



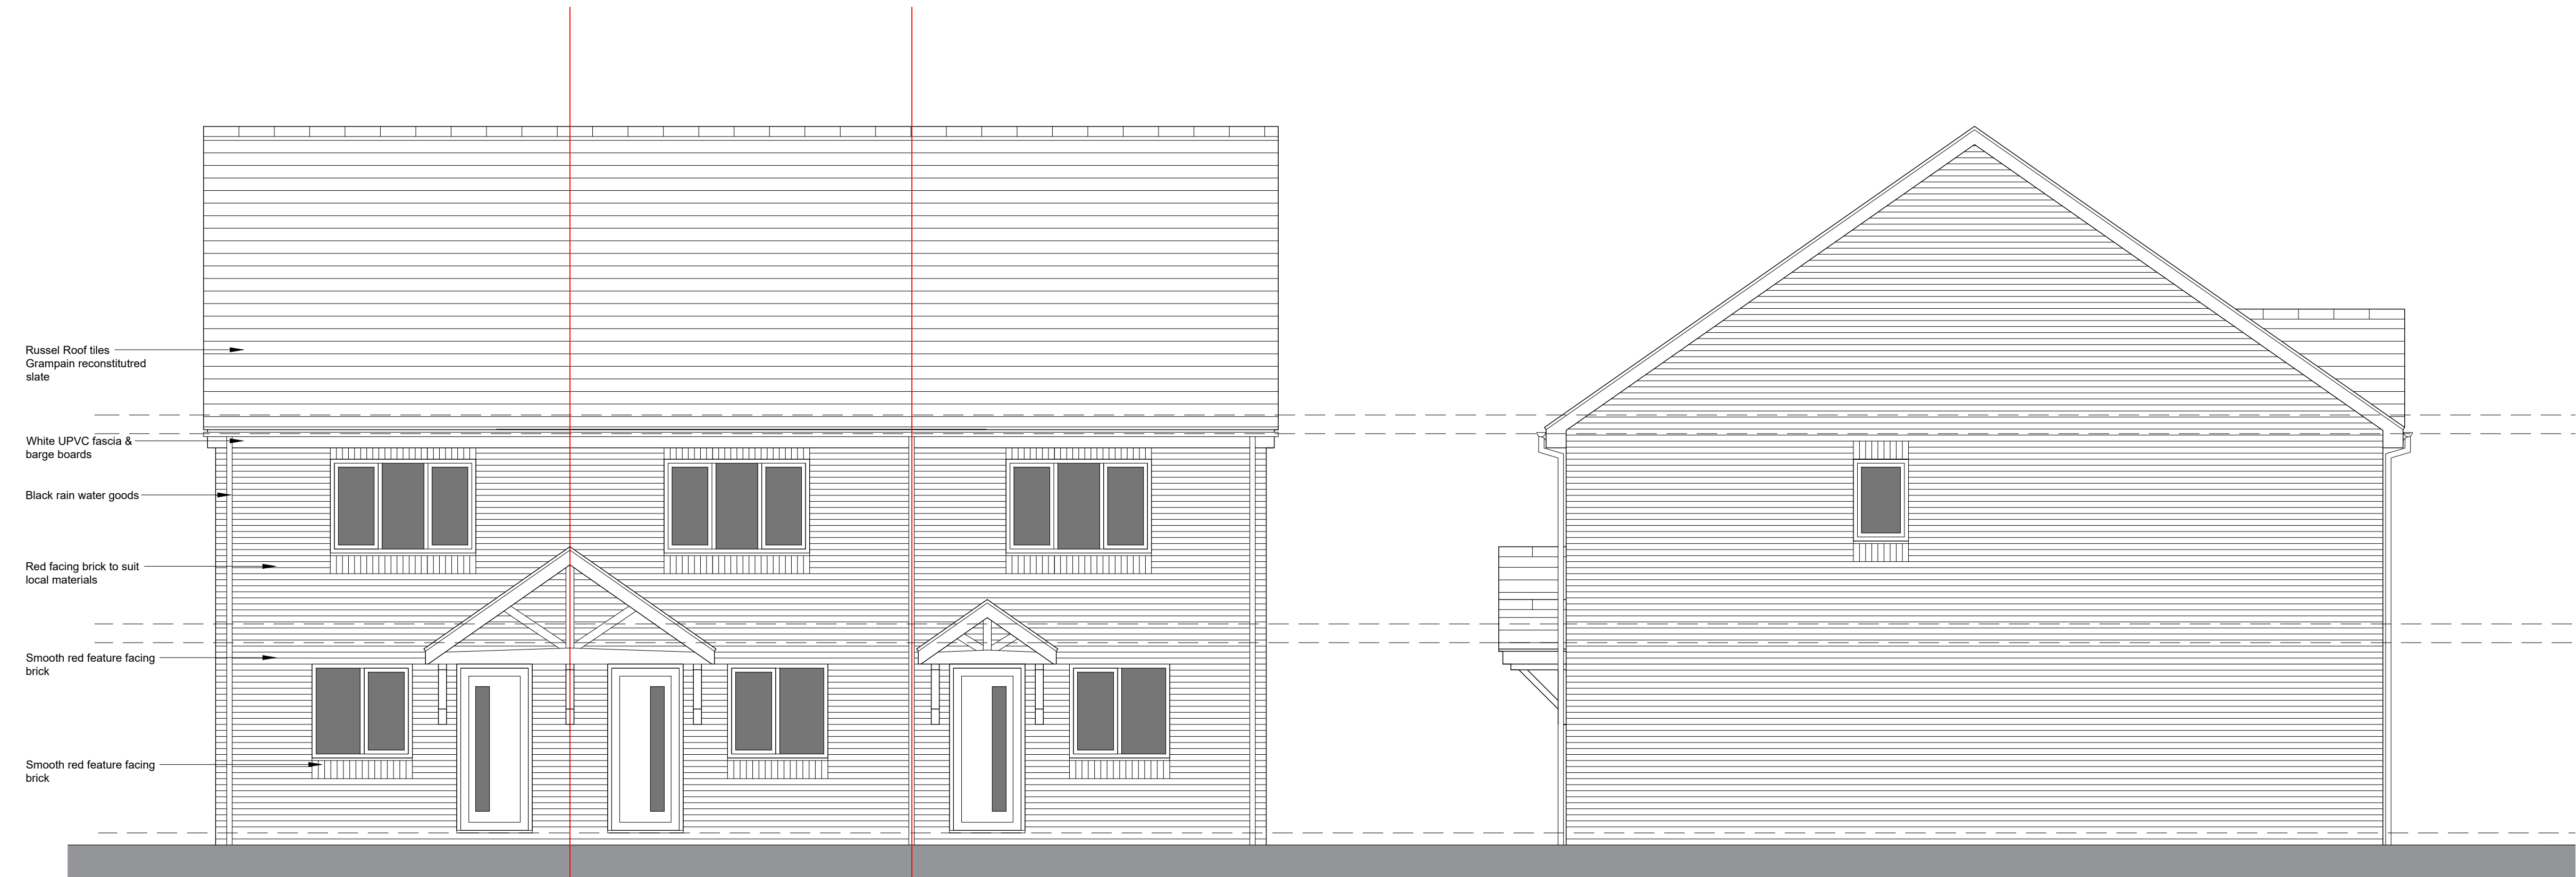

FRONT ELEVATION


SIDE ELEVATION

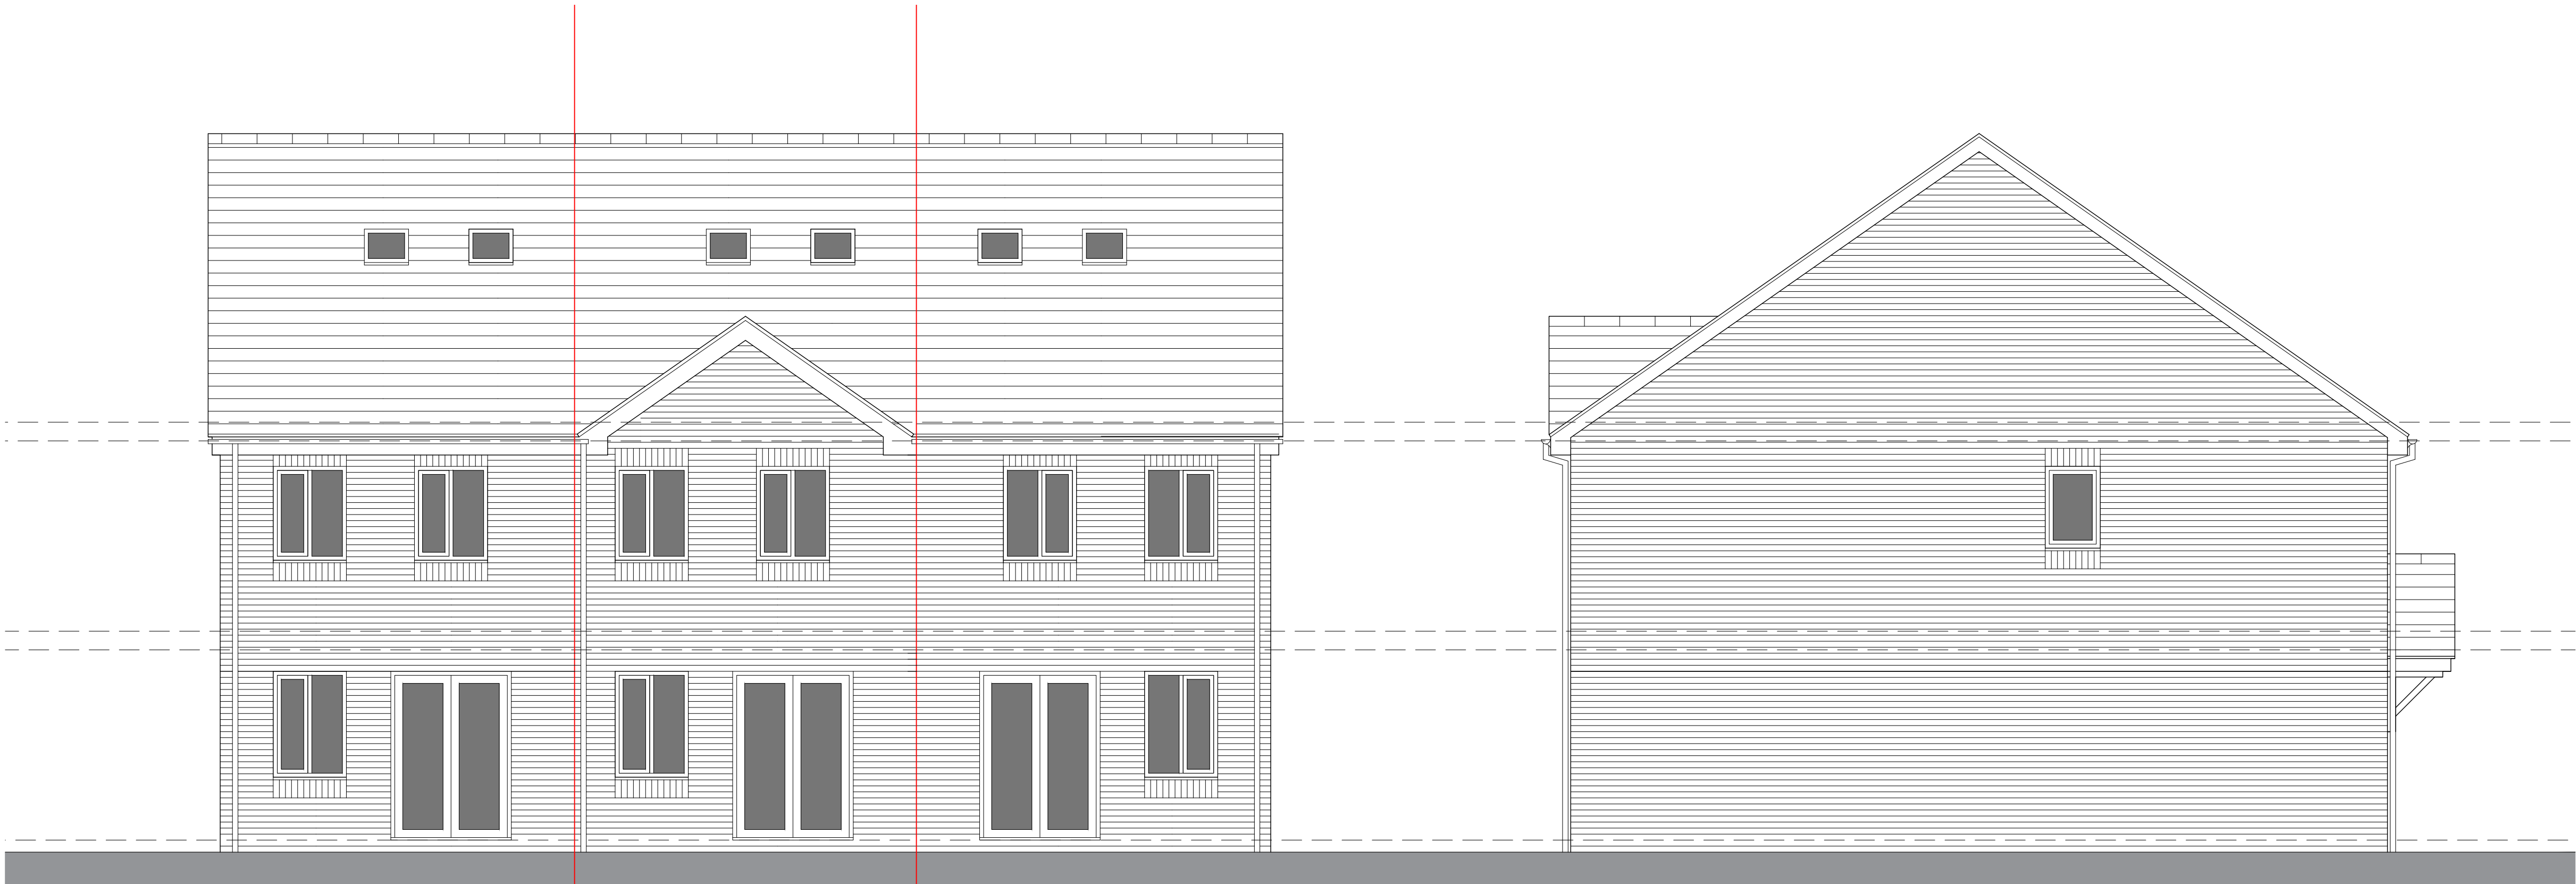

REAR ELEVATION

SIDE ELEVATION

KEY

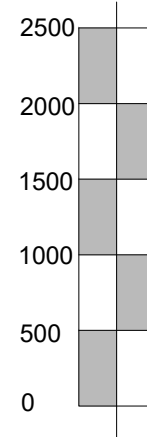

REV	A	Rainwater goods colour amended	16.03.22
REV	AMENDMENT	DATE	

Ian Stockdale Limited
30 Edison House Wrexham Technology Park Wrexham LL13 7YT
Tel: 07725 555715

TITLE
BAPTIST STREET, WREXHAM, WALES

TITLE
ELEVATIONS

SCALE	1:50 @ A1	DRAWING No.	BSW-HT-02
DATE	21.02.22	REV.	A
DRAWN	DC		