


PROPOSED FLOOR PLAN

1



1:100

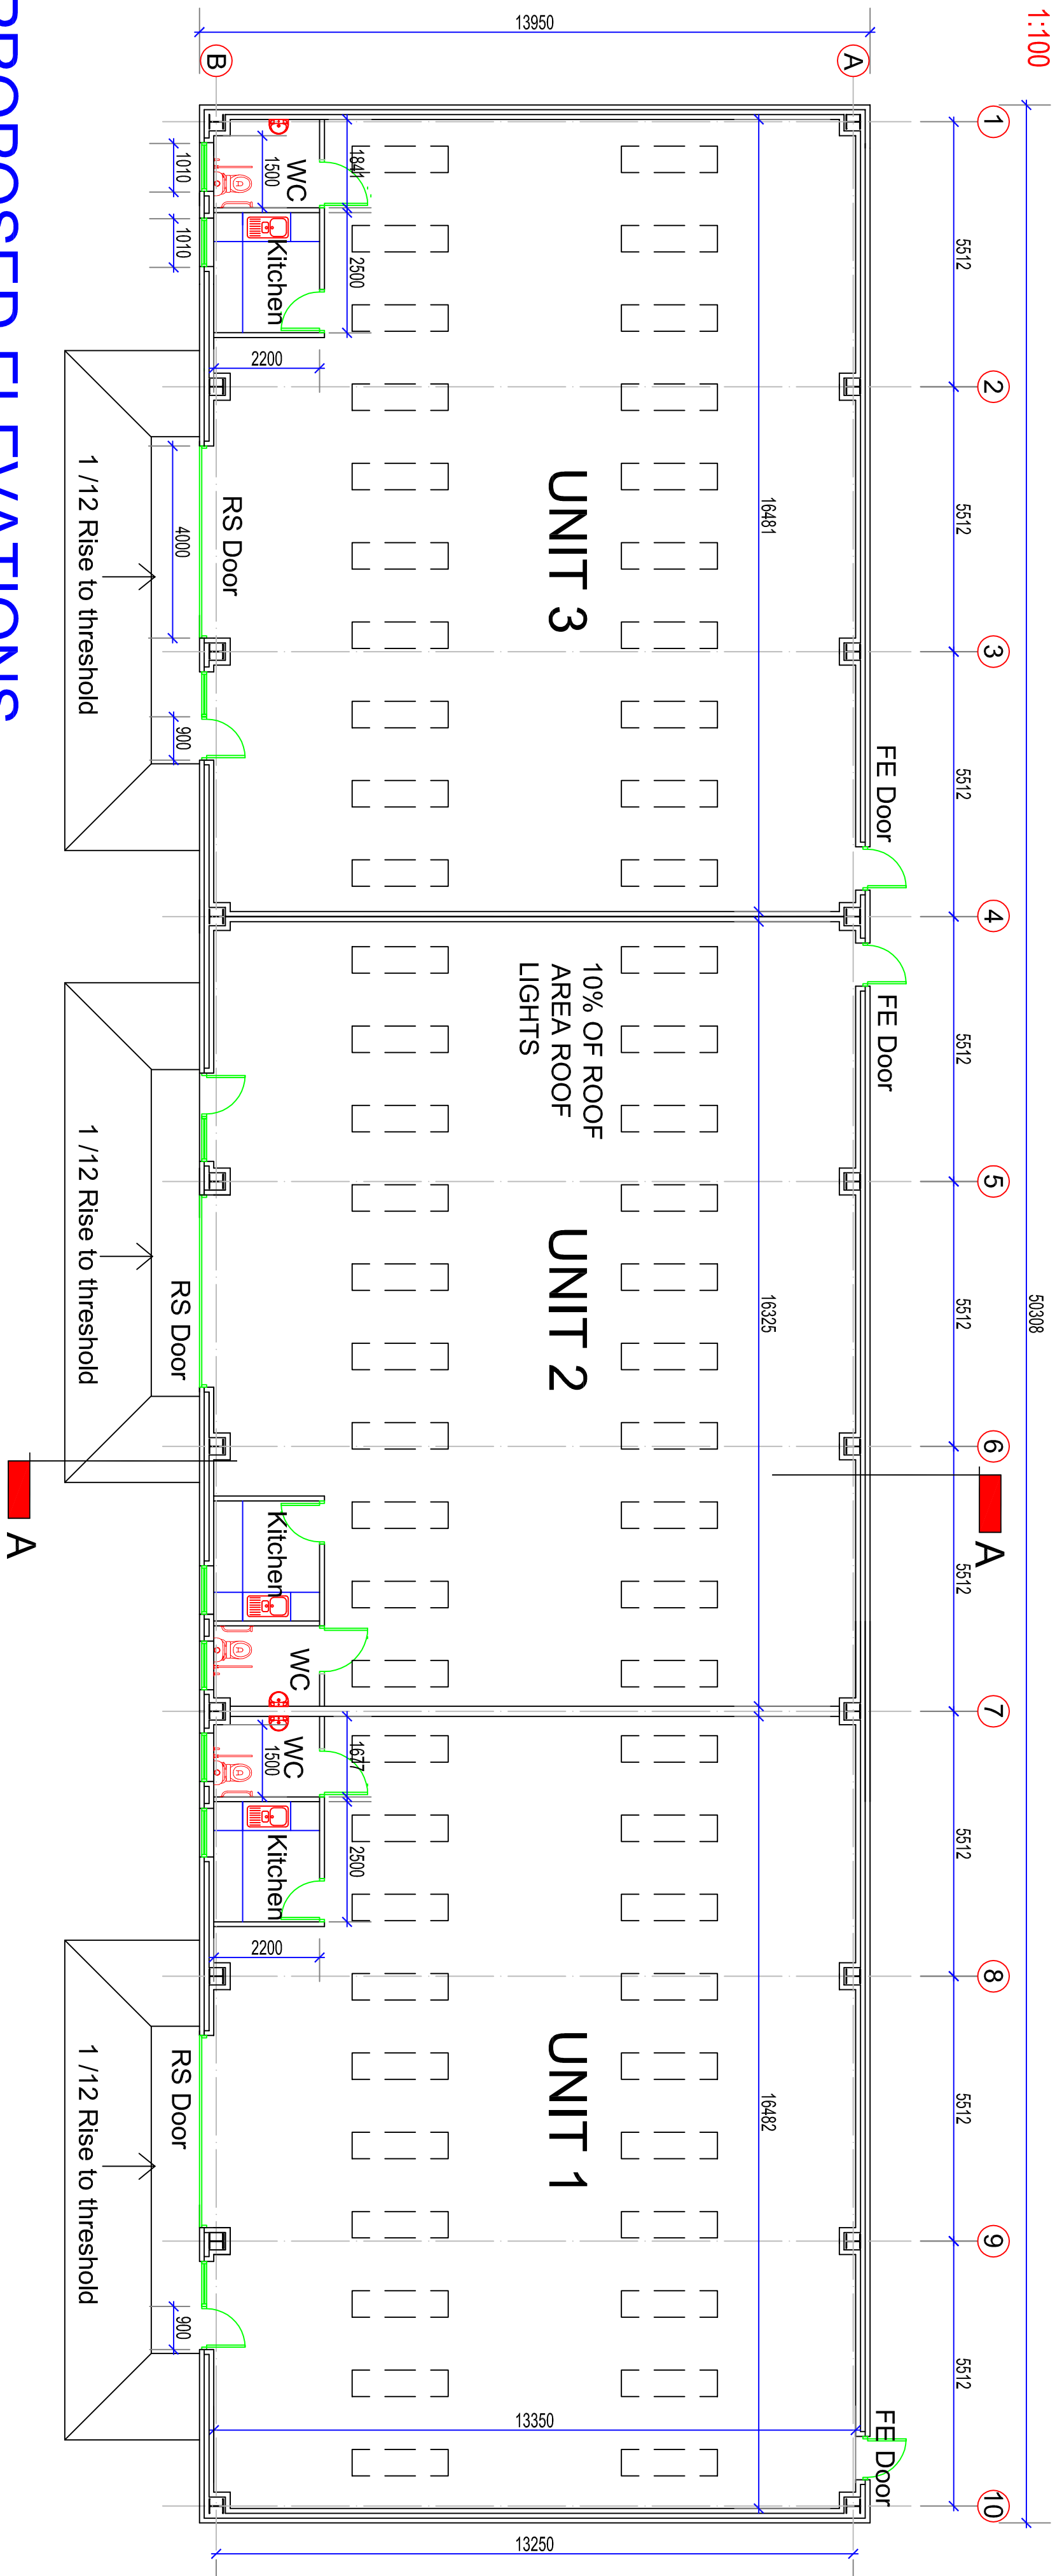

PROPOSED ELEVATIONS


2

1:100

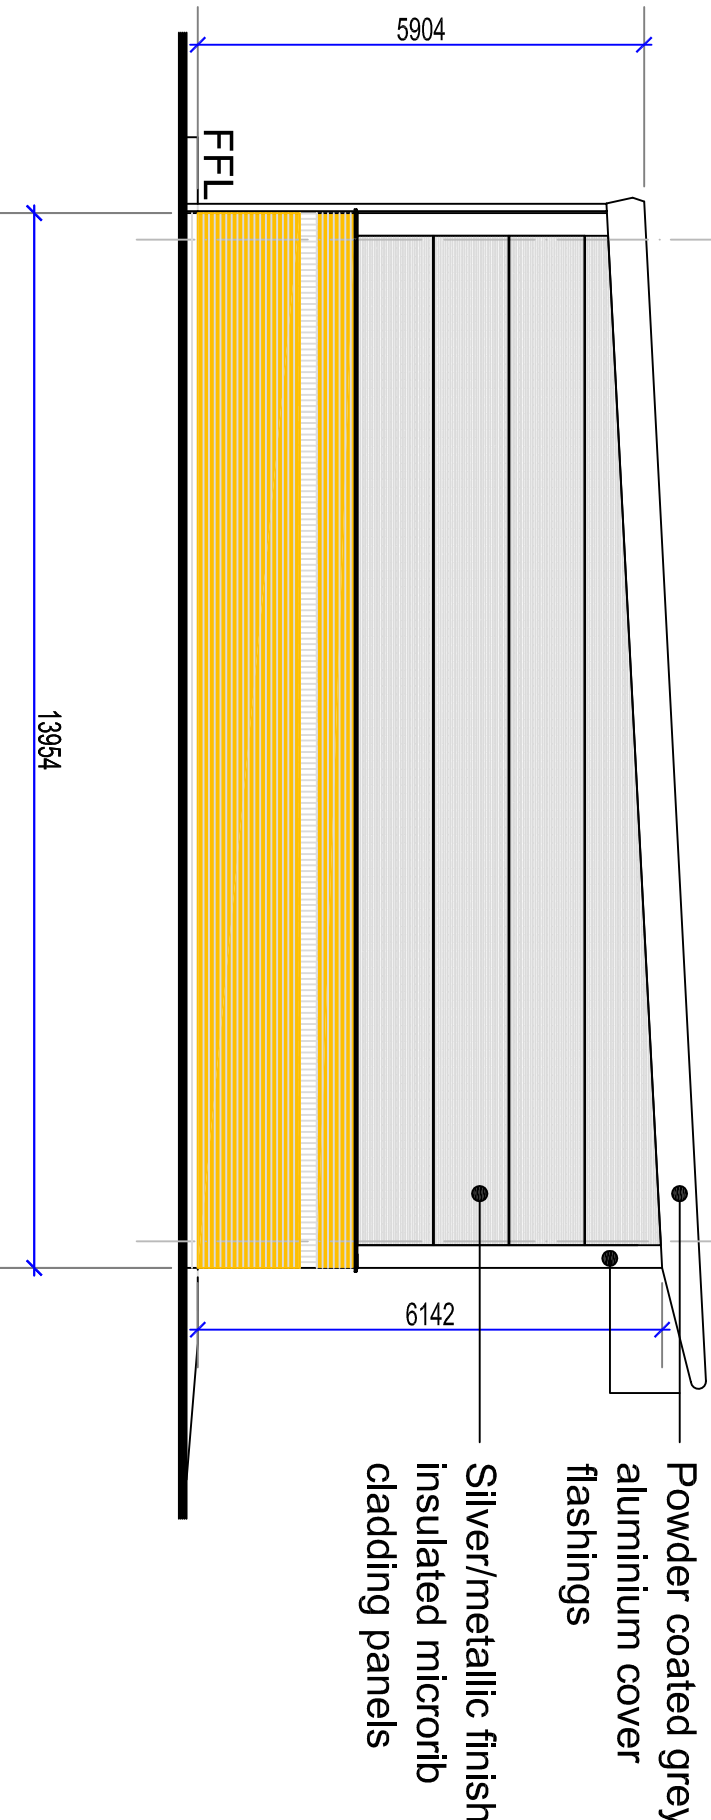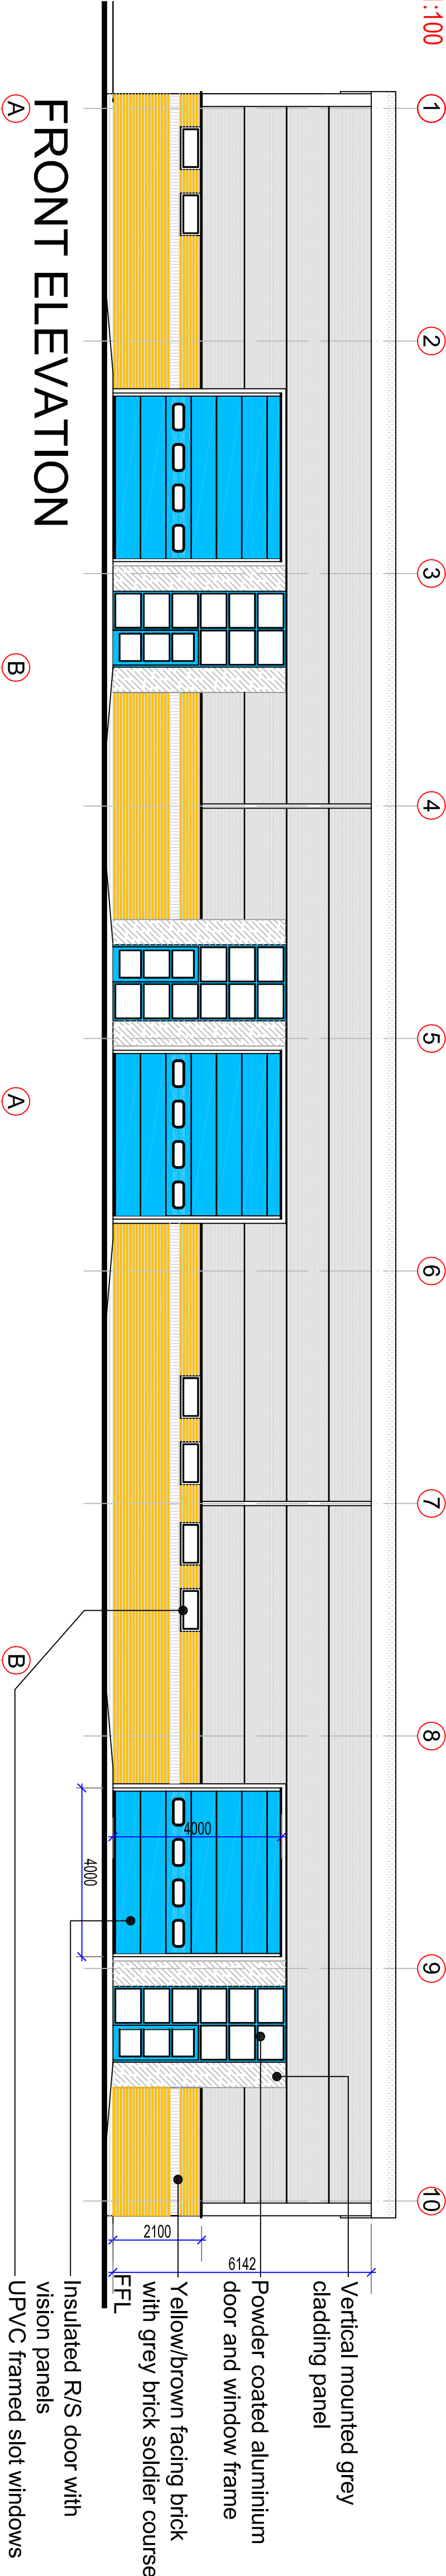

SIDE ELEVATION

SECTION A - A

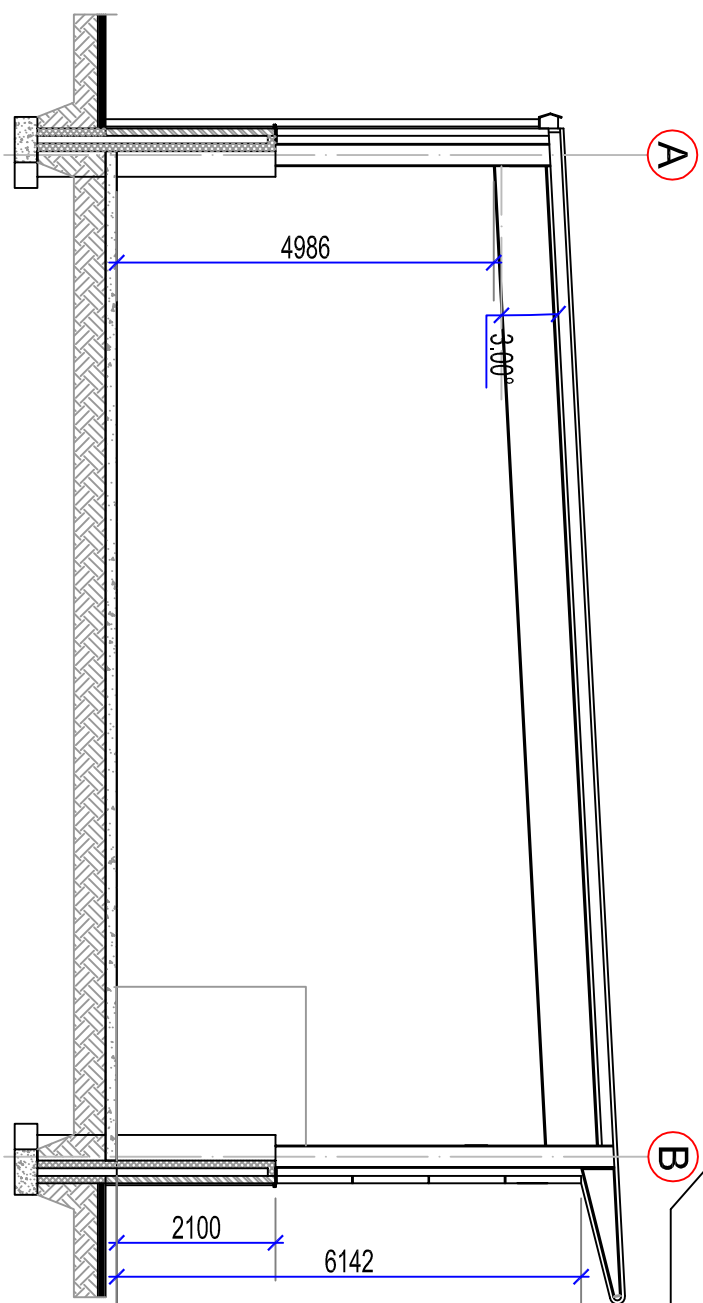


REAR ELEVATION



Notes to the Contractor  
ALL DIMENSIONS AND LEVELS SHOWN ON THIS DRAWING ARE TO BE CHECKED BY THE CONTRACTOR(S) AND ANY DISCREPANCIES MUST BE REPORTED TO THE ARCHITECT PRIOR TO THE COMMENCEMENT OF ANY WORK ON SITE.  
THIS DRAWING IS NOT TO BE SCALED. DIMENSIONS ARE IN MILLIMETRES. COPYRIGHT OF THIS DRAWING BELONGS SOLELY TO AZZURRI ARCHITECTS

| Revised Issues          | By | Date |
|-------------------------|----|------|
| A MATERIALS NOTES ADDED |    |      |

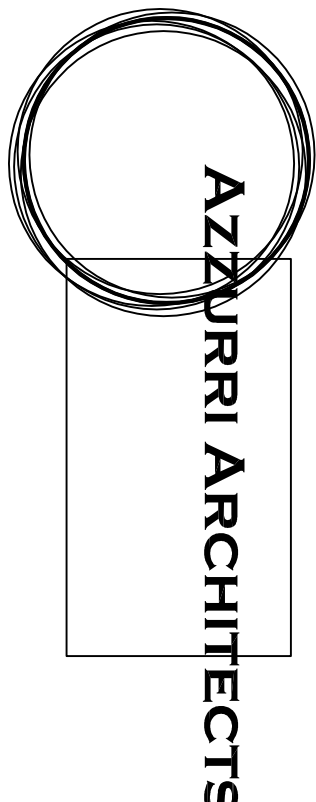

LVM Ltd  
RHOSDDU INDUSTRIAL ESTATE  
WREXHAM LL11 4YL

Client:- LVM GROUP LTD

LAND ADJACENT TO:- LVM Ltd  
RHOSDDU INDUSTRIAL ESTATE  
WREXHAM LL11 4YL  
PROPOSED LIGHT INDUSTRIAL UNITS  
PROPOSED ELEVATIONS  
AND FLOOR PLAN

Scales 1/100@A1 CAD E/PROJECTS

Date JUNE/2023 Status DESIGN

Drawn DSP Checked

**AZZURRI ARCHITECTS**  
Chartered Architects

No.1 Rock Park, Bikenhead, Wirral CH42 1PJ  
Tel : 0151 641 9853  
E-mail : dave@azzurriarch.co.uk

2219/DD/002A