


The content of this drawing is subject to the provision of the Copyright Act, 1936.  
No part of this drawing may be reproduced or transmitted in any form or by any means, electronic or mechanical, including photocopying, recording, or by any information storage and retrieval system, without permission in writing from the copyright owner.  
This drawing is the property of the Architect. It is to be used only for the purpose for which it was prepared. It is not to be used for any other purpose without the written consent of the Architect.  
If in doubt ask immediately.

NOTES:

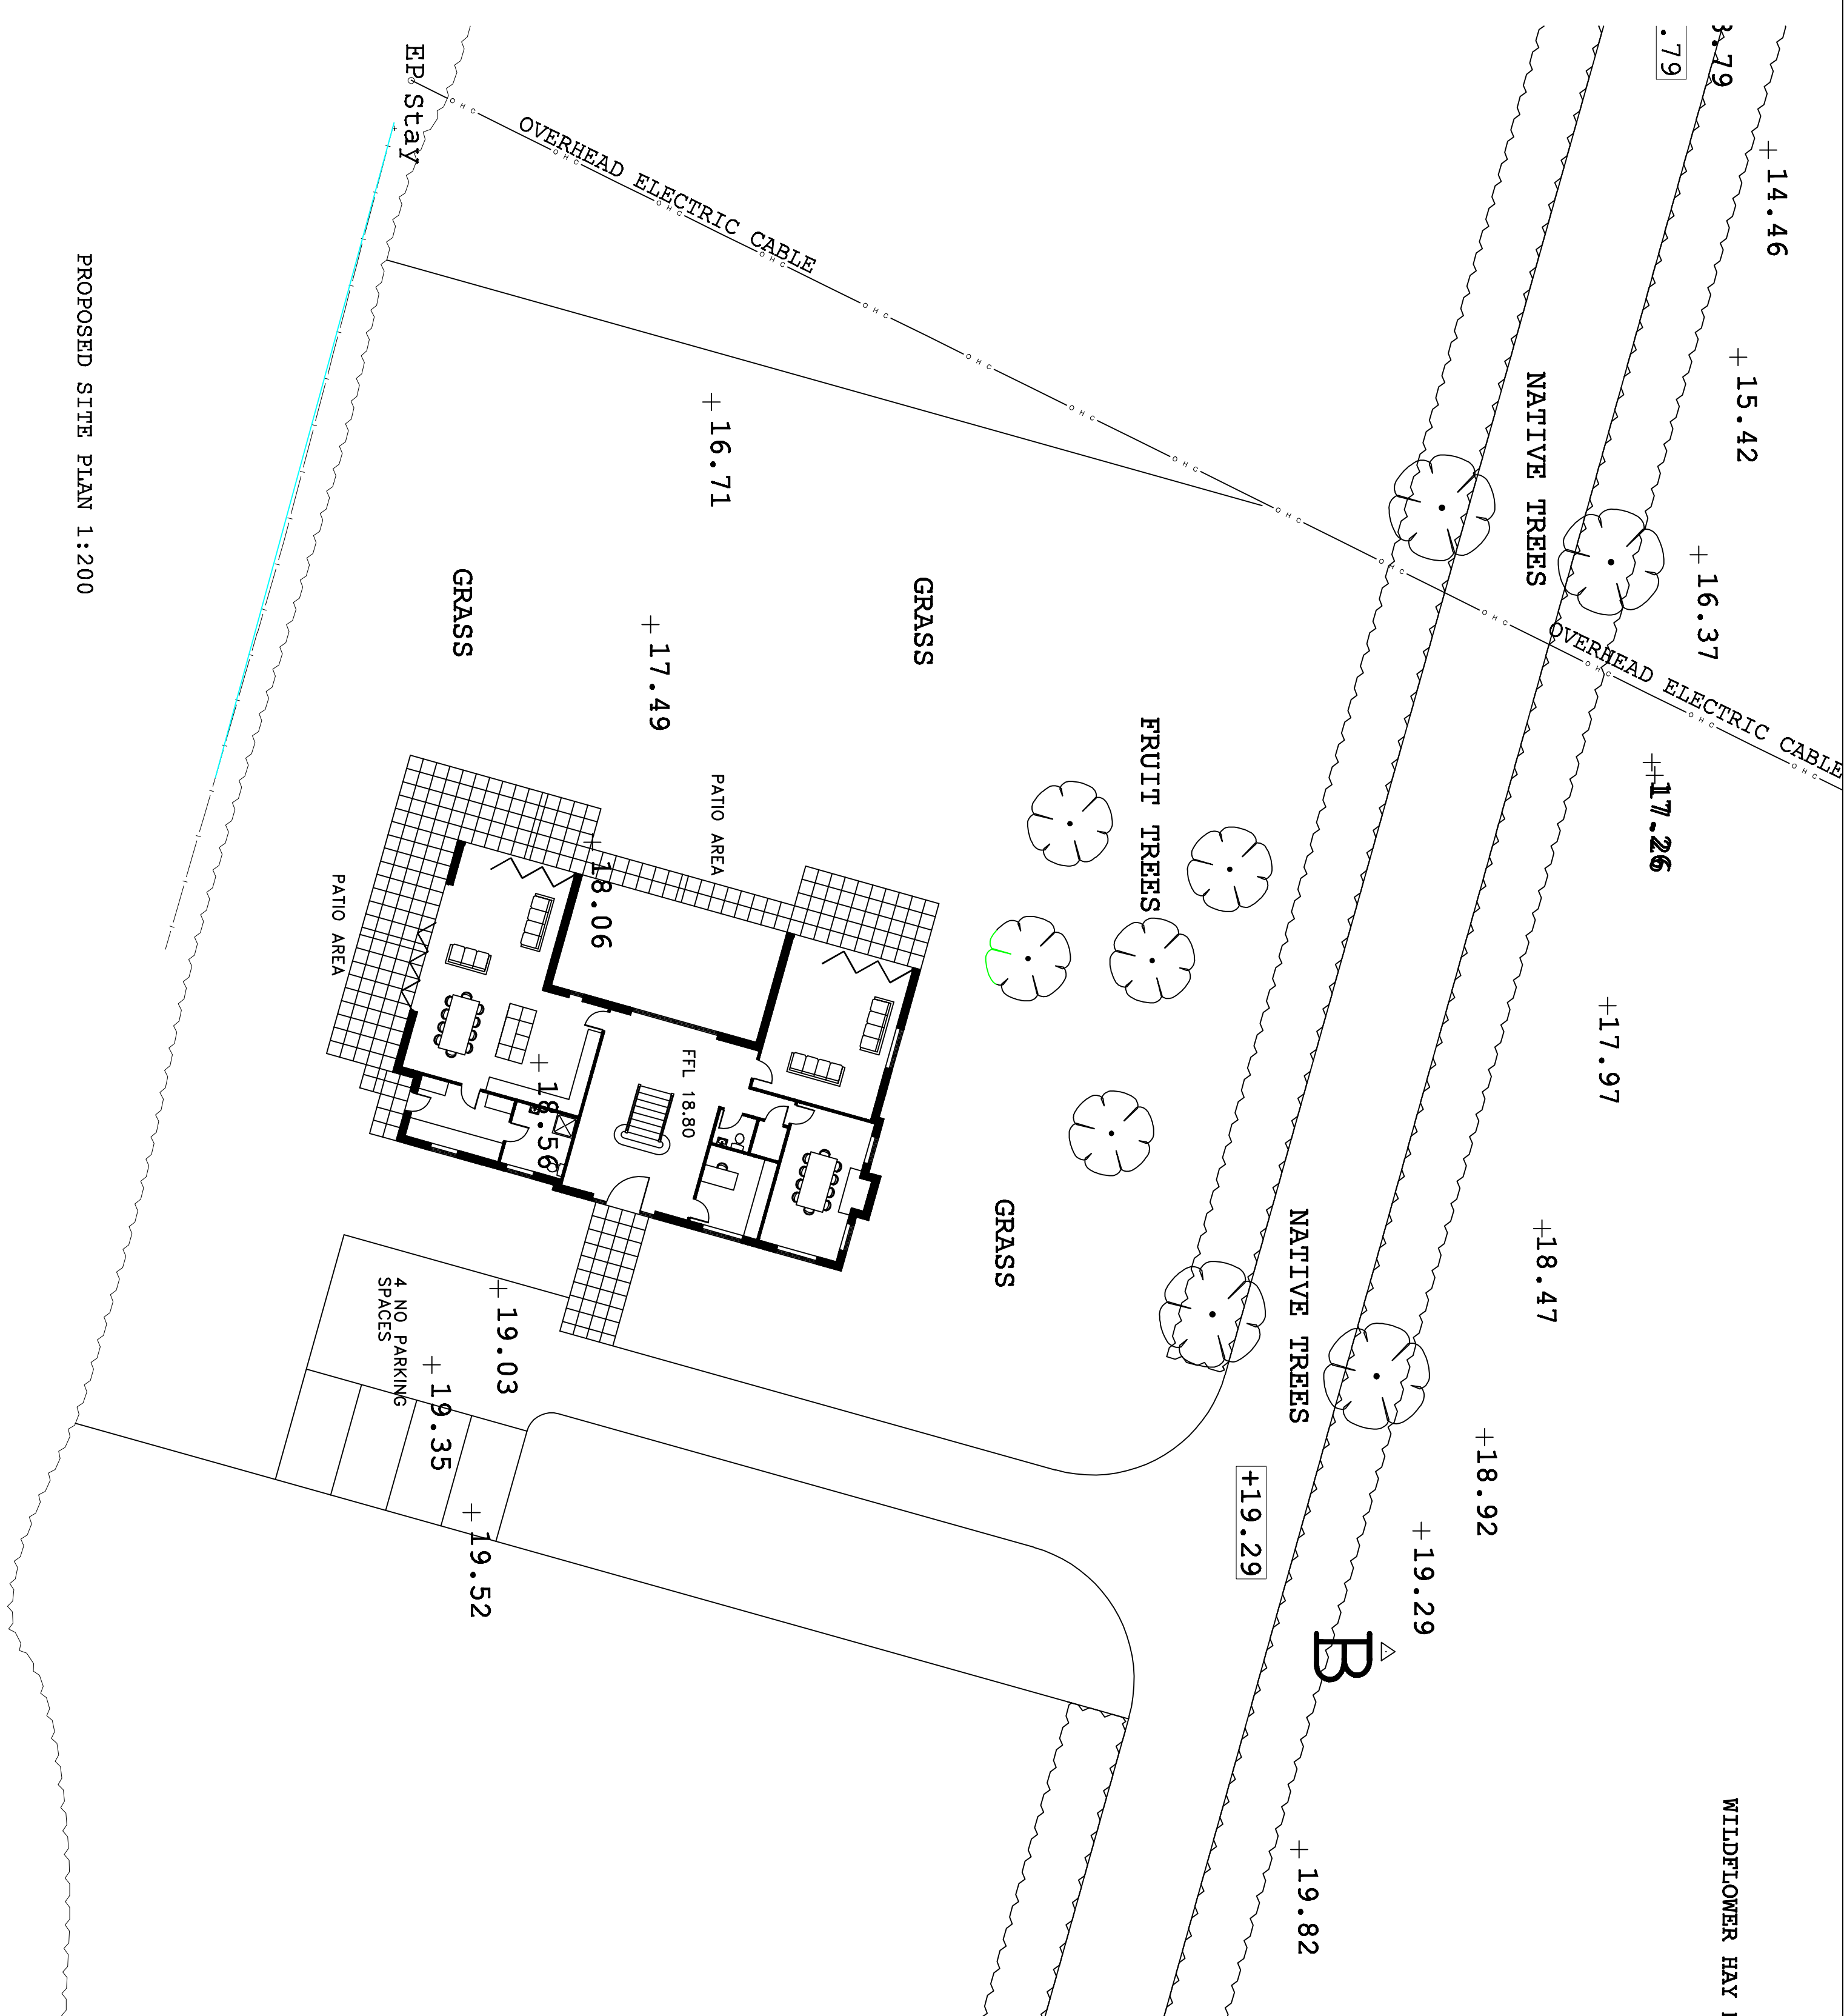

PROPOSED SITE PLAN 1:200



|                 |        |
|-----------------|--------|
| EXISTING LEVELS | +10.12 |
| PROPOSED LEVELS | +10.12 |

|   |                |          |
|---|----------------|----------|
| ARCHITECT   | DATE           | 15/06/14 |
| DESCRIPTION   | DATE           | 14/06    |
|                                         |                |          |
| <p>ARCHITECTURE<br/>AND DESIGN</p>                                                                                         |                |          |
| <p>Agency: Britton, Linton, Baxton, Chetani, CHA BOX<br/>TEL: 01206 350000<br/>E-MAIL: info@architecturanddesign.co.uk</p> |                |          |
| <p>CLIENT</p>   |                |          |
| <p>MRS DARREN PRITCHARD</p>                                                                                                |                |          |
| <p>JOB TITLE</p>   |                |          |
| <p>GVERN Y TO FARM, SHOCKLACH<br/>ROAD.</p>                                                                                |                |          |
| <p>DRAWING TITLE</p>   |                |          |
| <p>PROPOSED SITE PLAN</p>                                                                                                  |                |          |
| DATE   | DRAWN BY       | JP       |
| MAY/23   |                |          |
| SCALE   | 1:200, 1:500   |          |
| JOB NO.   | DRAWING NUMBER | REV      |
| F1693   | 07             | A        |