



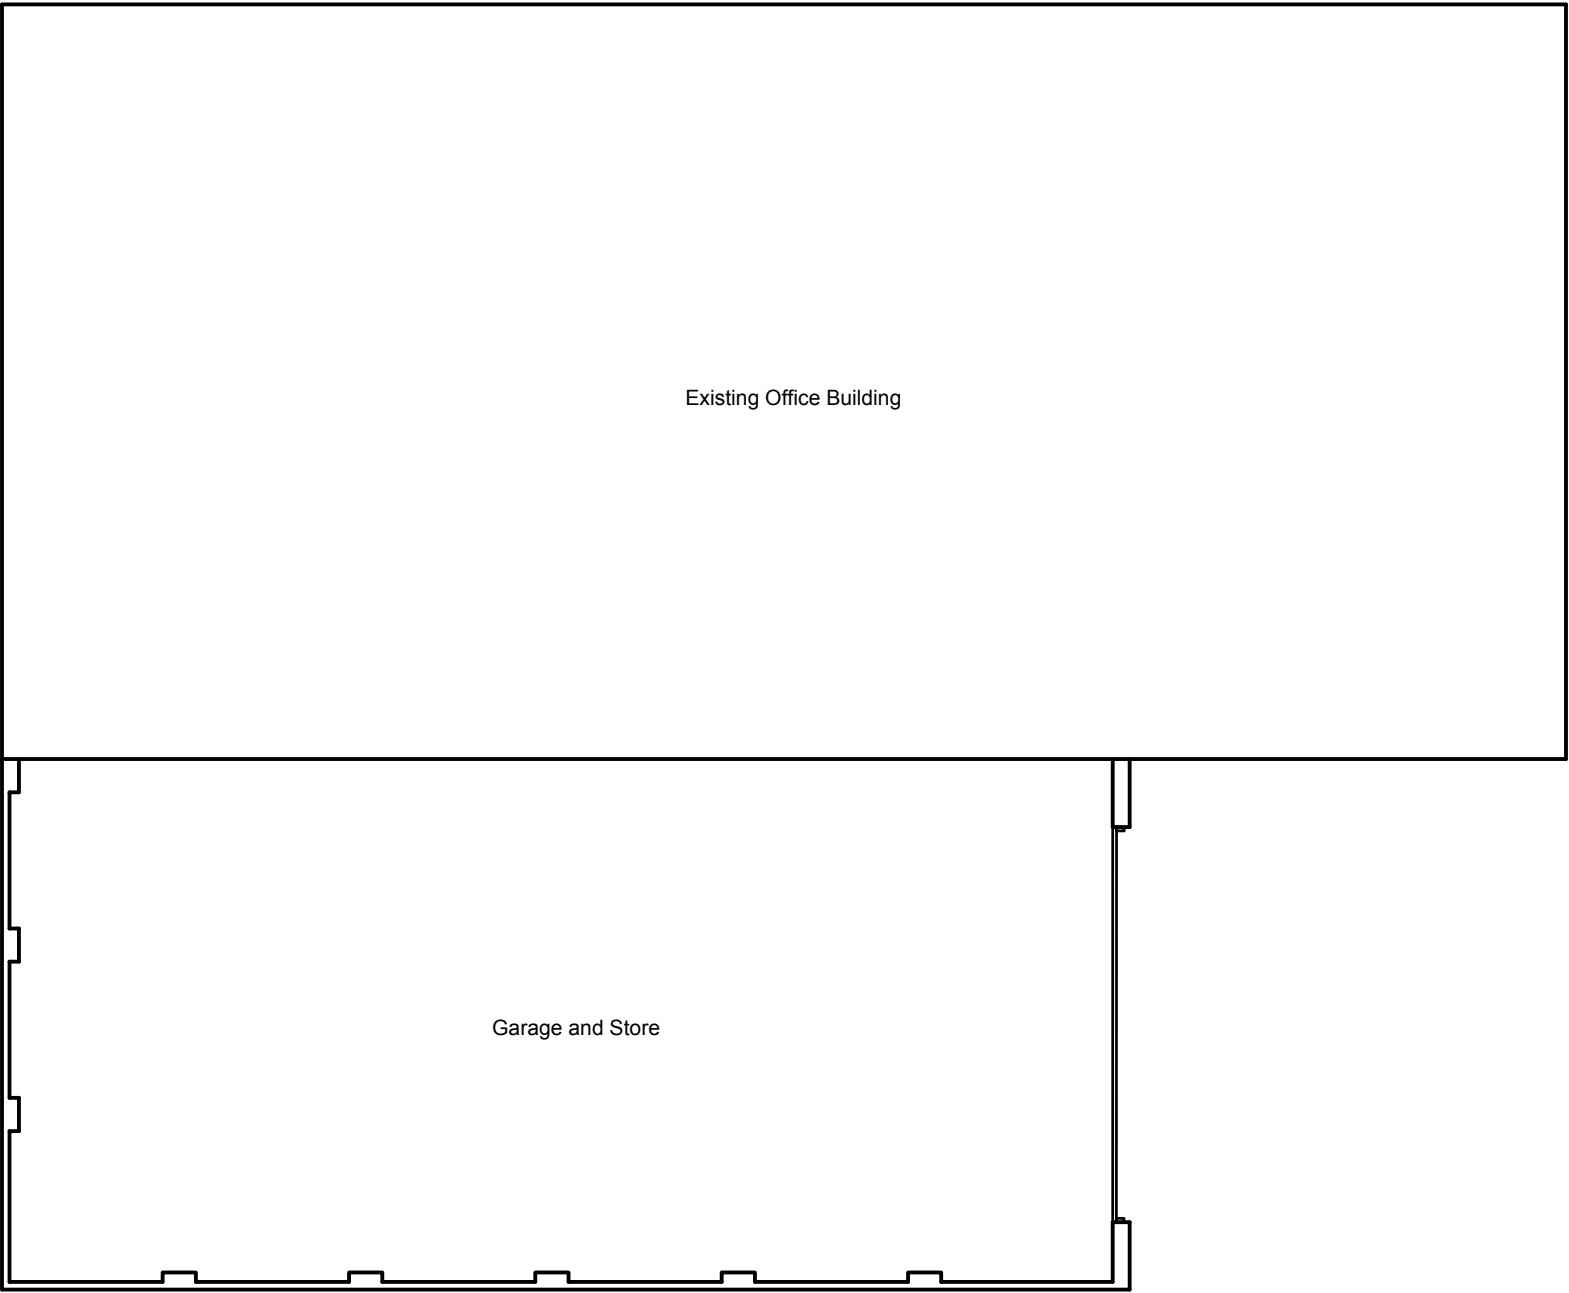

1. Ground Floor Plan

 

0	TS	16.05.2023	First issue.
Rev.	By	Date	Description

Client
24/7 Recruitment

Project
Oakwood House
Blackwood Business Park
Wrexham
LL13 9UG

Drawing Title
Existing Ground Floor Plan

Drawn By	TS	Date	May 2023
Job No.	P447	Status	Planning
Dwg No. L01	Rev. 0	Scale@ A3	1:100

ARCHITECTURE WORKS
RESIDENTIAL COMMERCIAL INDUSTRIAL

The Coach House
Warrington Road
Mickle Trafford
Chester
CH2 4EA

Tel: 01244 300199
Mobile: 07974 674674
Email: toby@architecture.works

ARCHITECTURE WORKS
RESIDENTIAL COMMERCIAL INDUSTRIAL

The Coach House
Warrington Road
Mickle Trafford
Chester
CH2 4EA

Tel: 01244 300199
Mobile: 07974 674674
Email: toby@architecture.works