


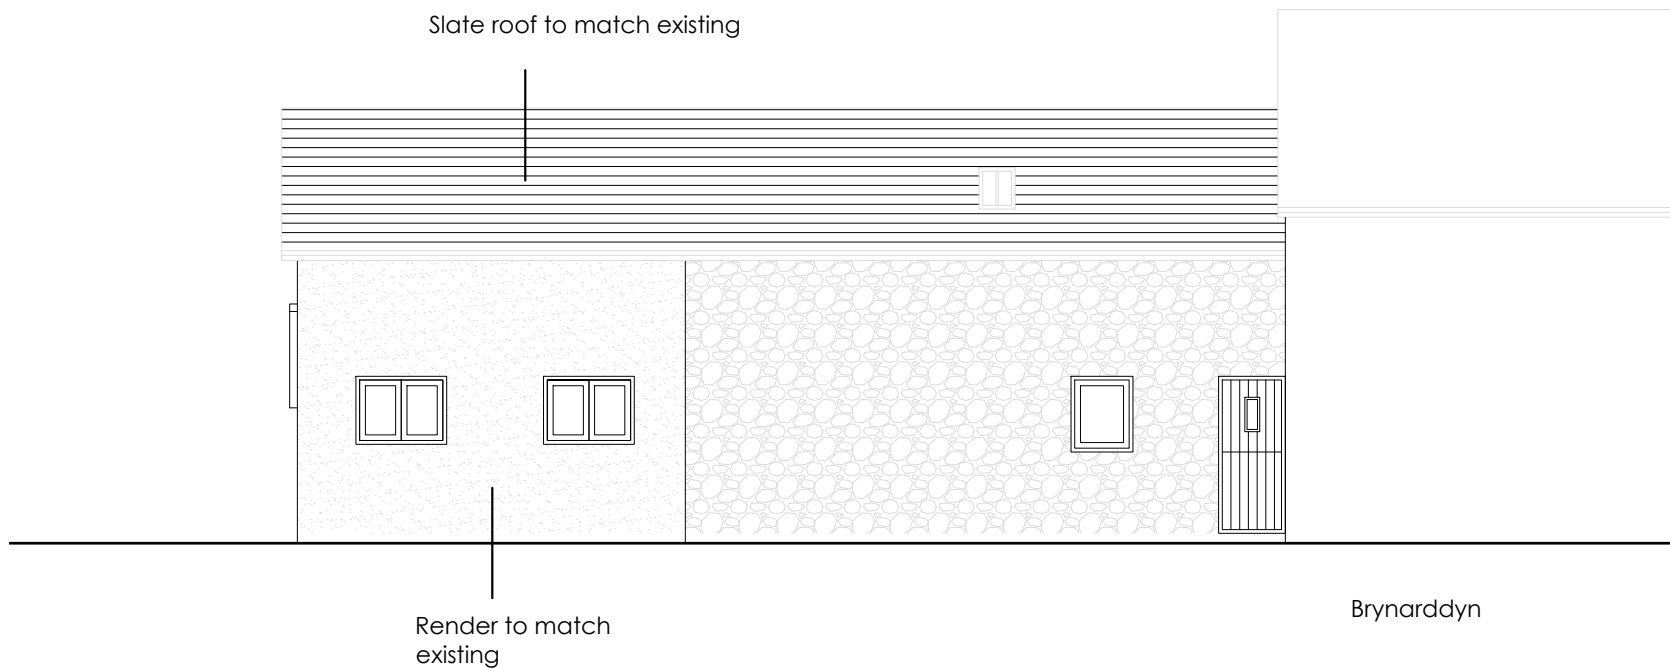

Proposed East Elevation 1:100 @ A4

Arddyn Barn
Nantyr
Llangollen
LL207DH

Rev A - Amended 25.03.2023

Date - 19.02.2023
Drawing No 26-11- A