


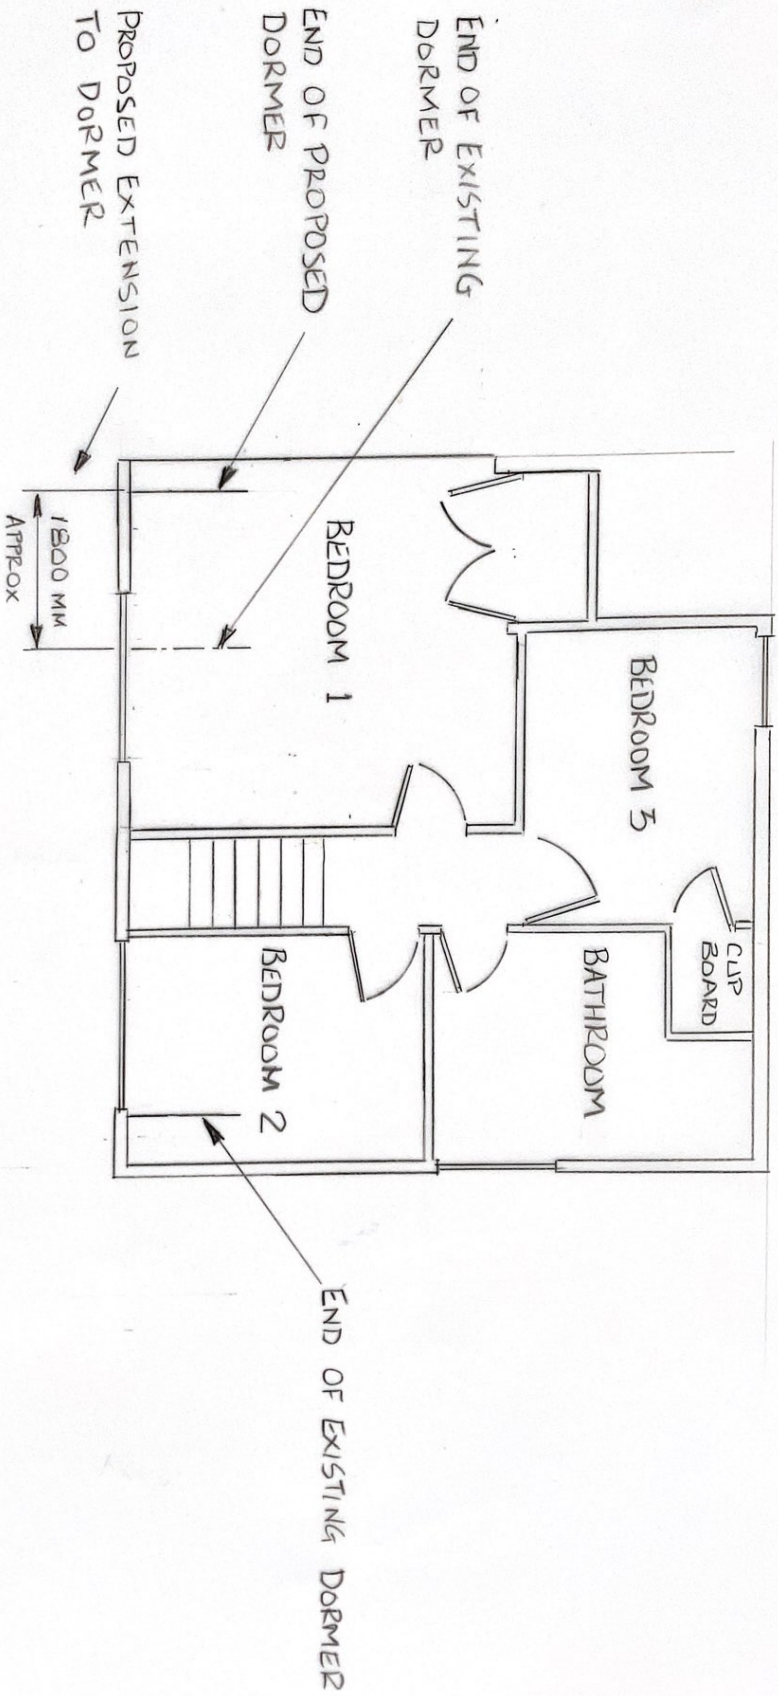

PROPOSED FIRST FLOOR PLAN

PROPOSED DORMER EXTENSION AT
 93 NORFOLK ROAD WREXHAM LL12 7SB
 FOR MR AL BOOTHROYD SCALE 1 : 50