



Red/brown facing brick.

Graphite grey powdercoated aluminium sliding doors.

Natural slate.


Graphite grey powdercoated aluminium rooflights.

Graphite grey powdercoated aluminium windows.

Render.


Proposed Front Elevation

1:50

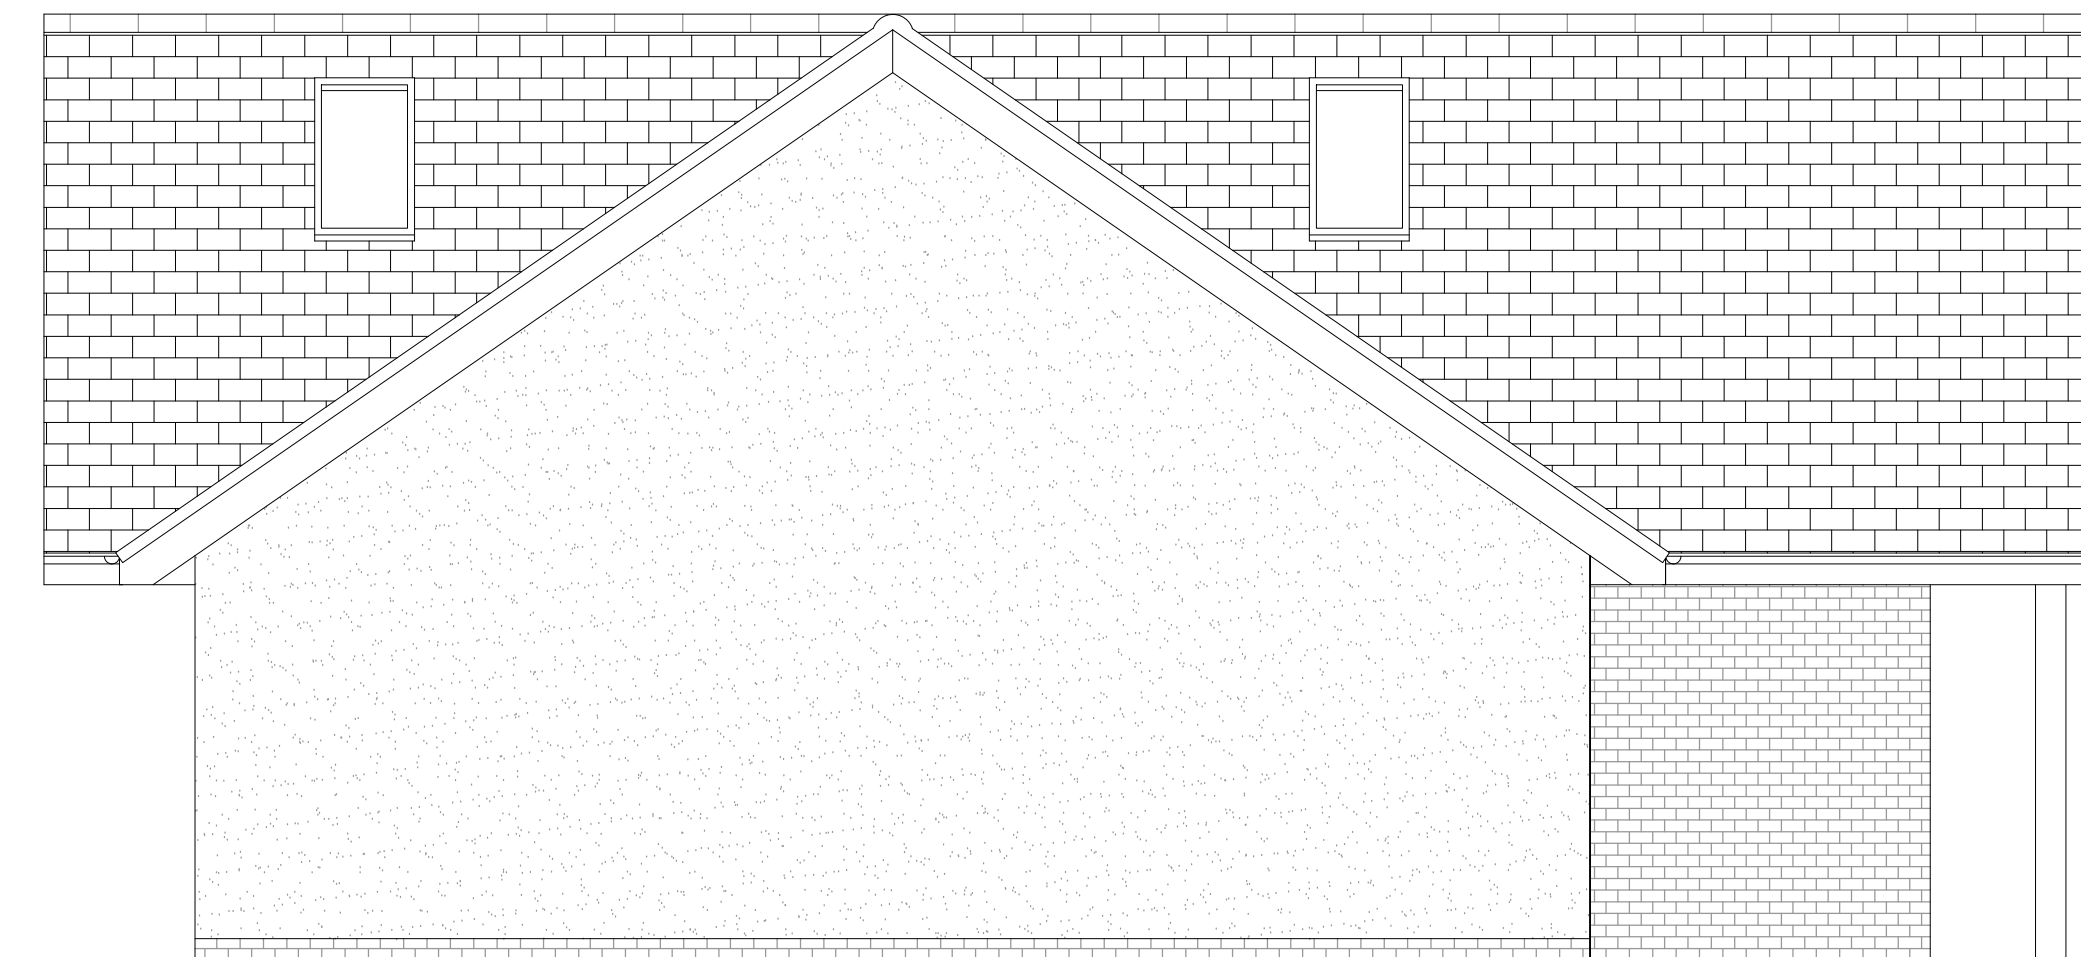

Proposed Side Elevation

1:50

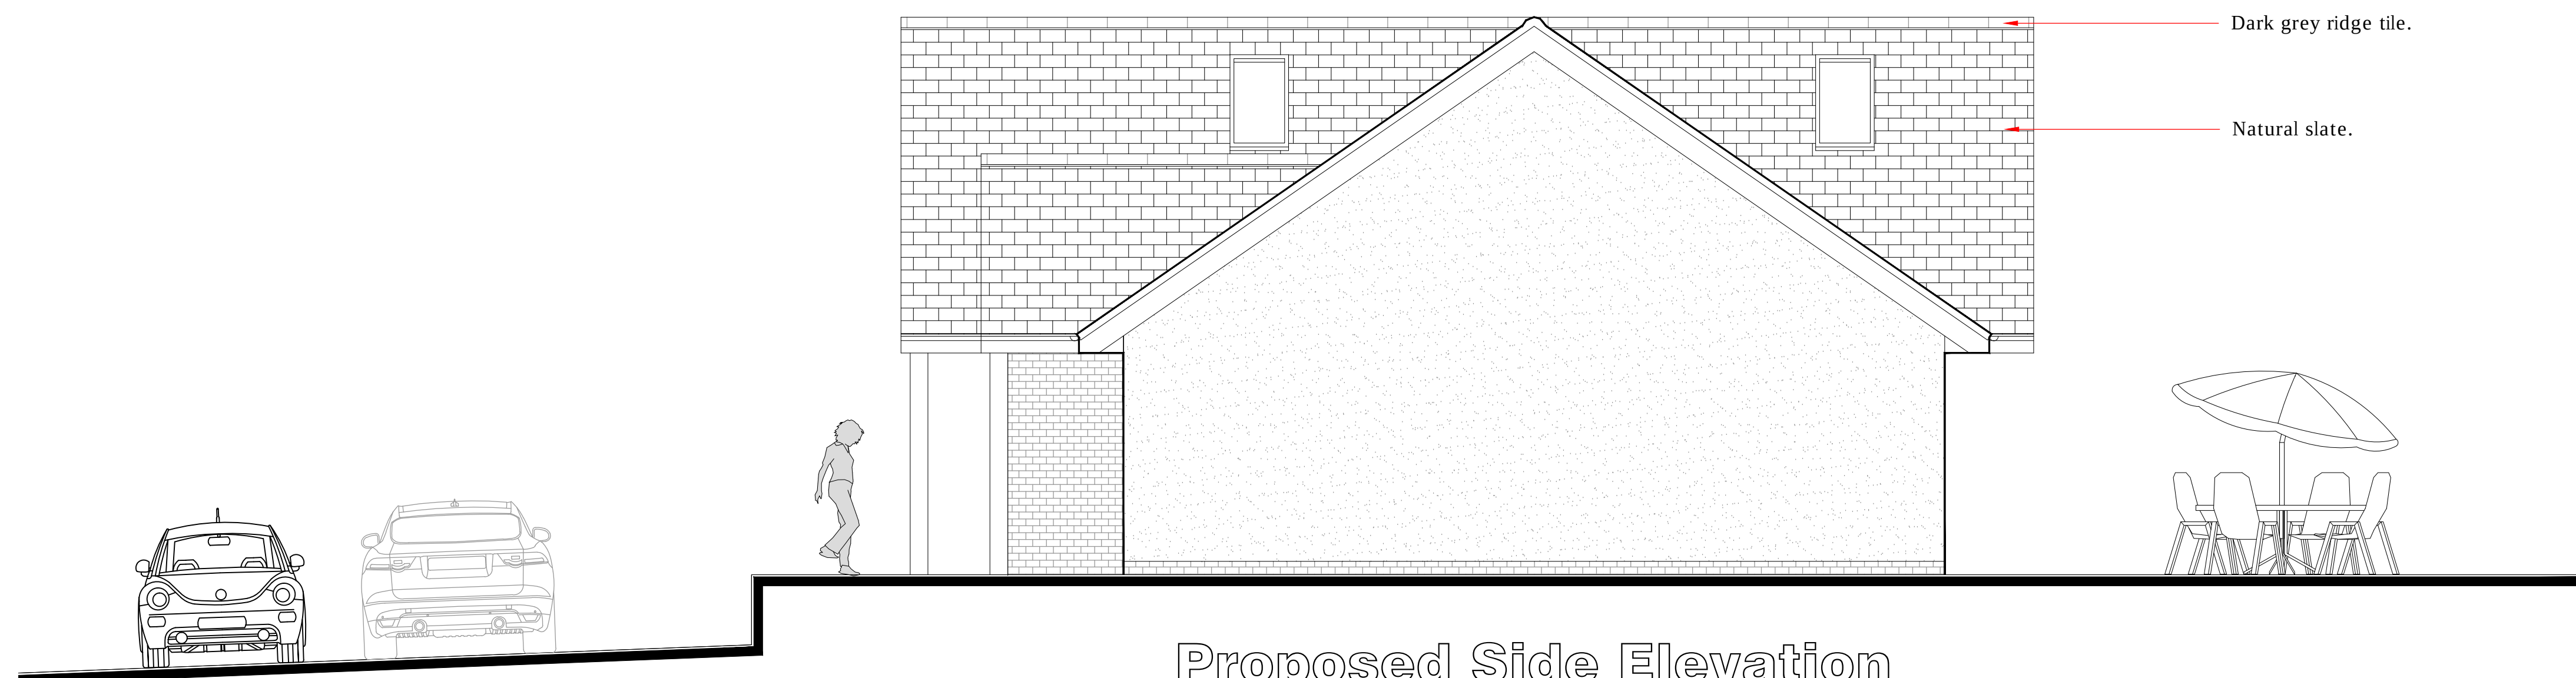


Dark grey ridge tile.

Natural slate.

Proposed Side Elevation

1:50

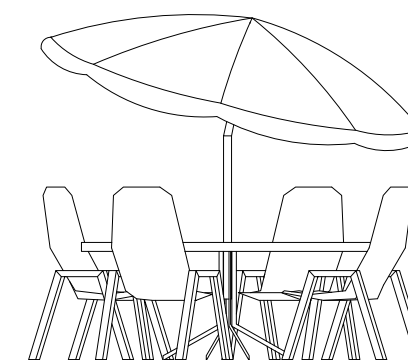

Graphite grey powdercoated aluminium rooflights.

Dark grey ridge tile.

Natural slate.

Graphite grey powdercoated aluminium windows.

Render.

Graphite grey powdercoated aluminium sliding doors.

Proposed Rear Elevation

1:50

 CULLIS-ARCHITECTURAL-DESIGN 25 Sunningdale Close Wrexham North Wales LL13 9QU T 01978 264376 M 07791 480768 E ajones540@btinternet.com	Client: Mr. G. Billington.	
	Drawing Title: Proposed Elevations.	
	Job Title:	Proposed New Dwelling at Land Adjacent to Hillcroft, Wrexham Road, Pentrebychan, Wrexham.
	Date:	February 2021
	Scale:	1:50 at A1
	Rev:	
	Drawn by:	PD202 / 04