



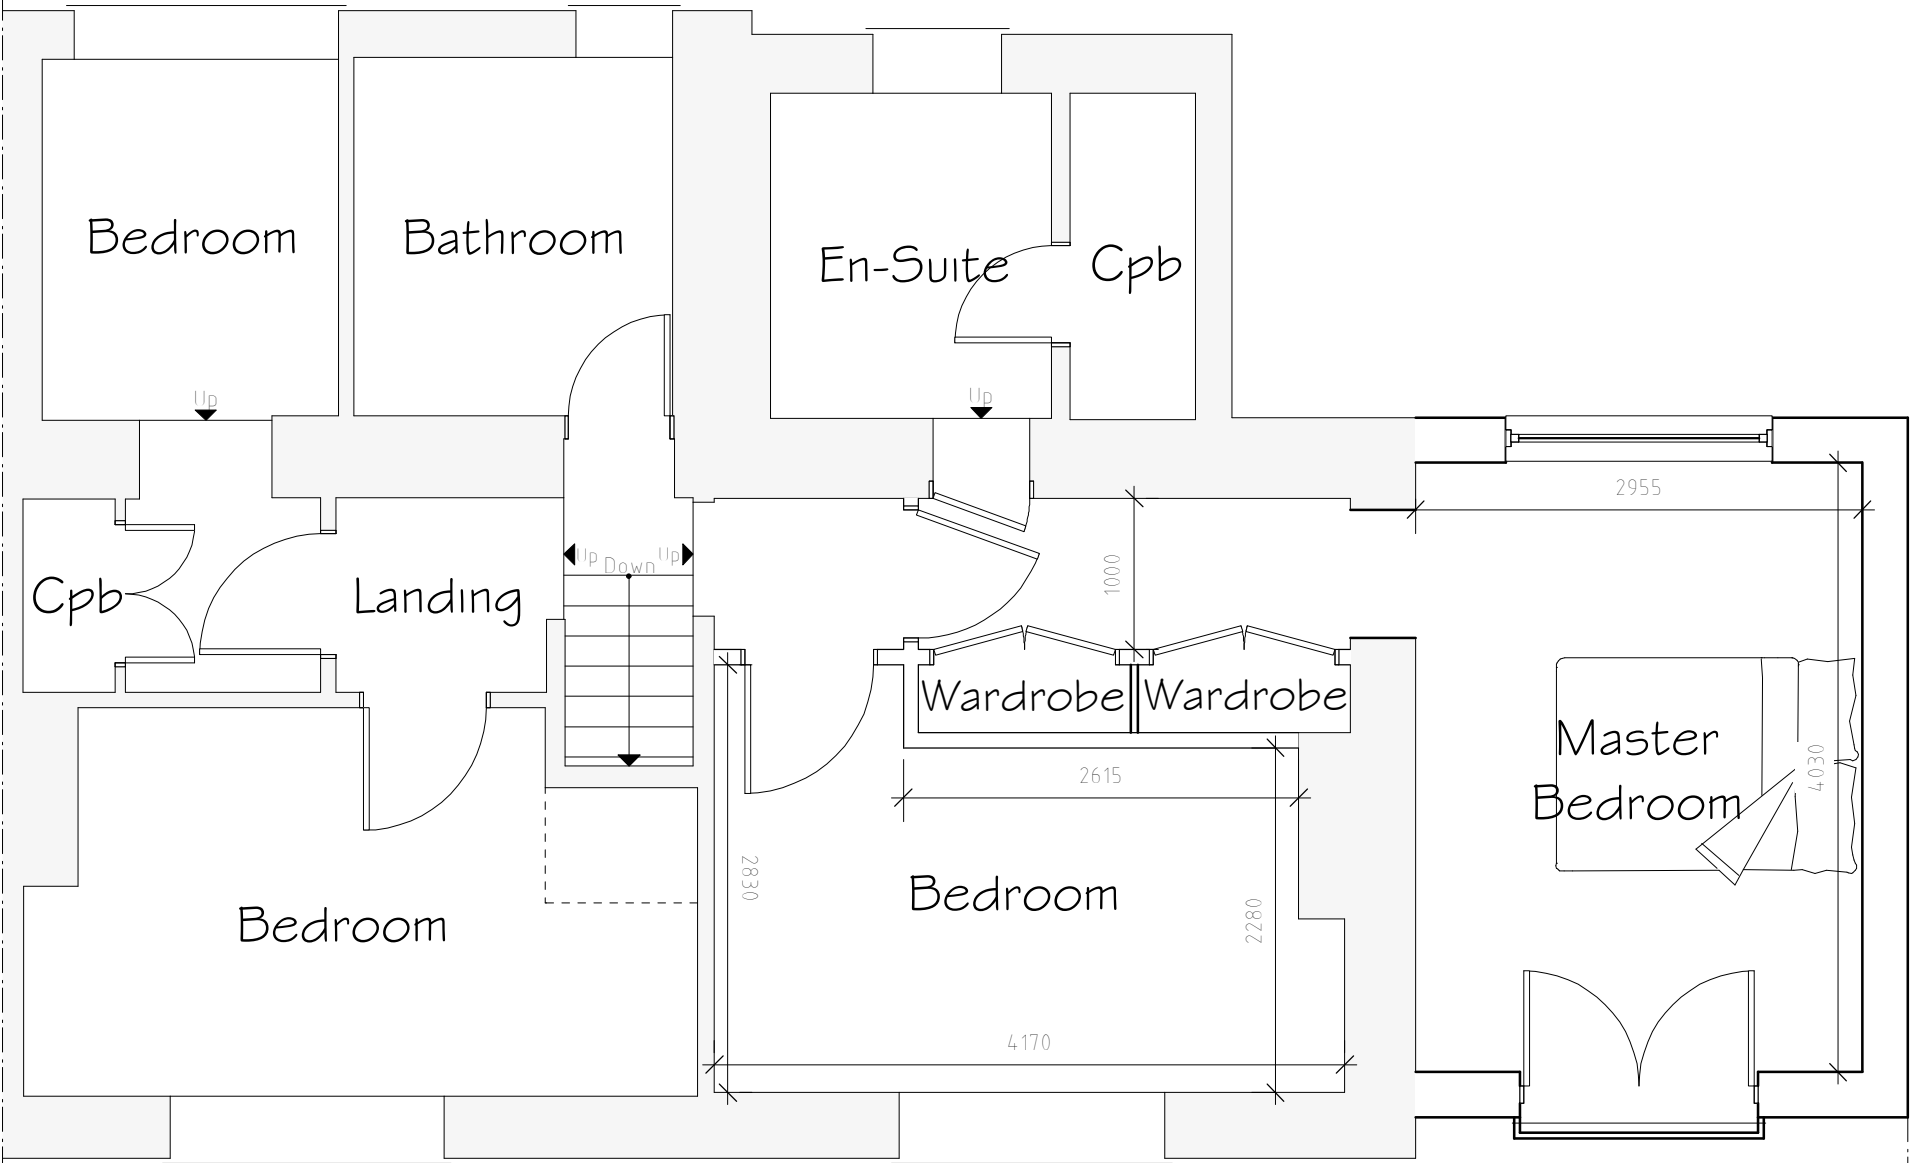


First Floor Plan 1:50




Ground Floor Plan 1:50

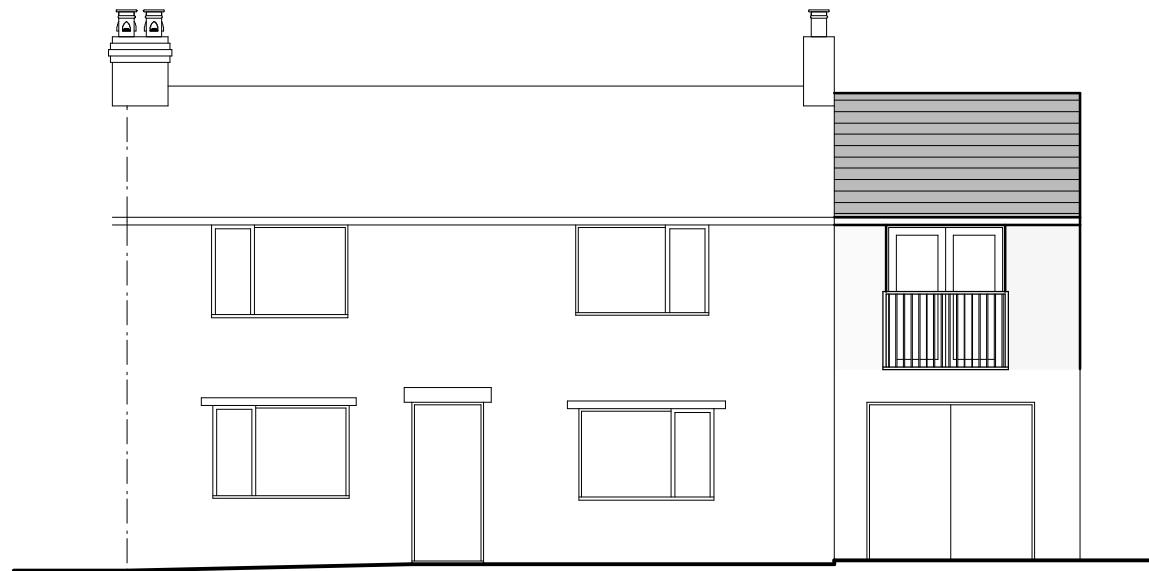

Front Elevation 1:100

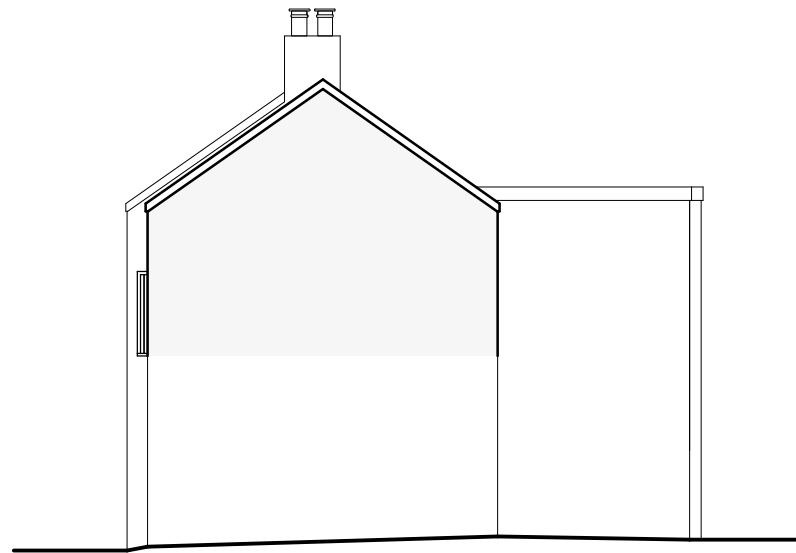

Side Elevation 1:100

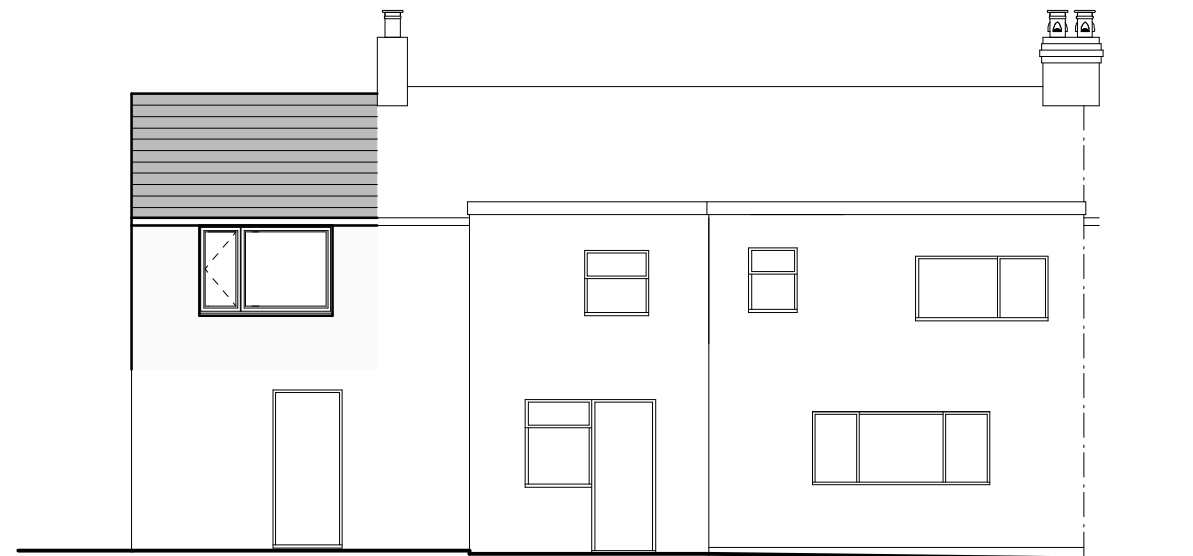

Rear Elevation 1:100

External Facing Materials
External walls are to be finished with white render to match existing

Roofing Materials
Roof coverings are to be grey concrete tiles to match existing

All windows are to comprise sealed double glazed units set in grey uPVC frames to match existing

All fascias and soffits are to comprise white uPVC to match existing

Rainwater to be collected in 100mm diameter half round uPVC guttering and 65mm diameter uPVC downpipes, to discharge to soakaways located in garden.

Rev	Date	Detail	Initial

Project:	Proposed Extension 10 Daisy Road Brynteg Wrexham LL11 6LH
Title:	Planning
Scale: (A2)	1:50 & 1:100

Drawn By:	L. Fowles	Date:	Jan 2024
Drawing No:	J189/003	Sheet:	1 of 1



Office 3K4,
Redwither Business Tower,
Wrexham. LL13 9XT
Tel: 01978 356500
www.blueprintarchitectural.com
© copyright all rights reserved