


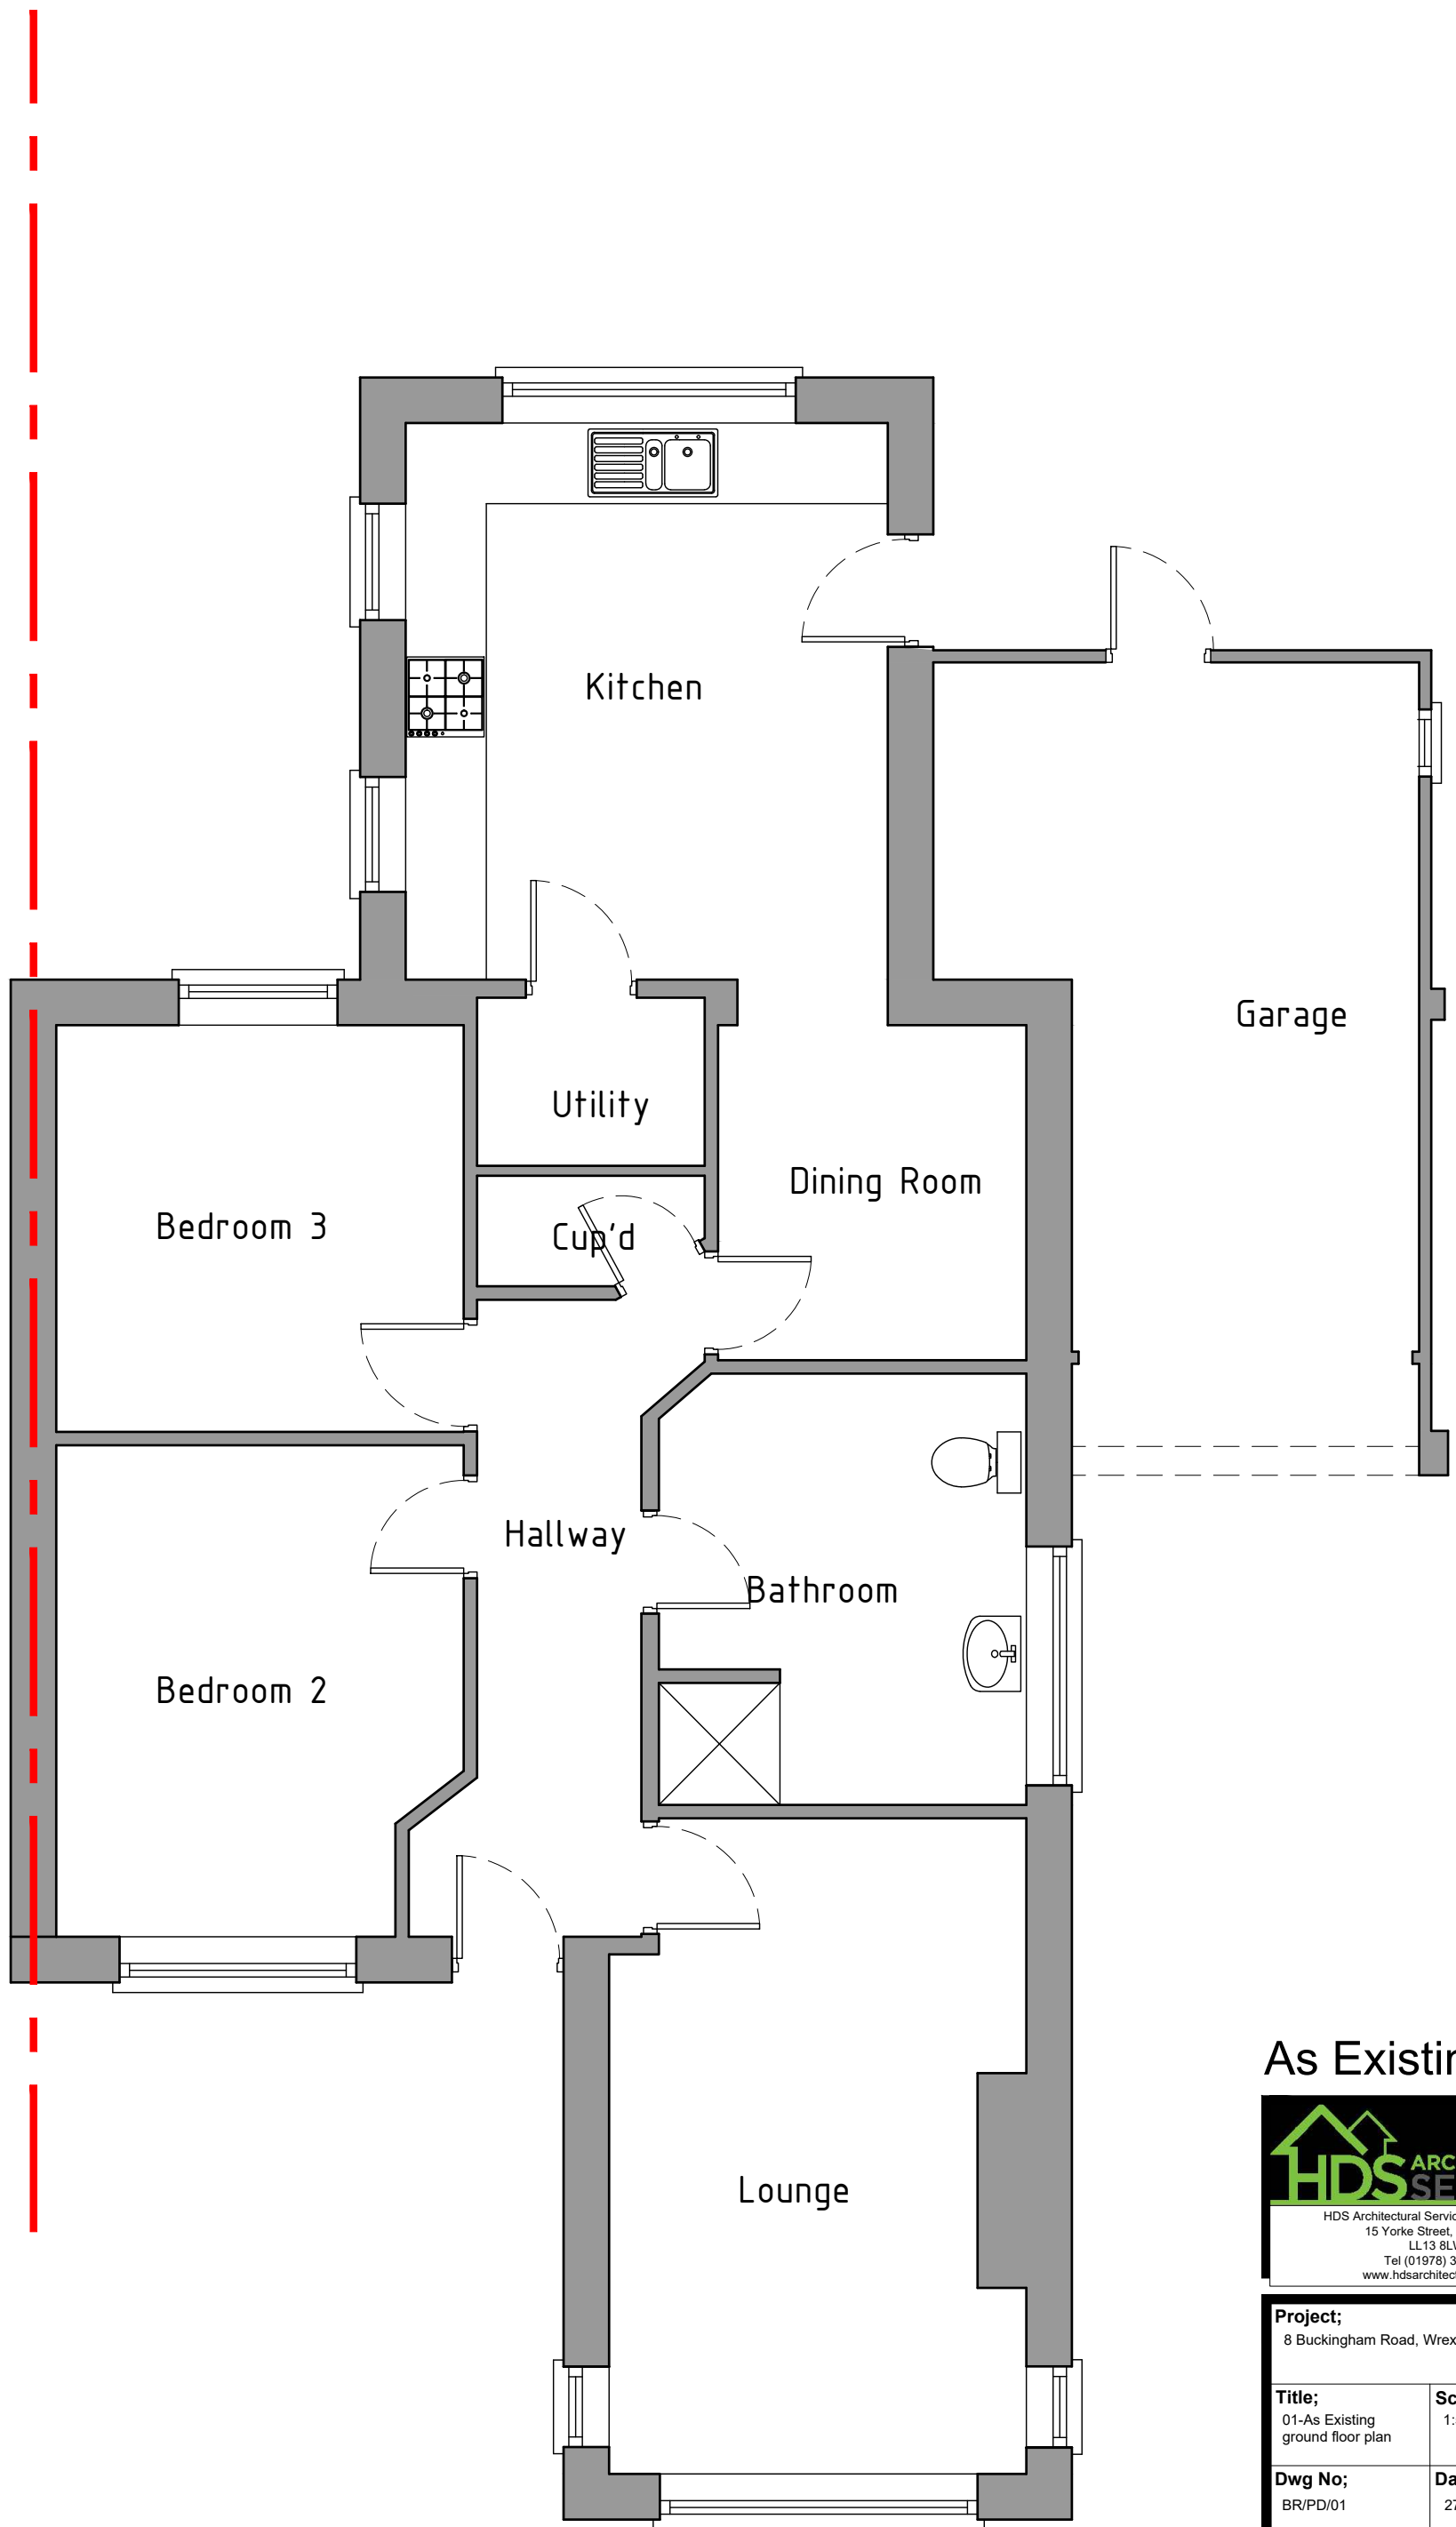

Ground floor plan 1:50

As Existing

 HDS Architectural Services, The Foundry, 15 Yorke Street, Wrexham LL13 8LW Tel (01978) 345250 www.hdsarchitectural.co.uk	
Project; 8 Buckingham Road, Wrexham, LL12 2RH	
Title; 01-As Existing ground floor plan	Scale (A3); 1:50
Dwg No; BR/PD/01	Date; 27.04.23
Revision;	