
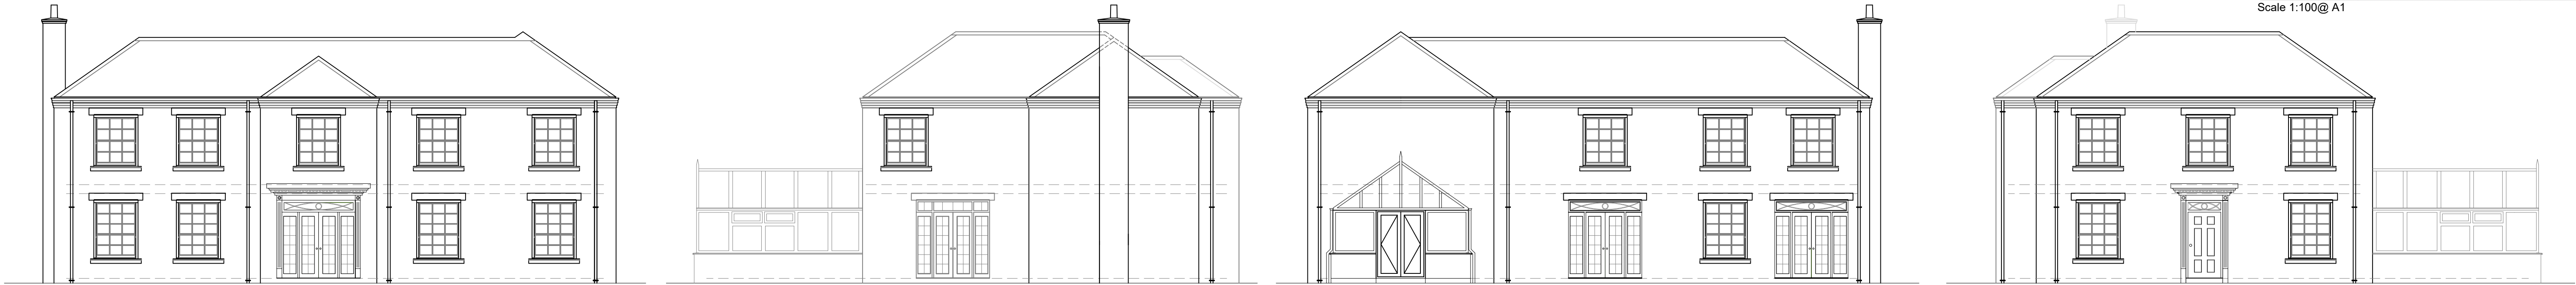


Plot 7

This drawing is protected by copyright and the information contained therein is the property of William McCall.
The drawing must not be copied and the information contained therein may not be used or disclosed without written permission of and in the manner permitted by William McCall.

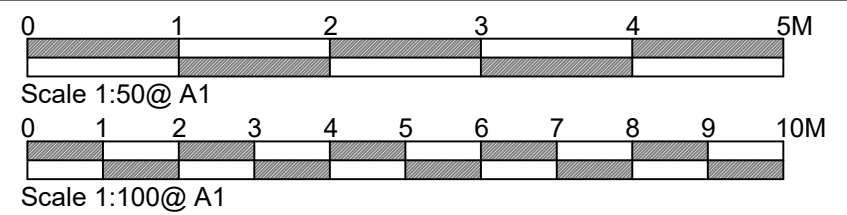


Existing Front Elevation

Existing Side Elevation

Existing Rear Elevation

Existing Side Elevation

1:100

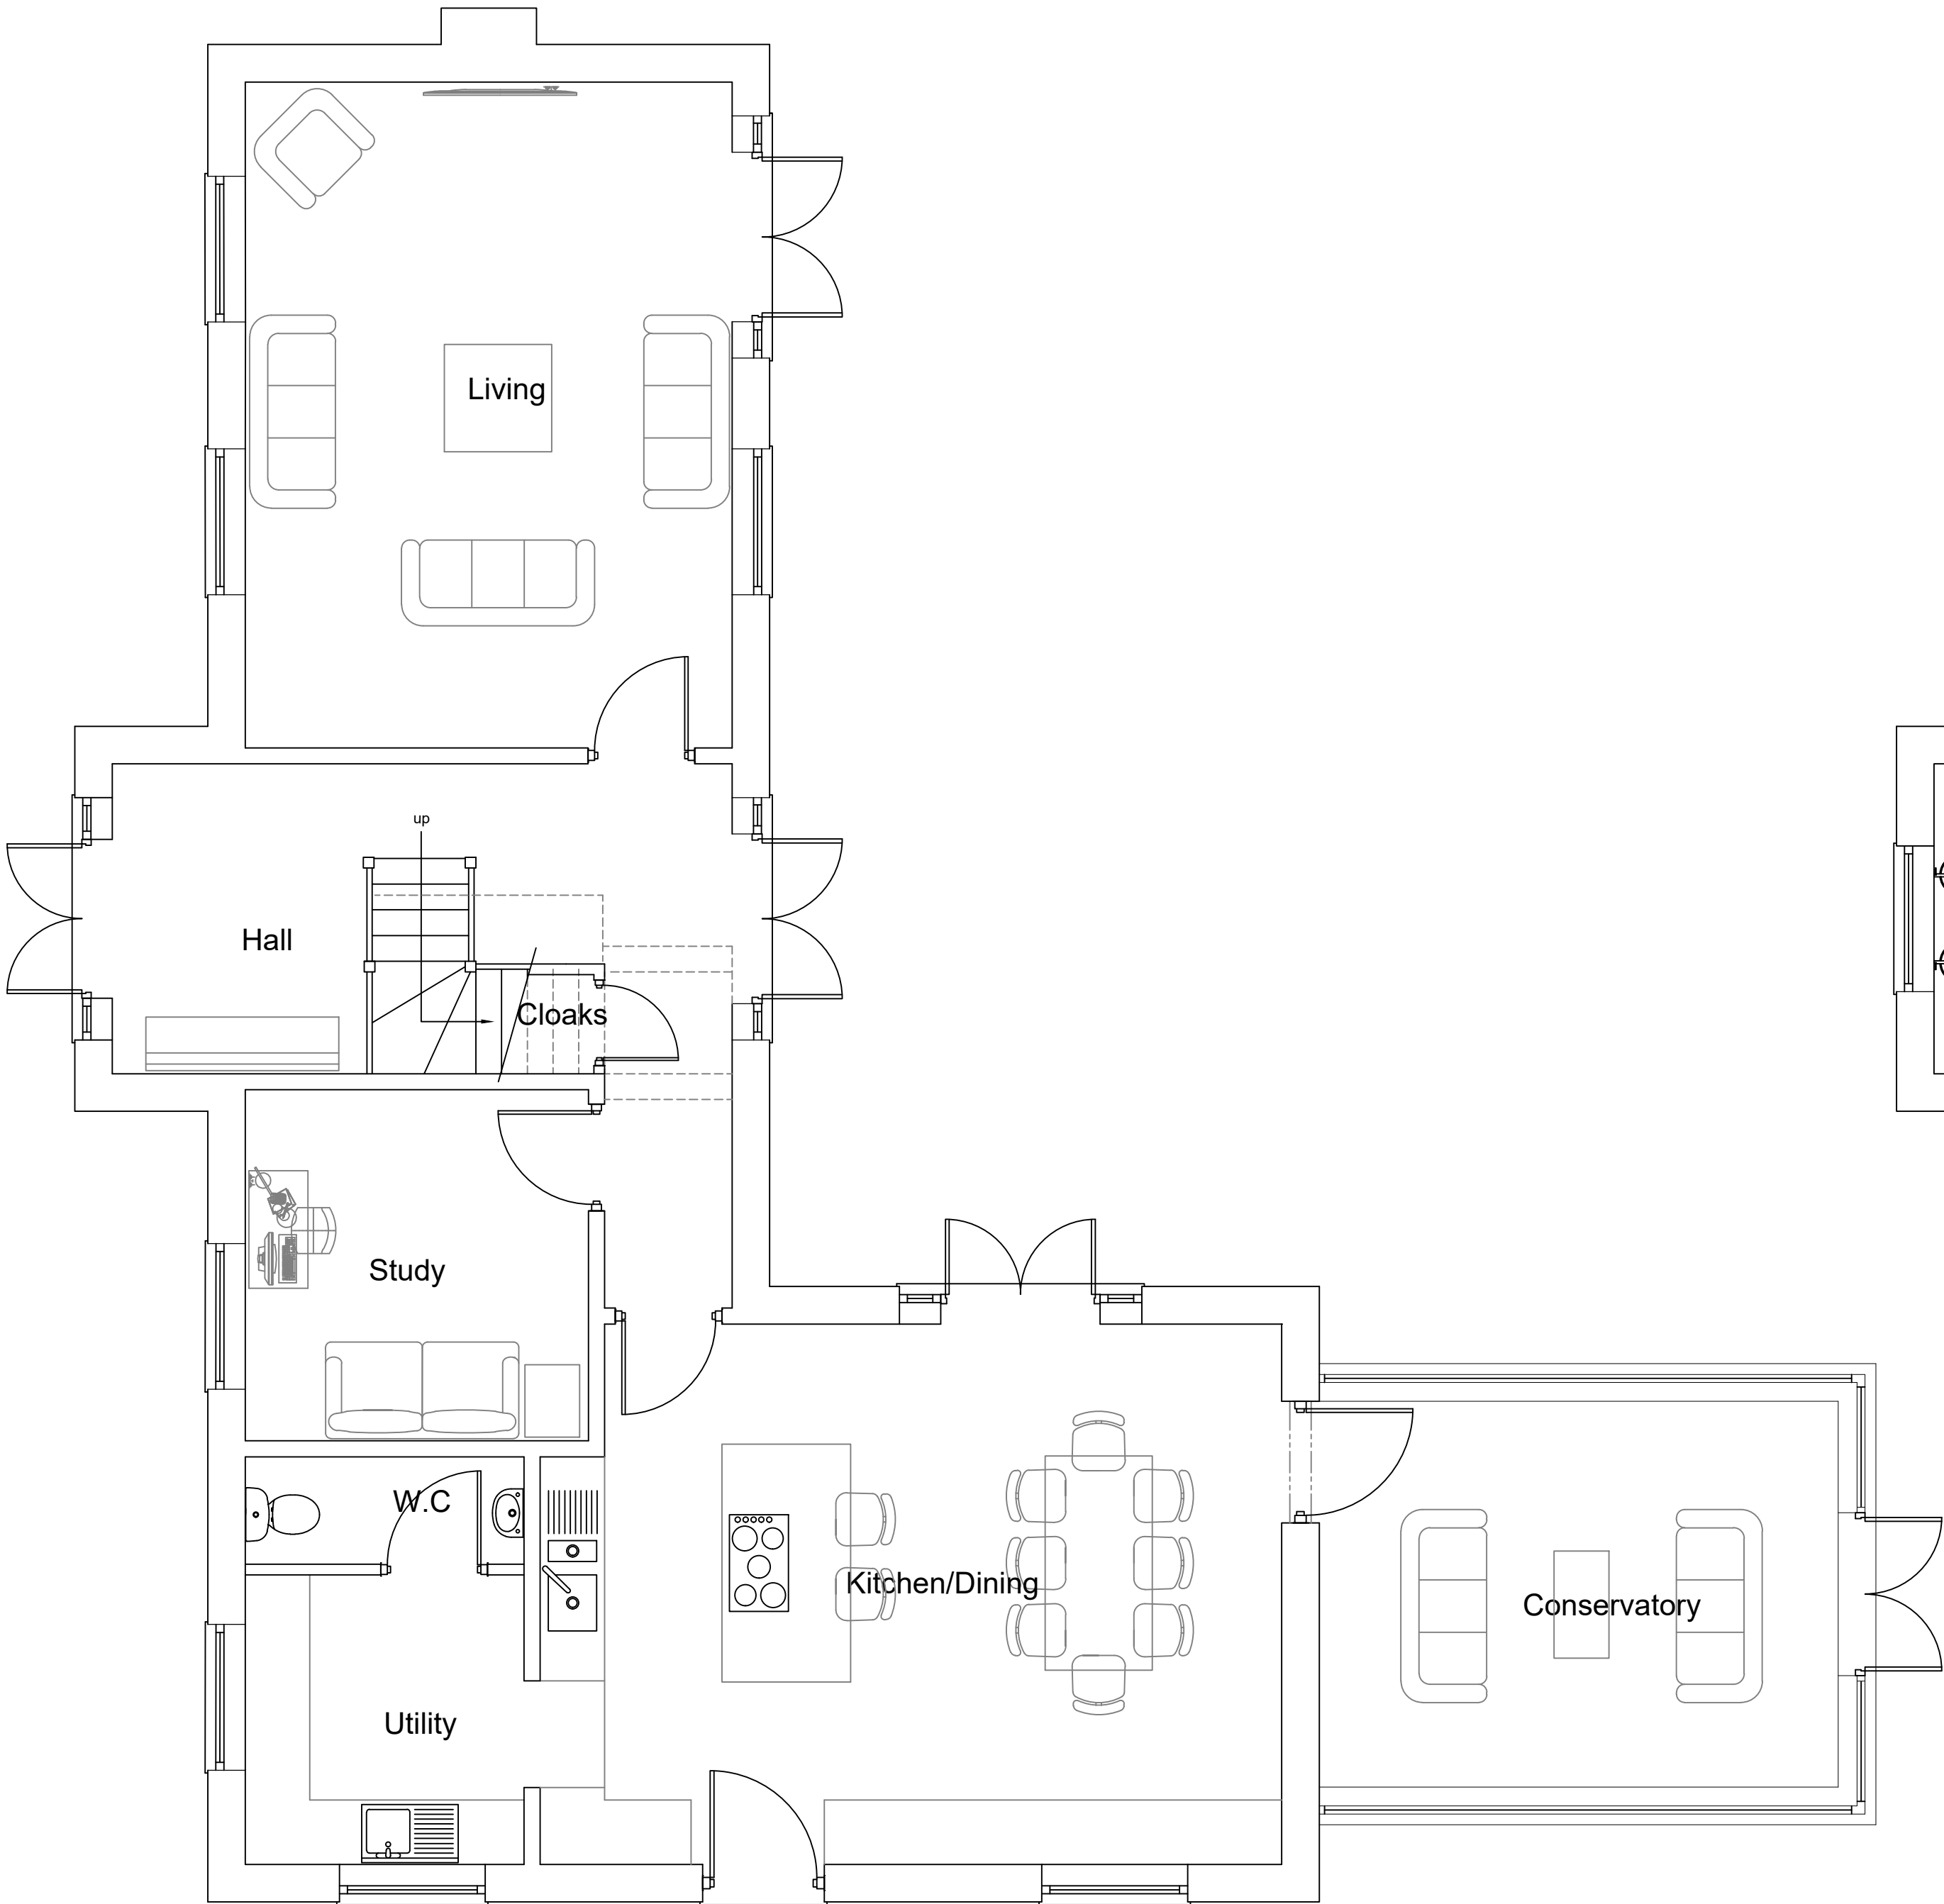

Proposed Ground Floor Plan

1:50



Proposed First Floor Plan

Stage :-		Section 73 Drawing	
Project Title :-		Revisions To Approved Housing Scheme (Plot 6 & Plot 7)	
Drawing Title :-		Proposed Plans & Elevations	
Drwg No :-	2	Date :-	Rev :-
05/23/57		May '23	
Scale :-	1:100 & 1:50@A1	Drawn:-	Checked :-
		SCM	
Site Address :- Wynnstey Hall Estate			