


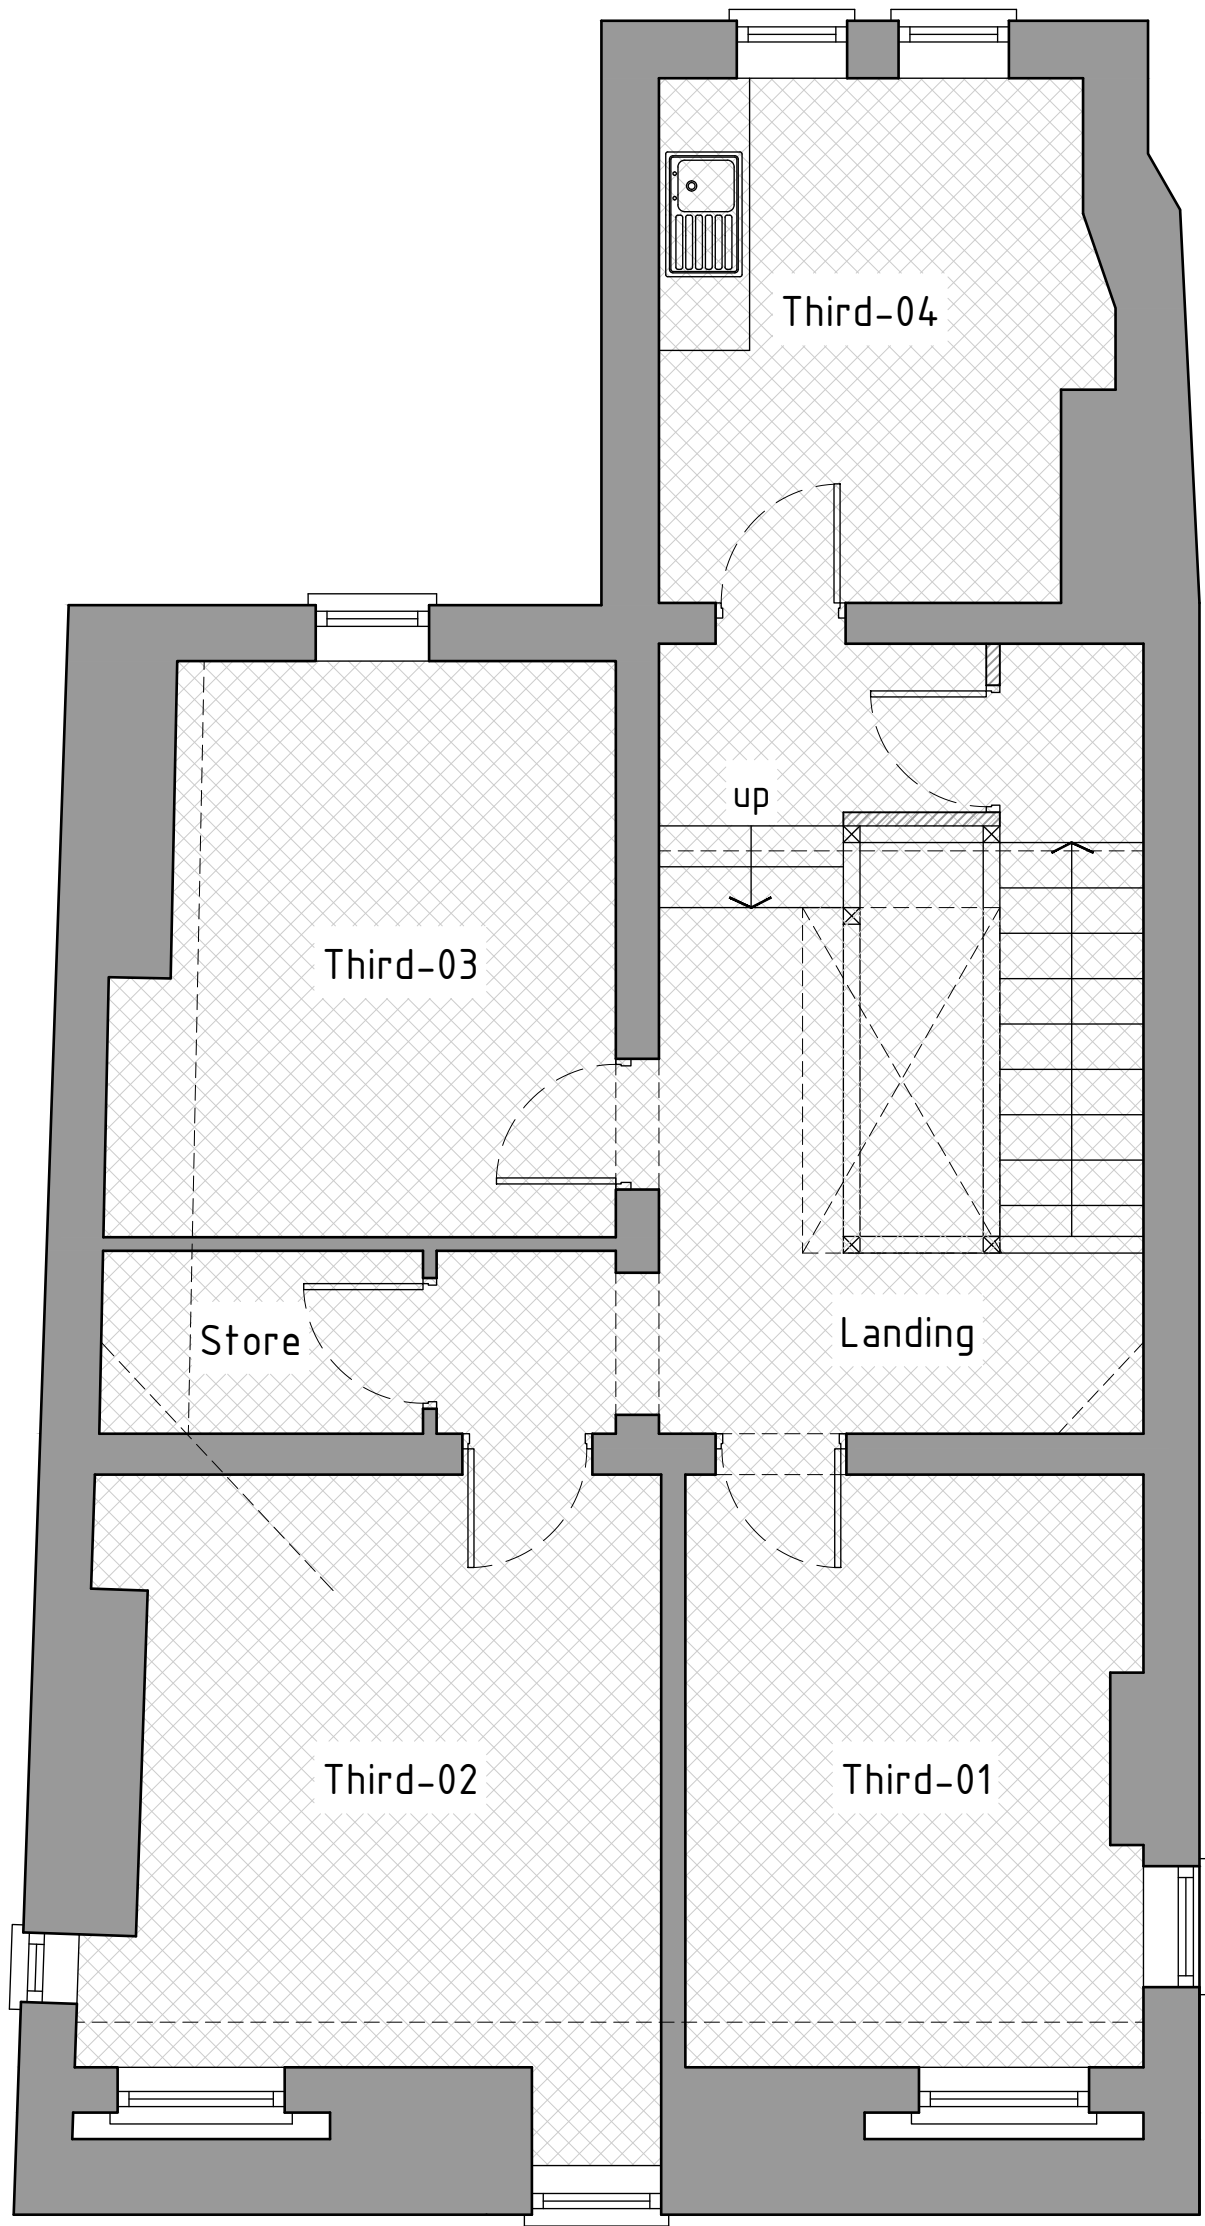


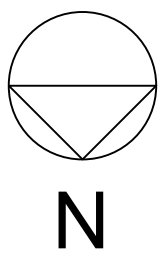


Third floor plan 1:50

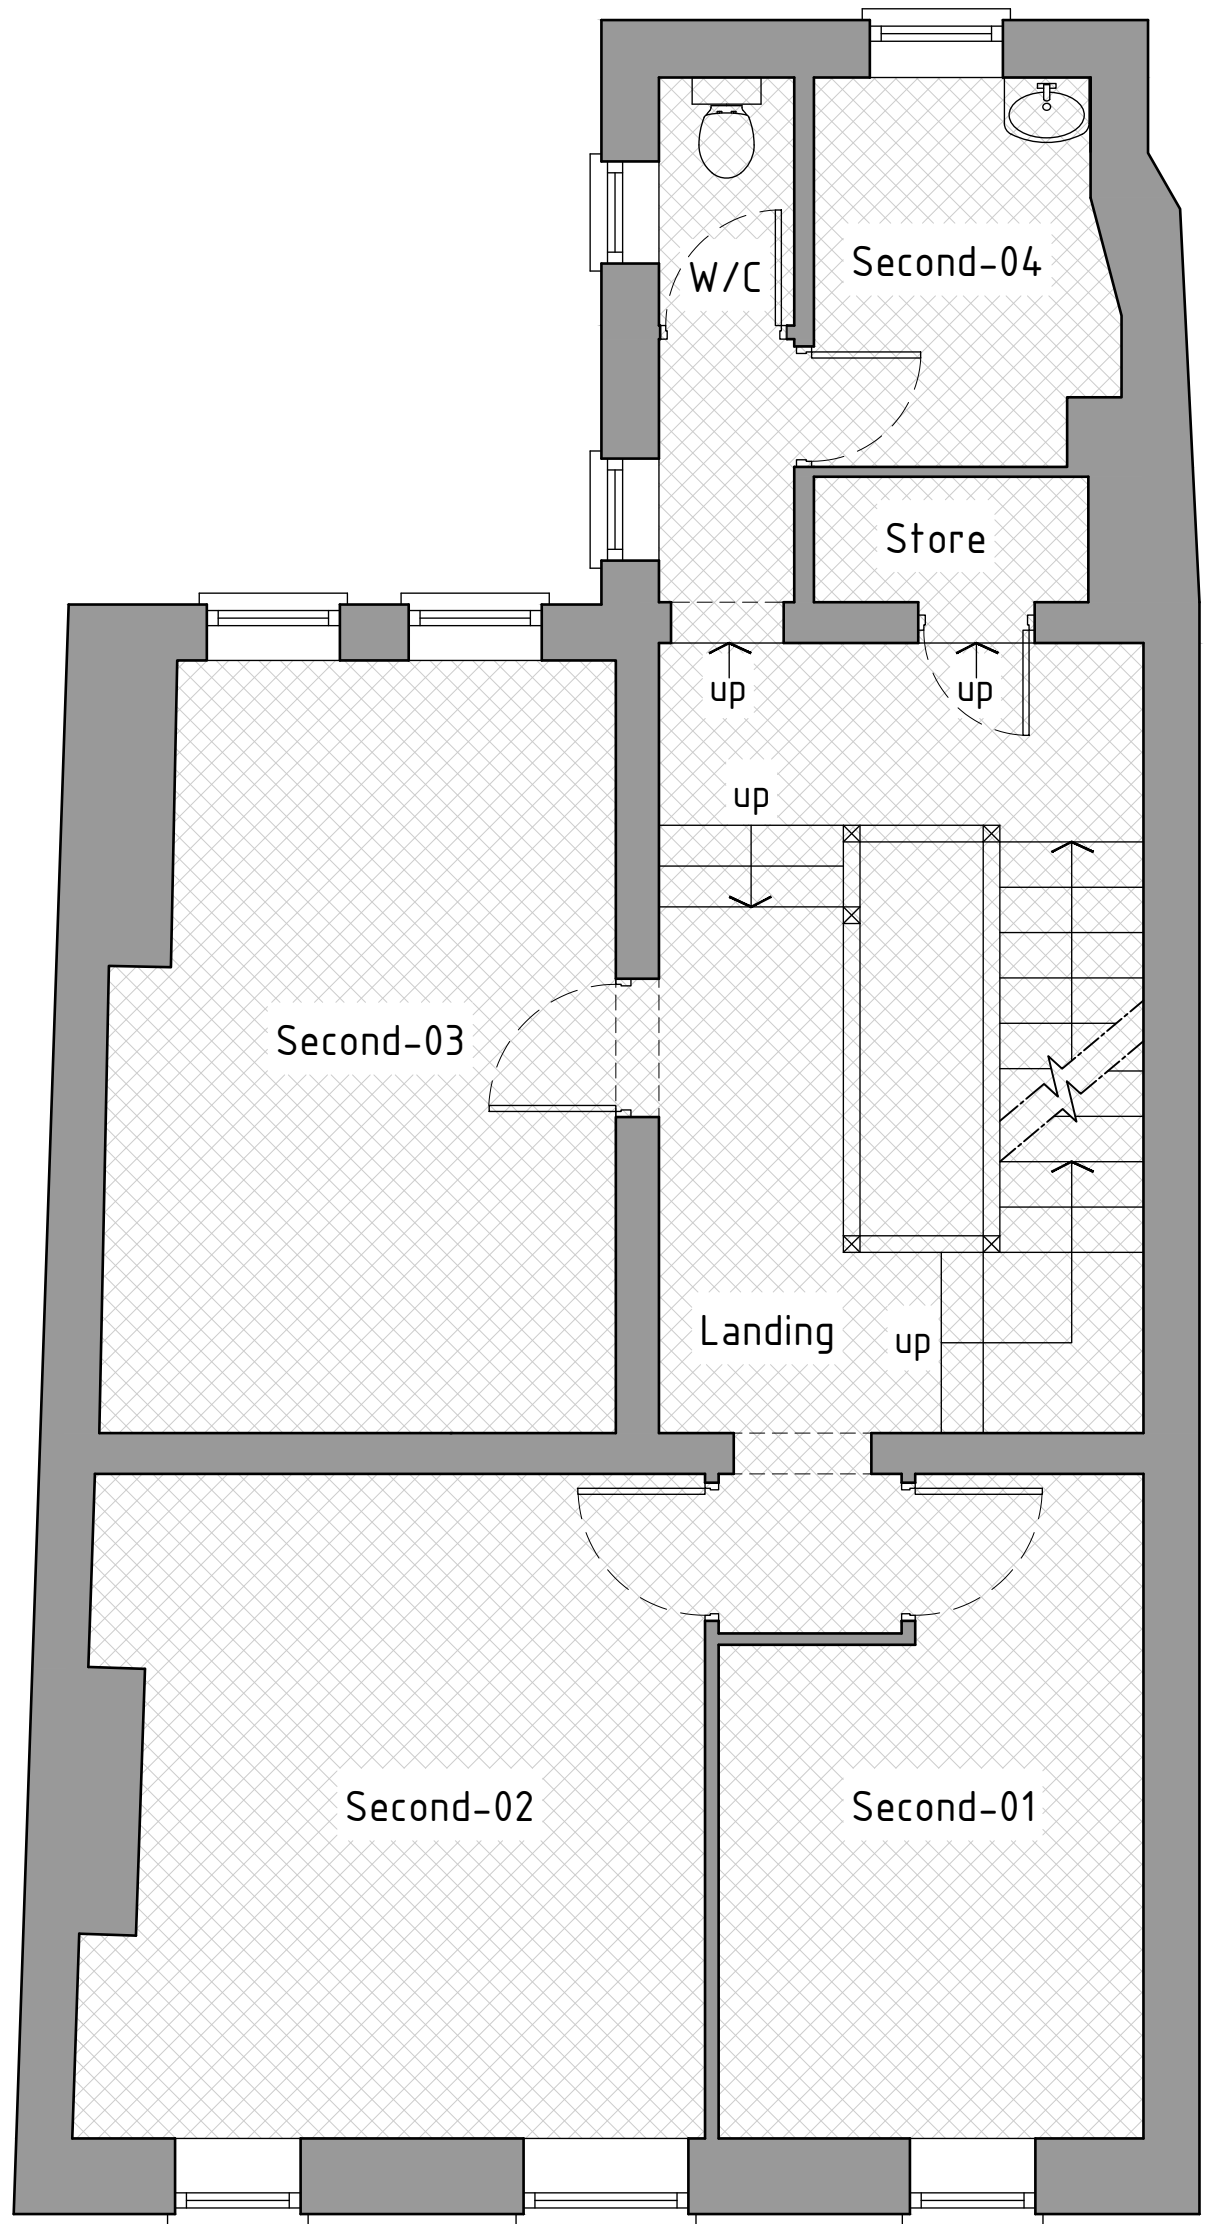

Second floor plan 1:50

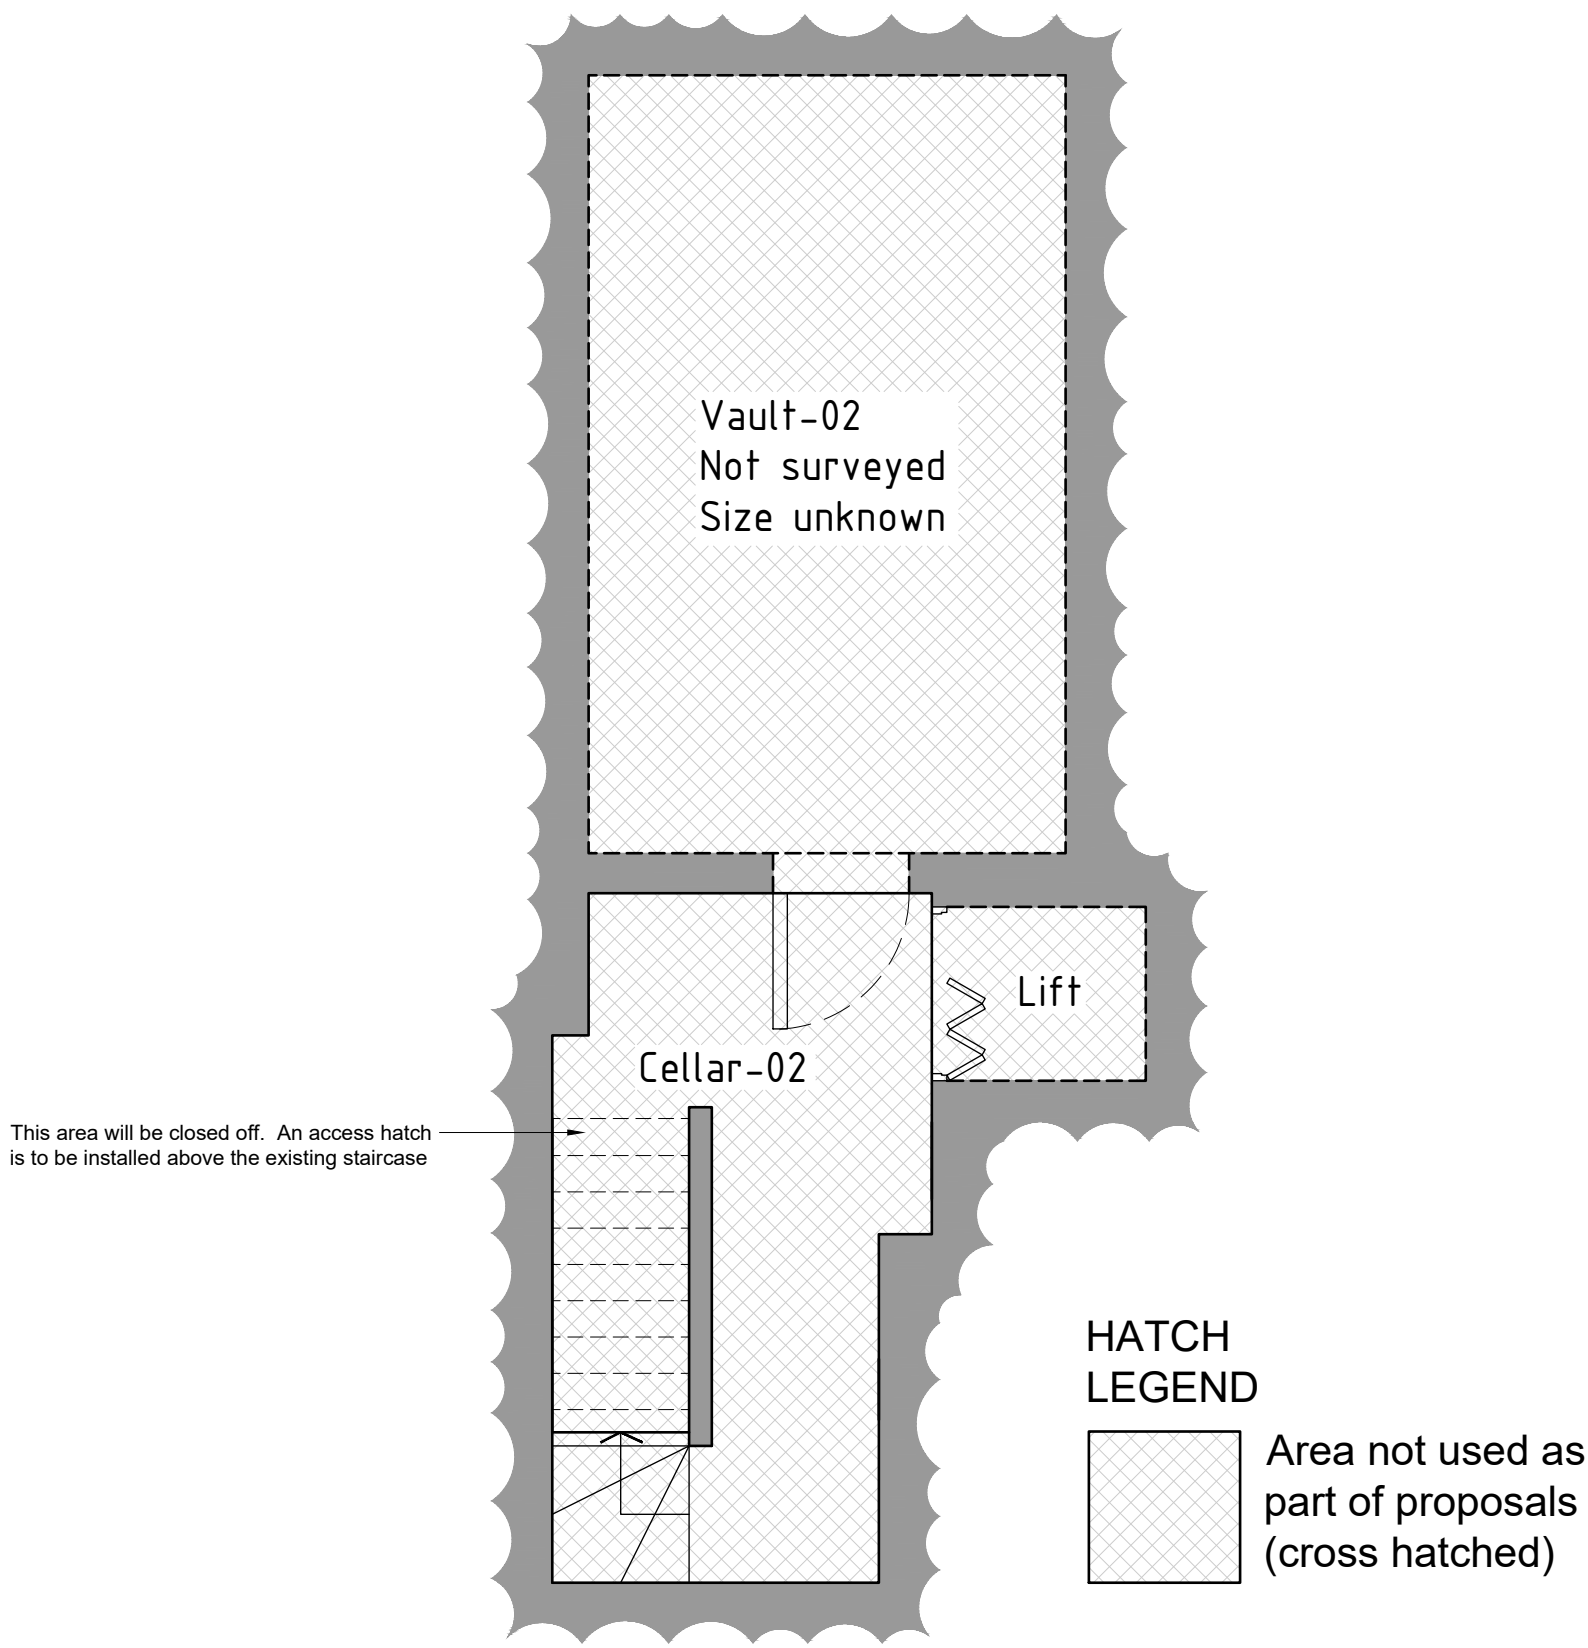

Cellar plan 1:50

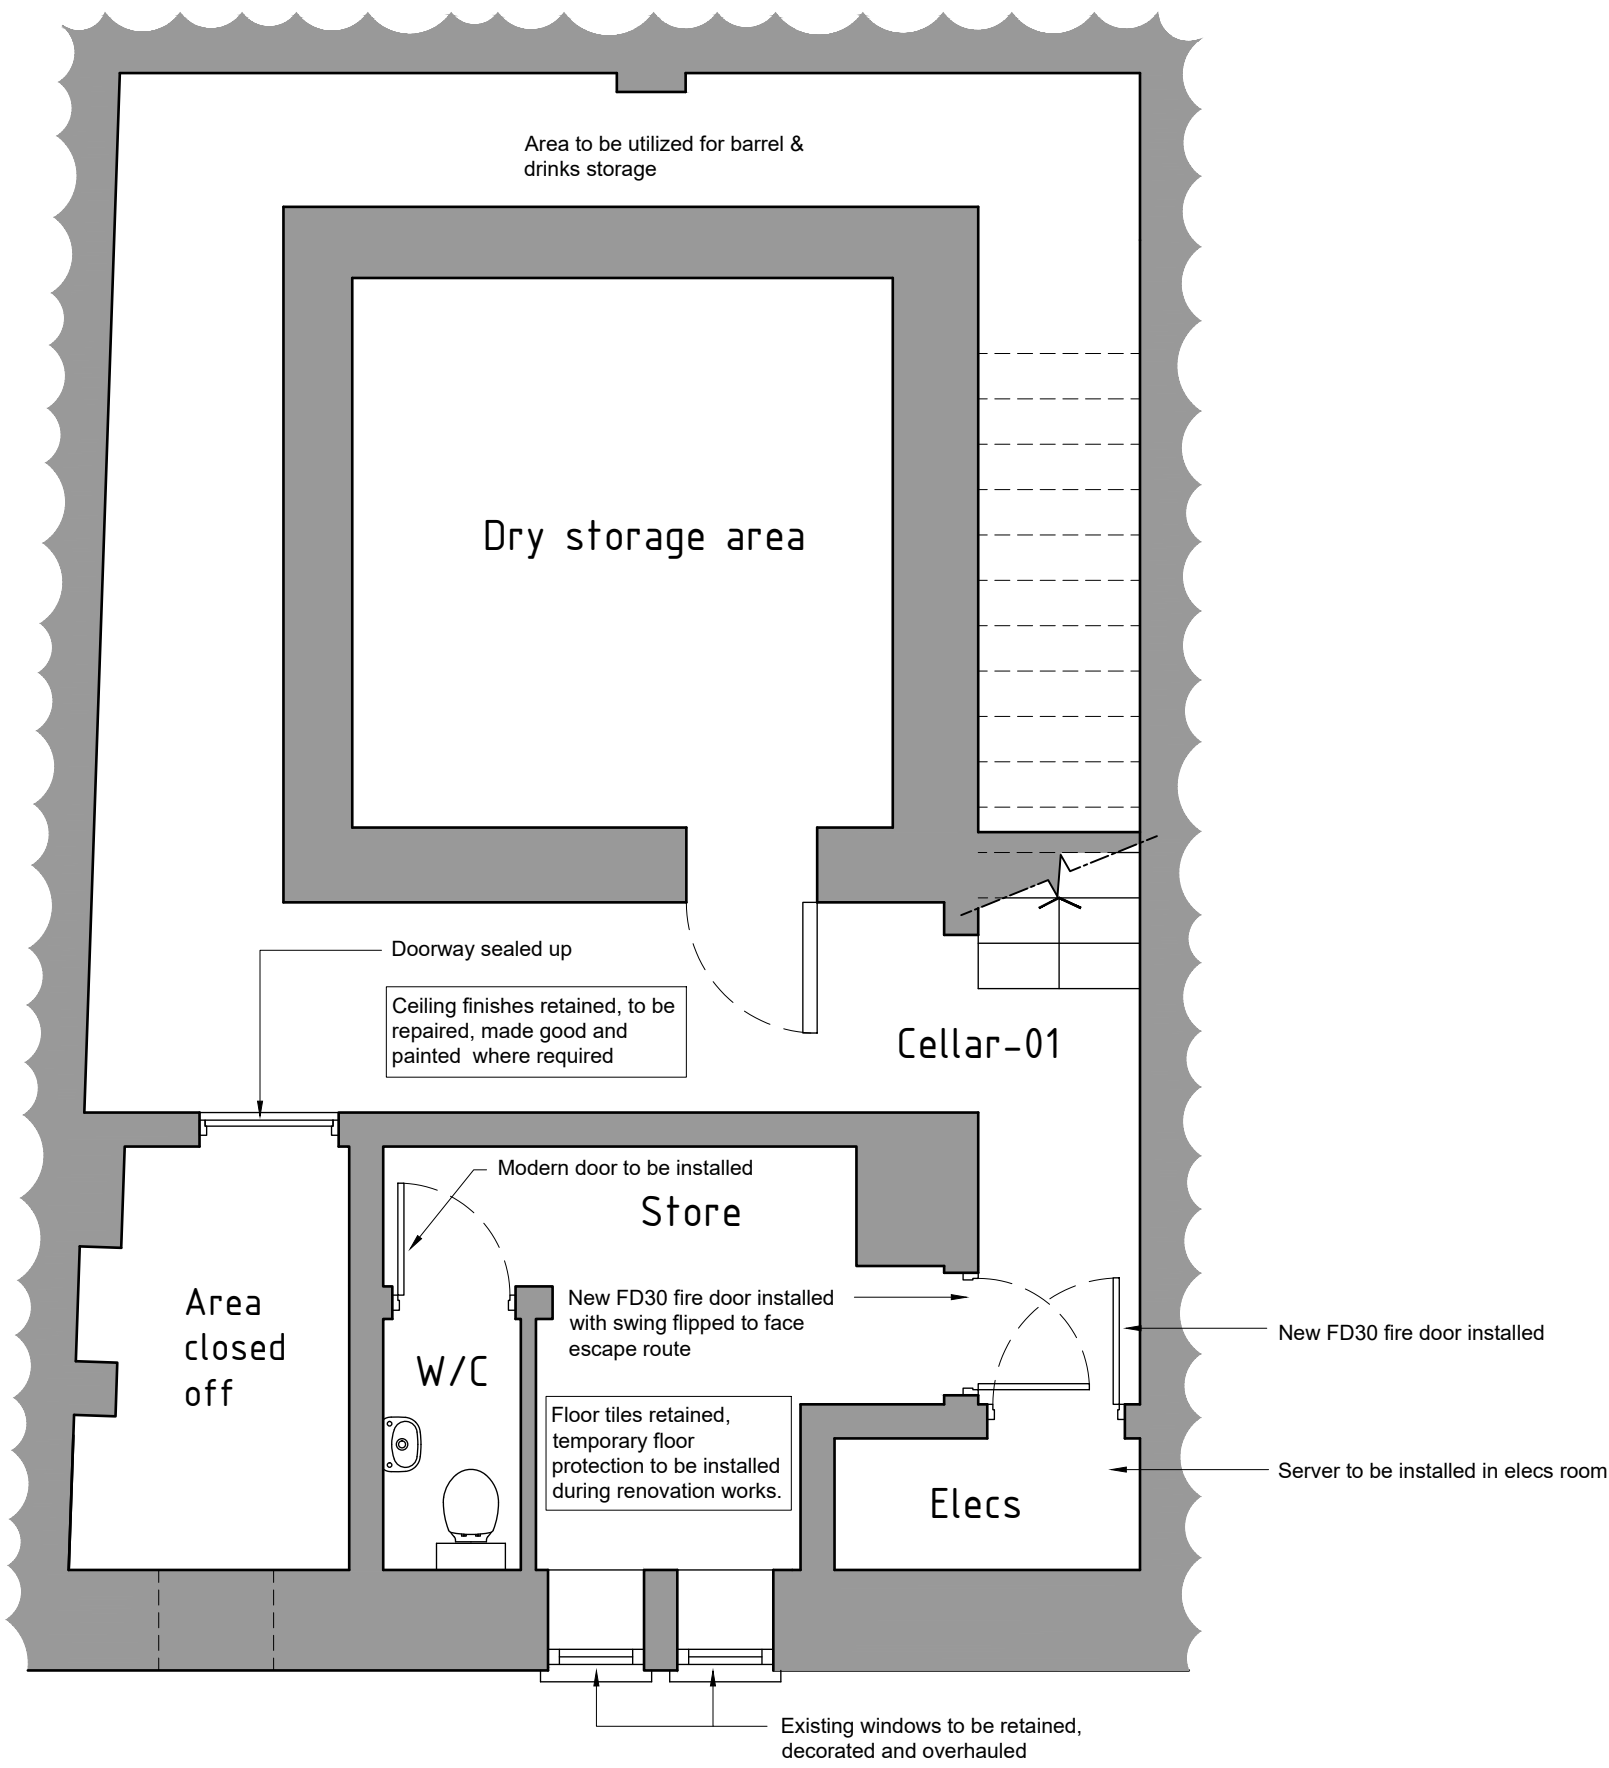

## Proposed



HDS Architectural Services, The Foundry,  
15 York Street, Wrexham  
LL13 8LW  
Tel (01978) 345250  
www.hdsarchitectural.co.uk

|   |                            |
|---|----------------------------|
| <b>Project;</b><br>33 High Street, Wrexham, LL13 8HY                                                    |                            |
| <b>Title;</b><br>06-Proposed<br>Second, Third and<br>Cellar Floor Plans                                 | <b>Scale (A1);</b><br>1:50 |
| <b>Dwg No;</b><br>HS/PD/06                                                                              | <b>Date;</b><br>05.07.23   |
| <b>Revision;</b><br>Rev-A Internal arrangement amended,<br>schedule of works information added 15.09.23 |                            |