



Dimensions are to be checked on site. Do not scale from drawings. Report discrepancies to the Architect.

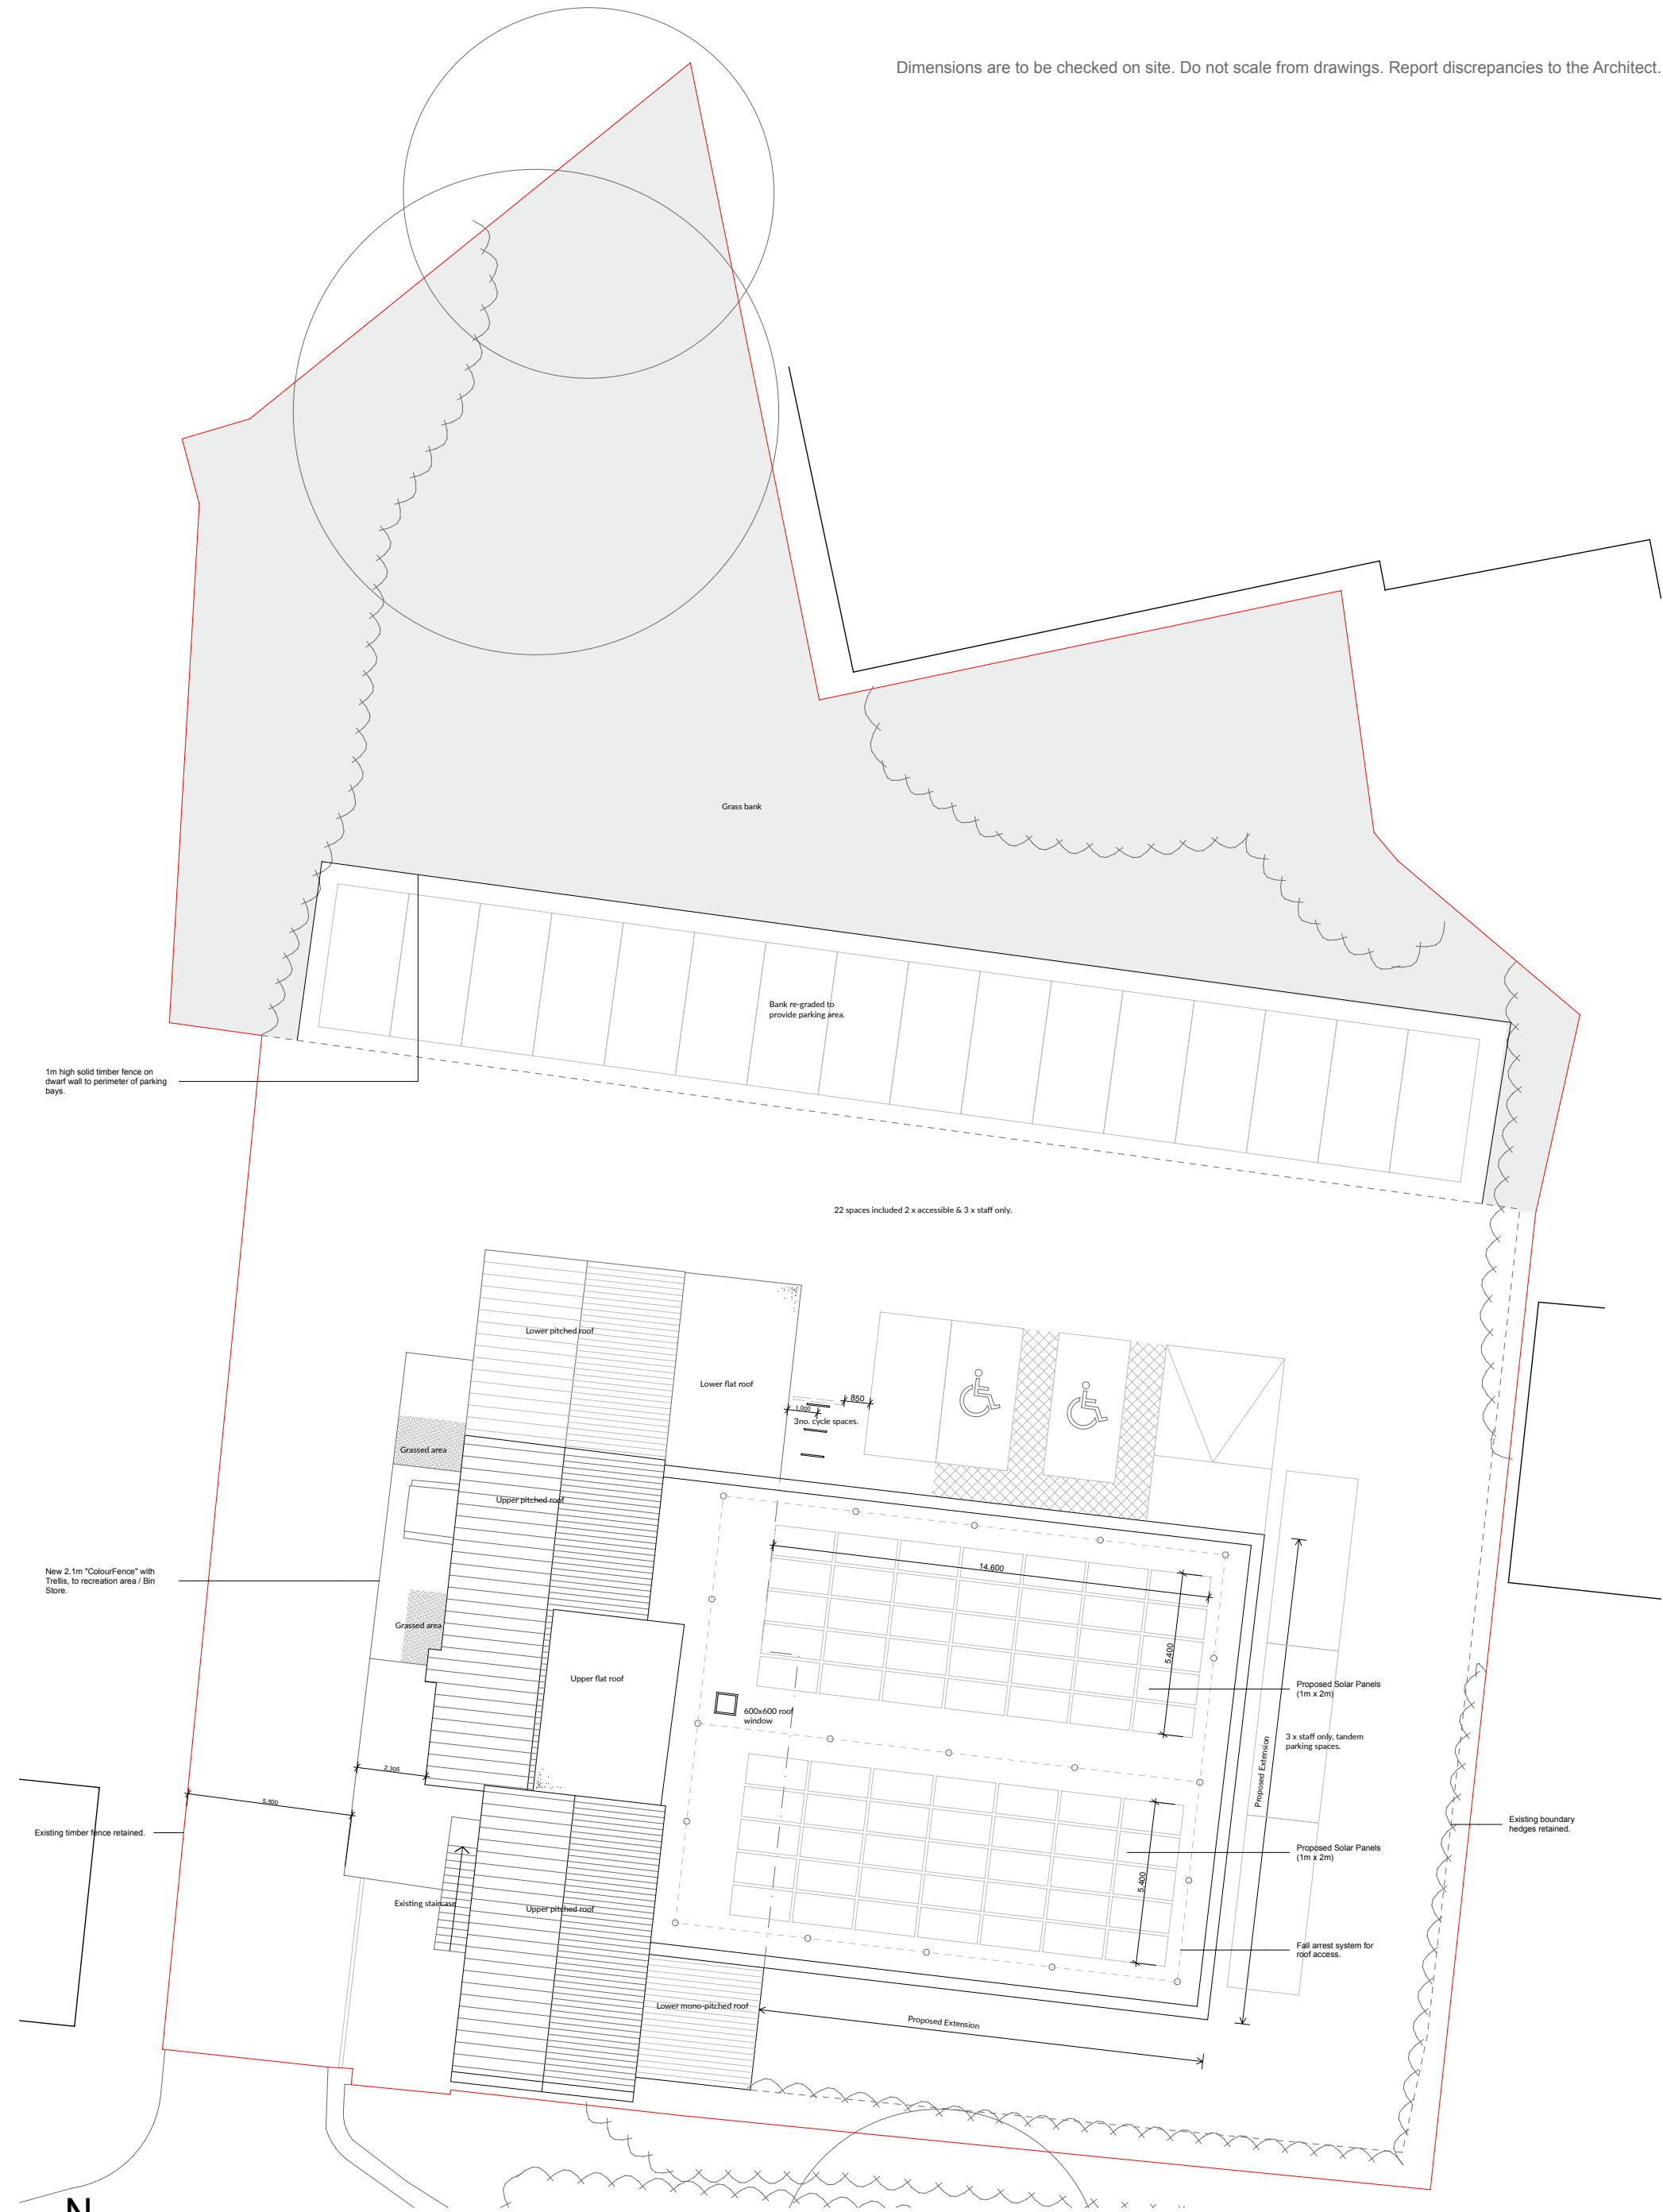

Proposed Block / Roof Plan

Revisions:
May '23: P02 - Solar Array on new roof updated.

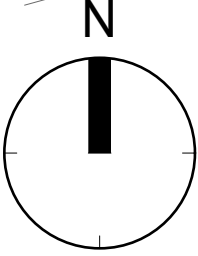

 Prince Architects 25 Wendover Avenue Liverpool L17 4LG 0151 7271384 ben@princearchitects.co.uk www.princearchitects.co.uk	 Project: Vets Clinic Wrexham Extension & Refurb		 Client: Animal Trust		 Title: Proposed Block & Roof Plan	
	Size: A3	Proj. No: 21.003	Dwg No: L(04)003	Rev: P02	Purpose: Planning	
		Scale: 1:200	Date: March '23	Drawn / Chk: BP		