

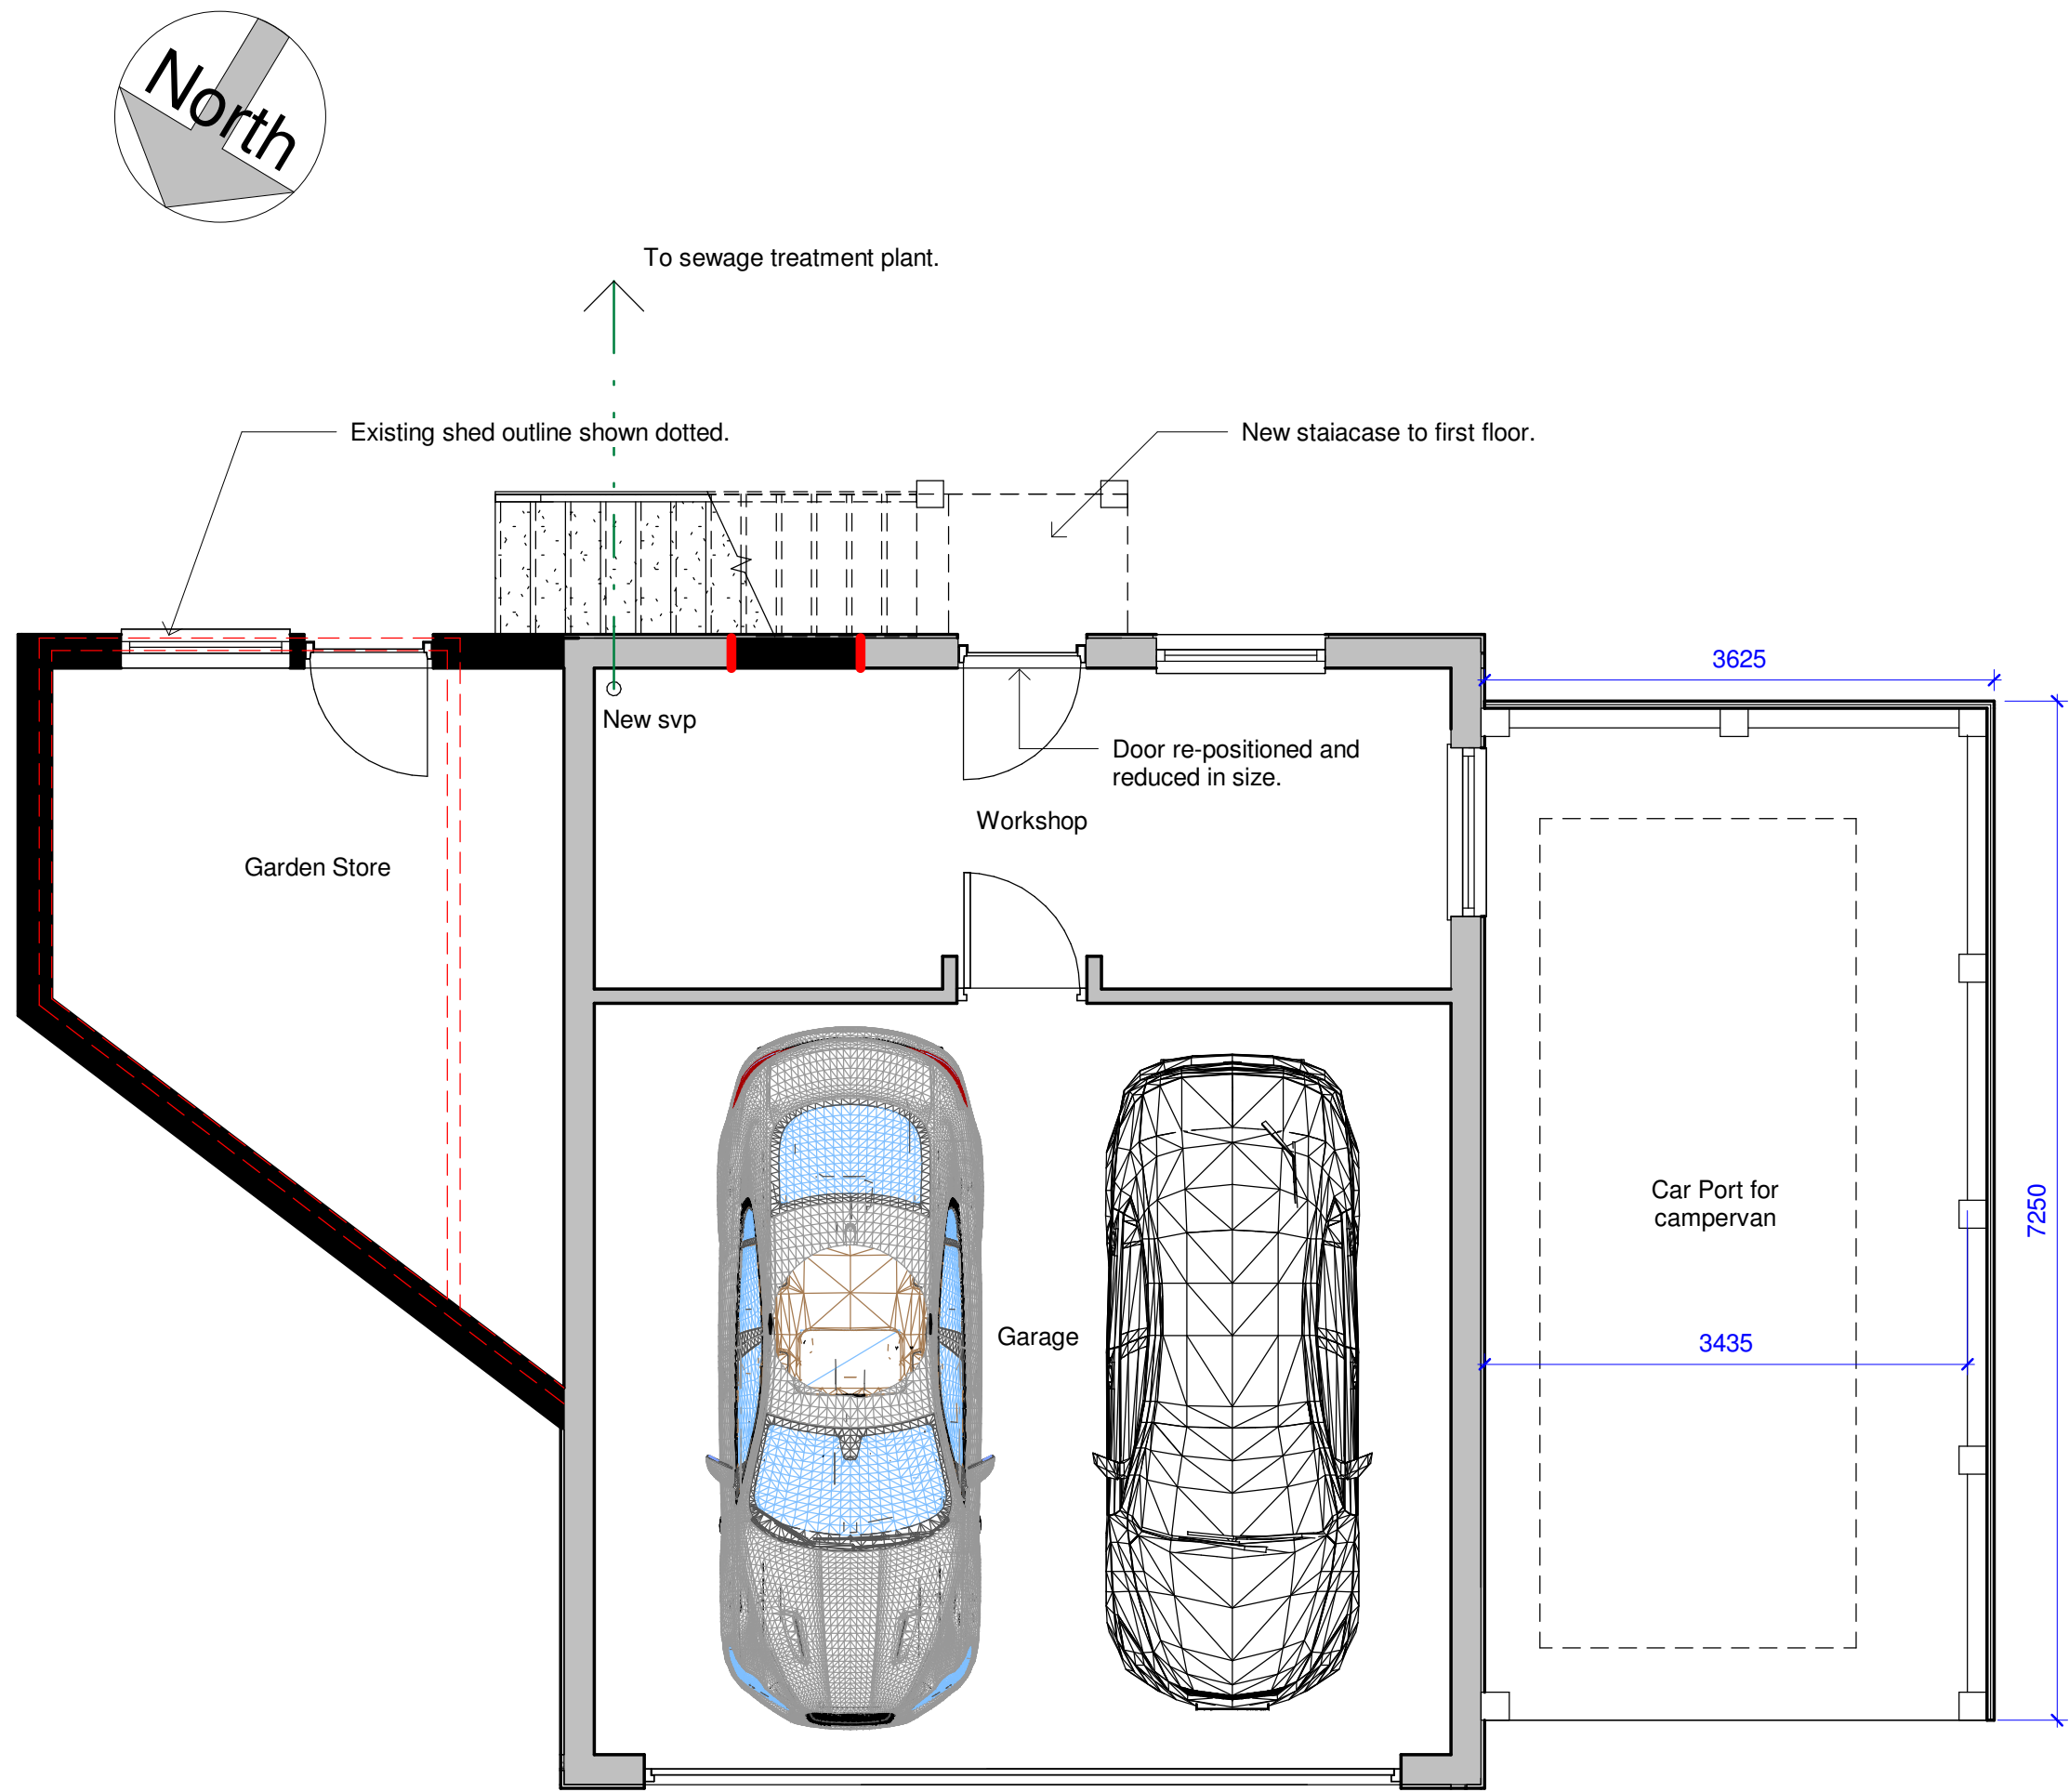


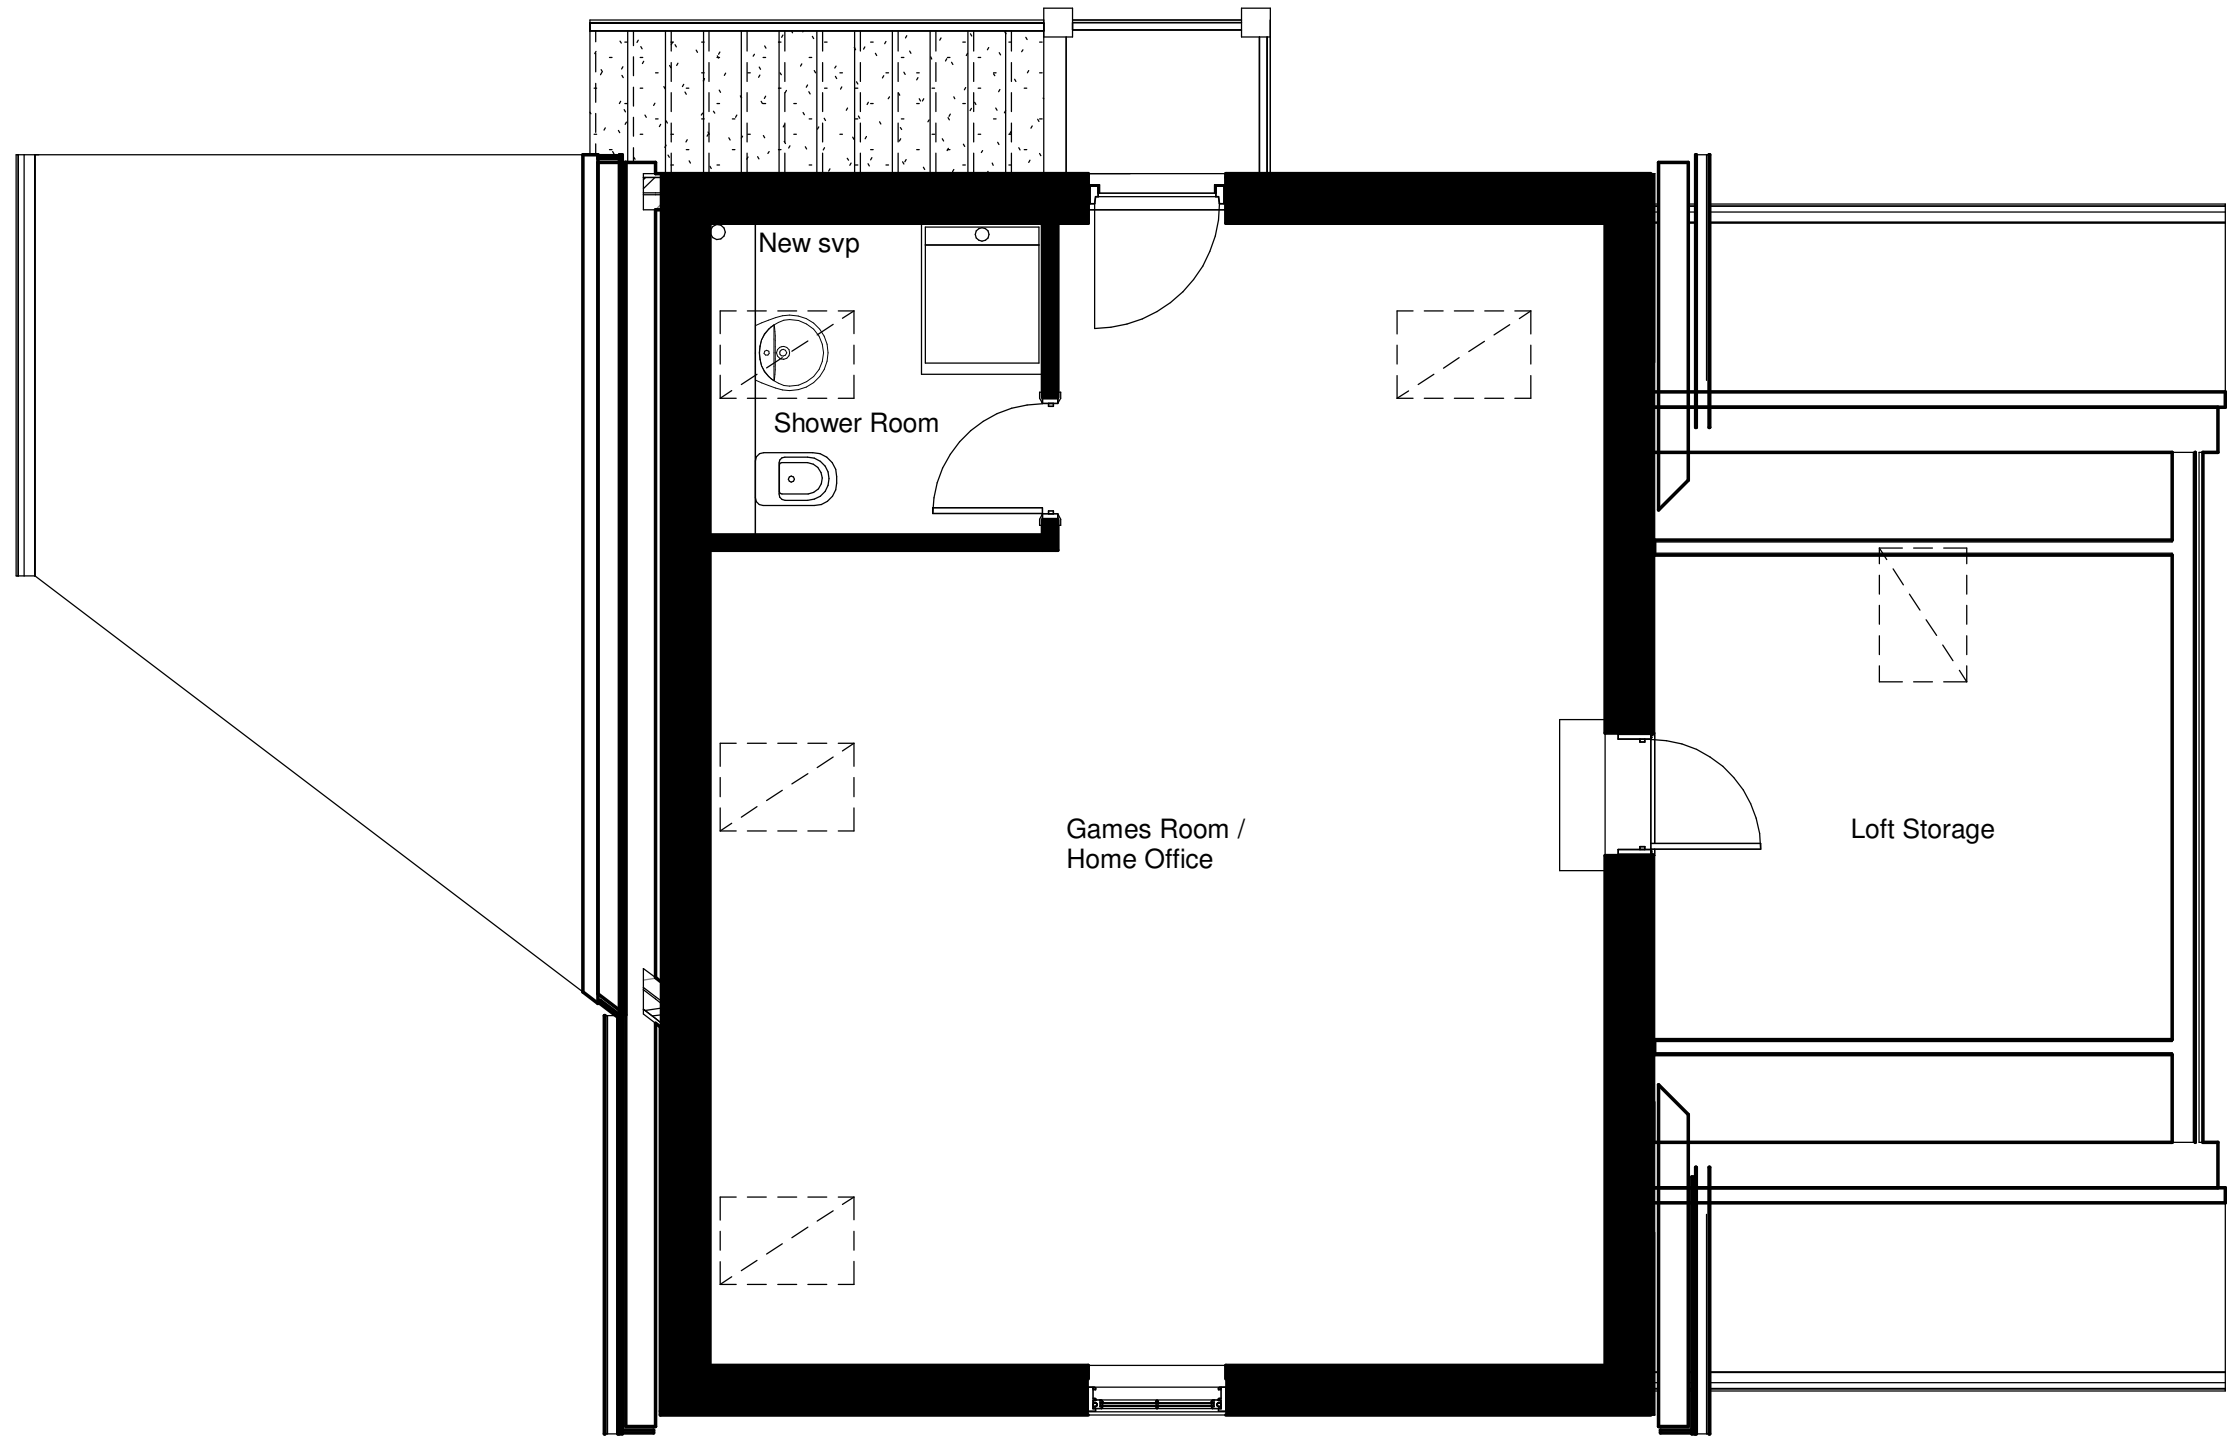

Proposed Ground Floor Plan
1 : 50

 

Proposed First Floor Plan
1 : 50

A	Ecologist information added	JB	ks	11/03/21
Rev	Revision Description	Drawn	Check	Date

Greenspace Architects Ltd
The Old Town Hall
The Square, Ellesmere
Shropshire SY12 0EP
Tel 44(0)1691 623899
e-mail:
greenspace@greenspacearchitects.co.uk
web: www.greenspacearchitects.co.uk

Project **Garage at Queensbridge House Overton**

Title **Proposed Floor Plans**

Scale @ A1	Scale @ A3	Drawn By	Checked By	Date
1 : 50	1:100	JB	KS	05/11/21

Job No.	Sheet No.	Rev.
21-33	A102	A