


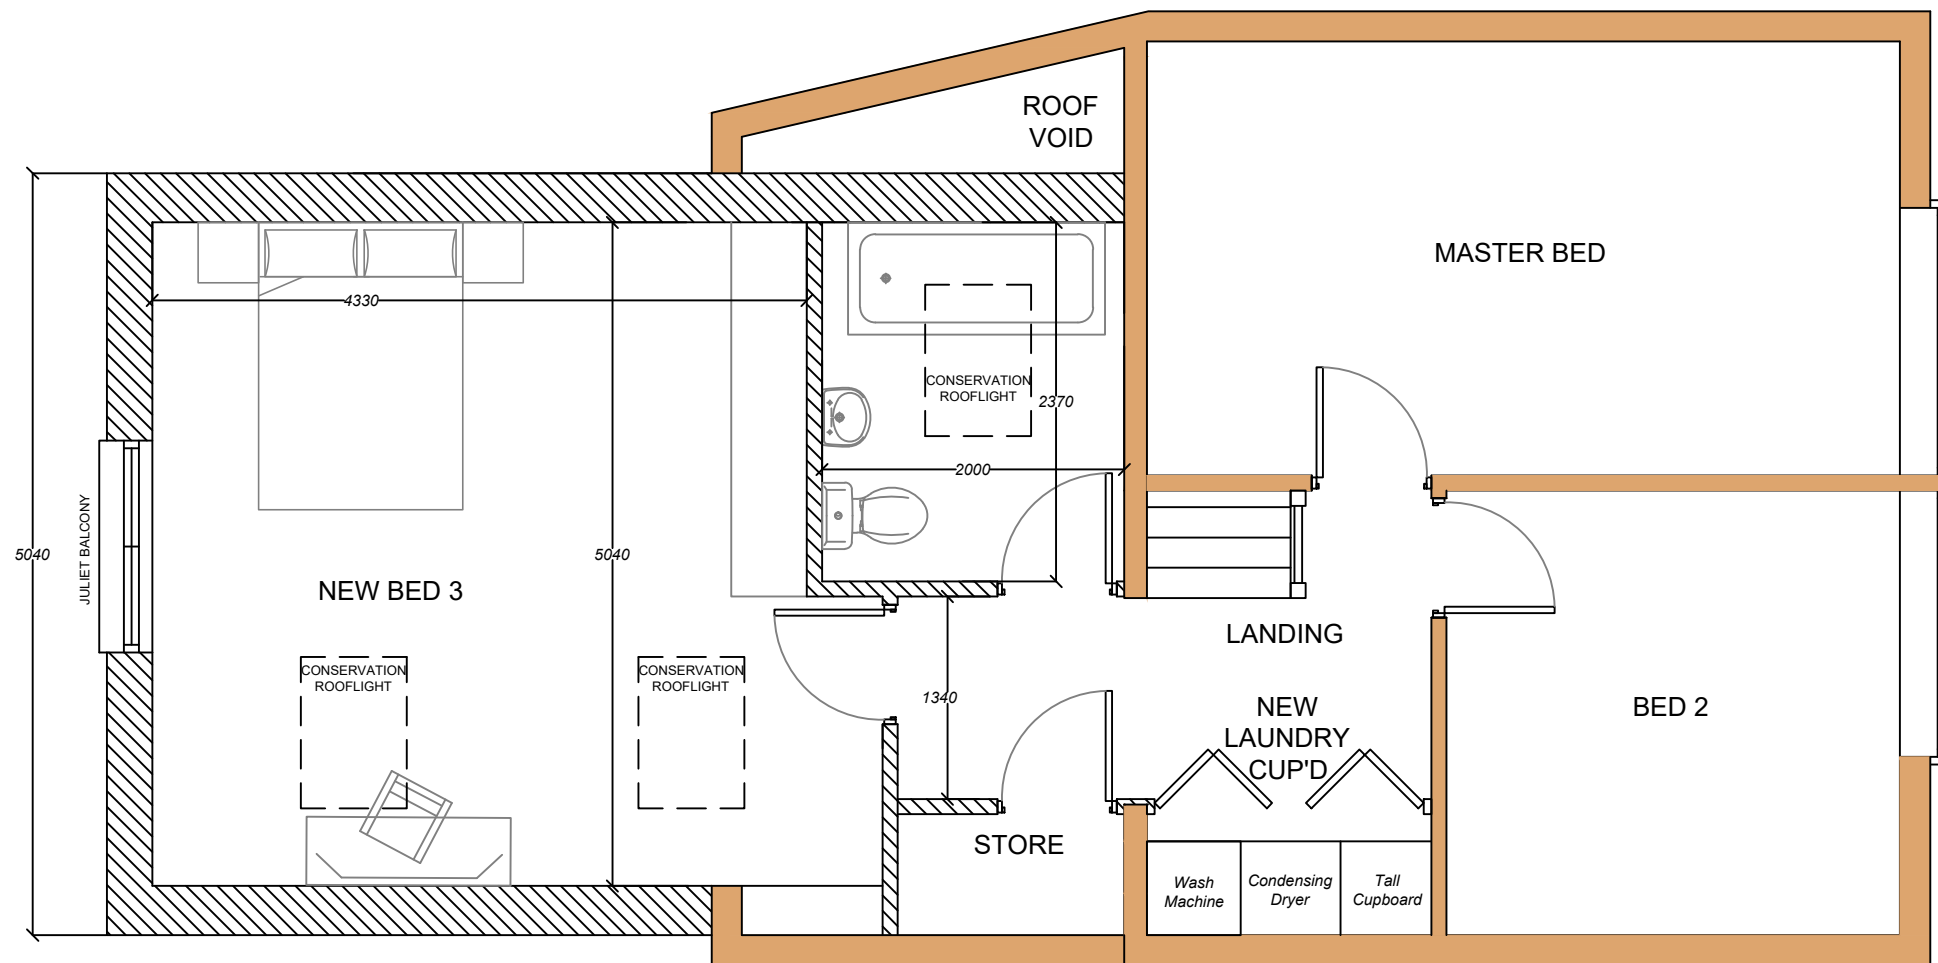

PROPOSED FIRST FLOOR

CLIENT			
Lisa Williams			
PROJECT			PACK VERSION:
Holmlea, Holt			-
DRAWING TITLE			
Proposed First Floor Plan			
FOR PLANNING			
DRAWN	SP	CHECKED	AP
SCALE	1:50	DRAWING No:	REVISION:
DATE	20.02.23	SK04	E

