




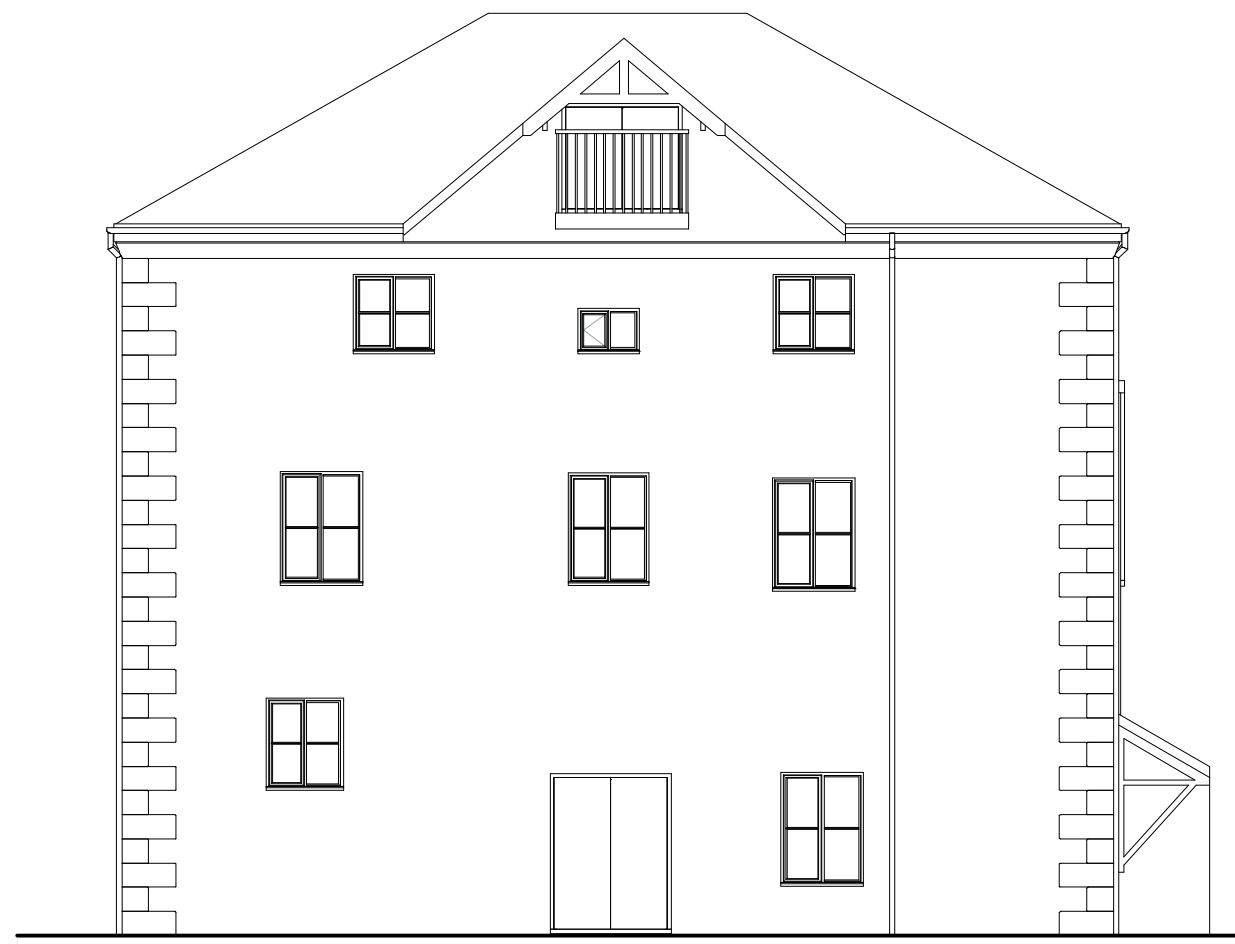


Front Elevation 1:100

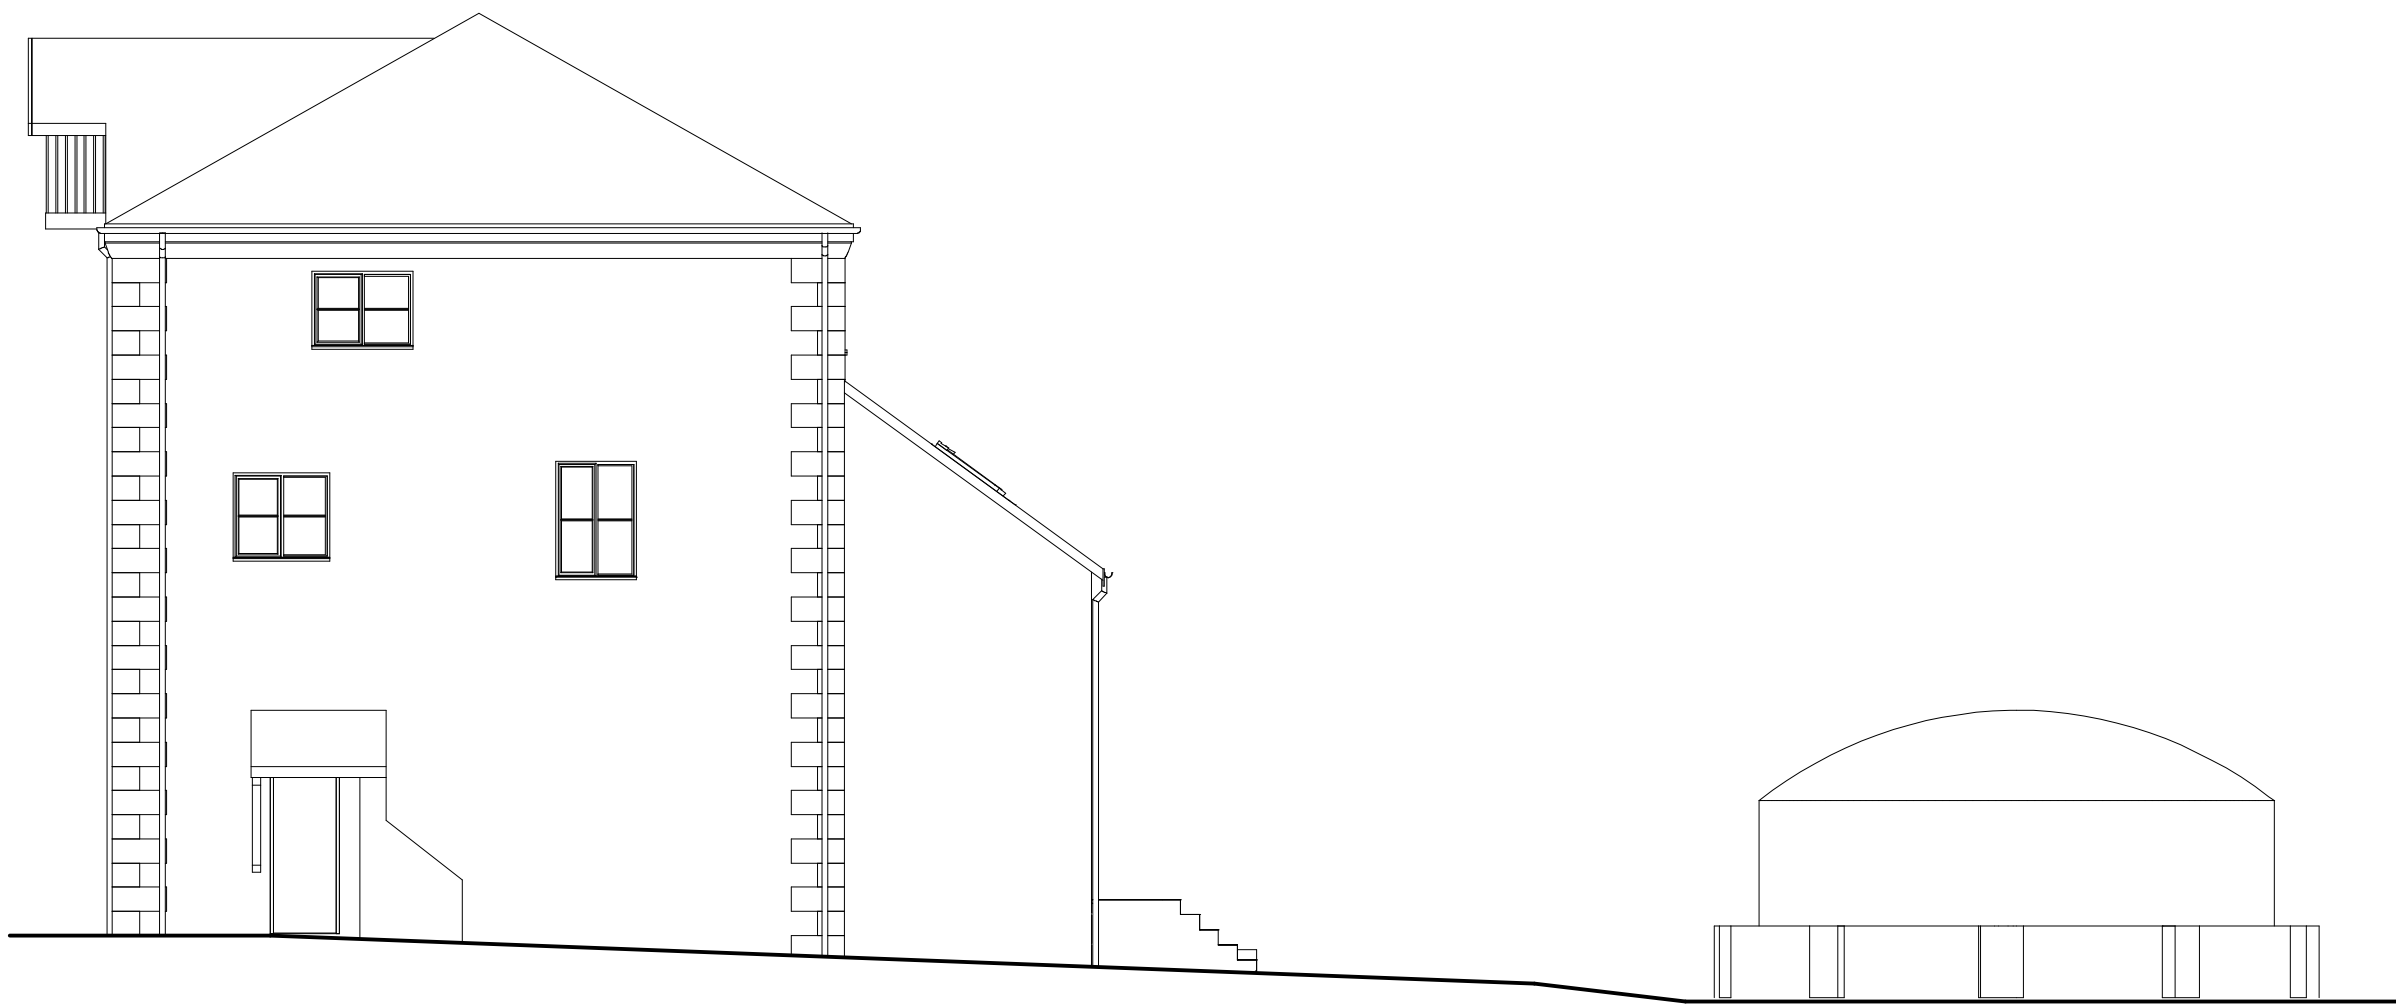


Side Elevation 1:100

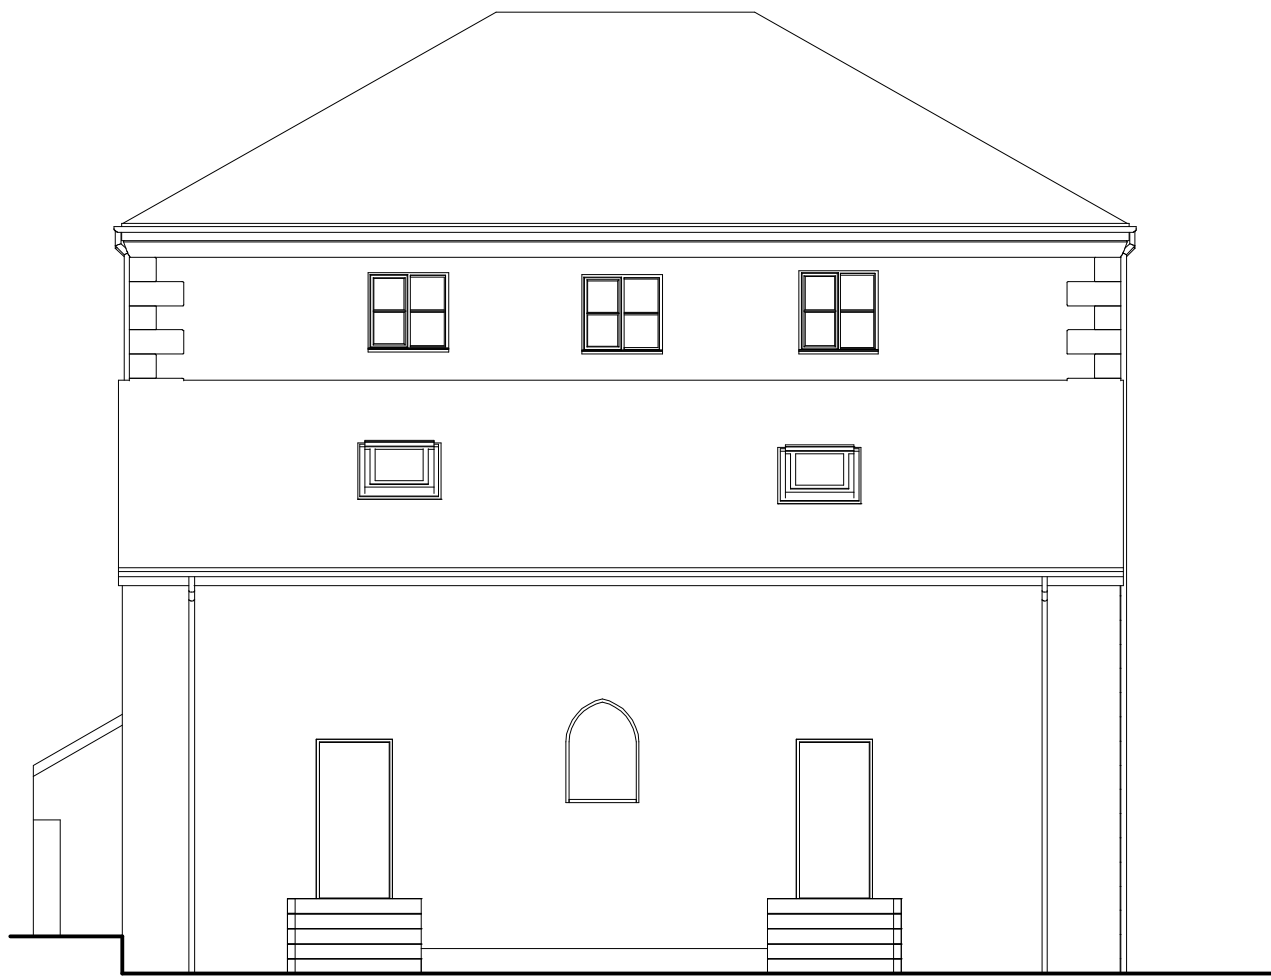


Rear Elevation 1:100

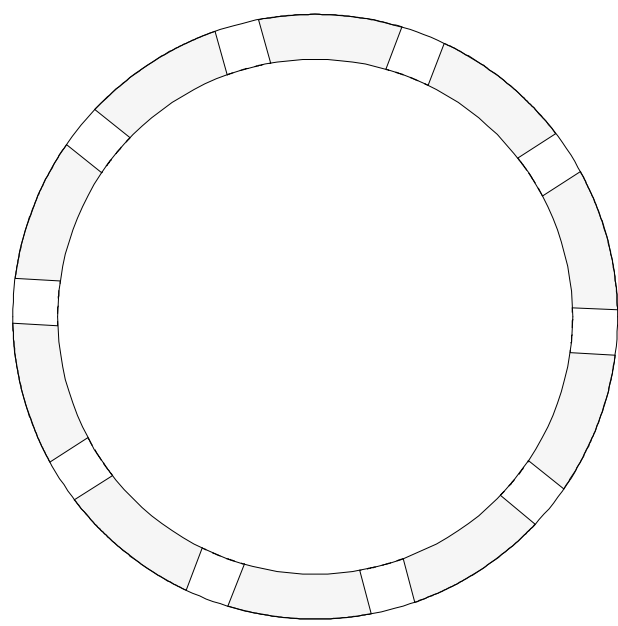


Side Elevation 1:100

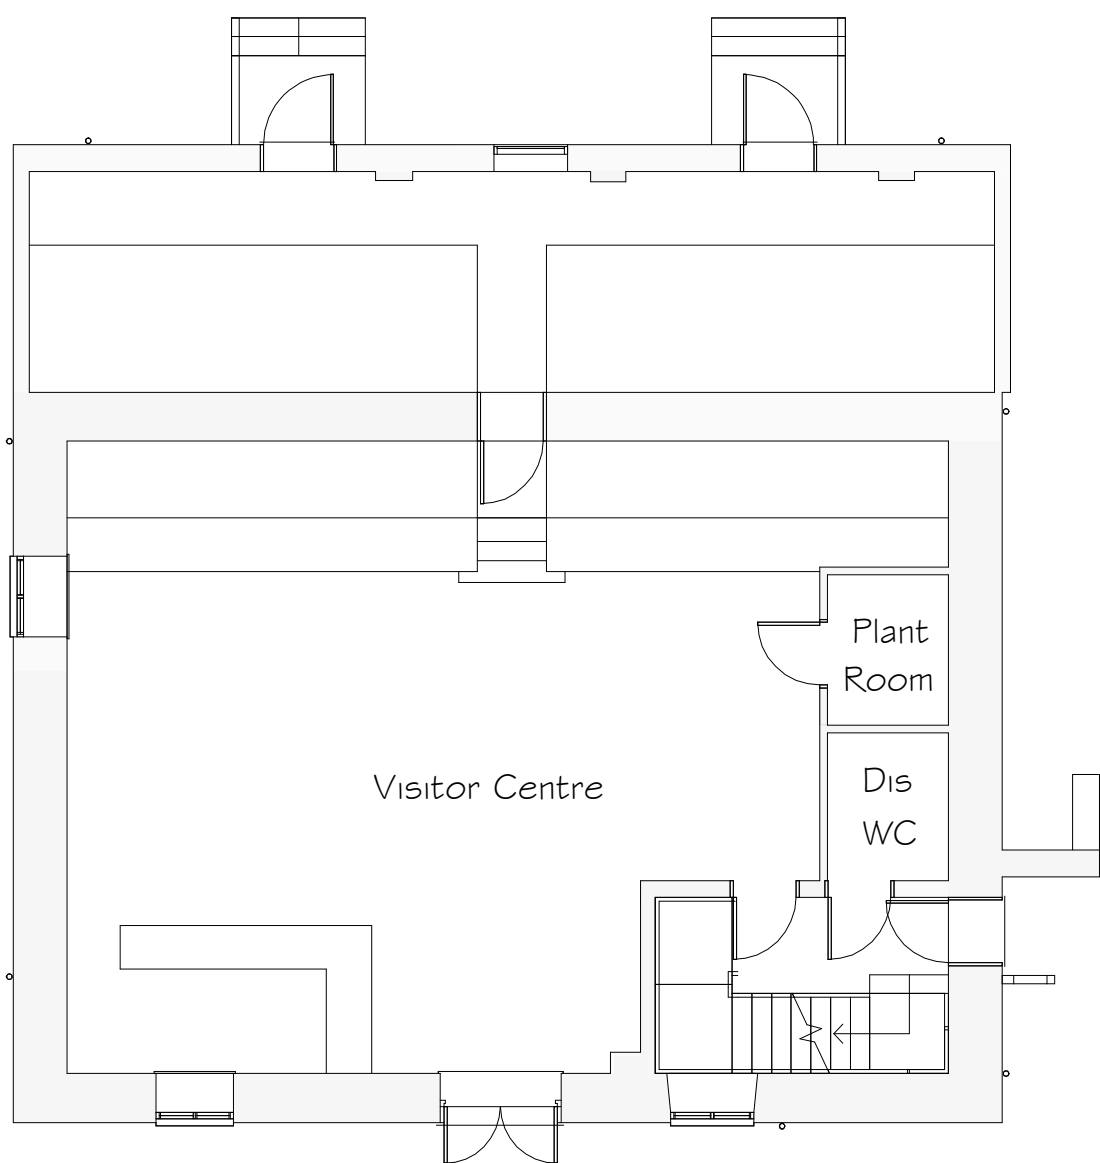


Ground Floor Plan 1:100

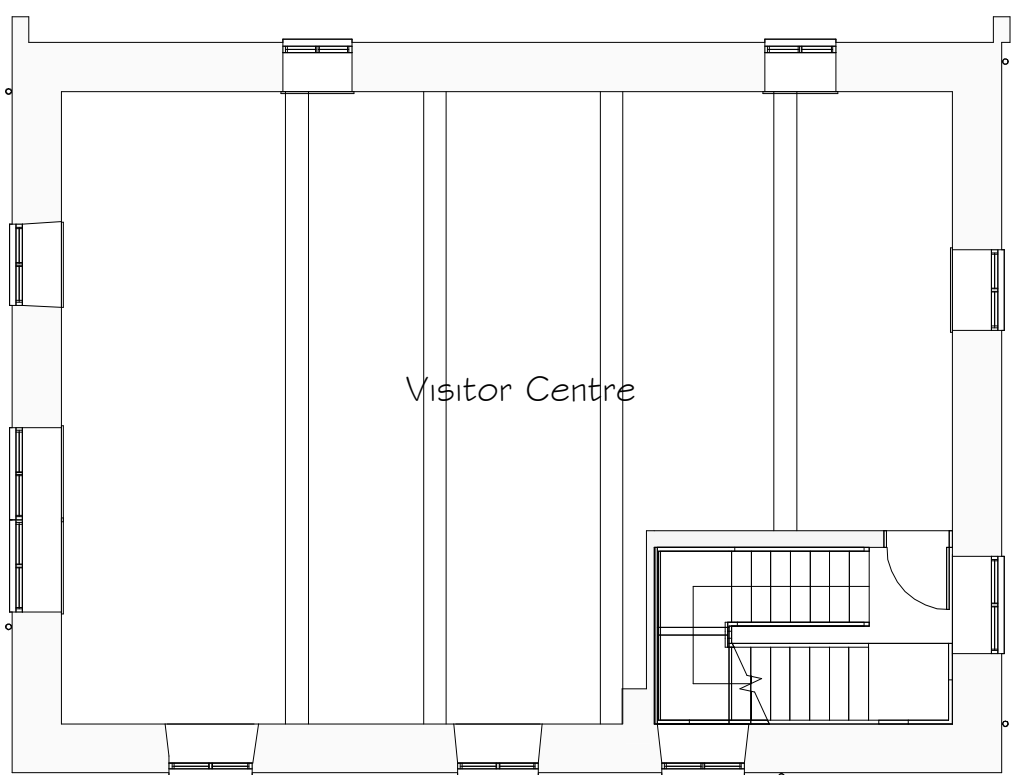

First Floor Plan 1:100

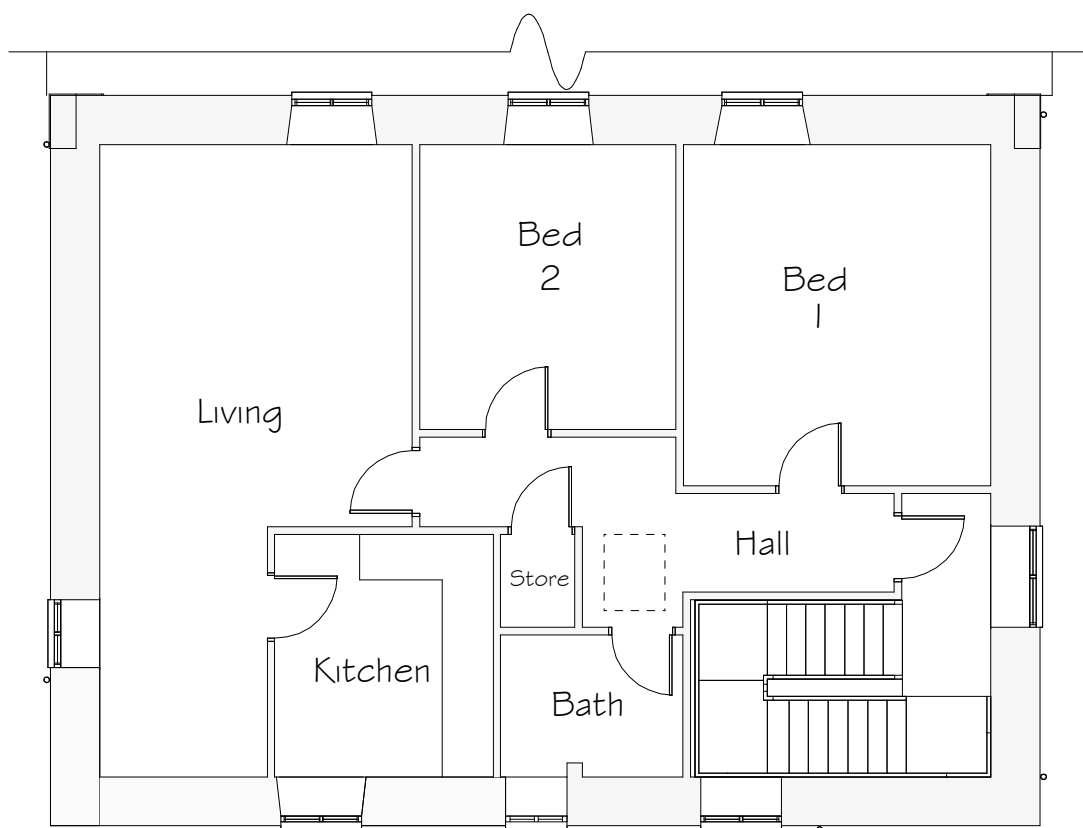

Second Floor Plan 1:100

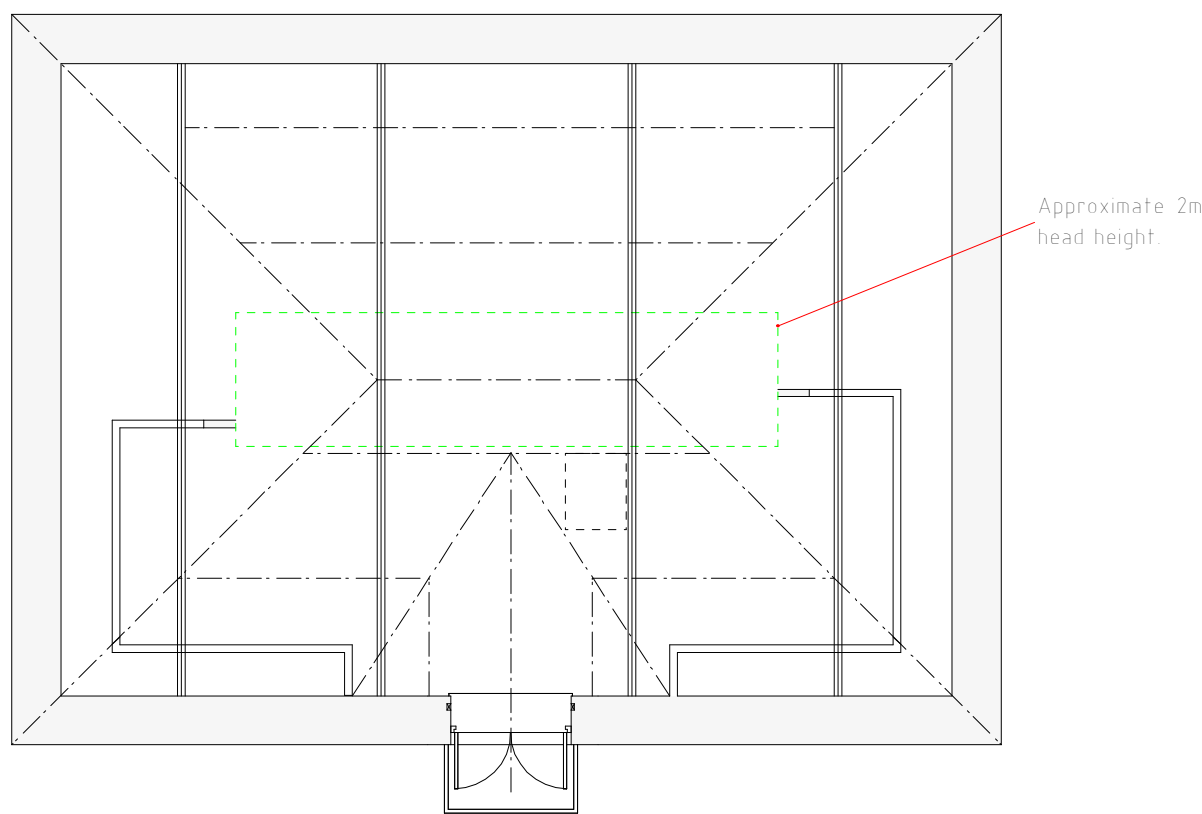

Loft Plan 1:100

Rev	Date	Detail	Initial
Project: Proposed Development at The Water Mill, Kingsmills Road, Wrexham.			
Title: Existing		Scale: (A1) 1 : 100	
Drawn By: D.J.Edwards		Date: Oct 2022	
Drawing No: C144/001		Sheet: 1 of 1	
blueprint architectural services			
 LABC partner Office 3K4, Redwither Business Tower, Wrexham. LL13 9XT Tel: 01978 356500 www.blueprintarchitectural.com © copyright all rights reserved			