



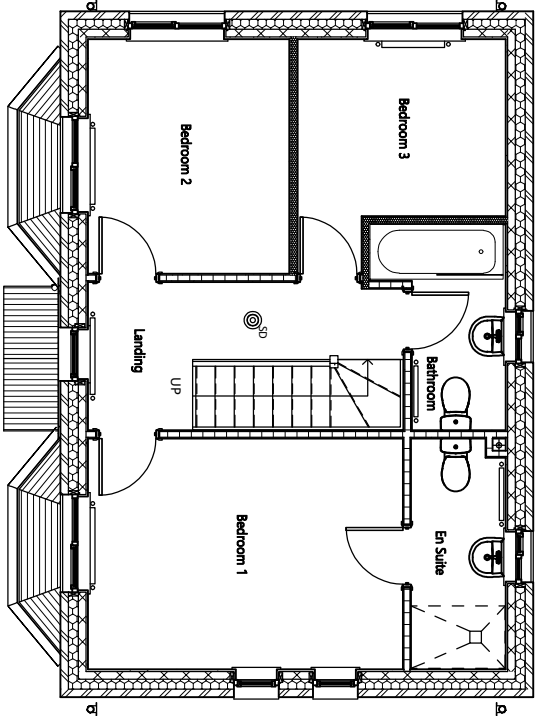


01 FIRST FLOOR STRUCTURAL

SCALE: 1:50

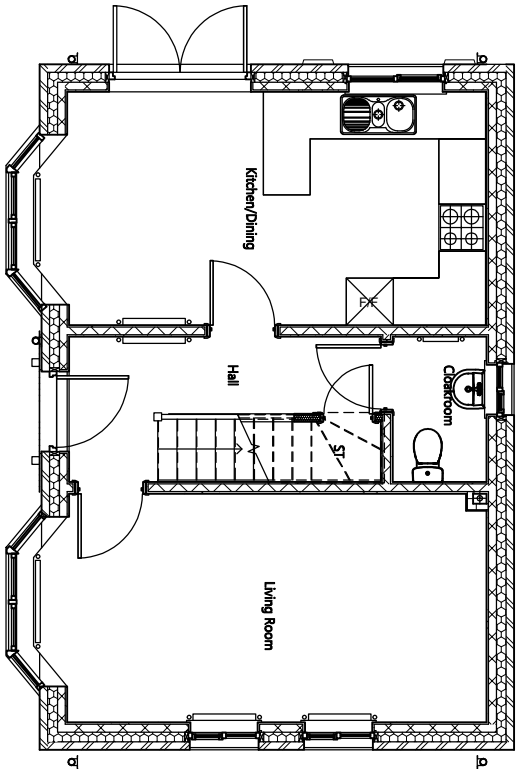


00 GROUND FLOOR STRUCTURAL

SCALE: 1:50

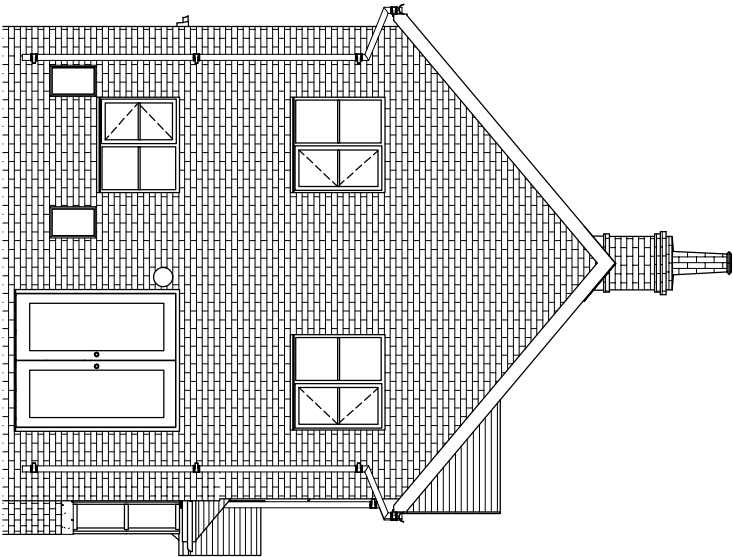


LH GABLE ELEVATION

SCALE: 1:50

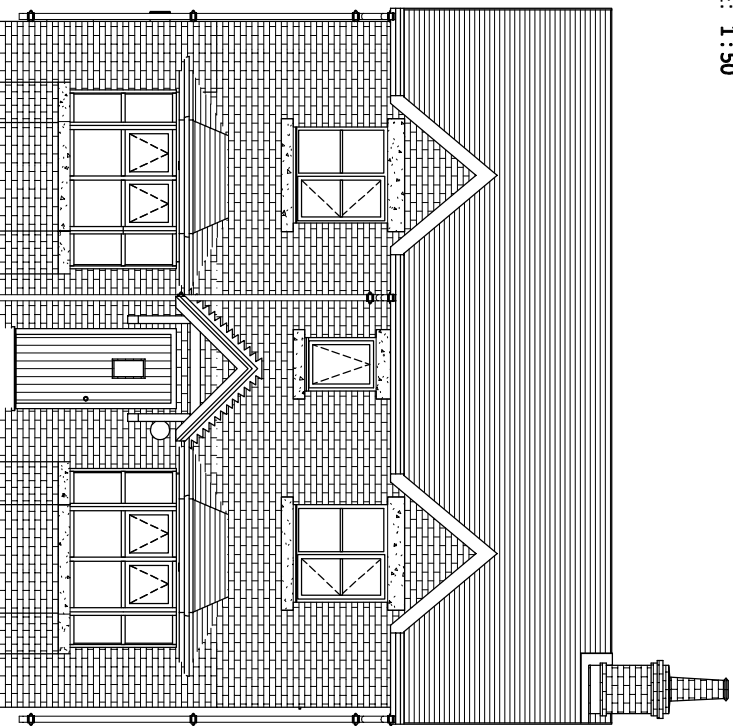


FRONT ELEVATION

SCALE: 1:50

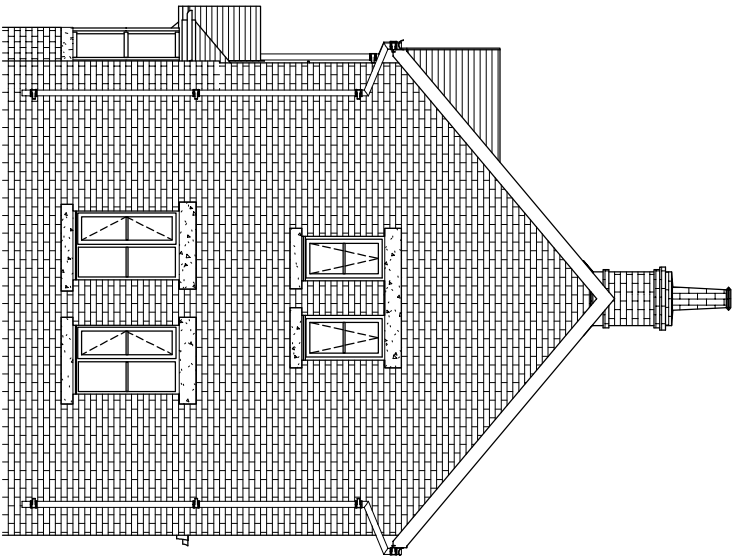


RH GABLE ELEVATION

SCALE: 1:50

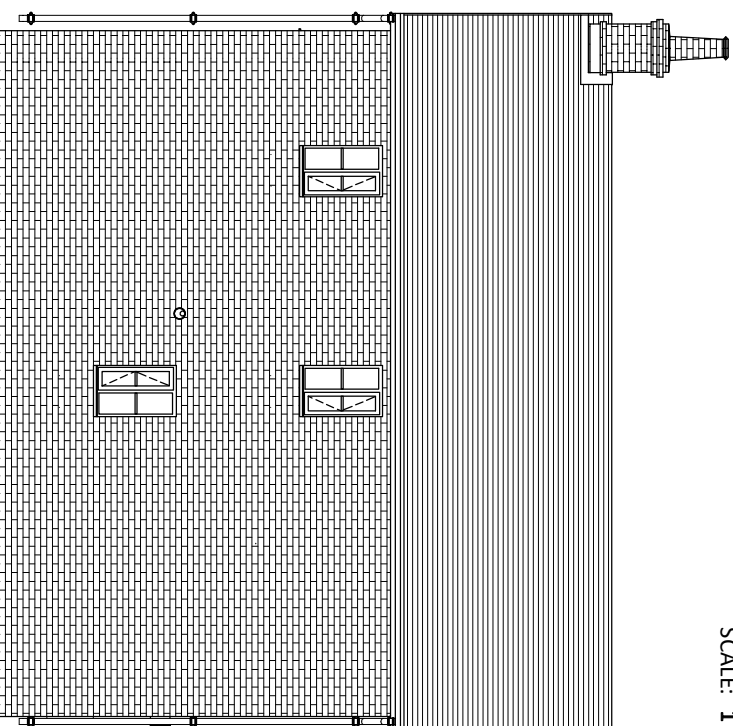


REAR ELEVATION

SCALE: 1:50

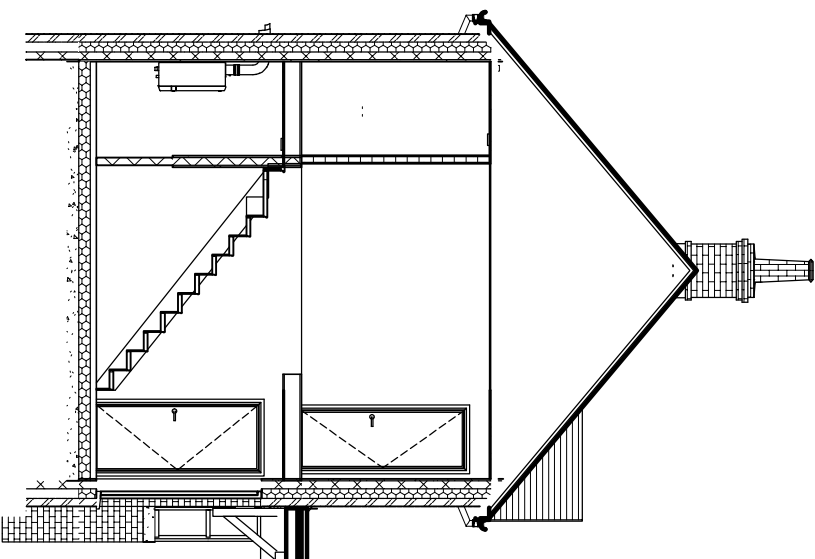

SECTION A-A

SCALE: 1:50

 

www.sgh-masters | 01452 472479 | studio@sgh-masters

THIS DRAWING IS A PRELIMINARY DESIGN AND SHOULD NOT BE USED FOR CONSTRUCTION. IT IS THE RESPONSIBILITY OF THE CLIENT TO OBTAIN ALL NECESSARY PERMITS AND APPROVALS. THE CLIENT SHALL BE RESPONSIBLE FOR THE ACCURACY OF THE INFORMATION PROVIDED AND FOR THE RESULTS OF ANY CONSTRUCTION WORK BASED ON THIS DRAWING.

PROJECT
SG HOUSE TYPES -
BODFARI

CLIENT
S.G. ESTATES

DRAWING TITLE
BODFARI MASTER

DRAWING STATUS
FOR CONSTRUCTION

DRAWING NO.
SGH-SAL-B1-ZZ-DR-A-0100

PROJECT NO.
P1242

SCALE
1:50@A1

REVISION
P1