




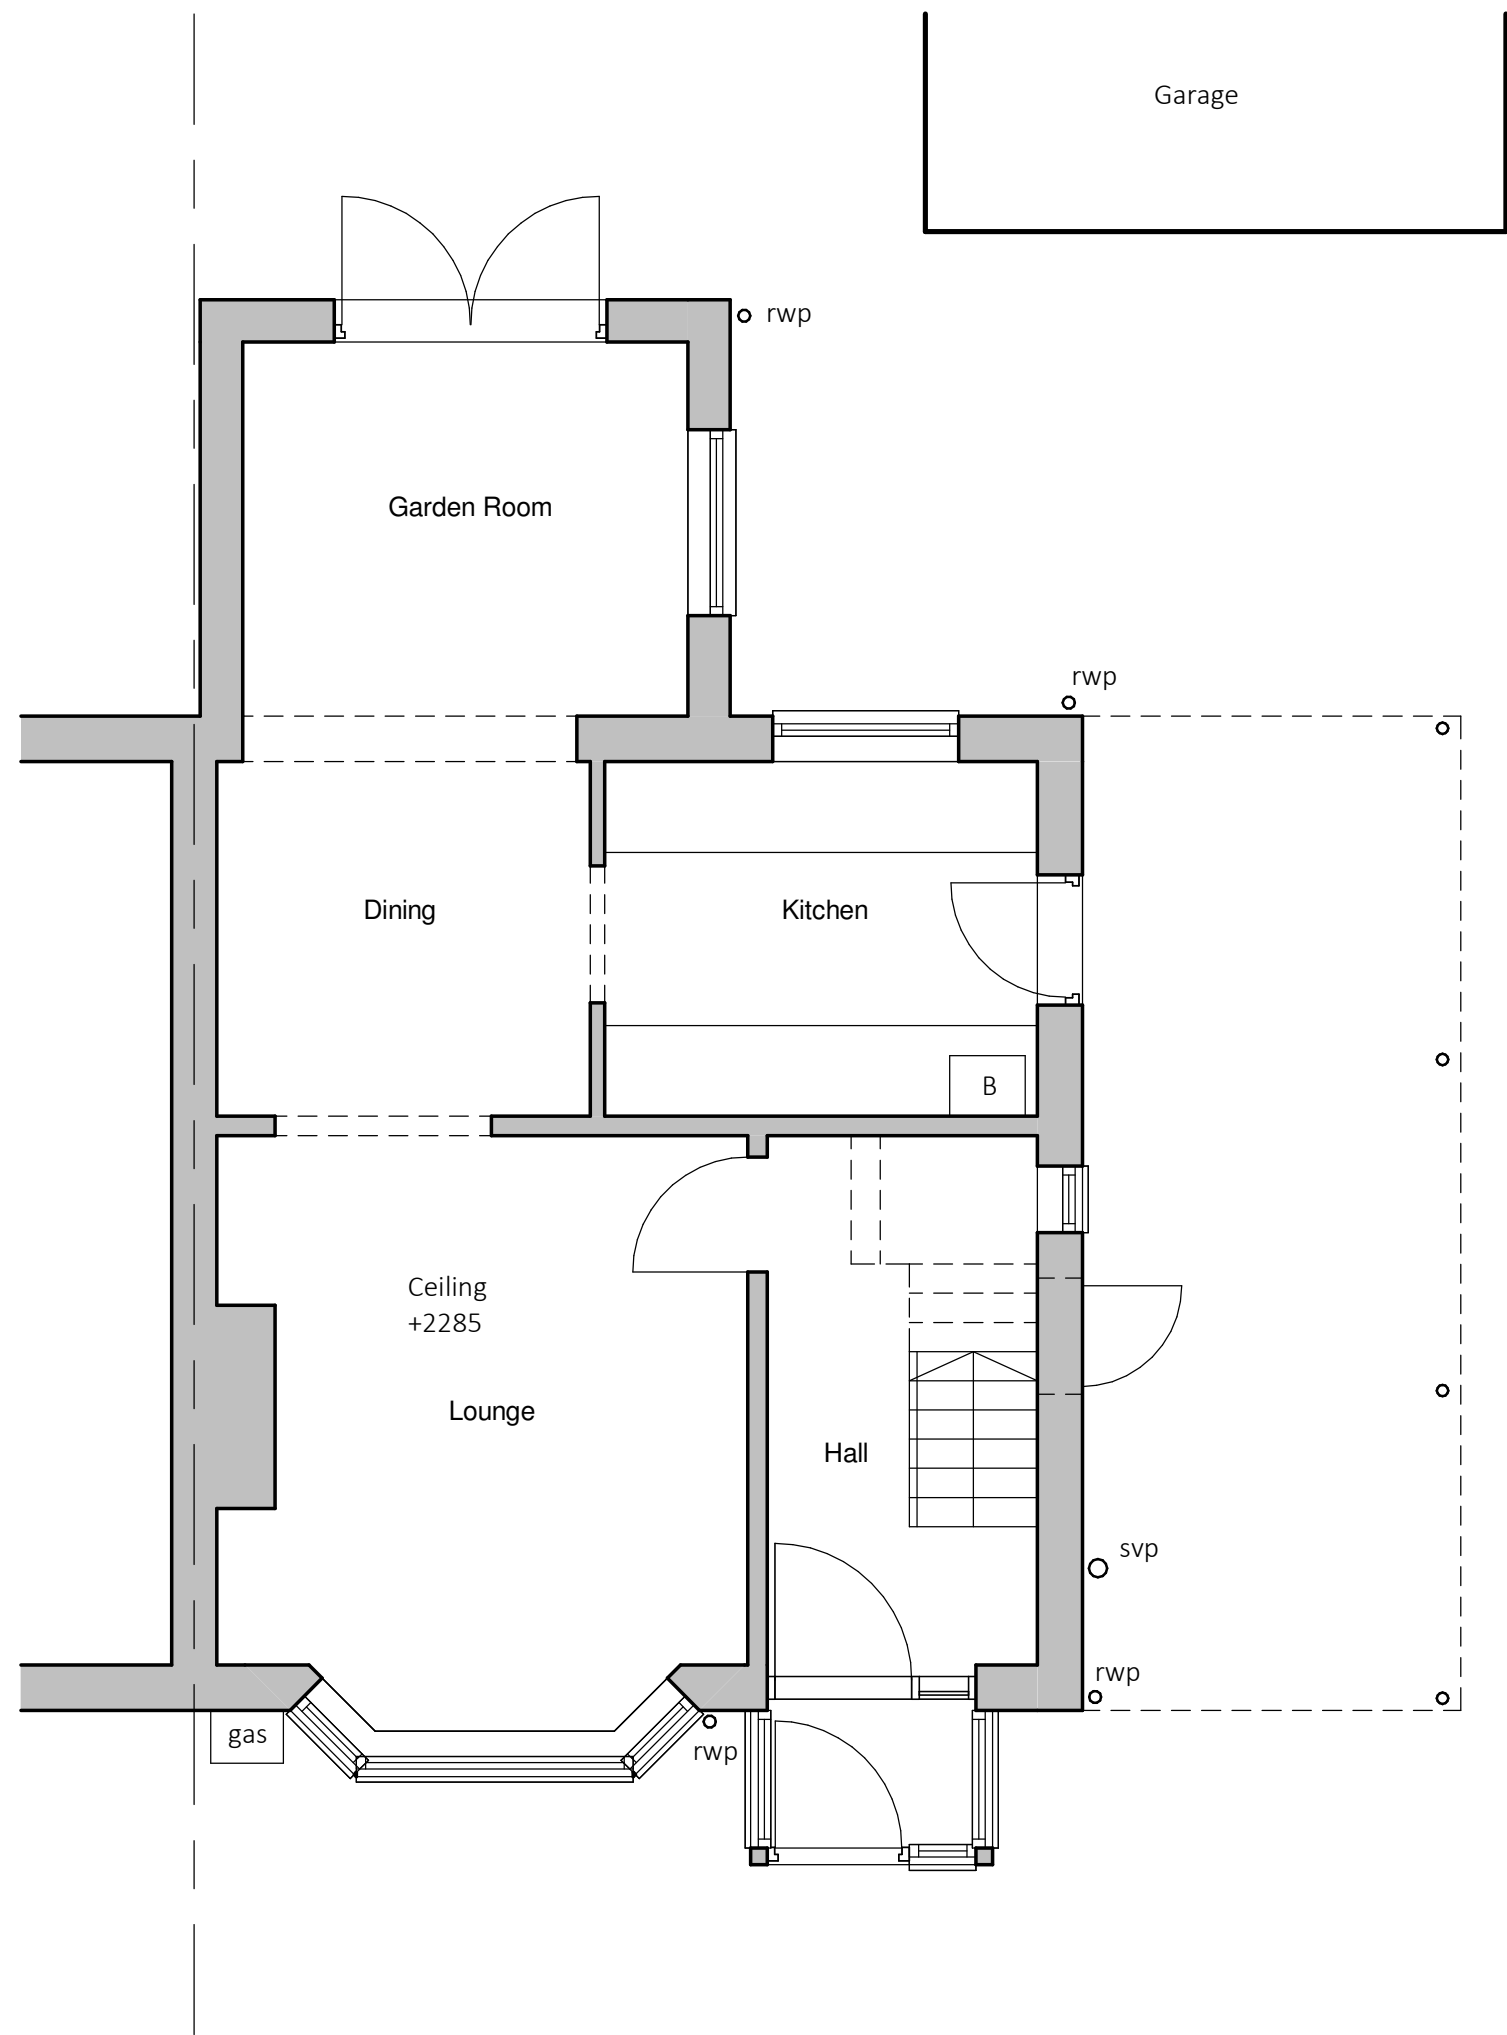


Existing Ground Floor Plan
1 : 50

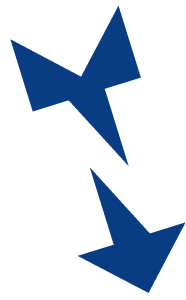


Existing North Elevation
1 : 50

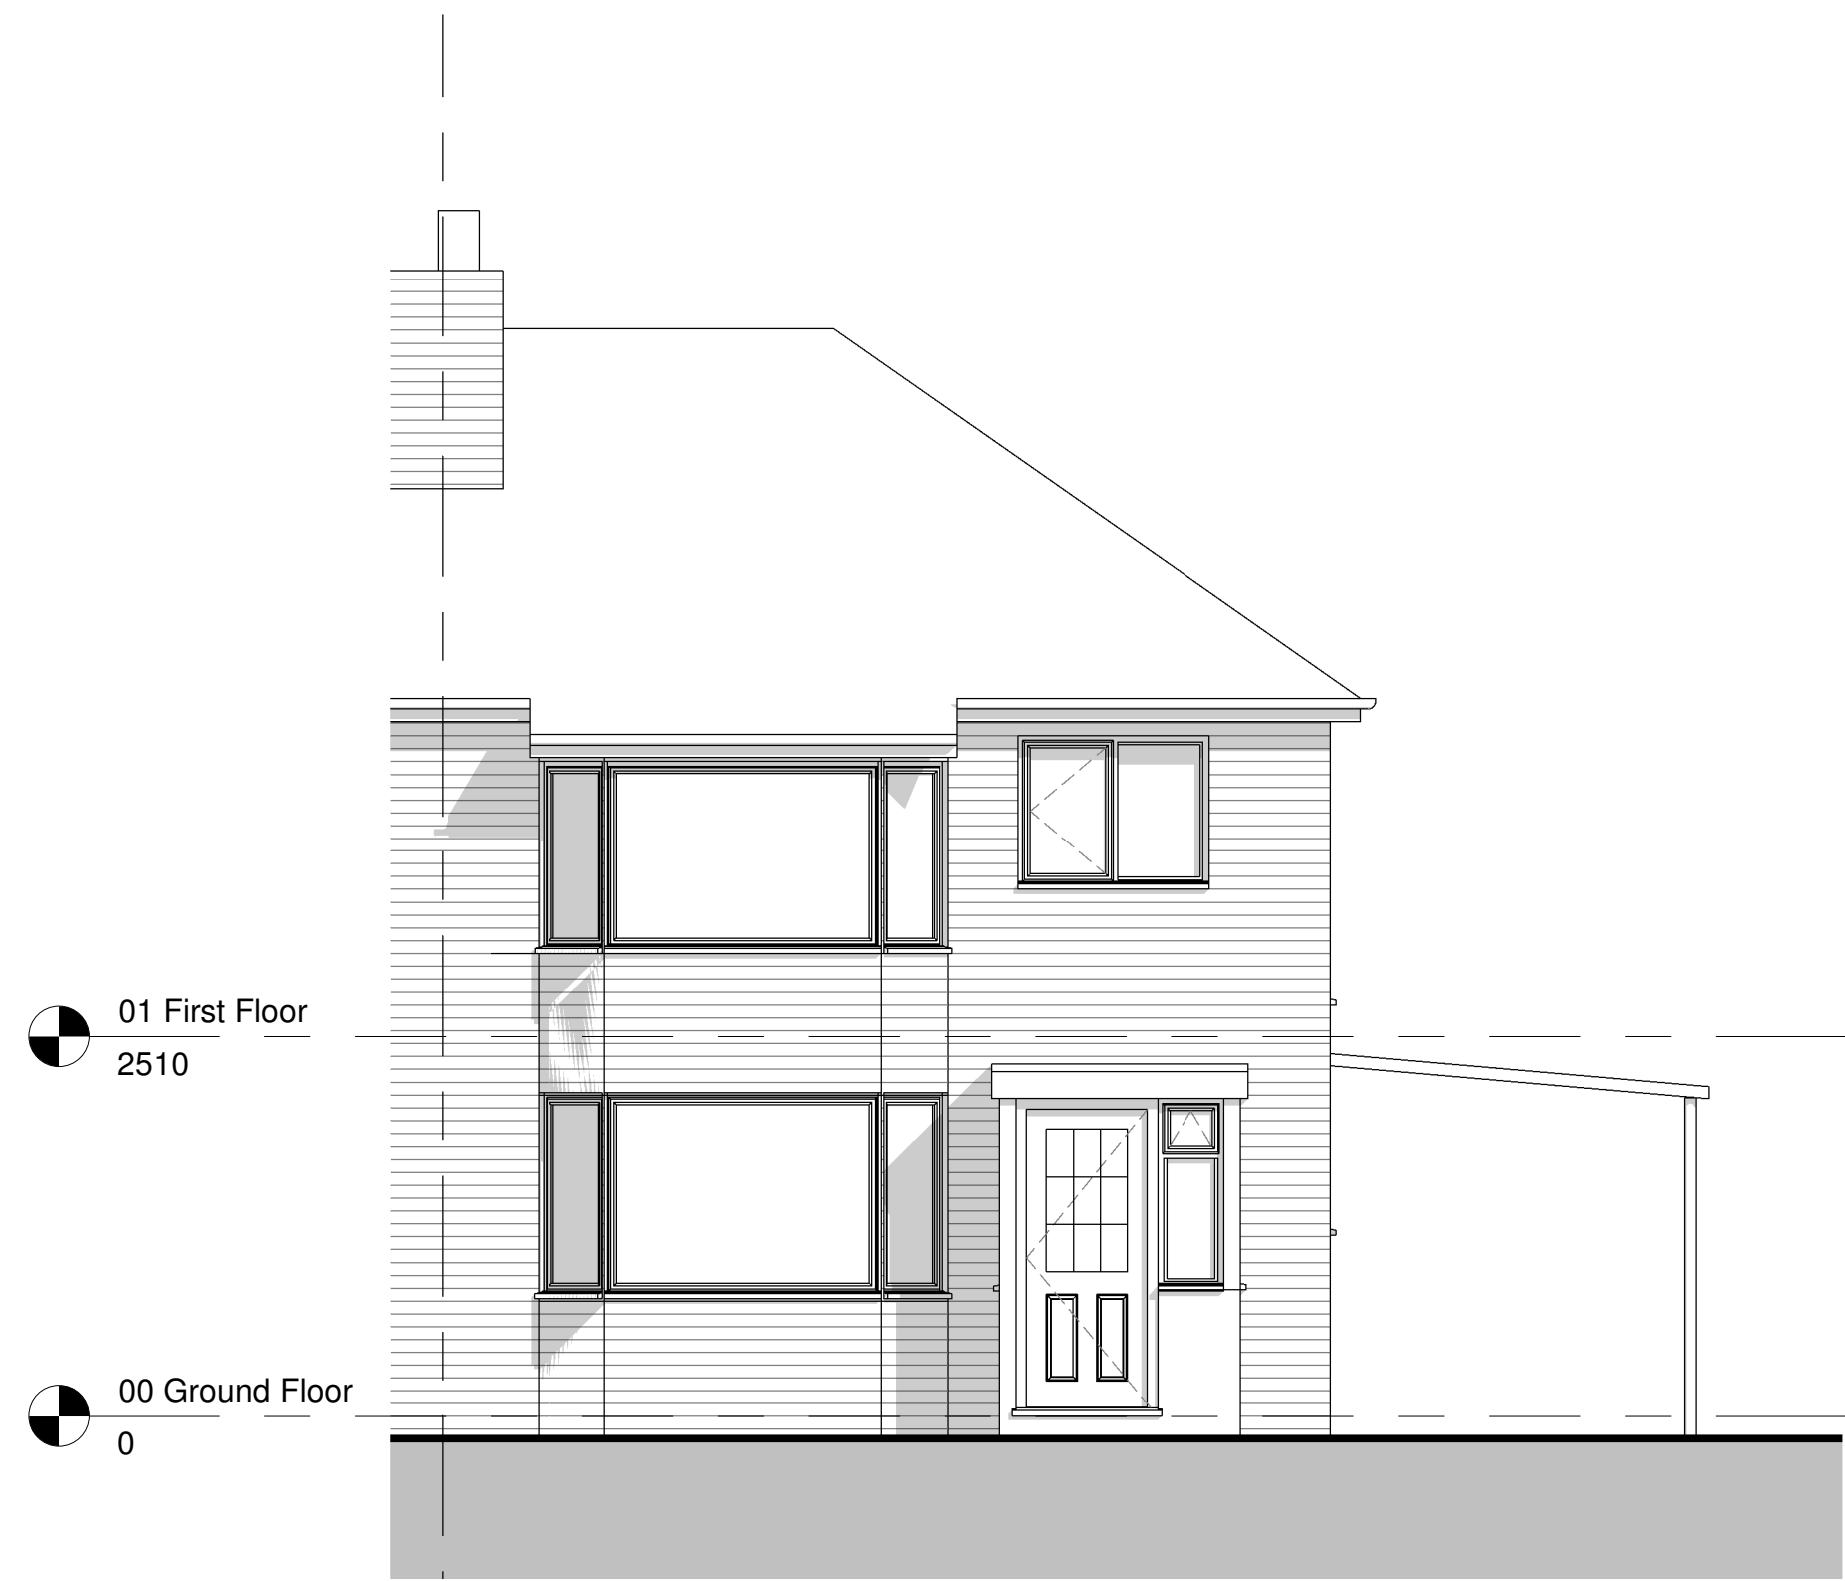

Existing West Elevation
1 : 50

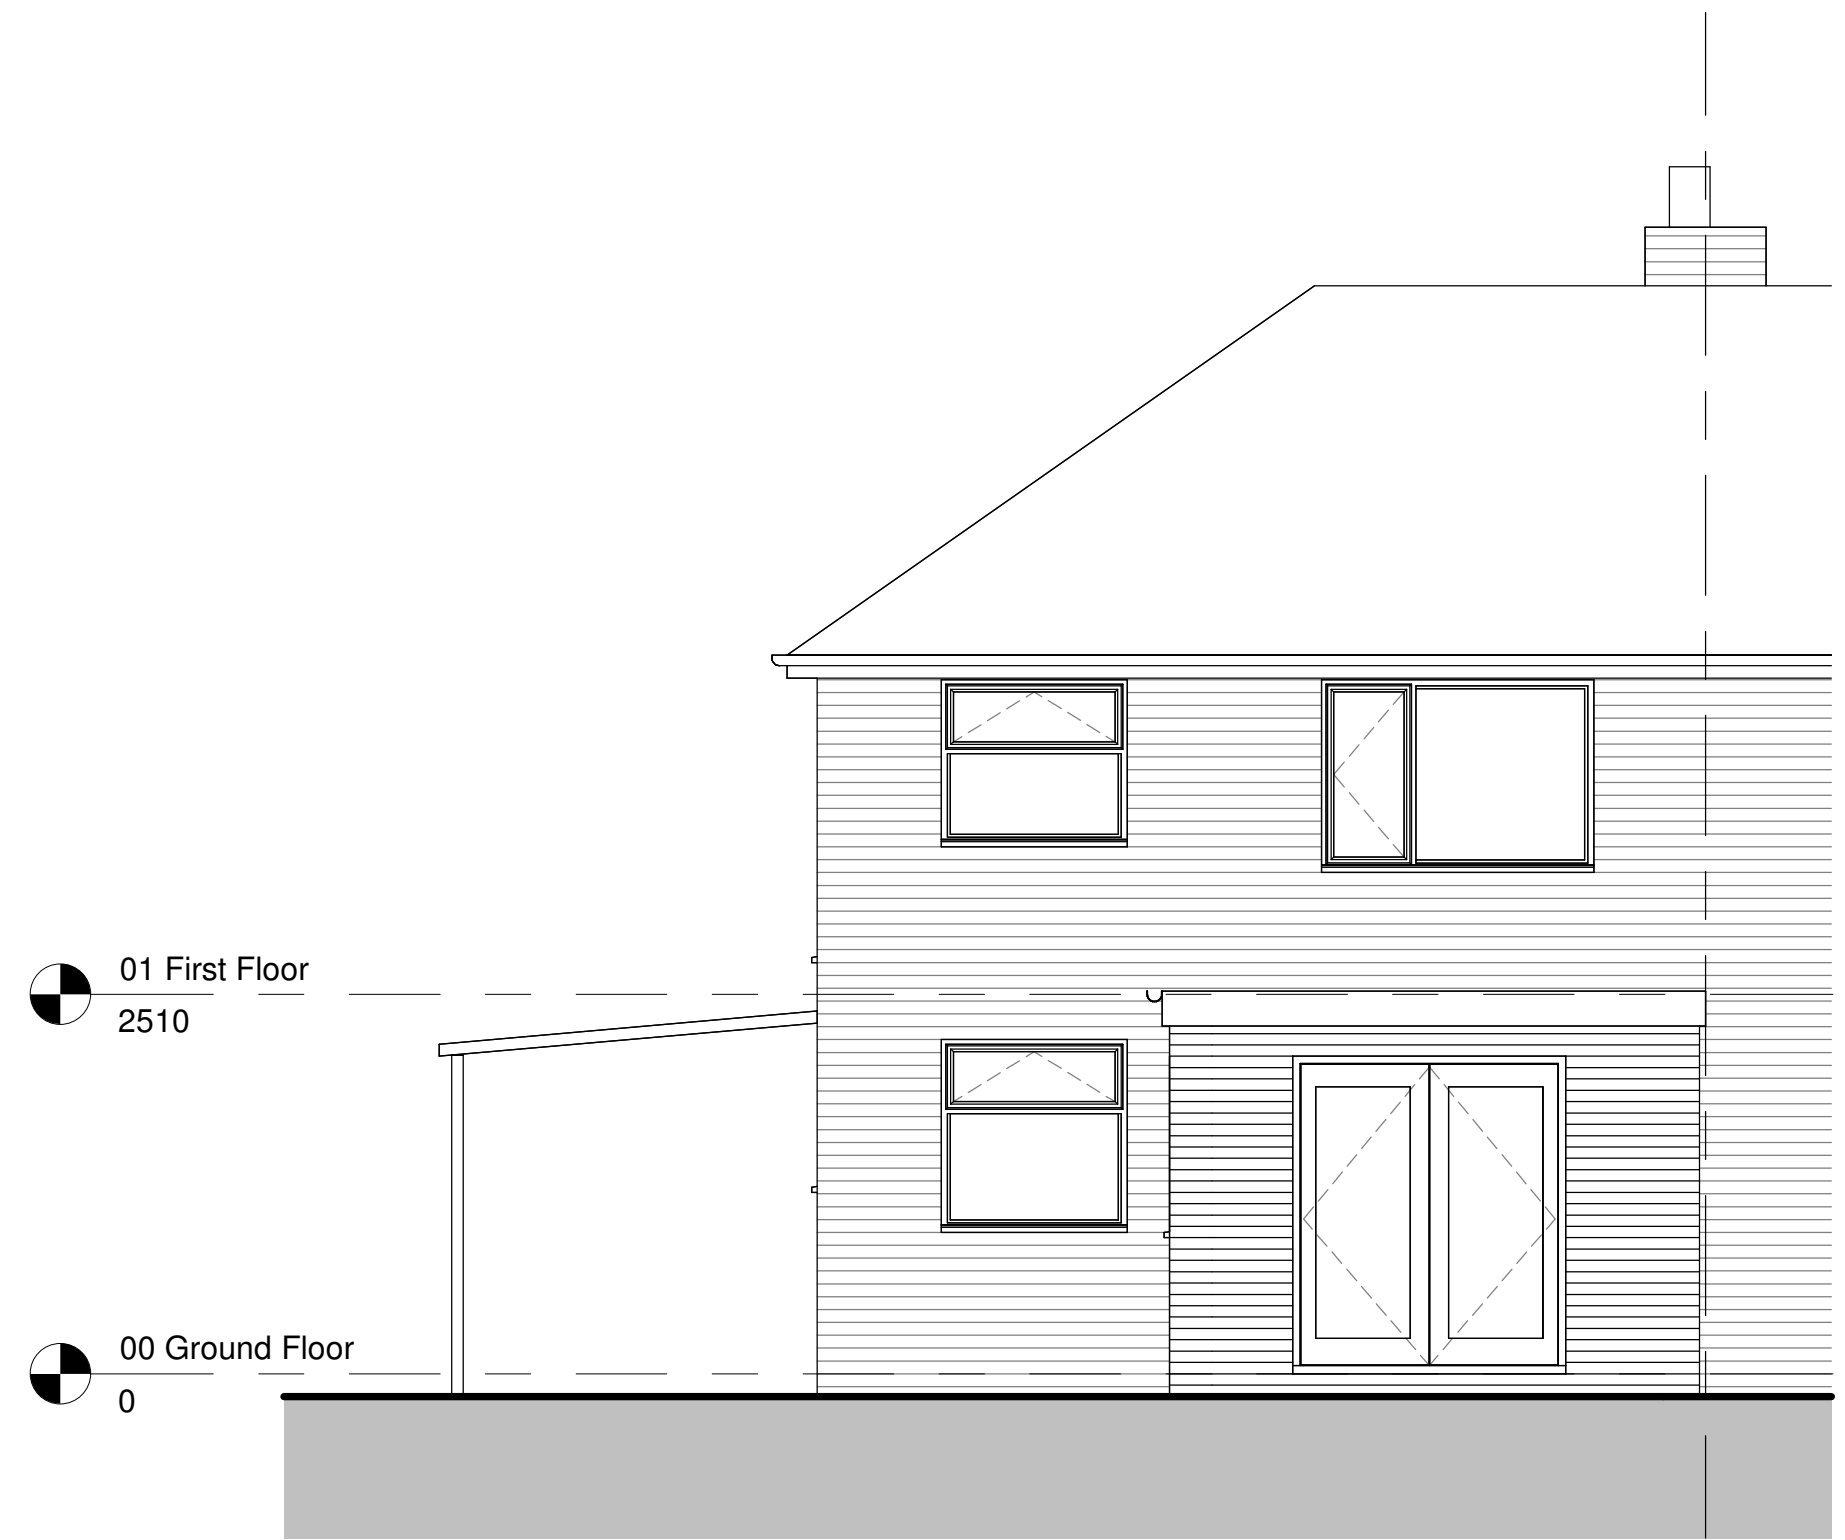

Existing South Elevation
1 : 50

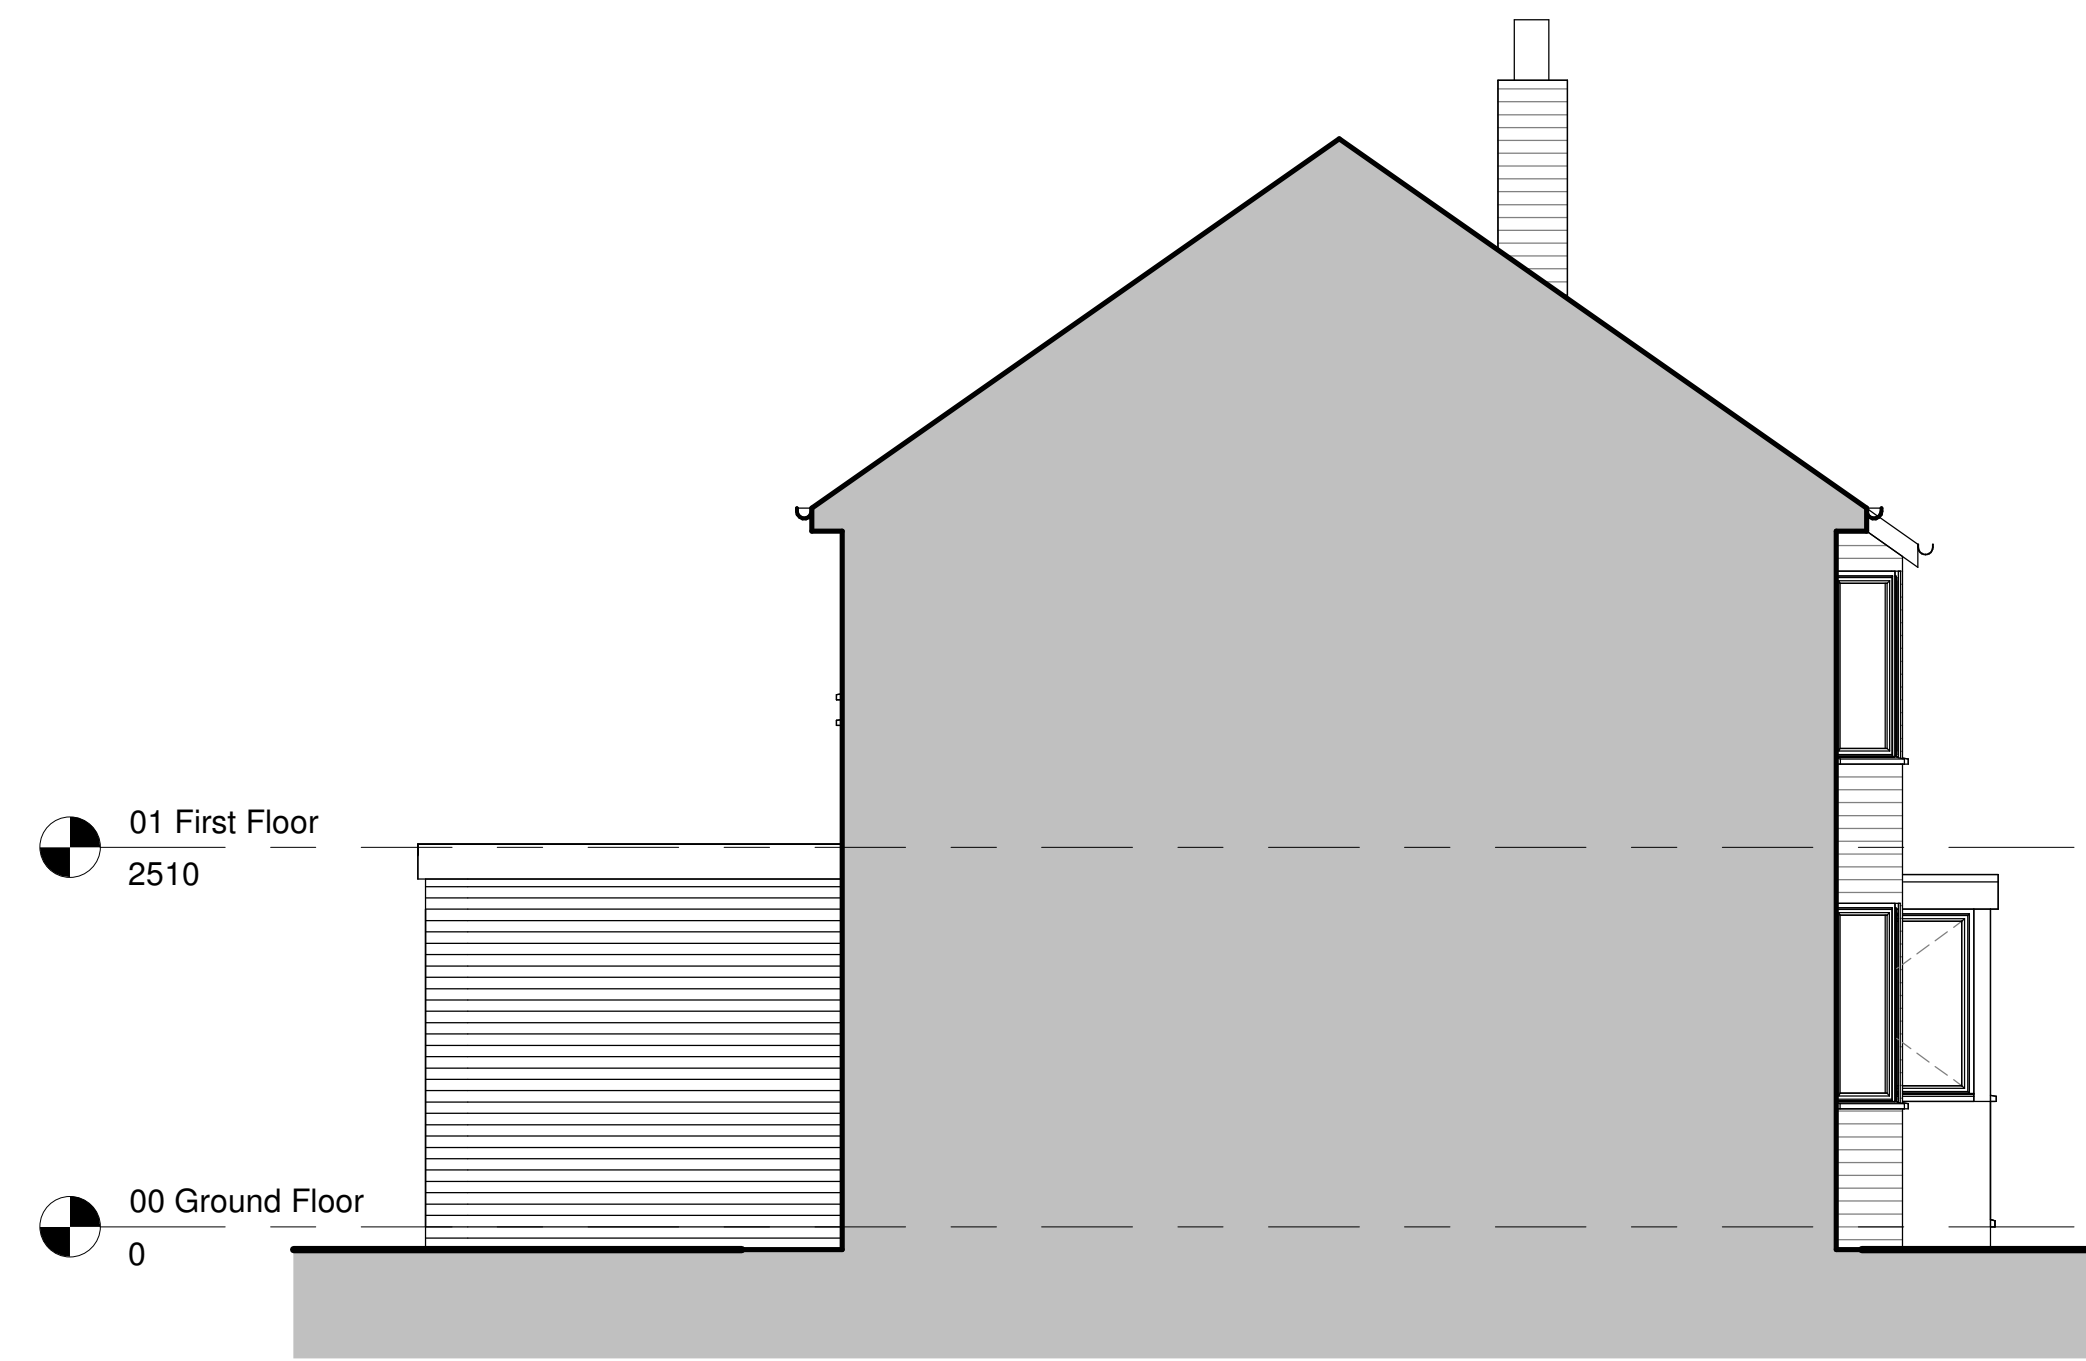

Existing East Elevation
1 : 50



Project:	18 Tan Y Clawdd, Johnstown		
Title:	Existing Floor Plan & Elevations		
Scale @ A1:	1 : 50	Scale @ A3:	1:100
Author:	GE	Date:	26/06/23
Project Ref:	23-37	Drawing No:	A003
Rev:	-		