





Front Elevation 1:100

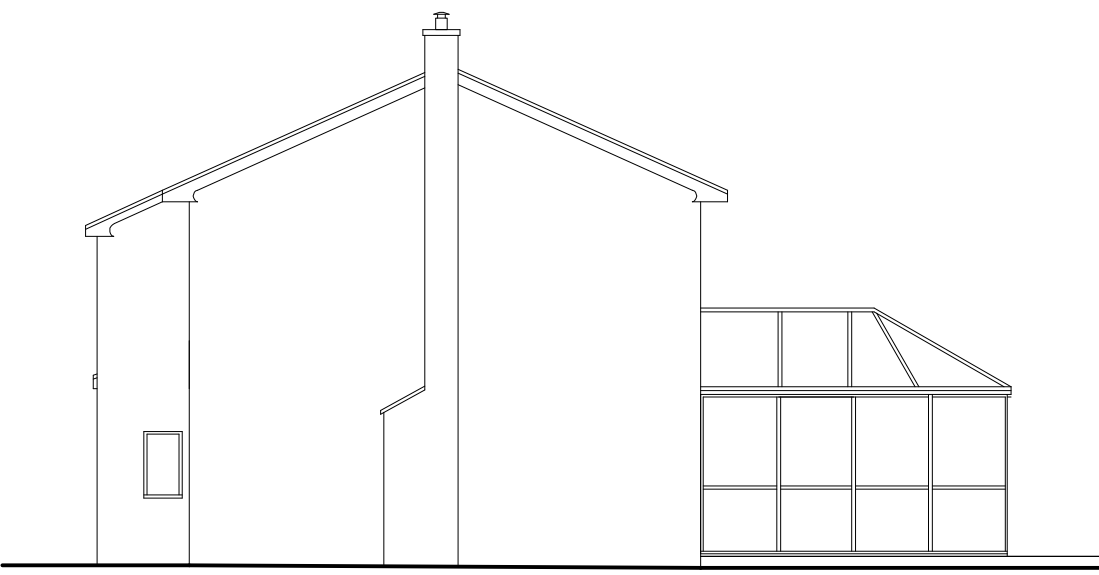


Side Elevation 1:100




Rear Elevation 1:100

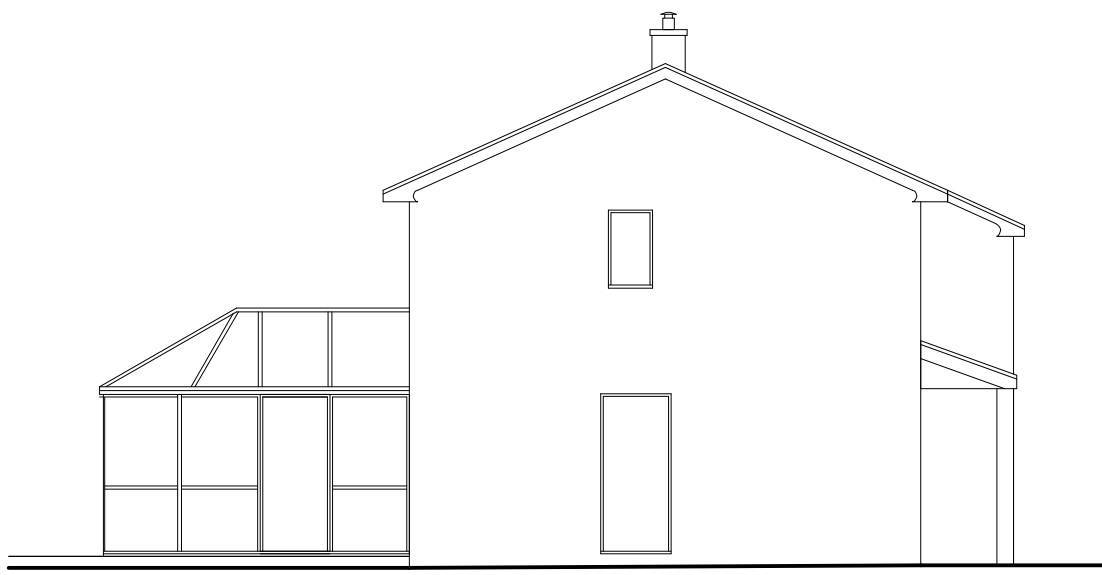

Side Elevation 1:100

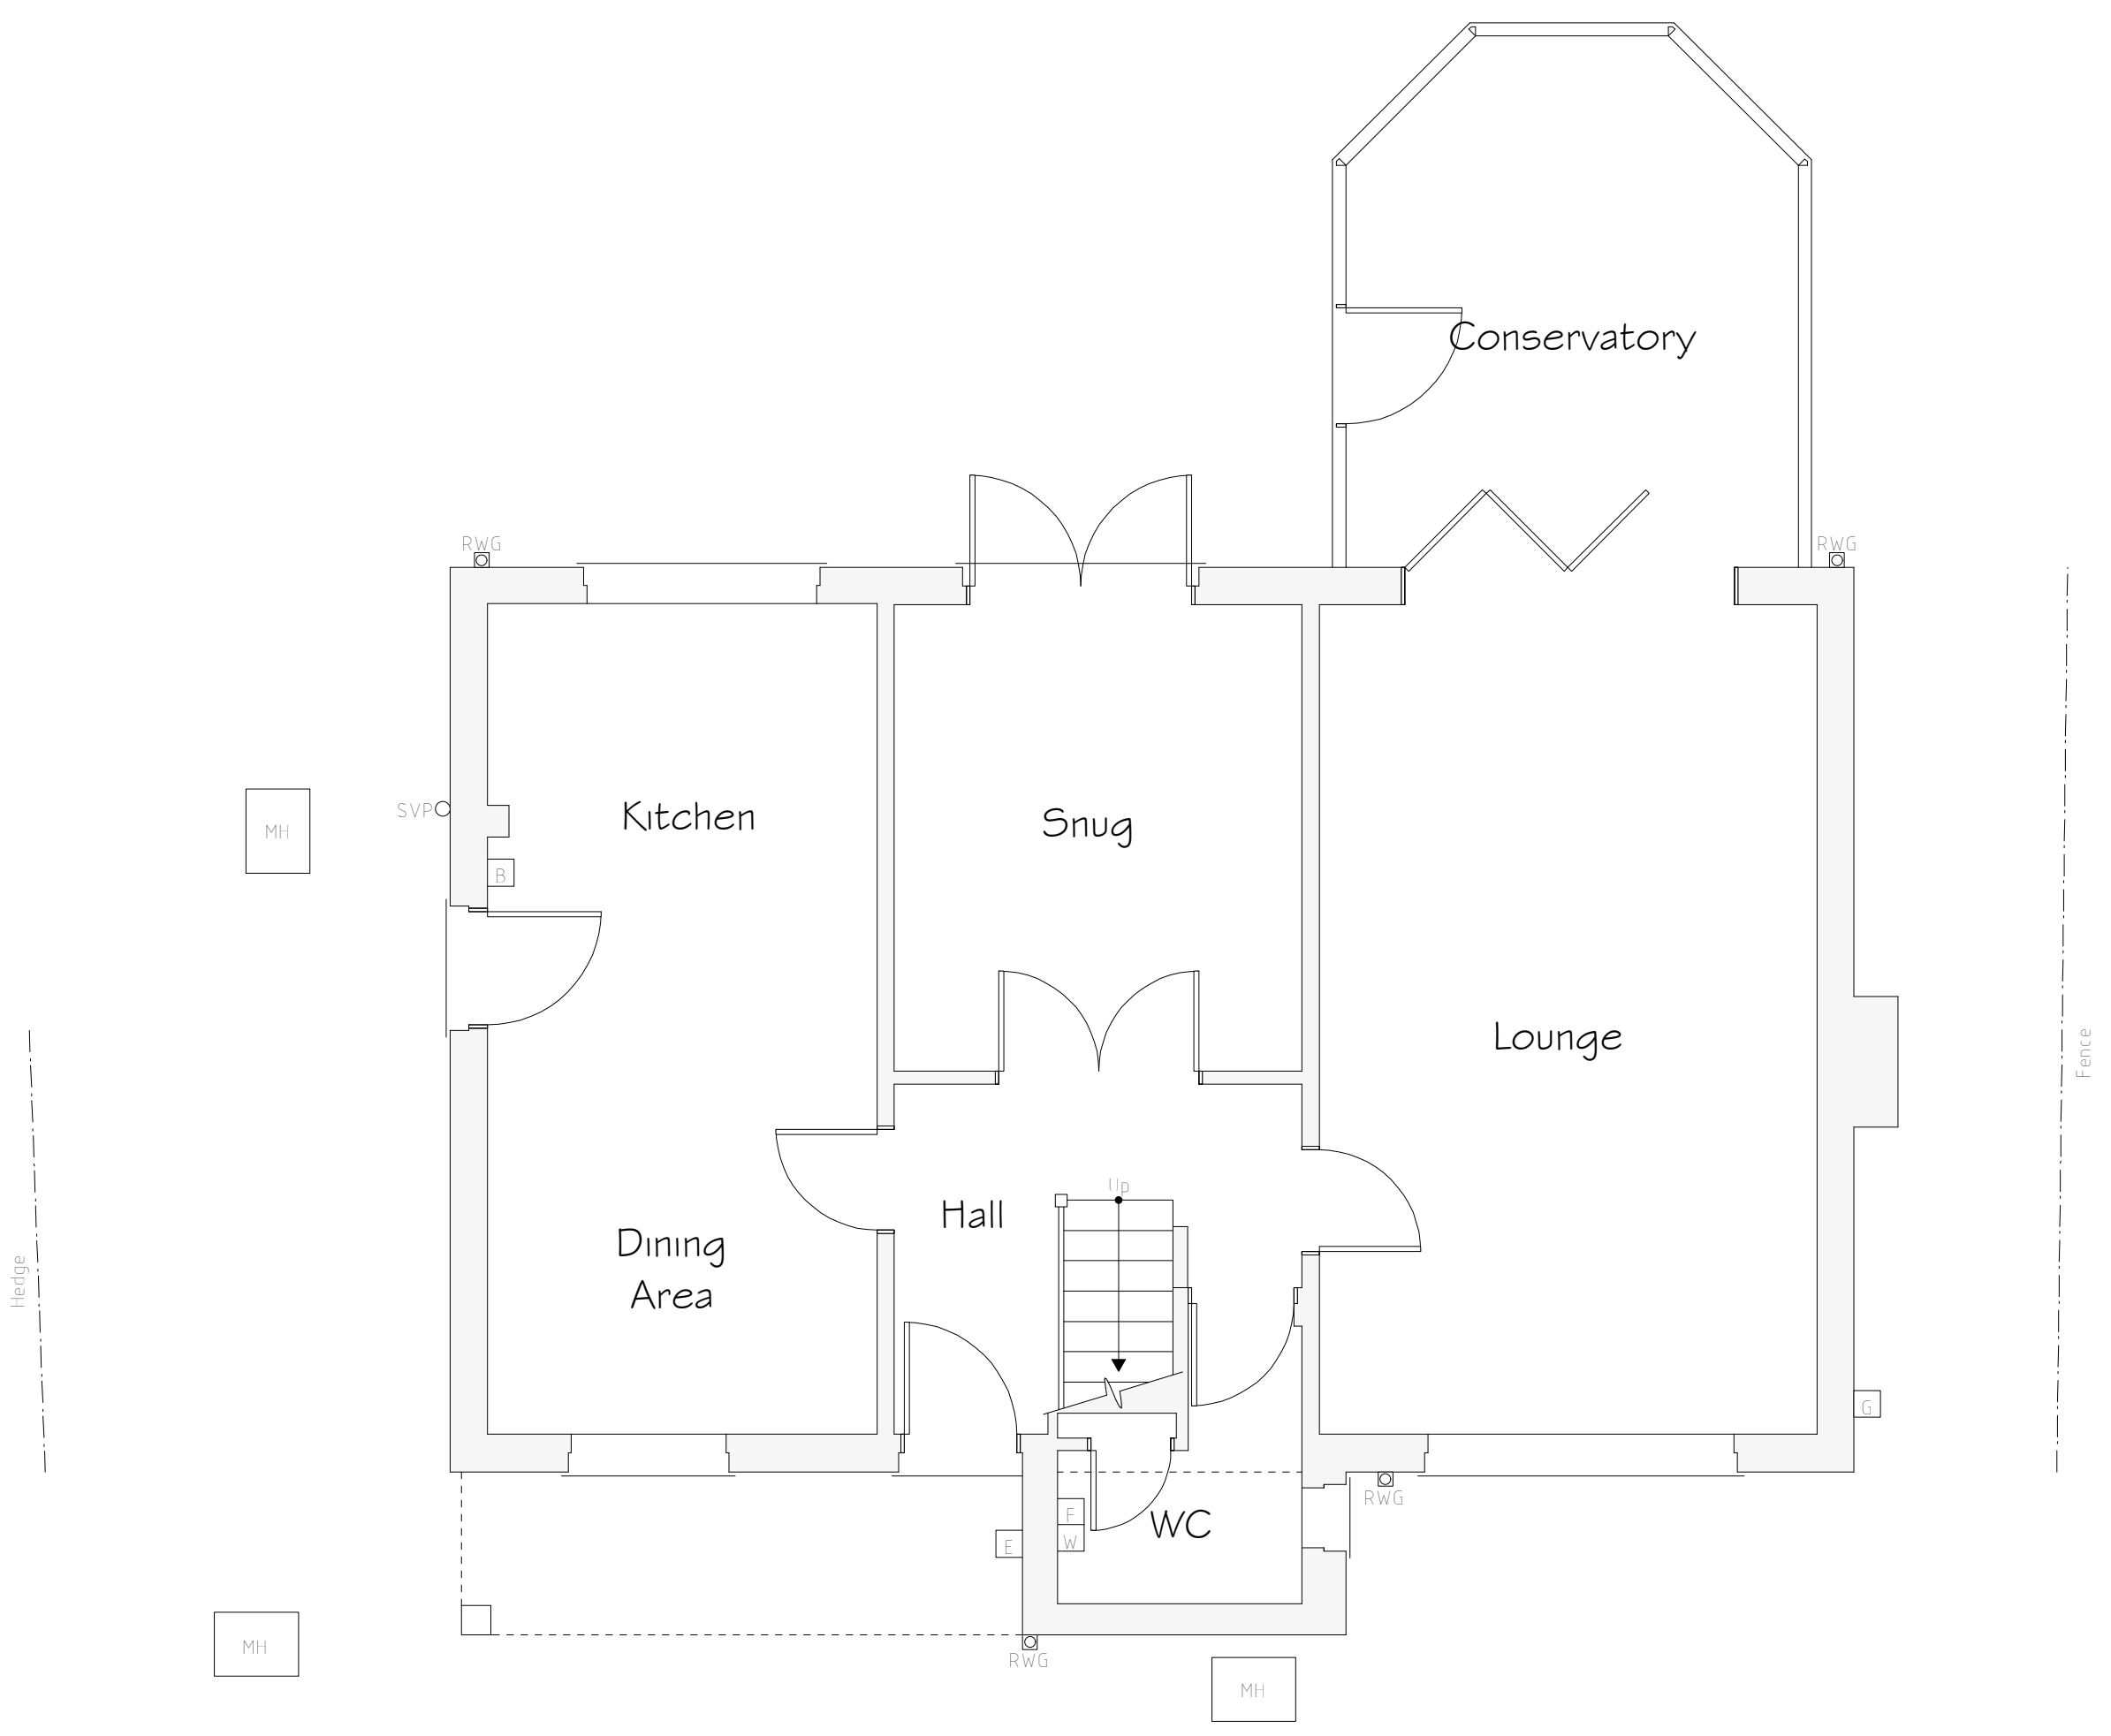

Ground Floor Plan 1:50

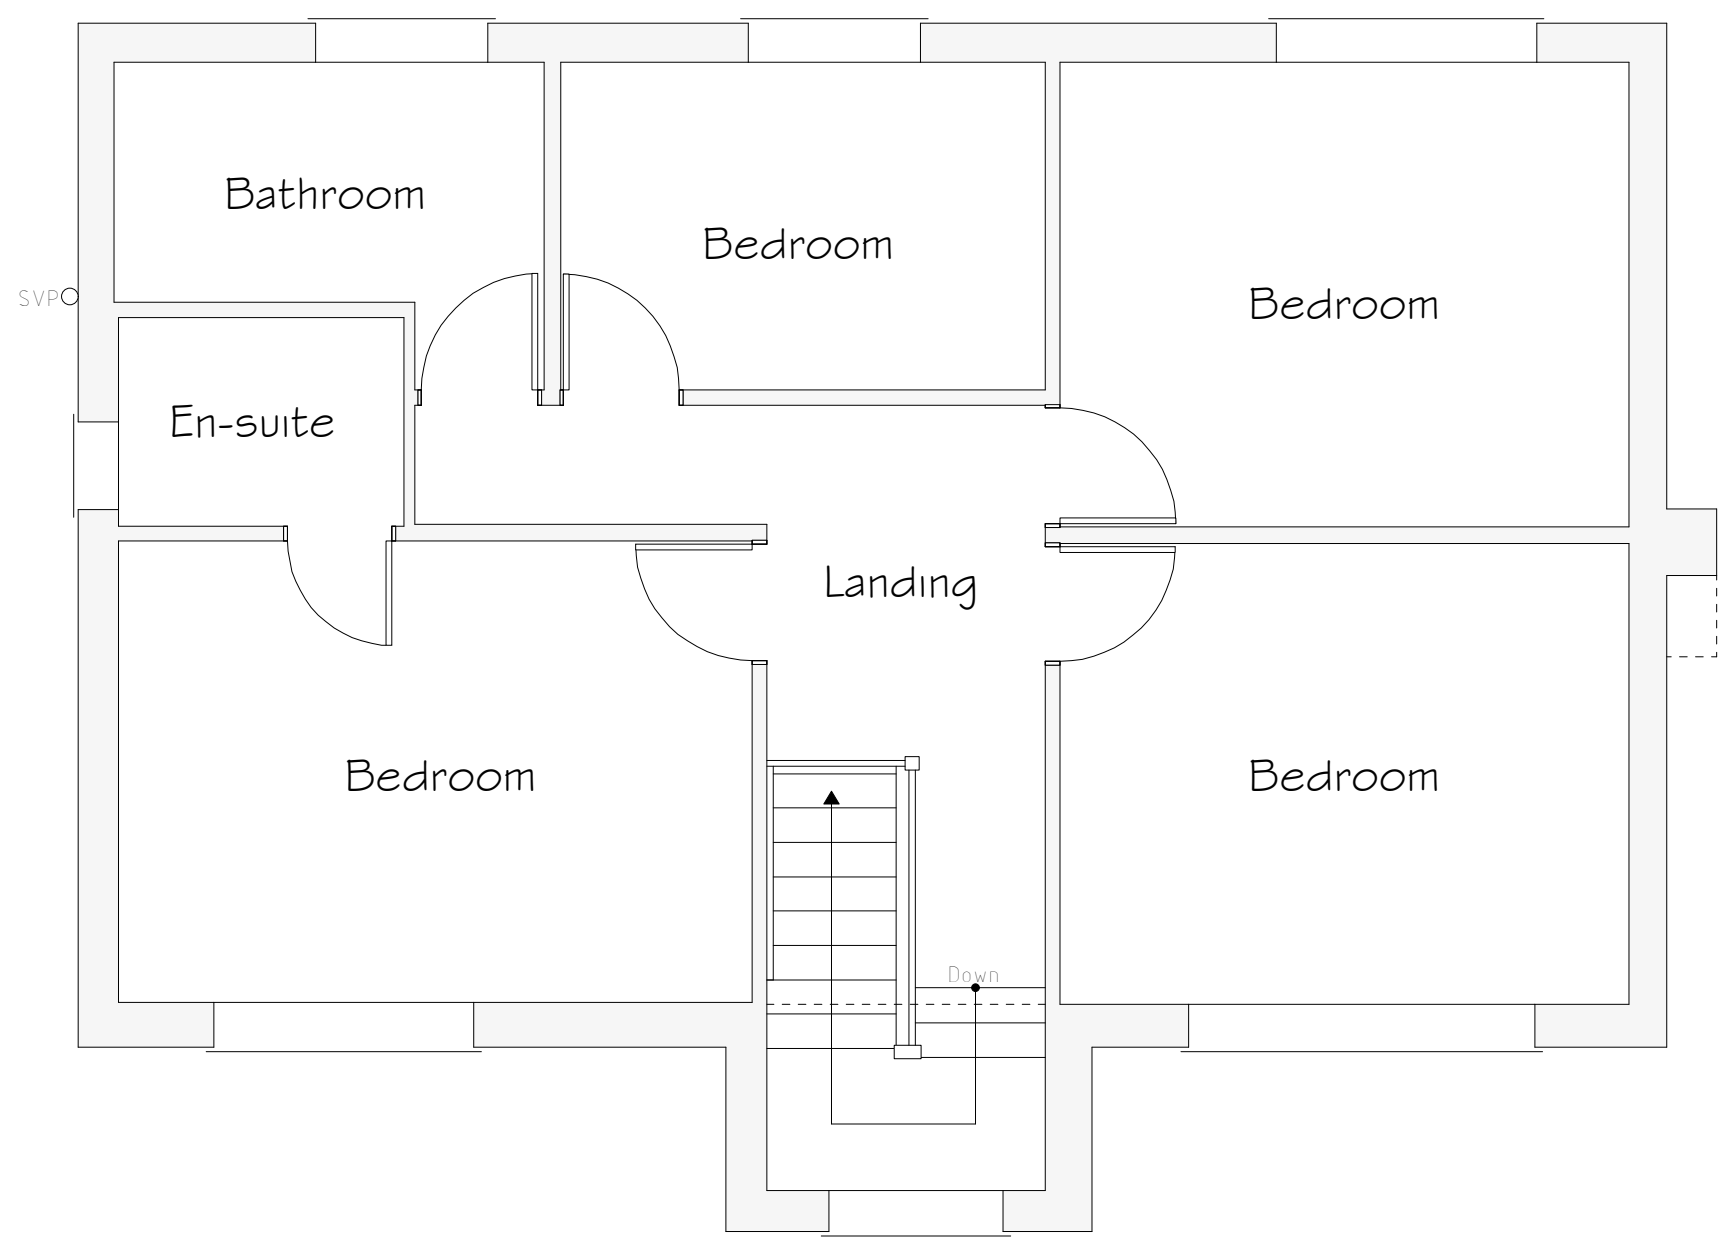

First Floor Plan 1:50

Services Key

- Existing Boiler Position
- Existing Gas Meter Position
- Existing Electric Meter Position
- Existing Fuse Box Position
- Existing Stopcock Position
- MH Existing Man Hole Position
- Existing Rain Water Gully (RWG) Position
- Existing Back Inlet (BIG) Gully Position
- Existing Soil Vent Pipe (SVP) Position

Rev	Date	Detail	Initial

Project:

Proposed Alterations to,
The Gables, Station Road,
Overton, Wrexham,
LL13 0EF

Title:	Scale: (A1)
Existing	1:50 & 1:100

Drawn By:	Date:
A.Valentine	March 2023
Drawing No:	Sheet:
E086/001	1 of 1

blueprint
architectural services

LABC

Office 3K4,
Redwither Business Tower,
Wrexham. LL13 9XT
Tel: 01978 356500
www.blueprintarchitectural.com
© copyright all rights reserved