

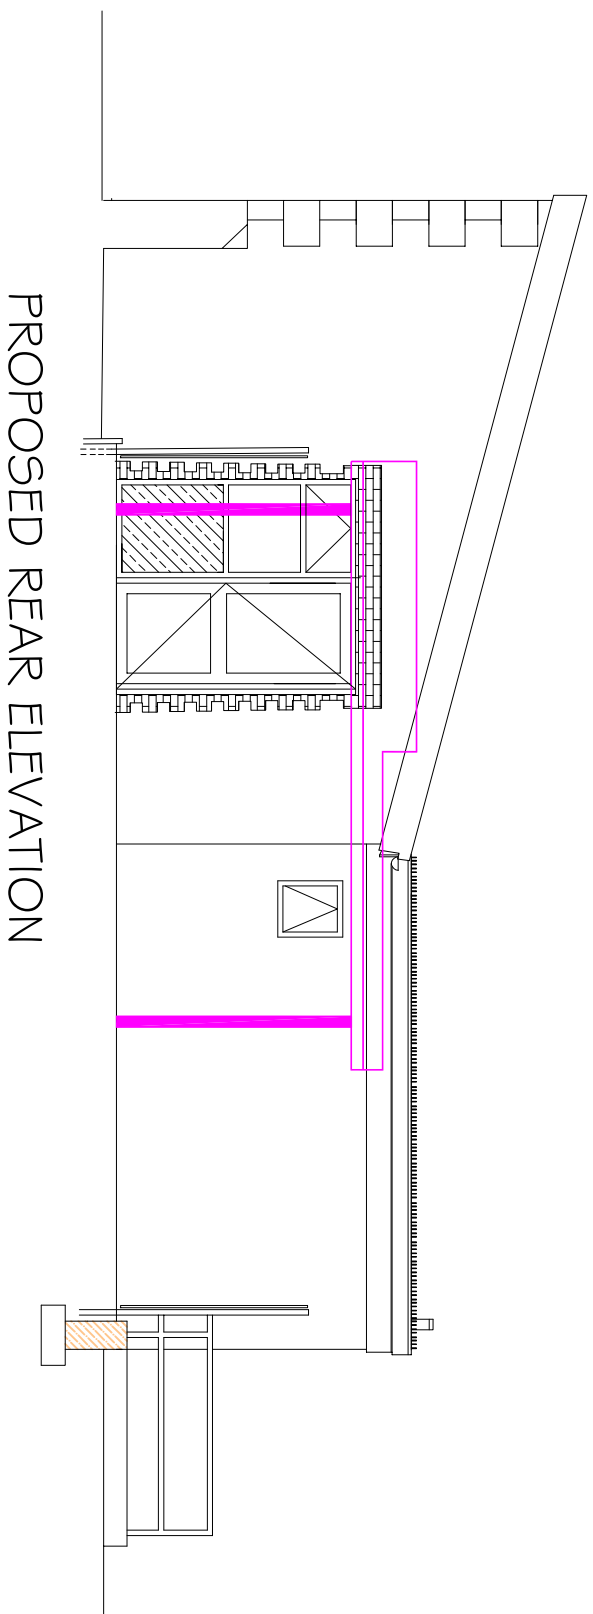


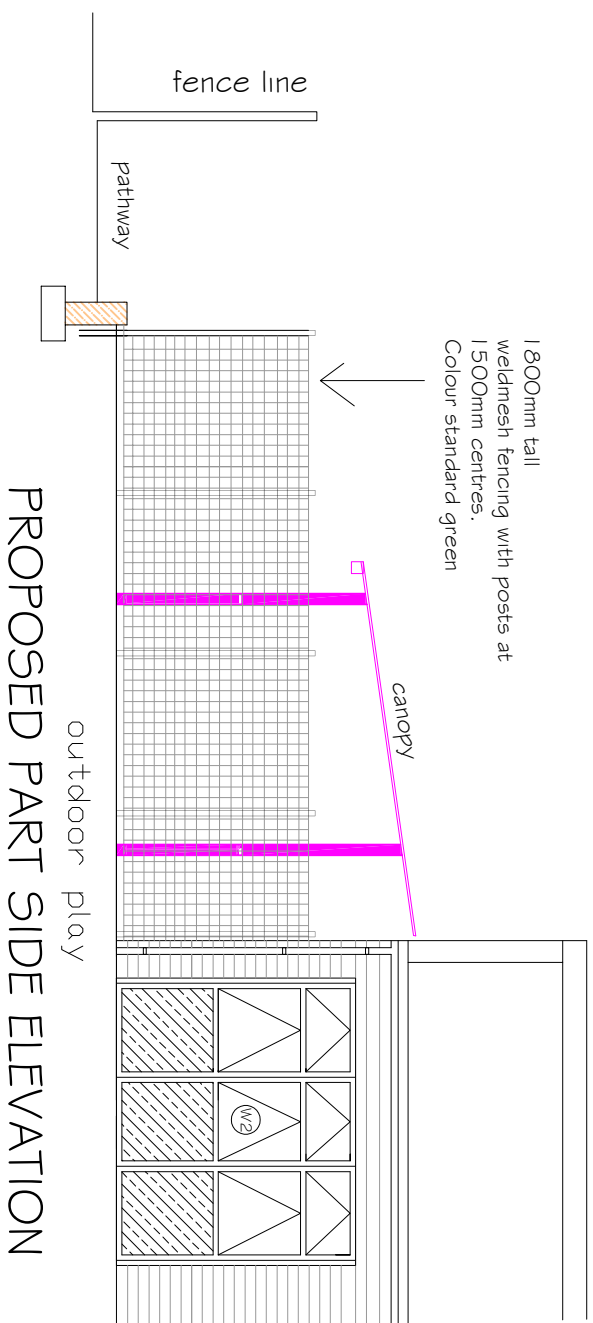

PROPOSED PART SIDE ELEVATION

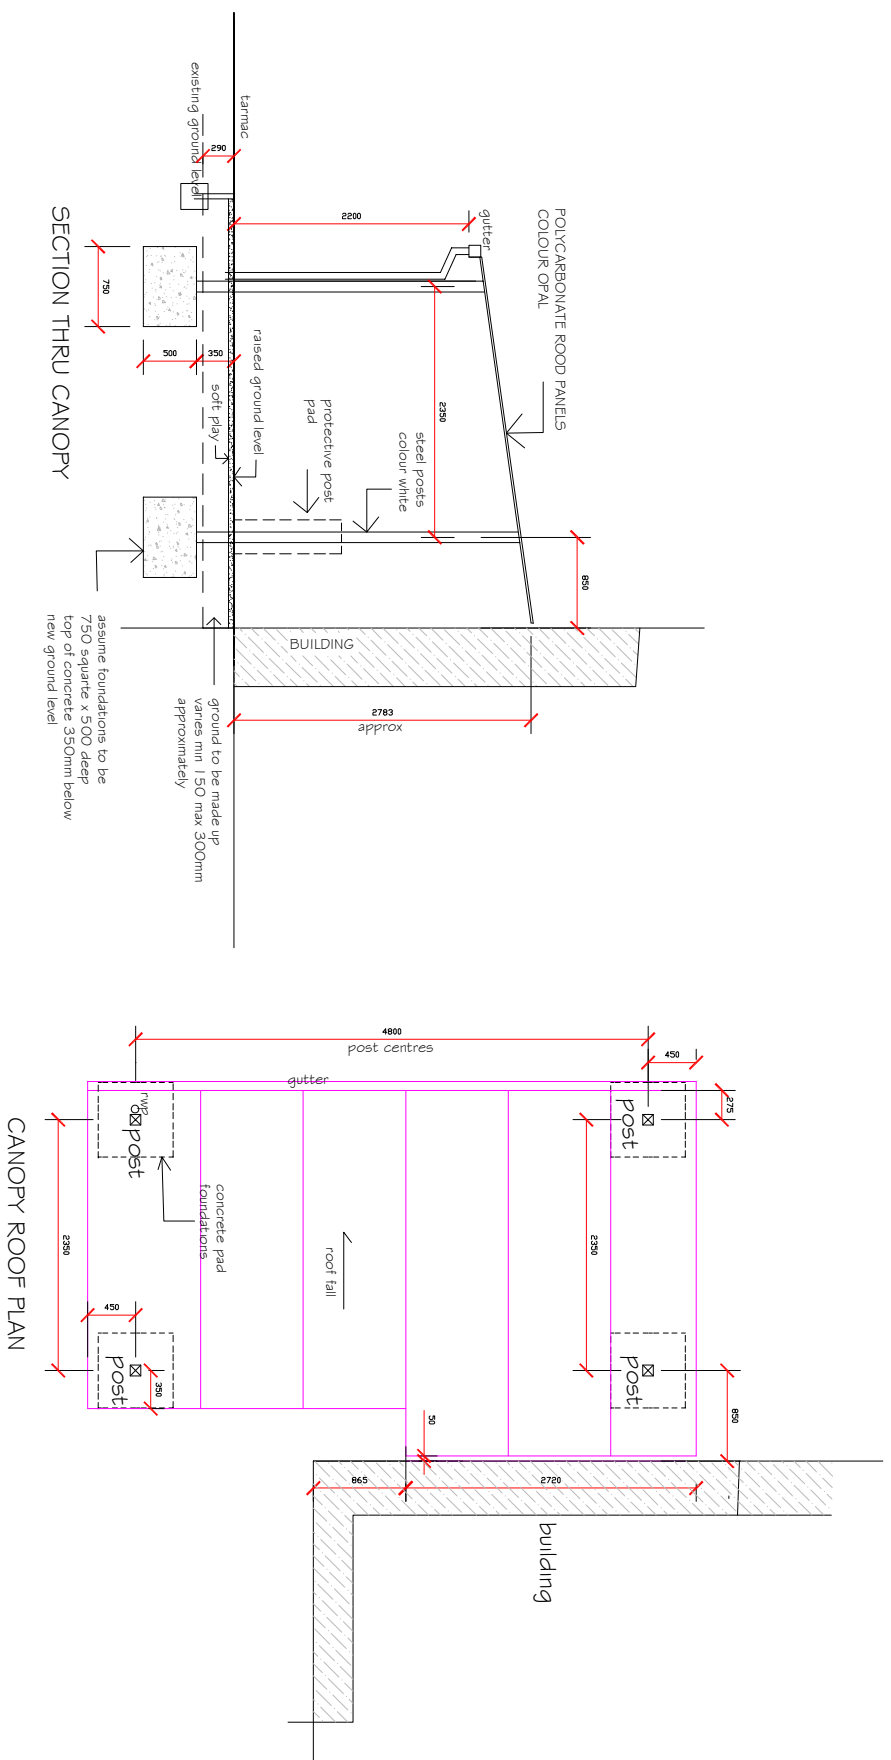

PROPOSED REAR ELEVATION

NEW CANOPY

Supply and fit new canopy as detailed.

Aluminium gutters and downspouts, colour white
Protective pads colour green.

Protective pads colour green.

Polycarbonate roof panel, colour opal.

RWP to terminate below ground into new soakaway.

Concrete pad footings (sized by specifier)

Sizes shown for pricing purposes.

Supplier to include for structural calculations for concrete pad sizes for wind loadings etc to be forwarded for building regulations approval.

 WREXHAM COUNTY BOROUGH COUNCIL. Julie M Francis Pft Swyddog Tai Chief Housing Officer Ruthin Road, Wrexham LL13 7TU Ffordd Rhiuthun, Wrecsam LL13 7TU			
Wrexham COUNTY BOROUGH CHIEF HOUSING OFFICER WREXHAM			
Project: Flying Start Provision, Coedpoeth Youth Centre, Ysgol Bryn Tabor, Coedpoeth, Wrexham, LL11 3RU			
Detail:			
CANOPY DETAILS			
Drawn / Checked:	Date:	AutoCad File Ref:	
P.H.	June 2023		
Scale:	Project No:	Dwg No:	Rev:
1:50	PD2023/10	06	

 WREXHAM COUNTY BOROUGH COUNCIL. Julie M Francis Pft Swyddog Tai Chief Housing Officer Ruthin Road, Wrexham LL13 7TU Ffordd Rhiuthun, Wrecsam LL13 7TU			
Wrexham COUNTY BOROUGH CHIEF HOUSING OFFICER WREXHAM			
Project: Flying Start Provision, Coedpoeth Youth Centre, Ysgol Bryn Tabor, Coedpoeth, Wrexham, LL11 3RU			
Detail:			
CANOPY DETAILS			
Drawn / Checked:	Date:	AutoCad File Ref:	
P.H.	June 2023		
Scale:	Project No:	Dwg No:	Rev:
1:50	PD2023/10	06	