

FOR PLANNING APPLICATION PURPOSES ONLY

SCALE @ 1:100


0 1 5 M

FINISHES:


WALLS: RENDER TO MATCH
EXISTING

WINDOWS: WHITE UPVC


ROOF: TO MATCH EXISTING

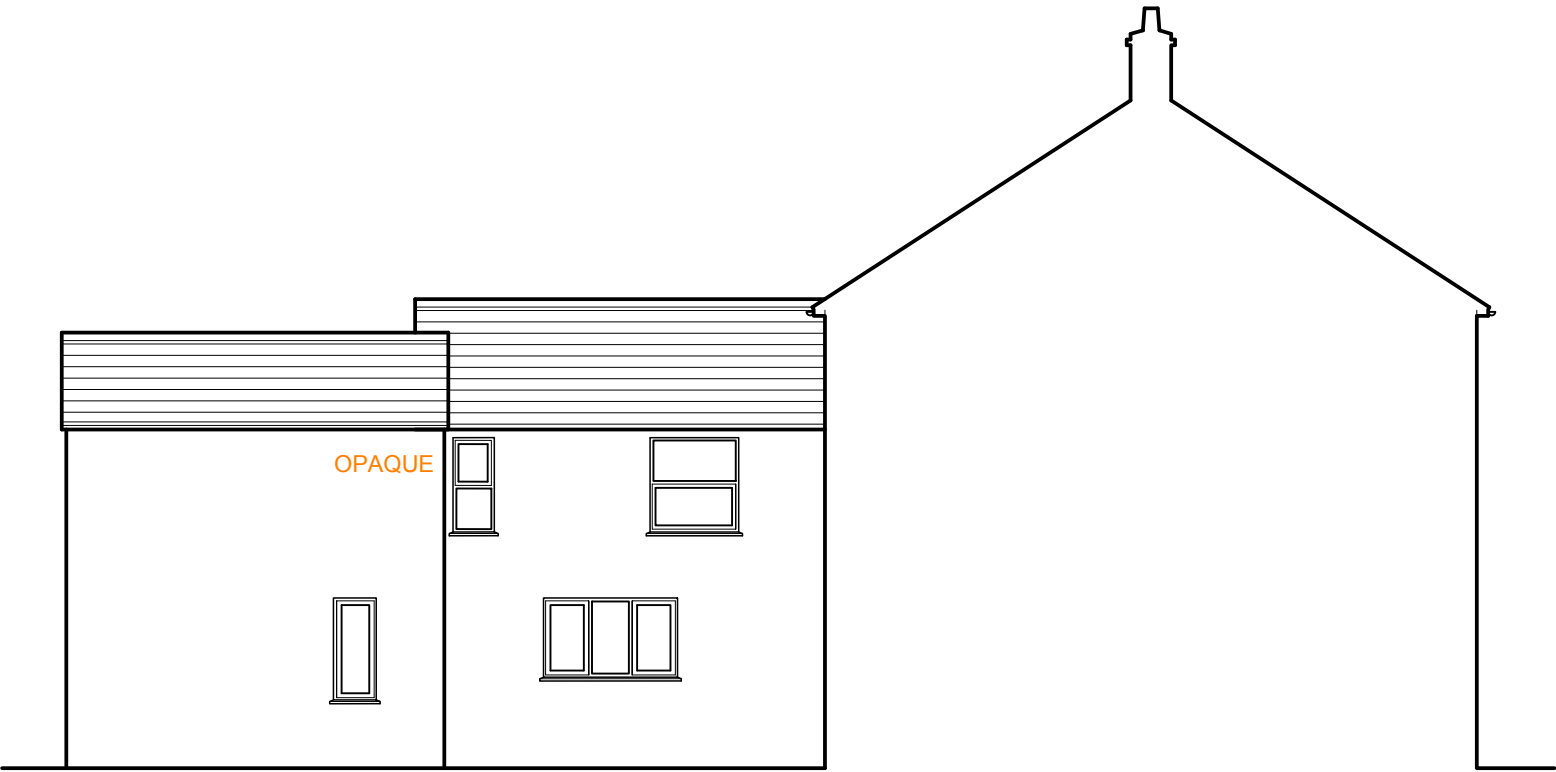

1 SIDE ELEVATION

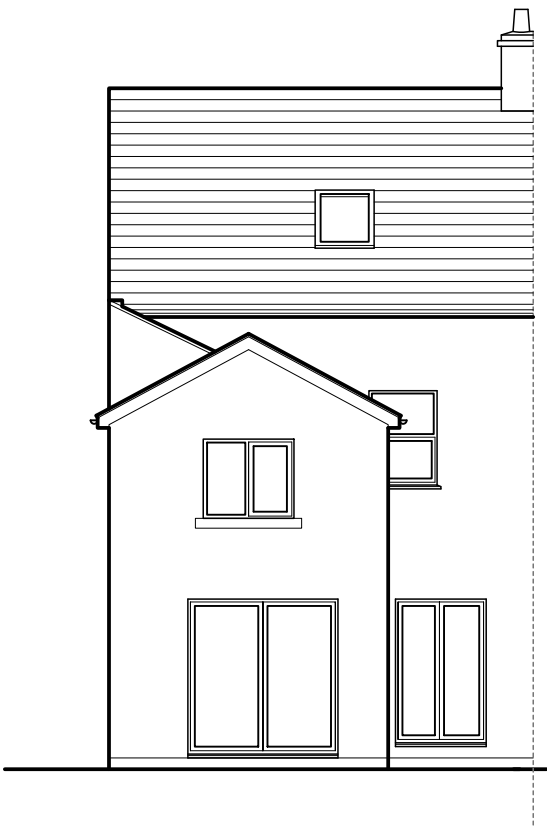

2 REAR ELEVATION

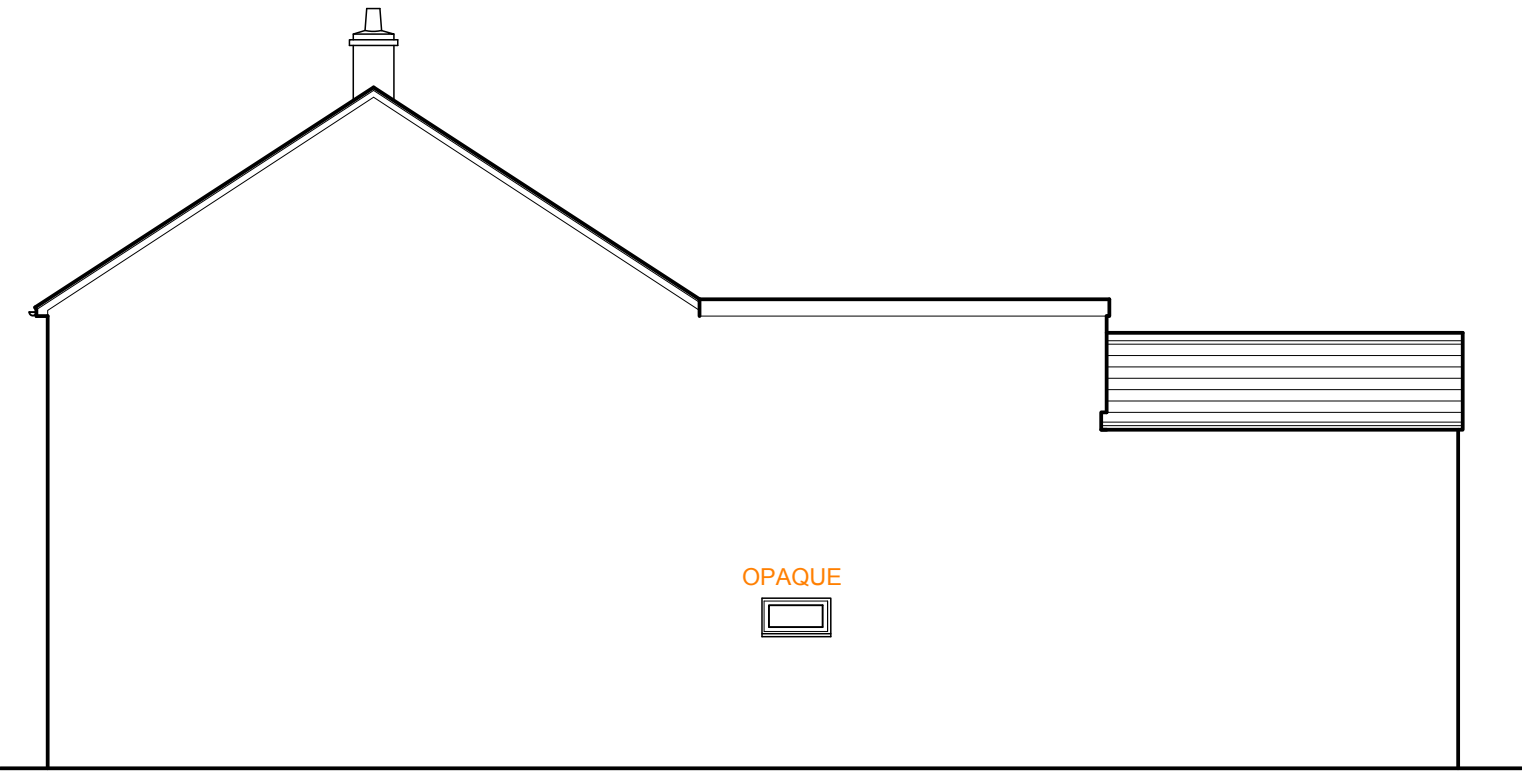

3 SIDE ELEVATION

A - 18 JAN. 24 - FIRST ISSUE

InSite
ARCHITECTURE
11A LOWER BRIDGE ST.
CHESTER
CH1 1RS
t. 01244 573282
mail@insitearchitecture.co.uk

18 PERCY RD. WREXHAM LL13 7EE

PROPOSED REAR EXTENSION

PROPOSED
ELEVATIONS

SCALE 1:100 @ A3

dwg : ISA 506 P 201

revision:

A

WARNING: DO NOT SCALE FROM PRINTS - WORK FROM FIGURED DIMENSIONS ONLY.
THIS DRAWING REMAINS THE LEGAL PROPERTY OF INSITE ARCHITECTURE AND UNAUTHORISED USE OR
REPRODUCTION OF IT (EITHER PHYSICALLY OR DIGITALLY), OR ANY USE OF IT FOR STATUTORY APPLICATIONS IS
EXPRESSLY FORBIDDEN WITHOUT PRIOR CONSENT. ALL DRAWINGS ARE SUBJECT TO COPYRIGHT LAW.