
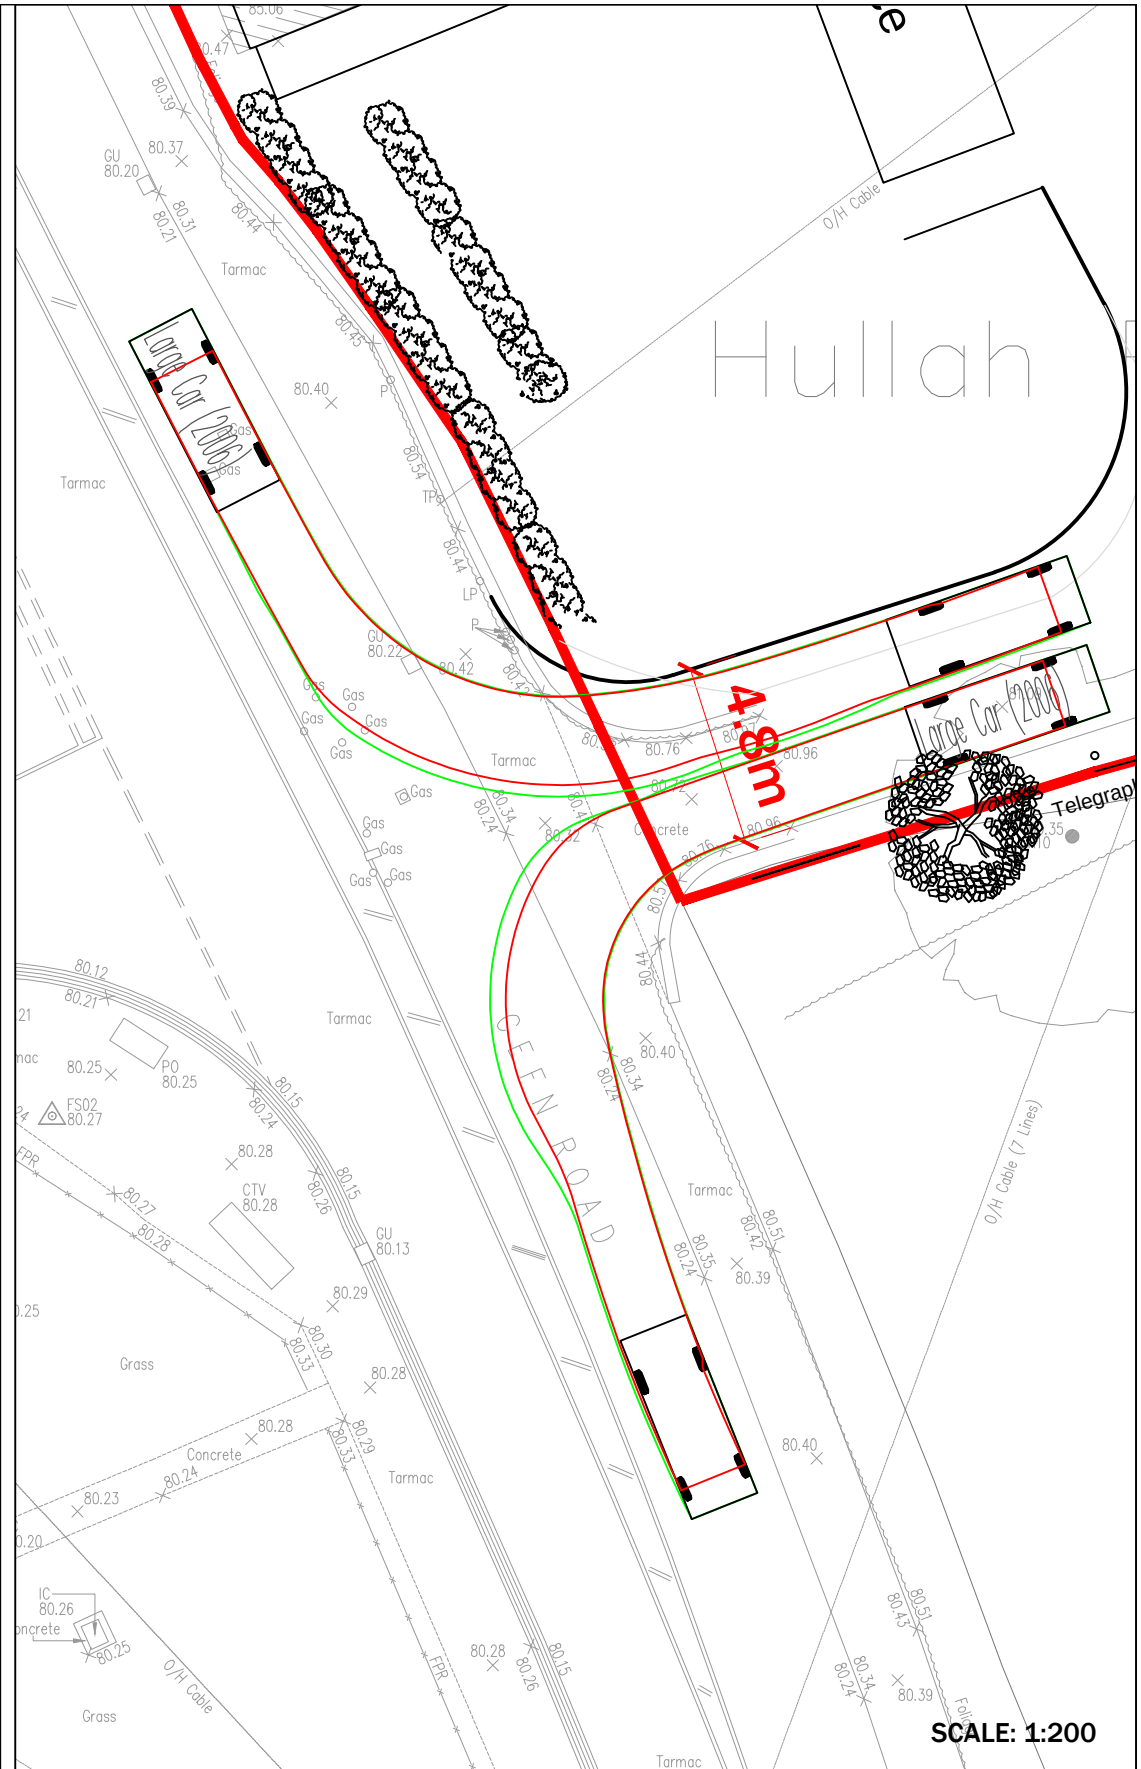


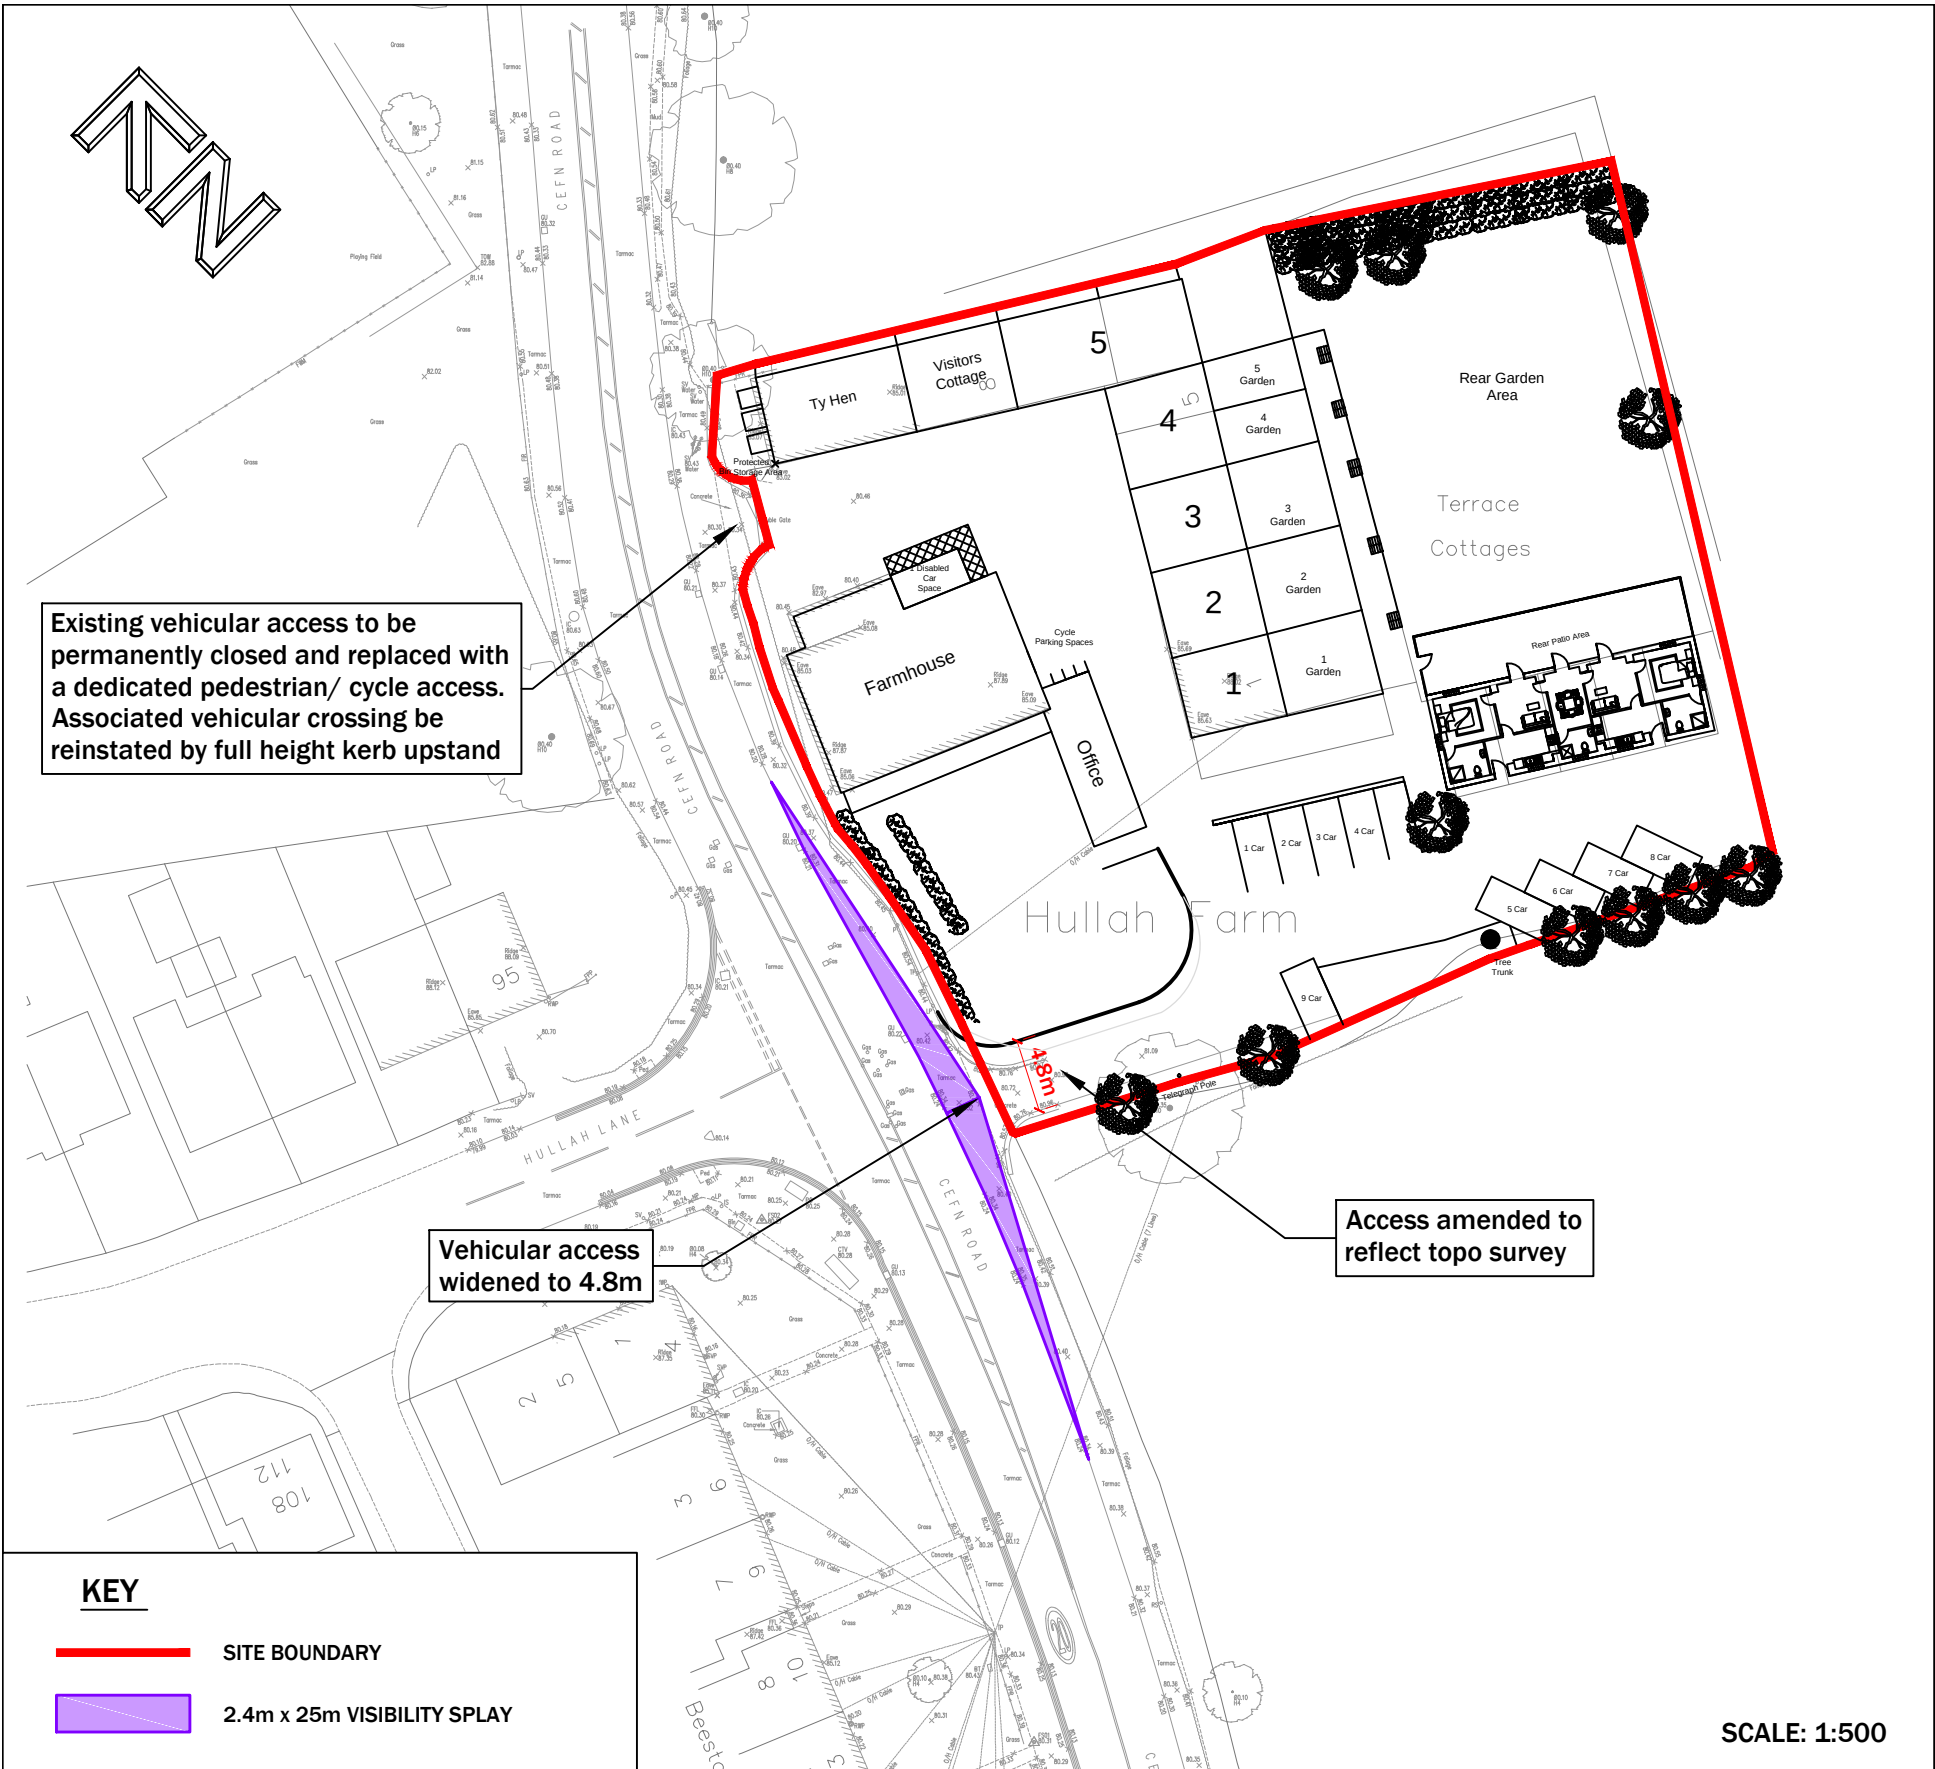

 9 Hurricane Court Liverpool International Business Park Estuary Boulevard Liverpool L24 8RL www.primetp.co.uk 0151 728 1860	D	19.08.22	VB	CAR PARK CHANGES	Project	HULLAH FARM, CEFN ROAD, WREXHAM	Drawn by	Issue date
	C	27.05.22	VB	MINOR AMENDMENTS			VB	08 MAR 2022
	B	24.05.22	VB	LATEST SITE PLAN				
	A	24.03.22	VB	LATEST SITE PLAN				
	Rev	Date	By	Revision notes			Scale(s)	1:500 @ & 1:200 @ A3
	Status				Title	PROPOSED ACCESS STRATEGY & SWEPT PATH ANALYSIS	Drawing No	P22001-001D
	FINAL							