





Site Plan 1:500

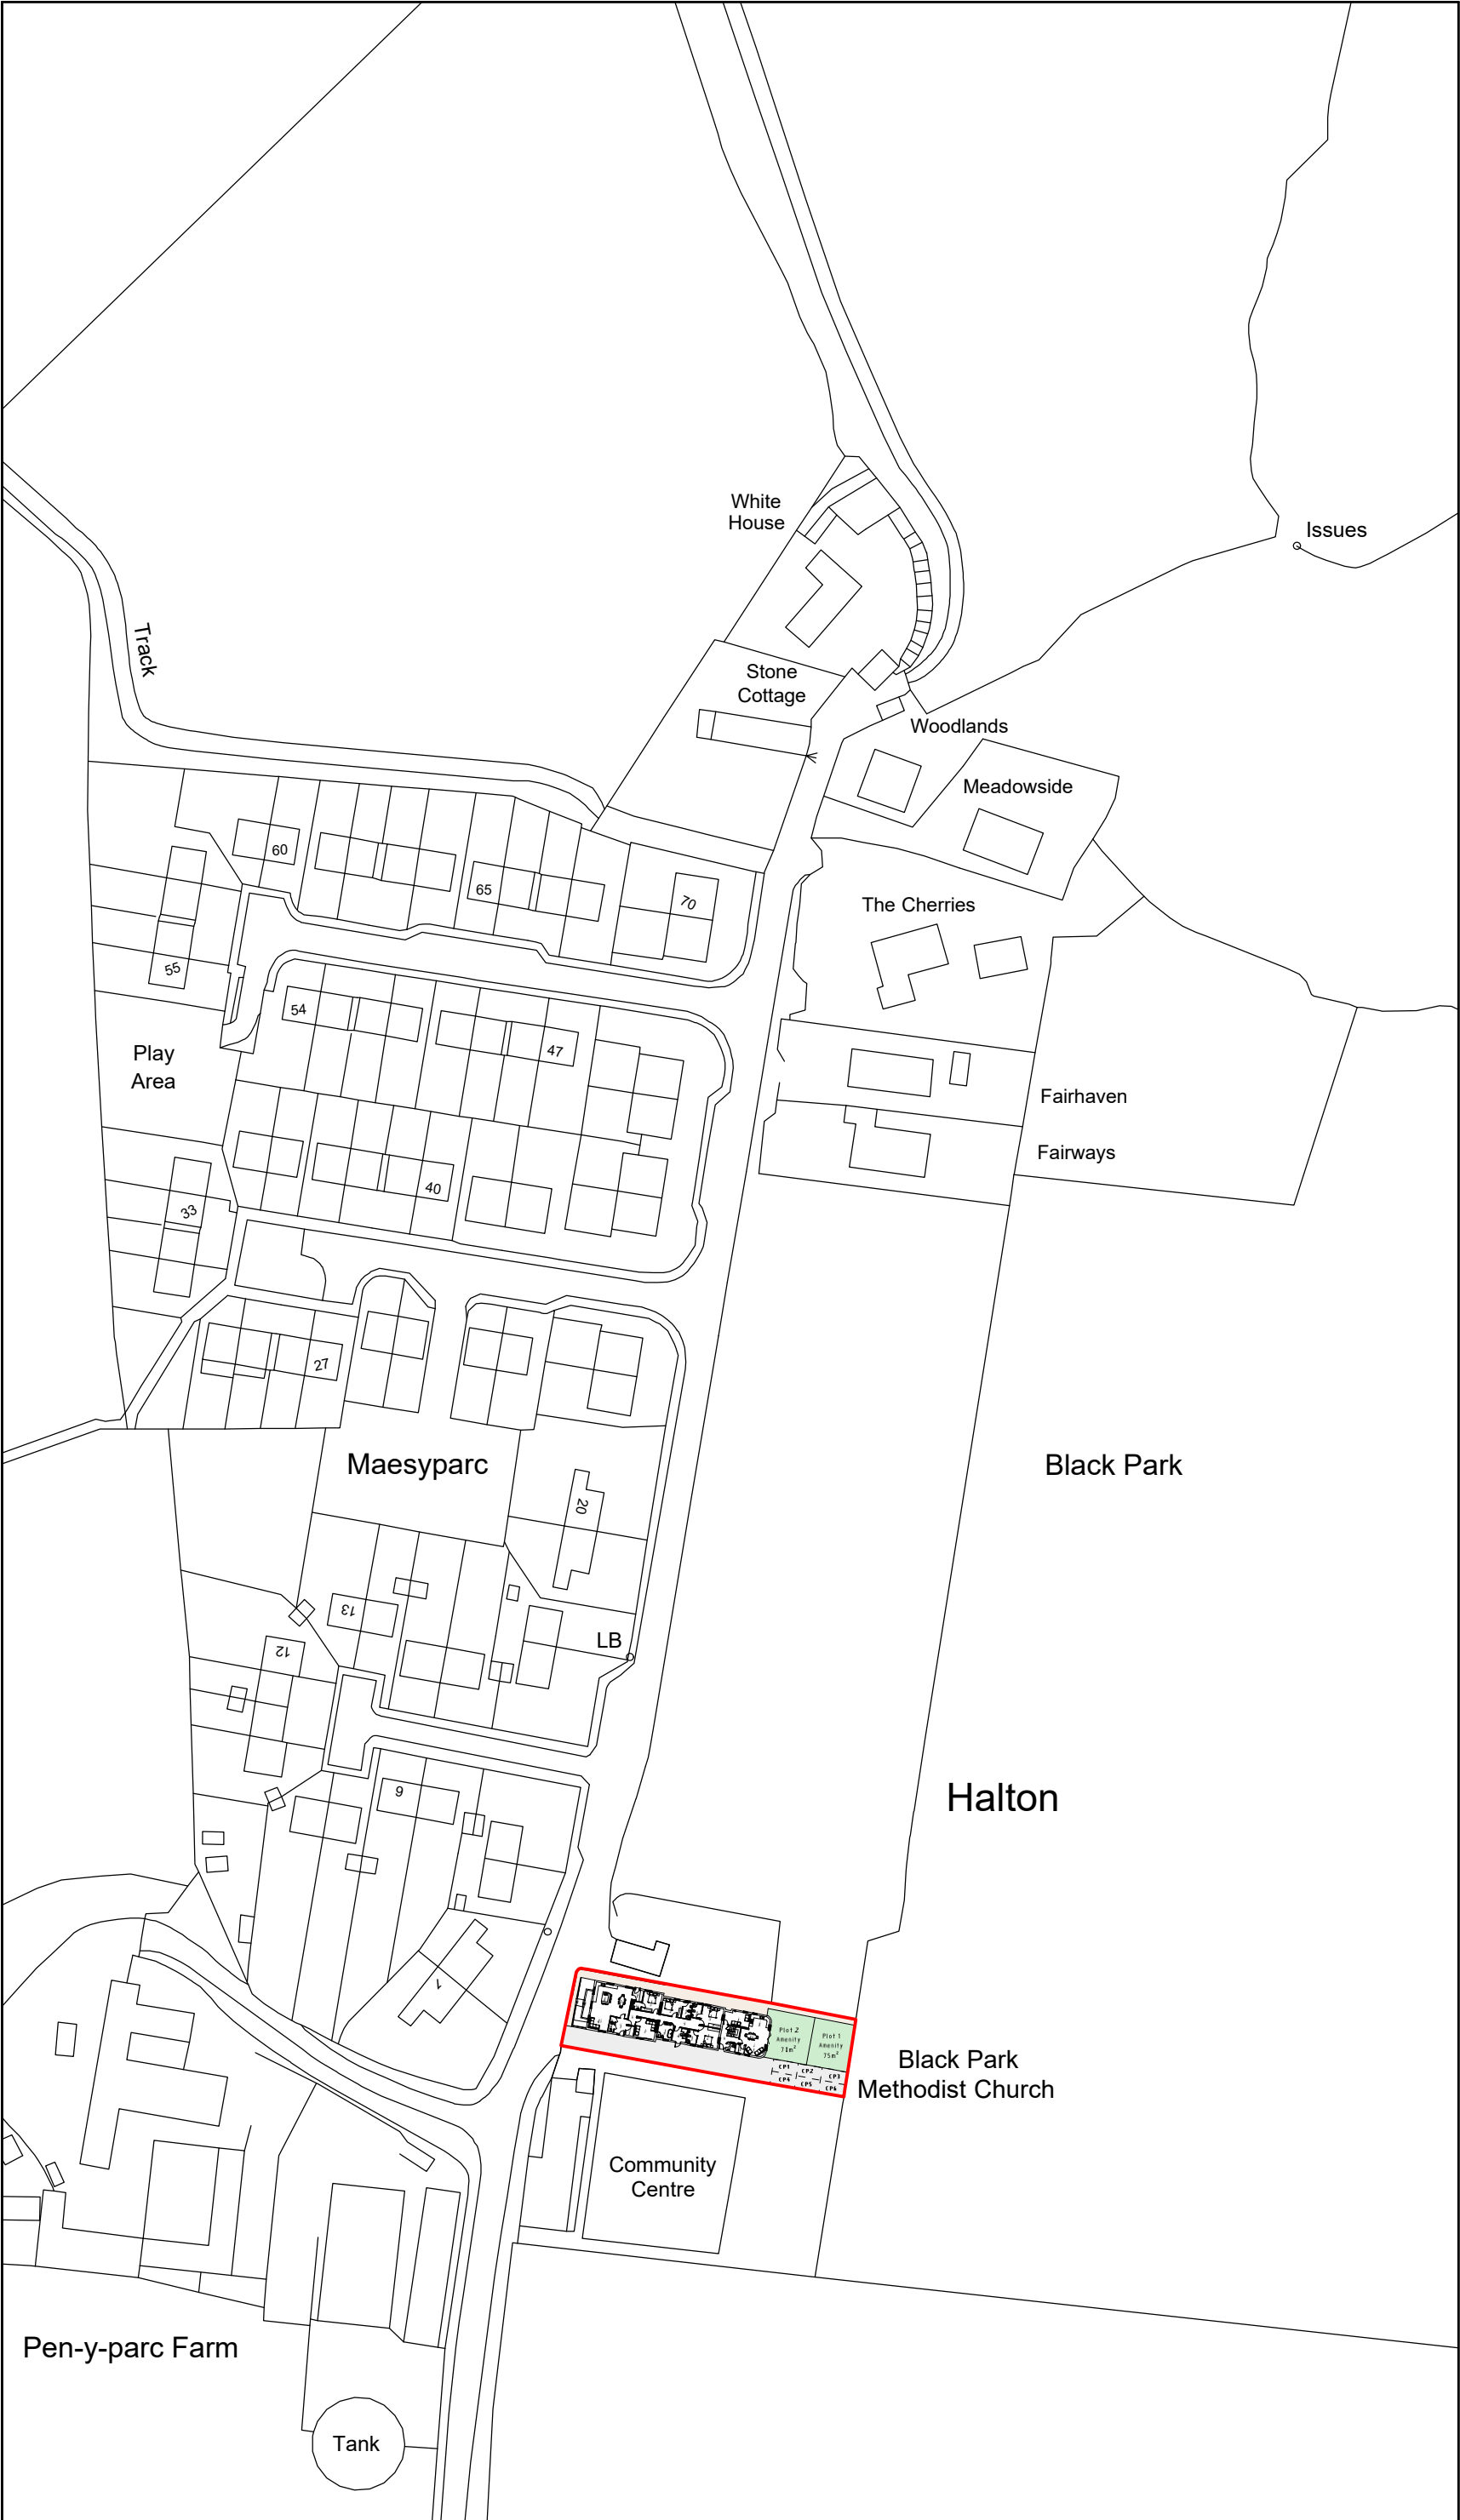

Location Plan 1:1250

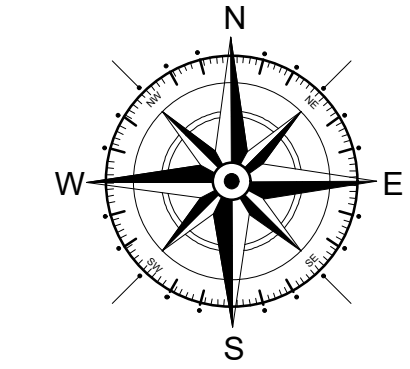

Key	
	Surrounding Buildings
	Application Site

Rev	Date	Detail	Initial
B	06/23	Boundary line amend	E.M.J
A	04/23	Landscape layout	E.M.J

Project:
Proposed Alterations to,
Black Park Chapel Trust,
Black Park, Halton,
Chirk, LL14 5BB

Title: Site & Location Plan	Scale: (A2) 1:500 & 1:1250
-----------------------------------	----------------------------------

Drawn By: E.M.Jackson	Date: April 2023
--------------------------	---------------------

Drawing No: D140/003	Sheet: 1 of 1
-------------------------	------------------



Office 3K4,
Redwither Business Tower,
Wrexham. LL13 9XT
Tel: 01978 356500
www.blueprintarchitectural.com
© copyright all rights reserved