



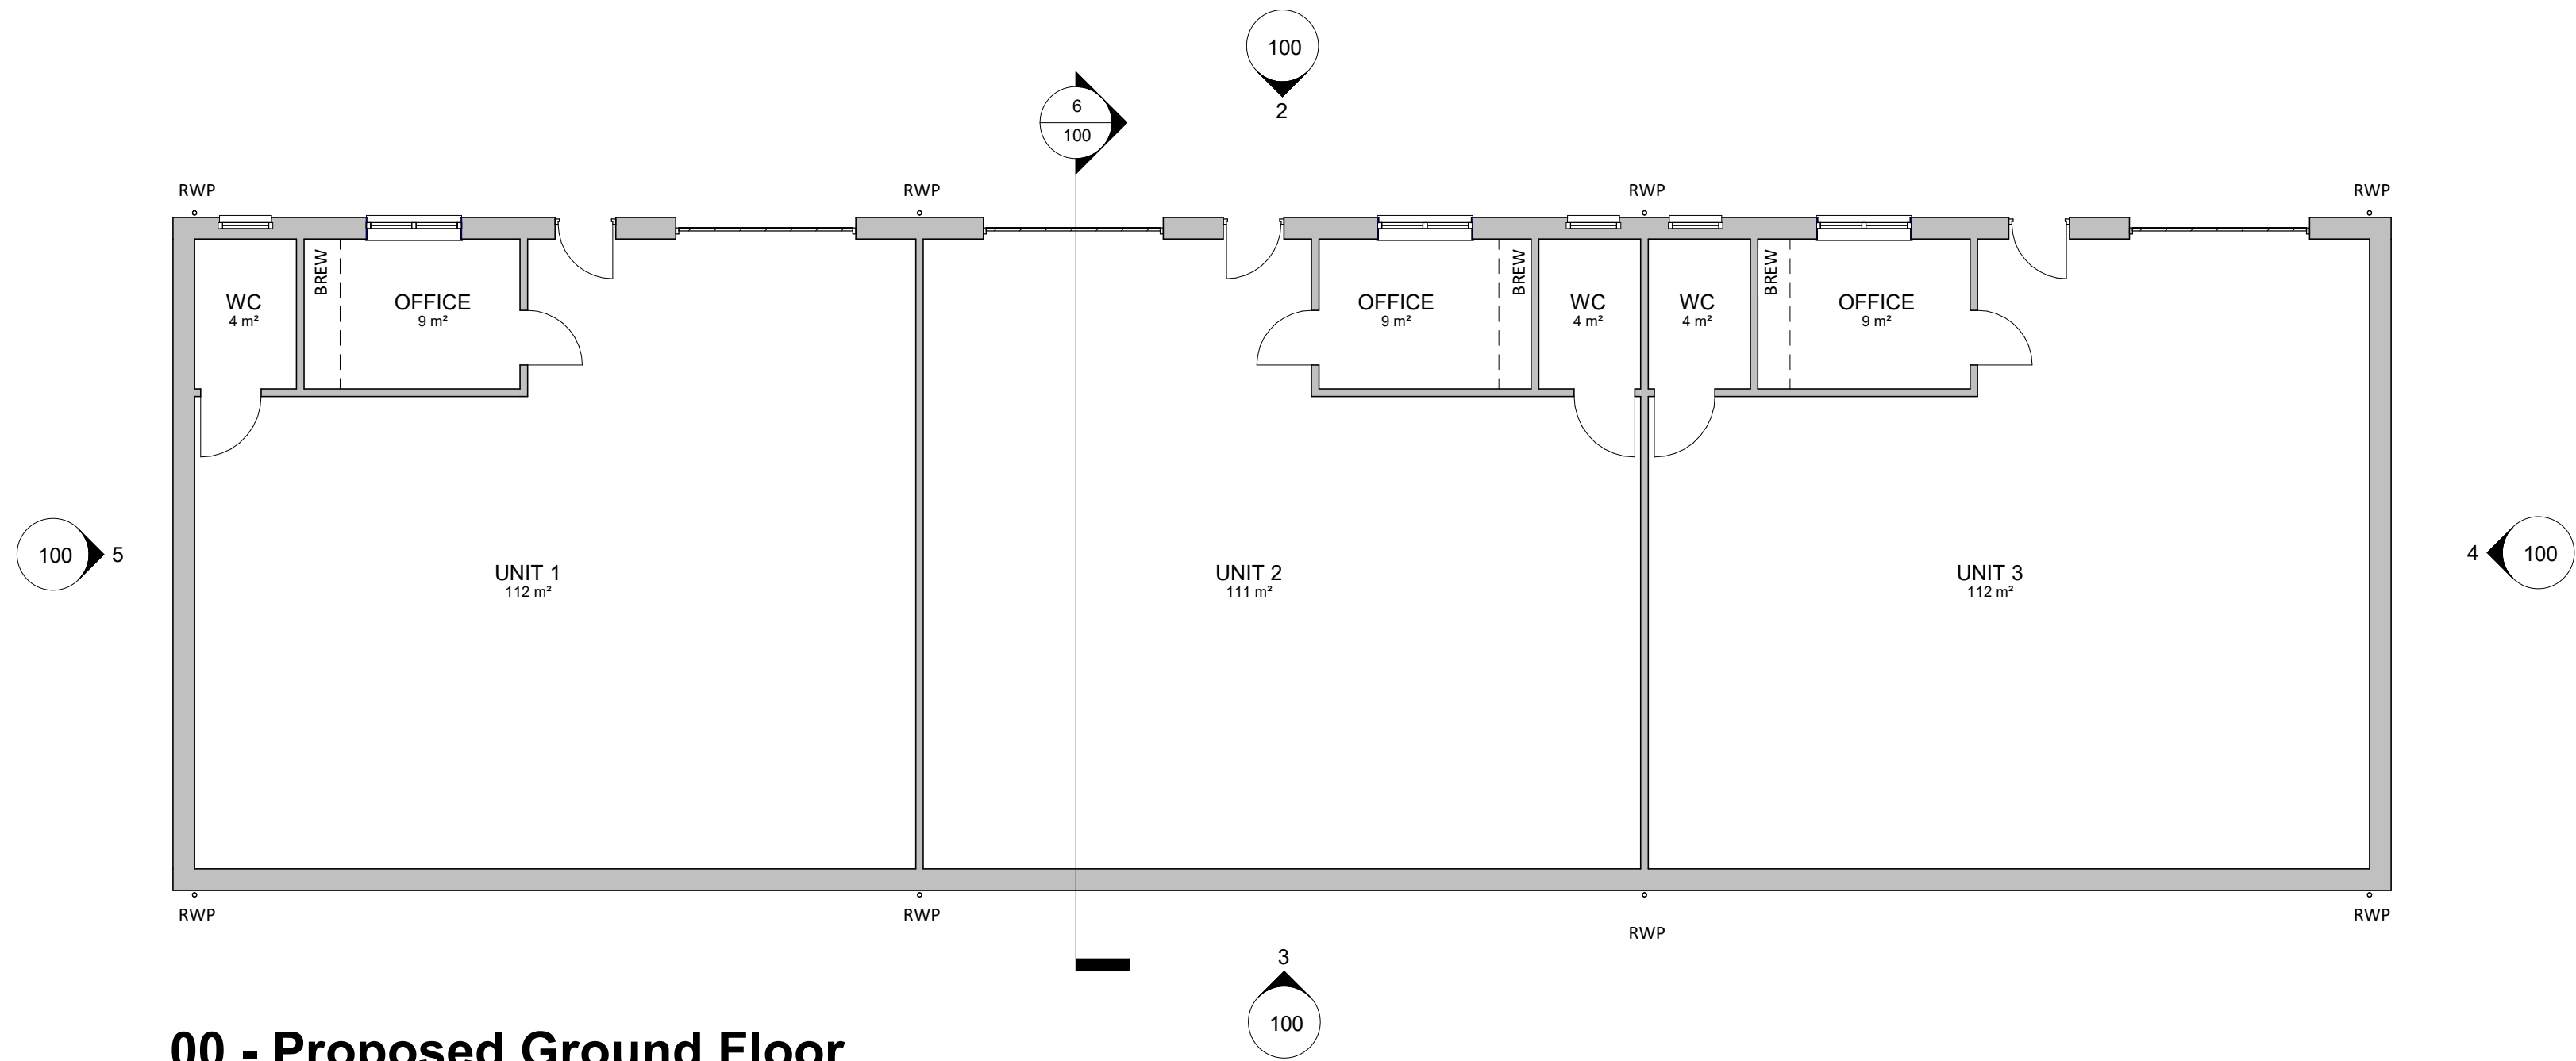


00 - Proposed Ground Floor
1 : 100

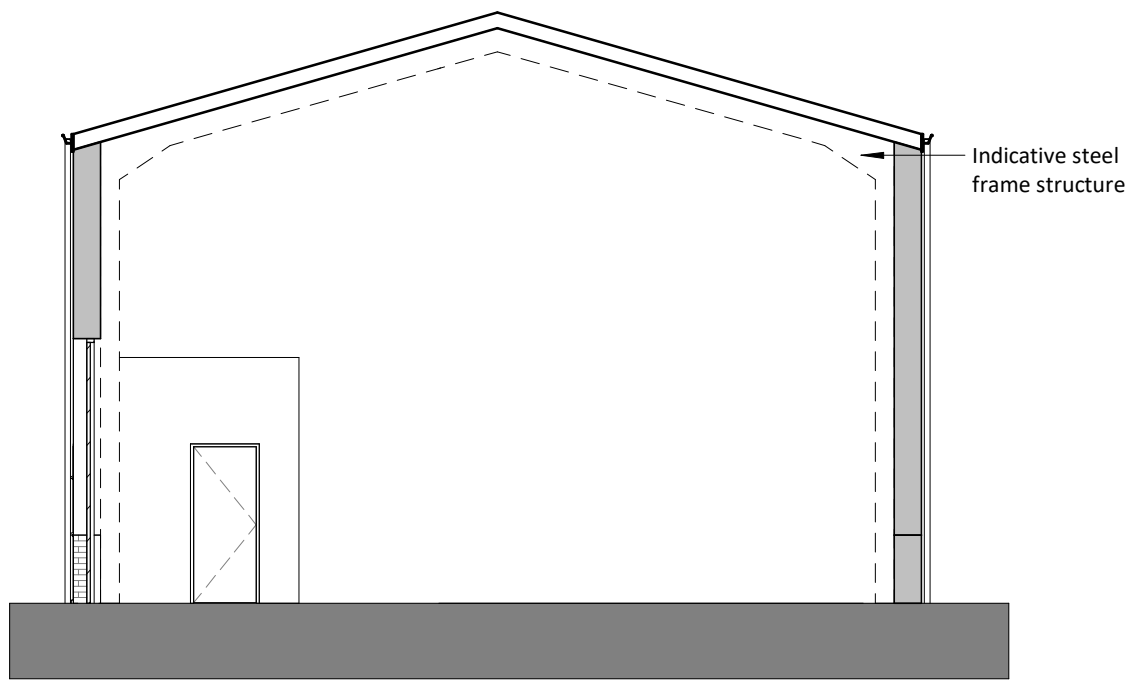


Section through unit
1 : 100




North Elevation
1 : 100

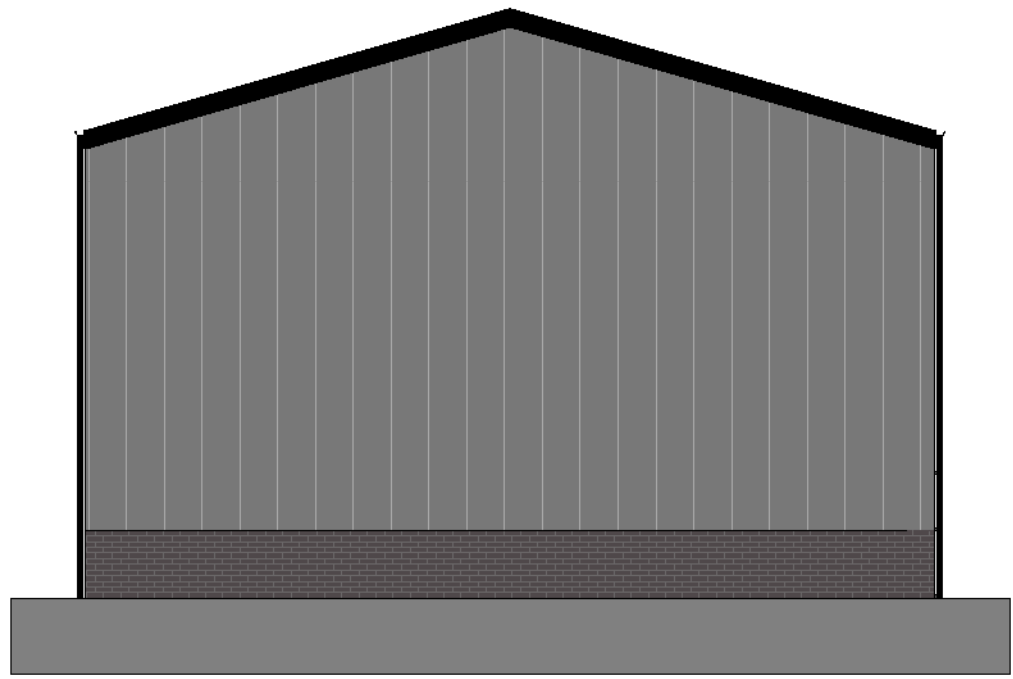

East Elevation
1 : 100

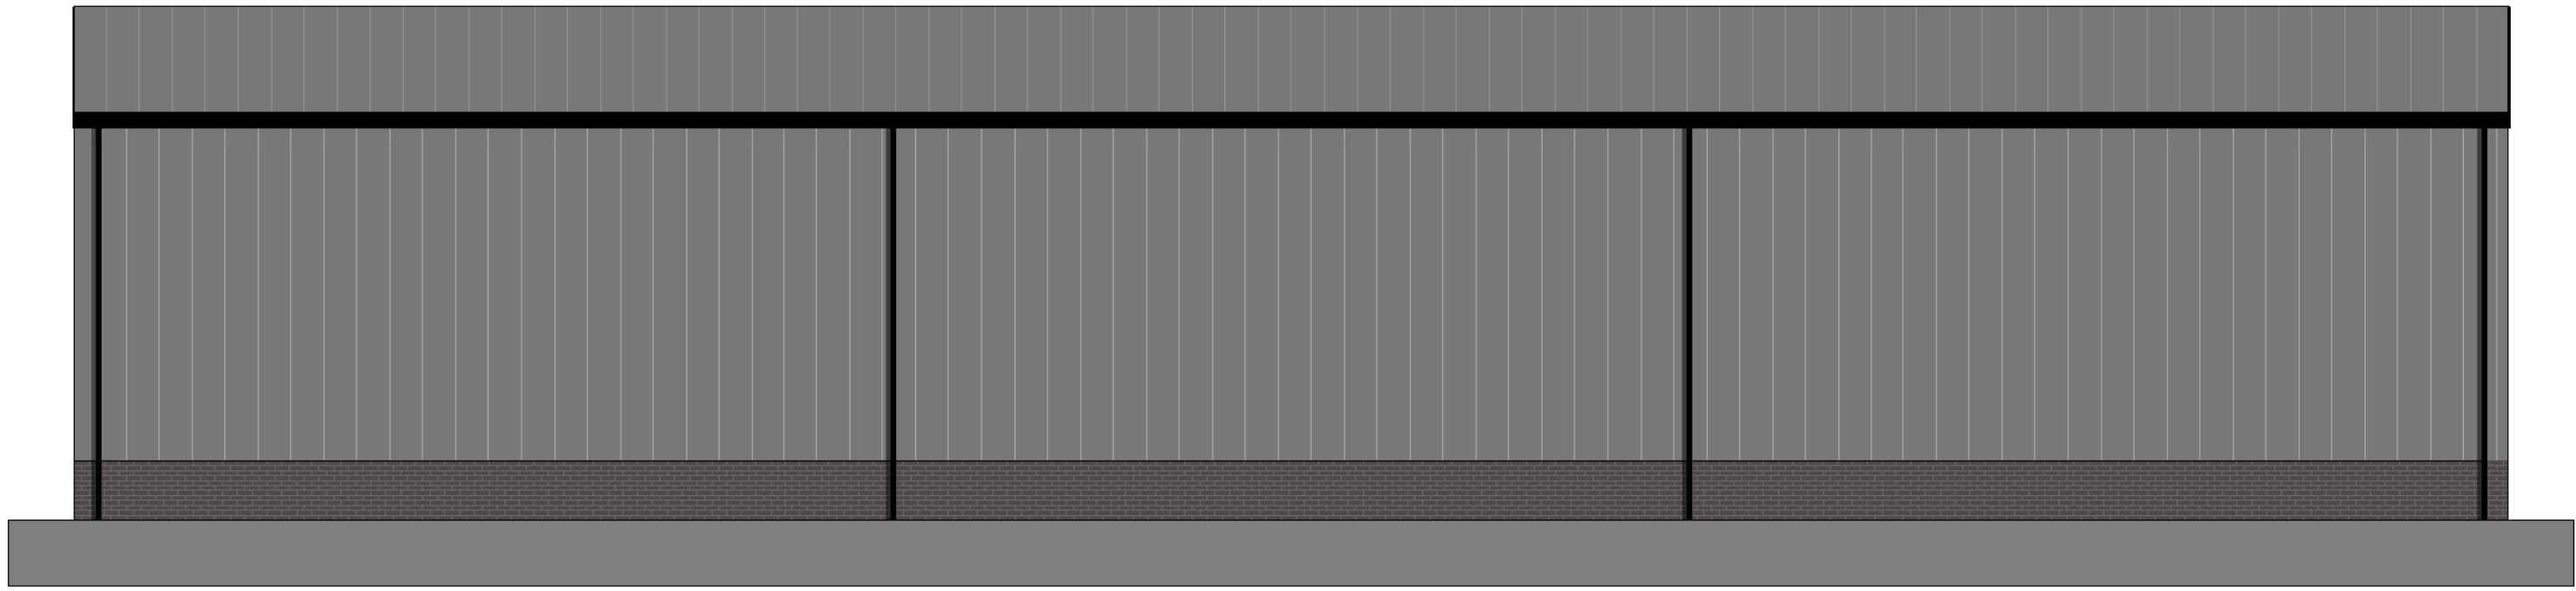

South Elevation
1 : 100

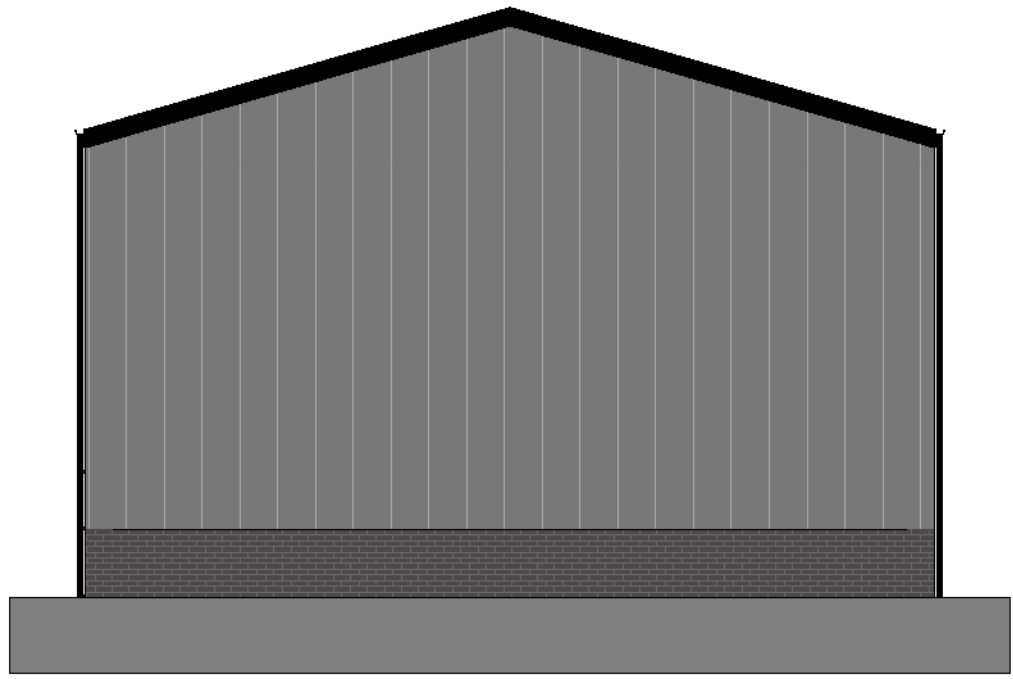

West
1 : 100

- General Notes
1. Contractor to verify all dimensions and check level datums on site
 2. All of the designs are the sole property of TACP Architects Ltd and may not be used without their written agreement
 3. All prints, specifications and their copyright are the property of TACP Architects Ltd
 4. Do not scale off drawings
 5. All dimensions shall be checked on site before commencement of shop drawings, manufacture and all discrepancies must be reported to TACP Architects Ltd

Revisions				
Rev	Date	Description	By	Check

Consultants

Client
J & M Properties

Project Title
Industrial Unit, Abbey Road

Drawing Title
Proposed Plans, Elevations & Section

Scale
1 : 100@A1

Date
28/01/20

Drawn By
ACR

Checked By
MG

Office
Wrexham

Job Number
19064

Project•Originator•Zone•Level•Type•Role•Number
ARD -TACP- XX- ZZ- DR- A-100

TACP Architects Ltd
Pembroke House
Ellice Way, Wrexham Technology Park,
Wrexham, LL13 7YT
01978 291161
admin@tacparchitects.co.uk
www.tacparchitects.co.uk
Architecture • Interior Design • Healthcare Planning • Conservation • Masterplanning • Sustainable Design

