


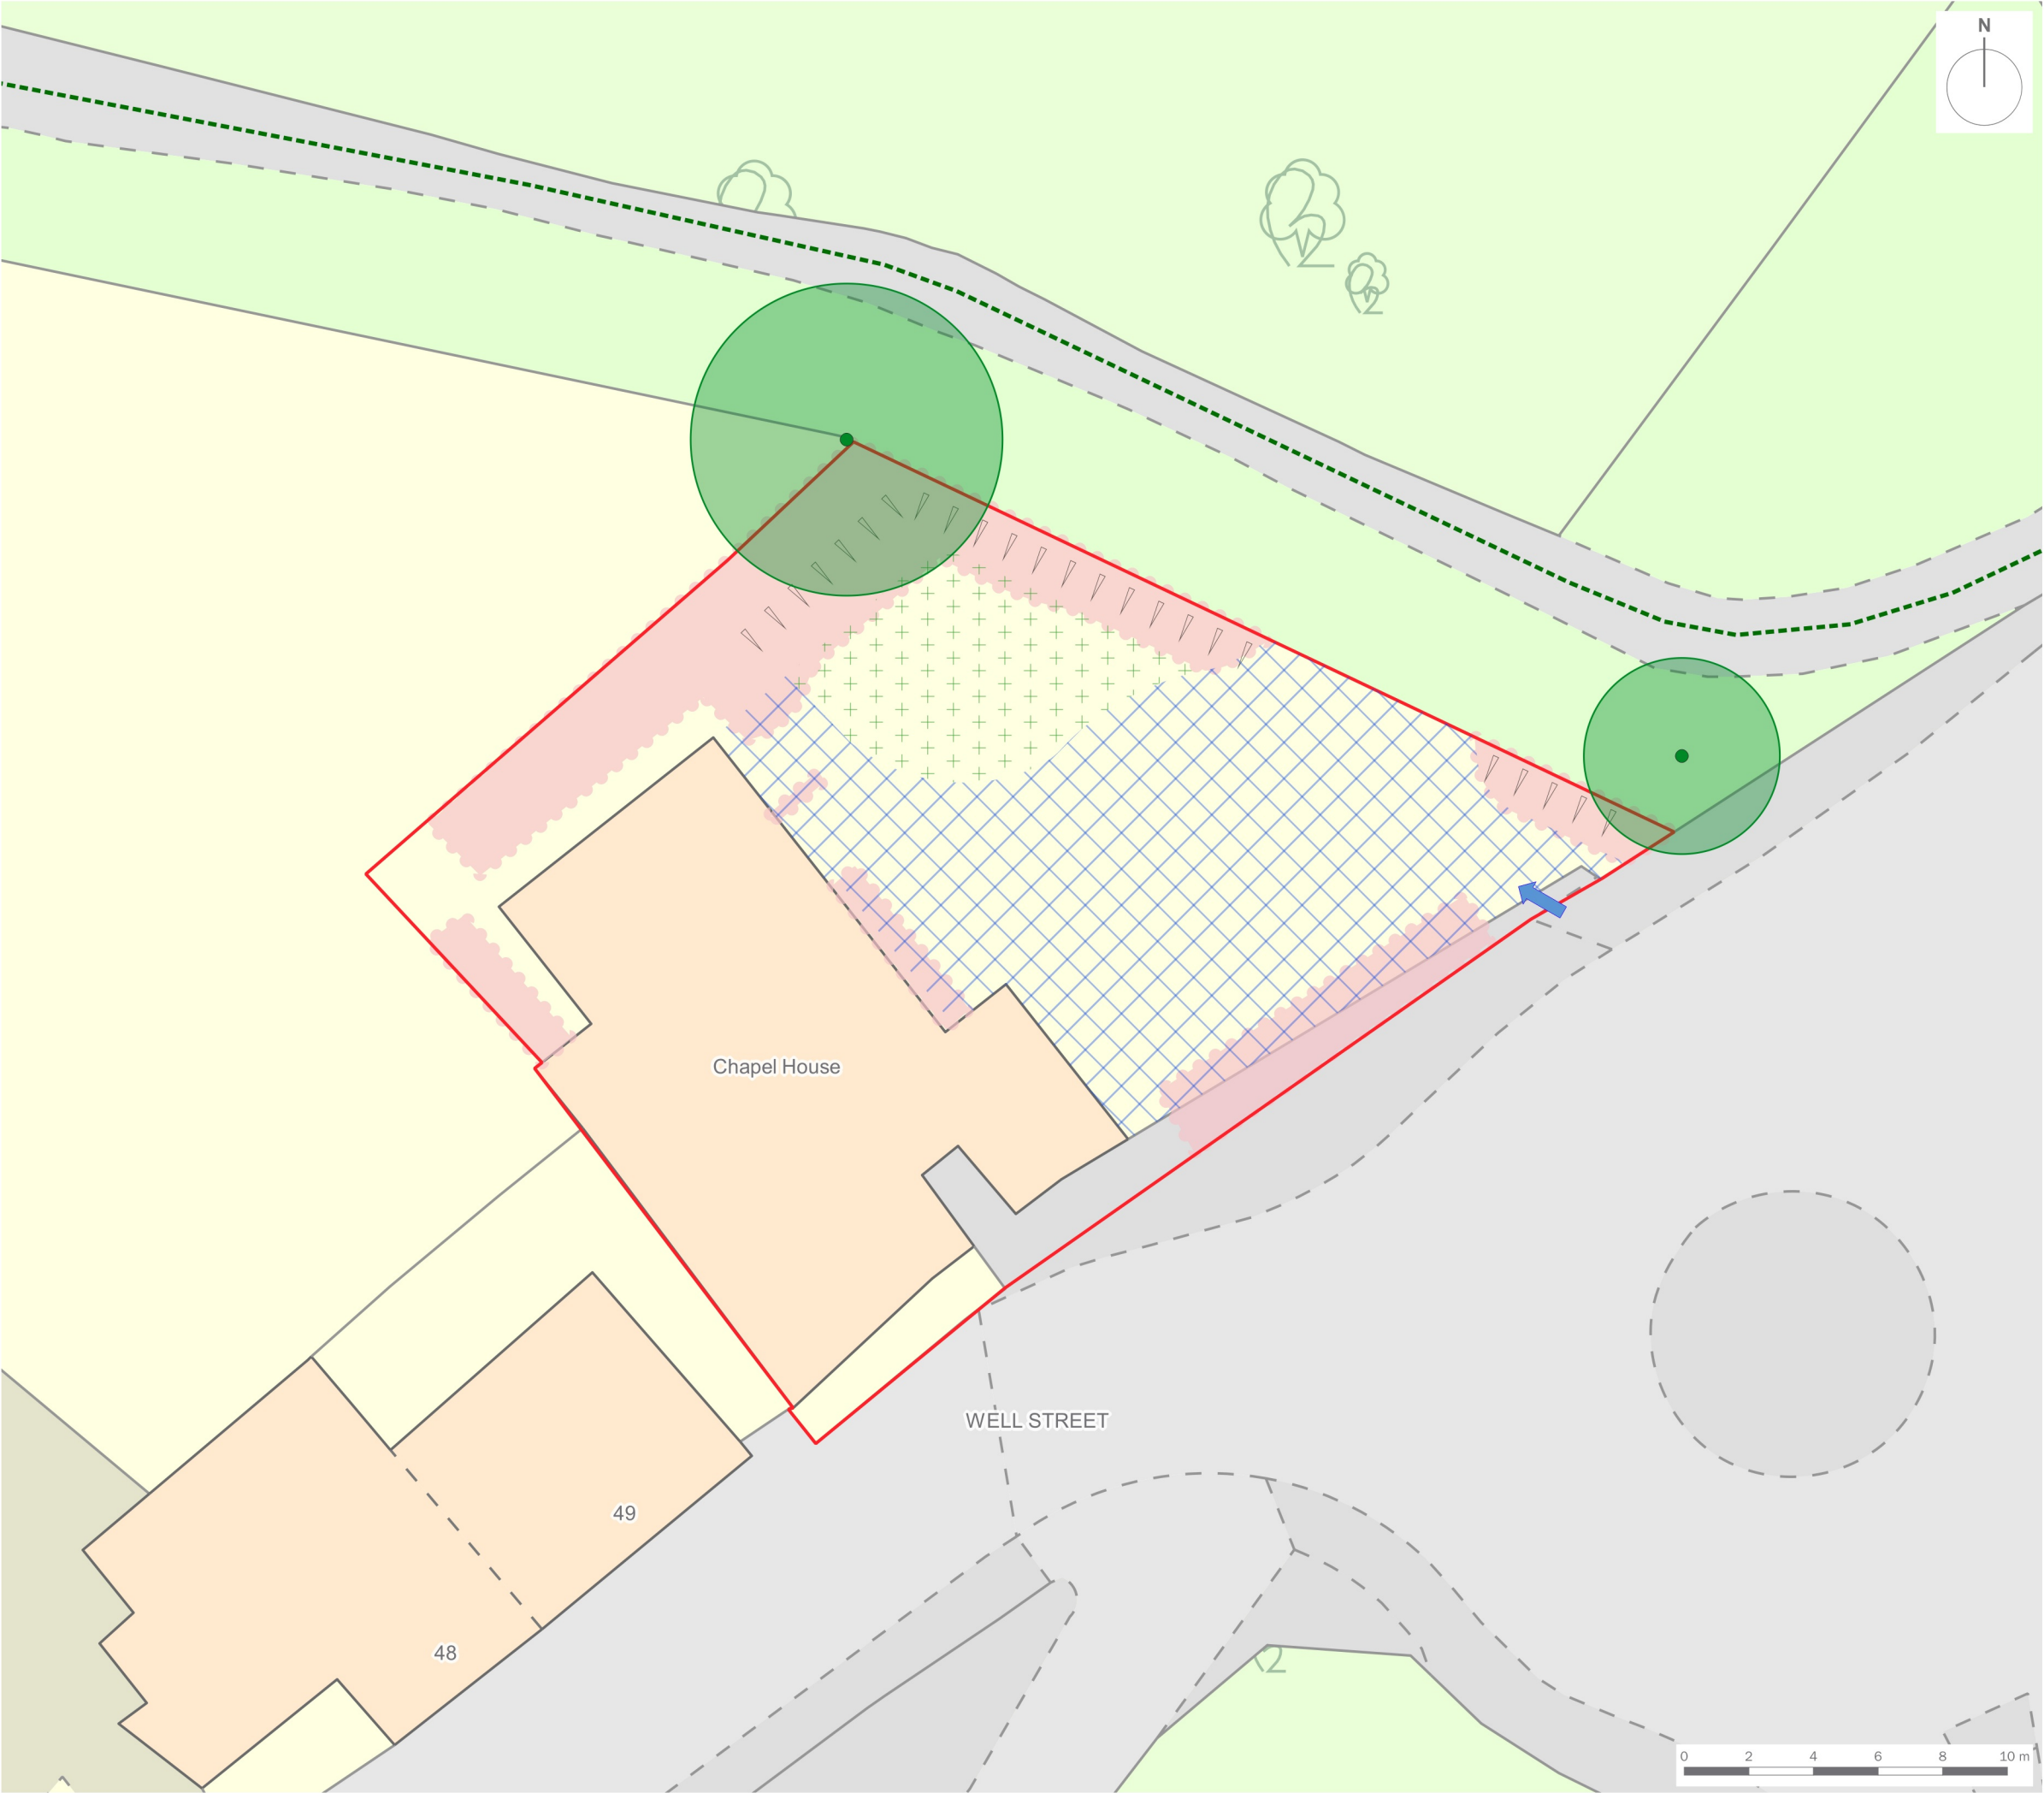

Site Boundary

Public Right of Way: Footpath

Existing Tree Adjoining the Site

Shrubs/Raised Beds

Sloping Ground

Access

Proposed Landscaping

Block Paving

Drivesett Savannablock paving in Pennant Grey or a product of similar colour and size.

<https://www.marshalls.co.uk/gardens-and-driveways/product/drivesett-savanna-block-paving>

Artificial Grass

The material is needed to be artificial to allow vehicles to drive over to allow for vehicle access to the garage and turning area for forward facing of vehicle onto the roundabout.

project title

Chapel House, Well Street LL14 3AN.
Driveway Surface Application

drawing title

Proposed Site Plan

date

08 FEBRUARY 2023

drawn by

RBa

drawing number

CH05

checked

RBa

scale

1:200 @ A3

Ms Barker

Chapel House, Well Street LL14 3AN

Planning Ref: PP-11724610