

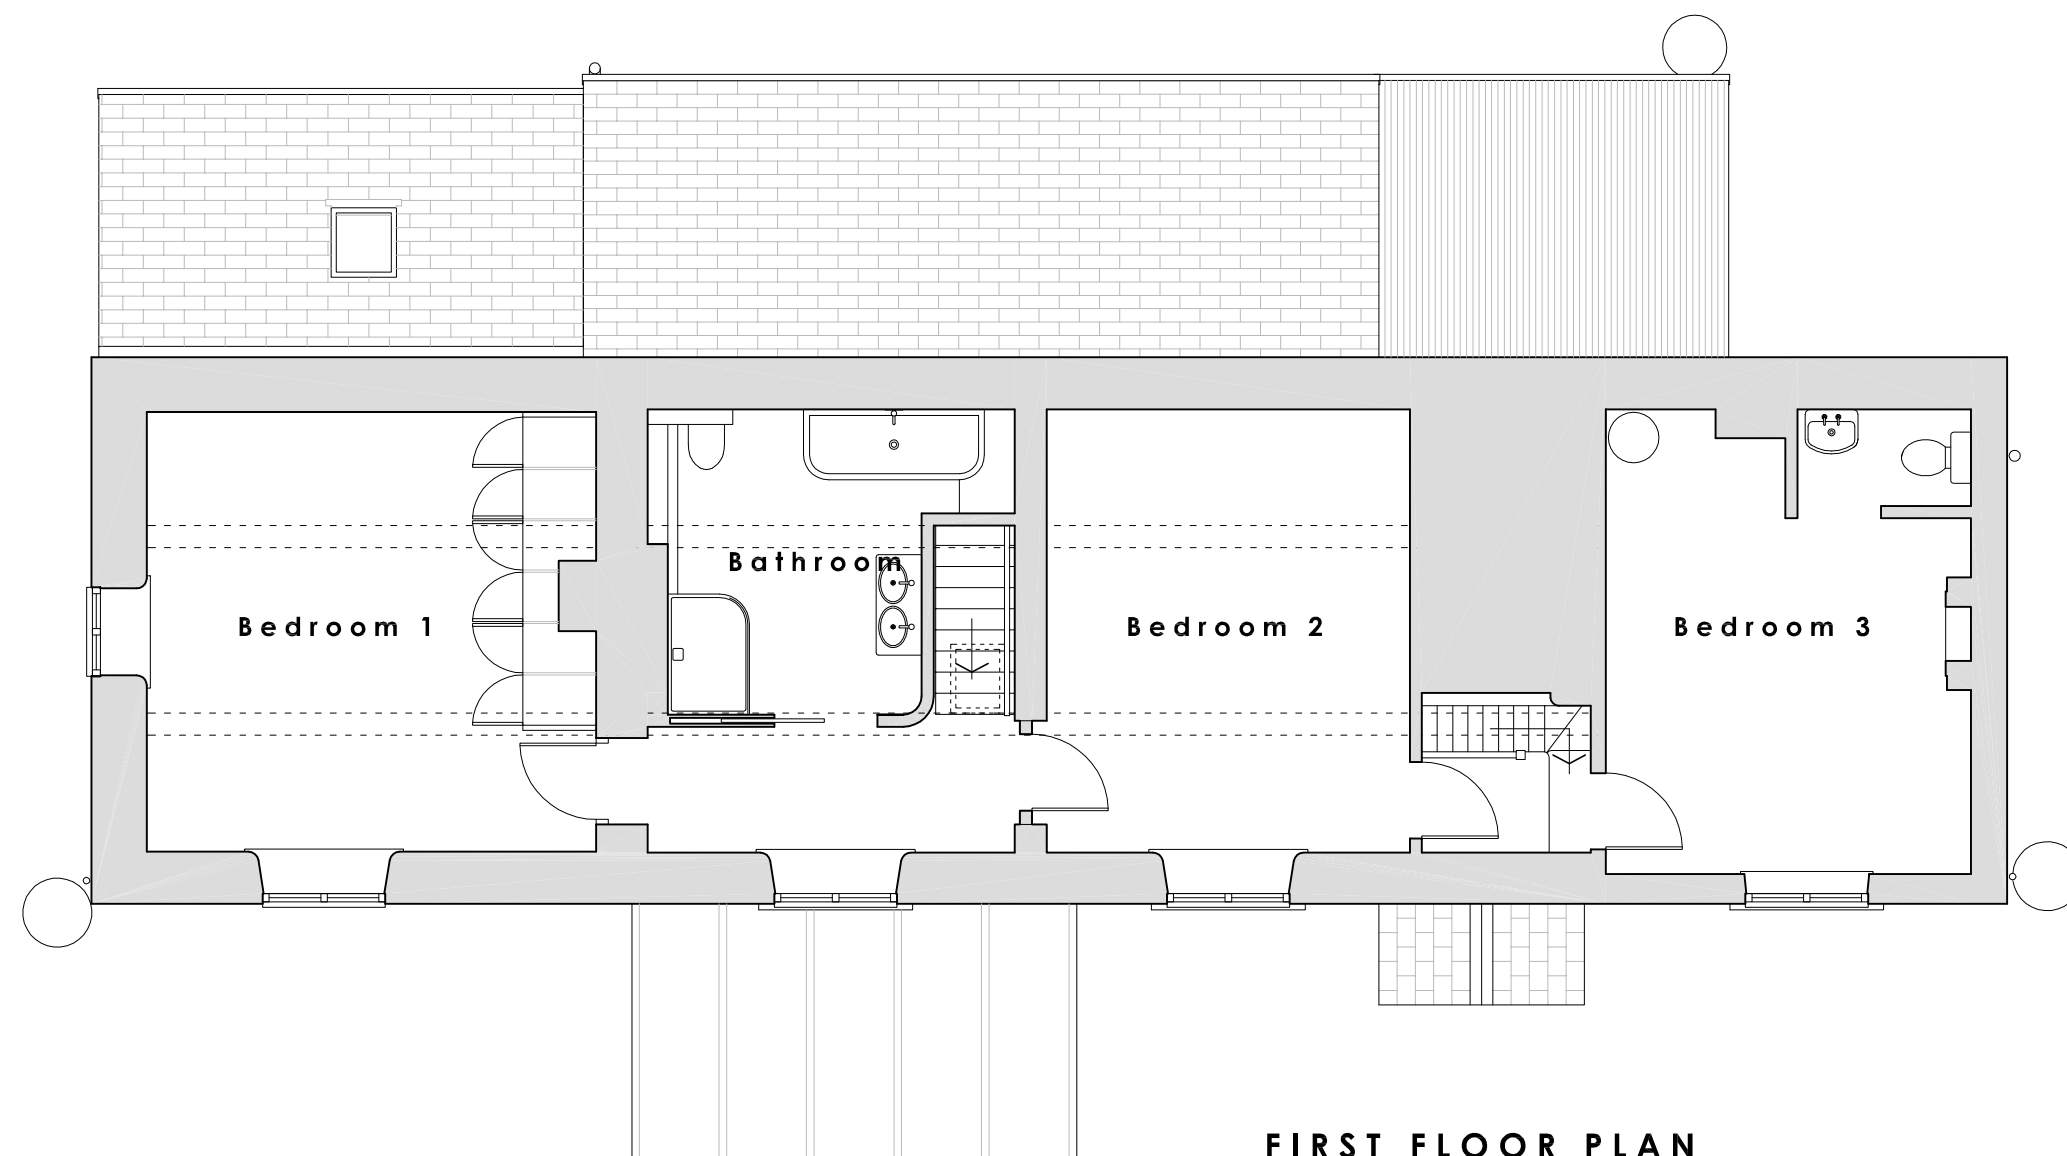
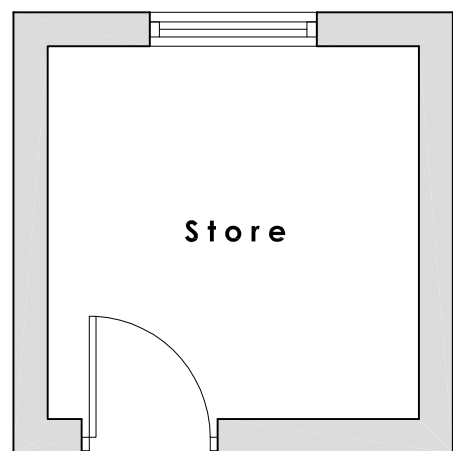


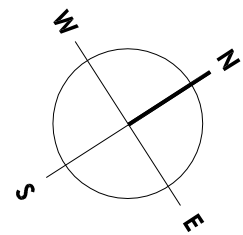

FIRST FLOOR PLAN

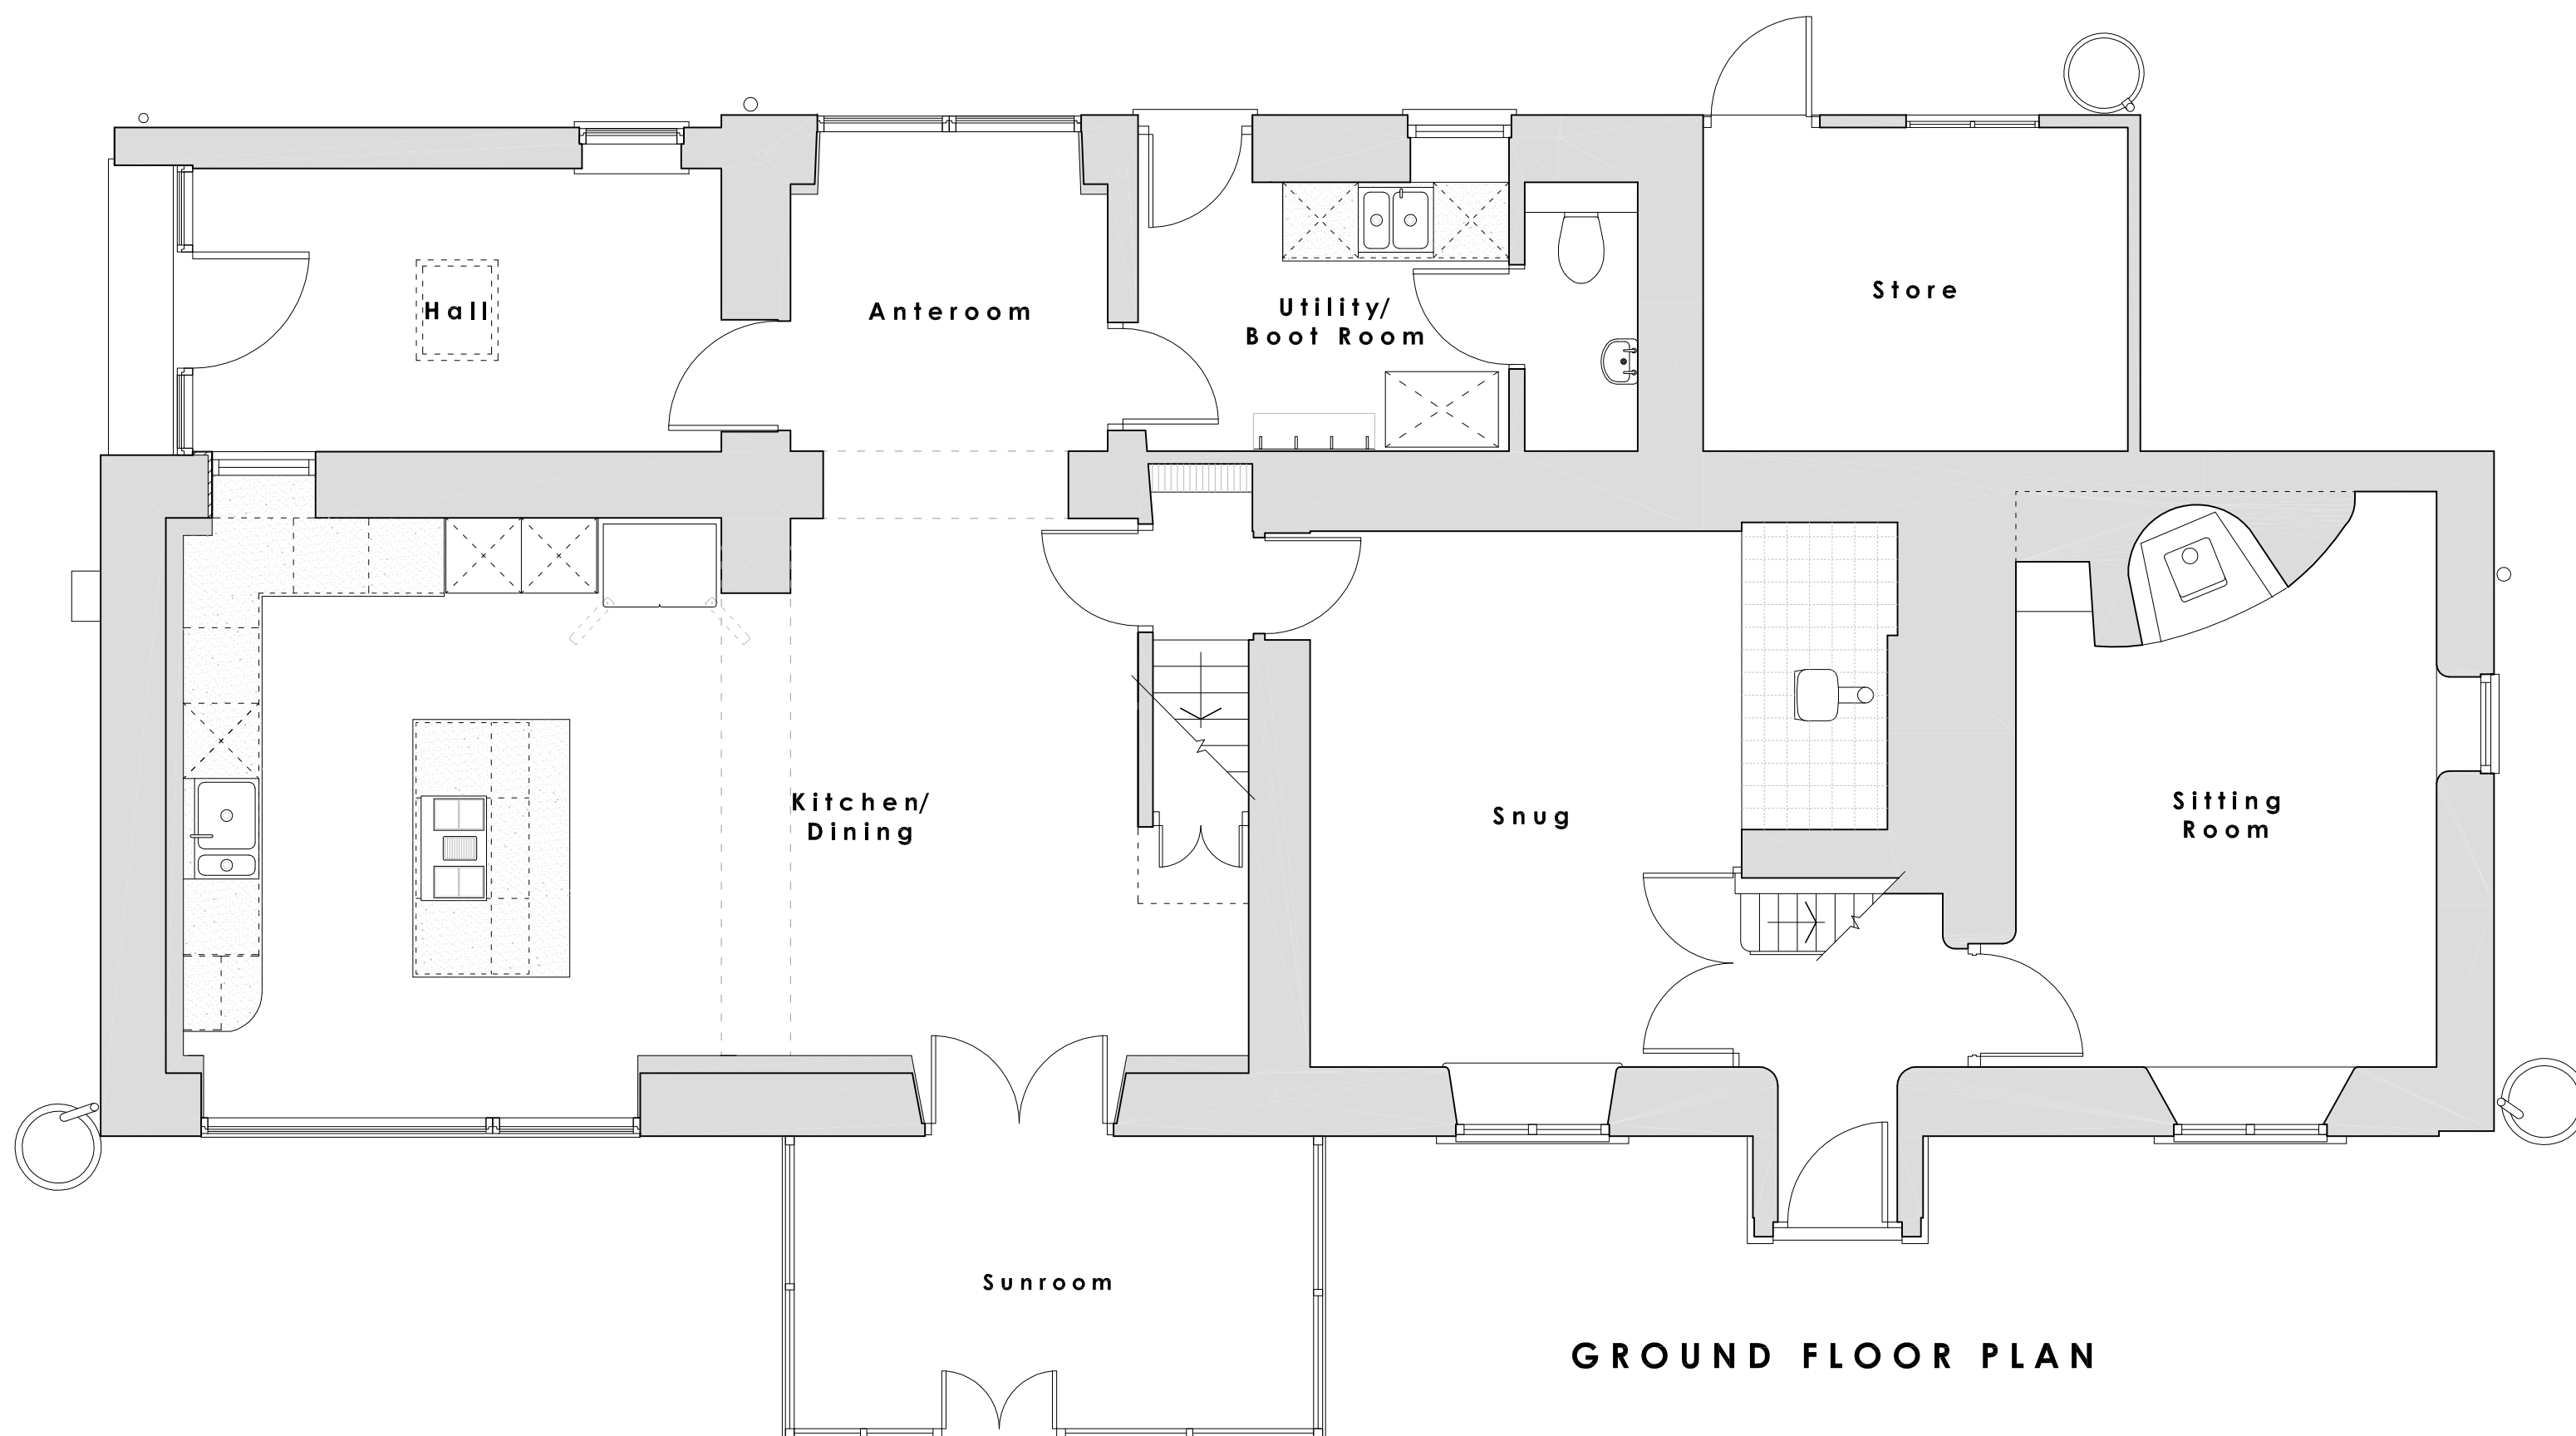

GROUND FLOOR PLAN

CHRIS HARDAKER ARCHITECTS

Bryngwilla Lodge Gledrid Oswestry
Shropshire SY10 7AY Tel: (01691) 671000

Drawing No: 307/100

Job: Alterations to Rhosdir Farm,
New Brighton for Ms. J. Lomax

Date: October 2022

Title: Plans as Proposed

Scale: 1:50 & 1: 75 @ A2