






Front Elevation 1:100

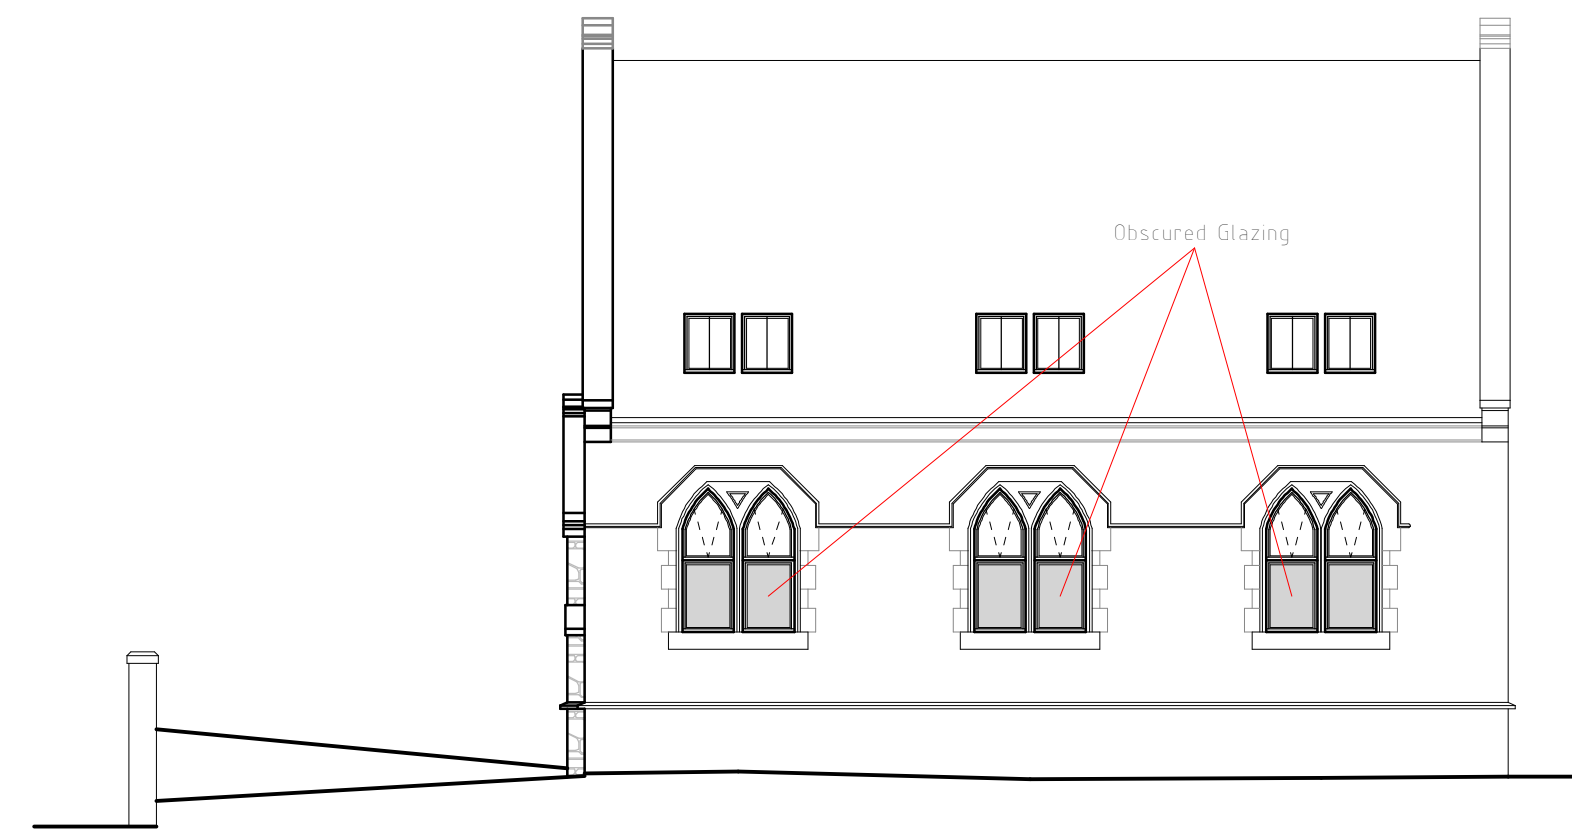


Side Elevation 1:100

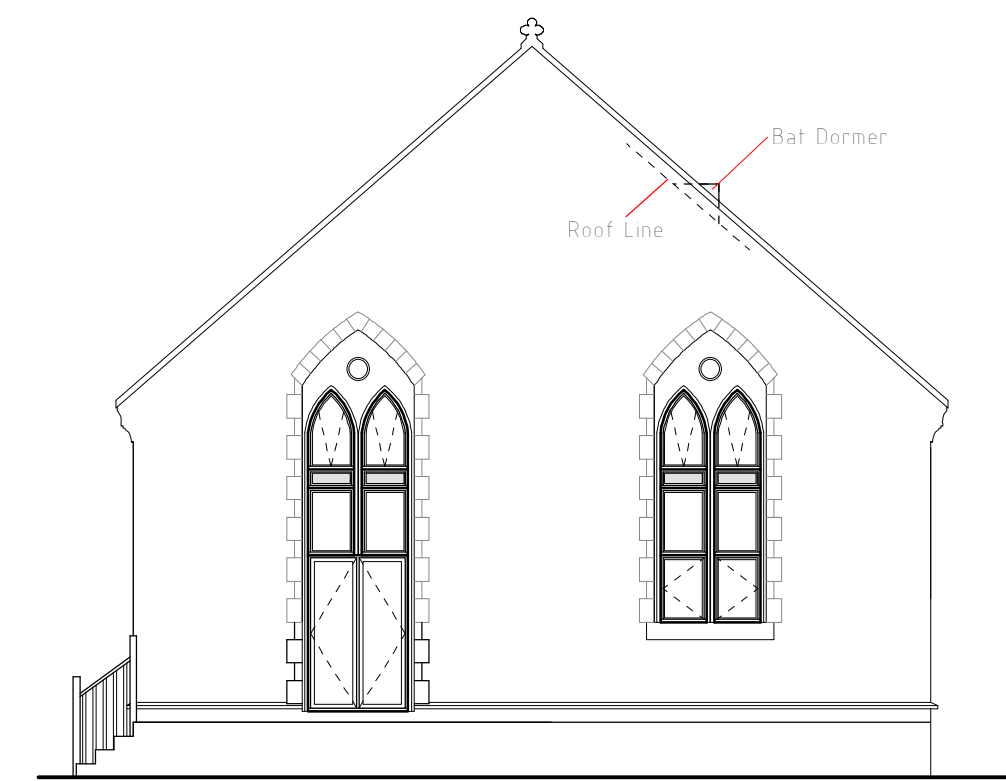


Rear Elevation 1:100

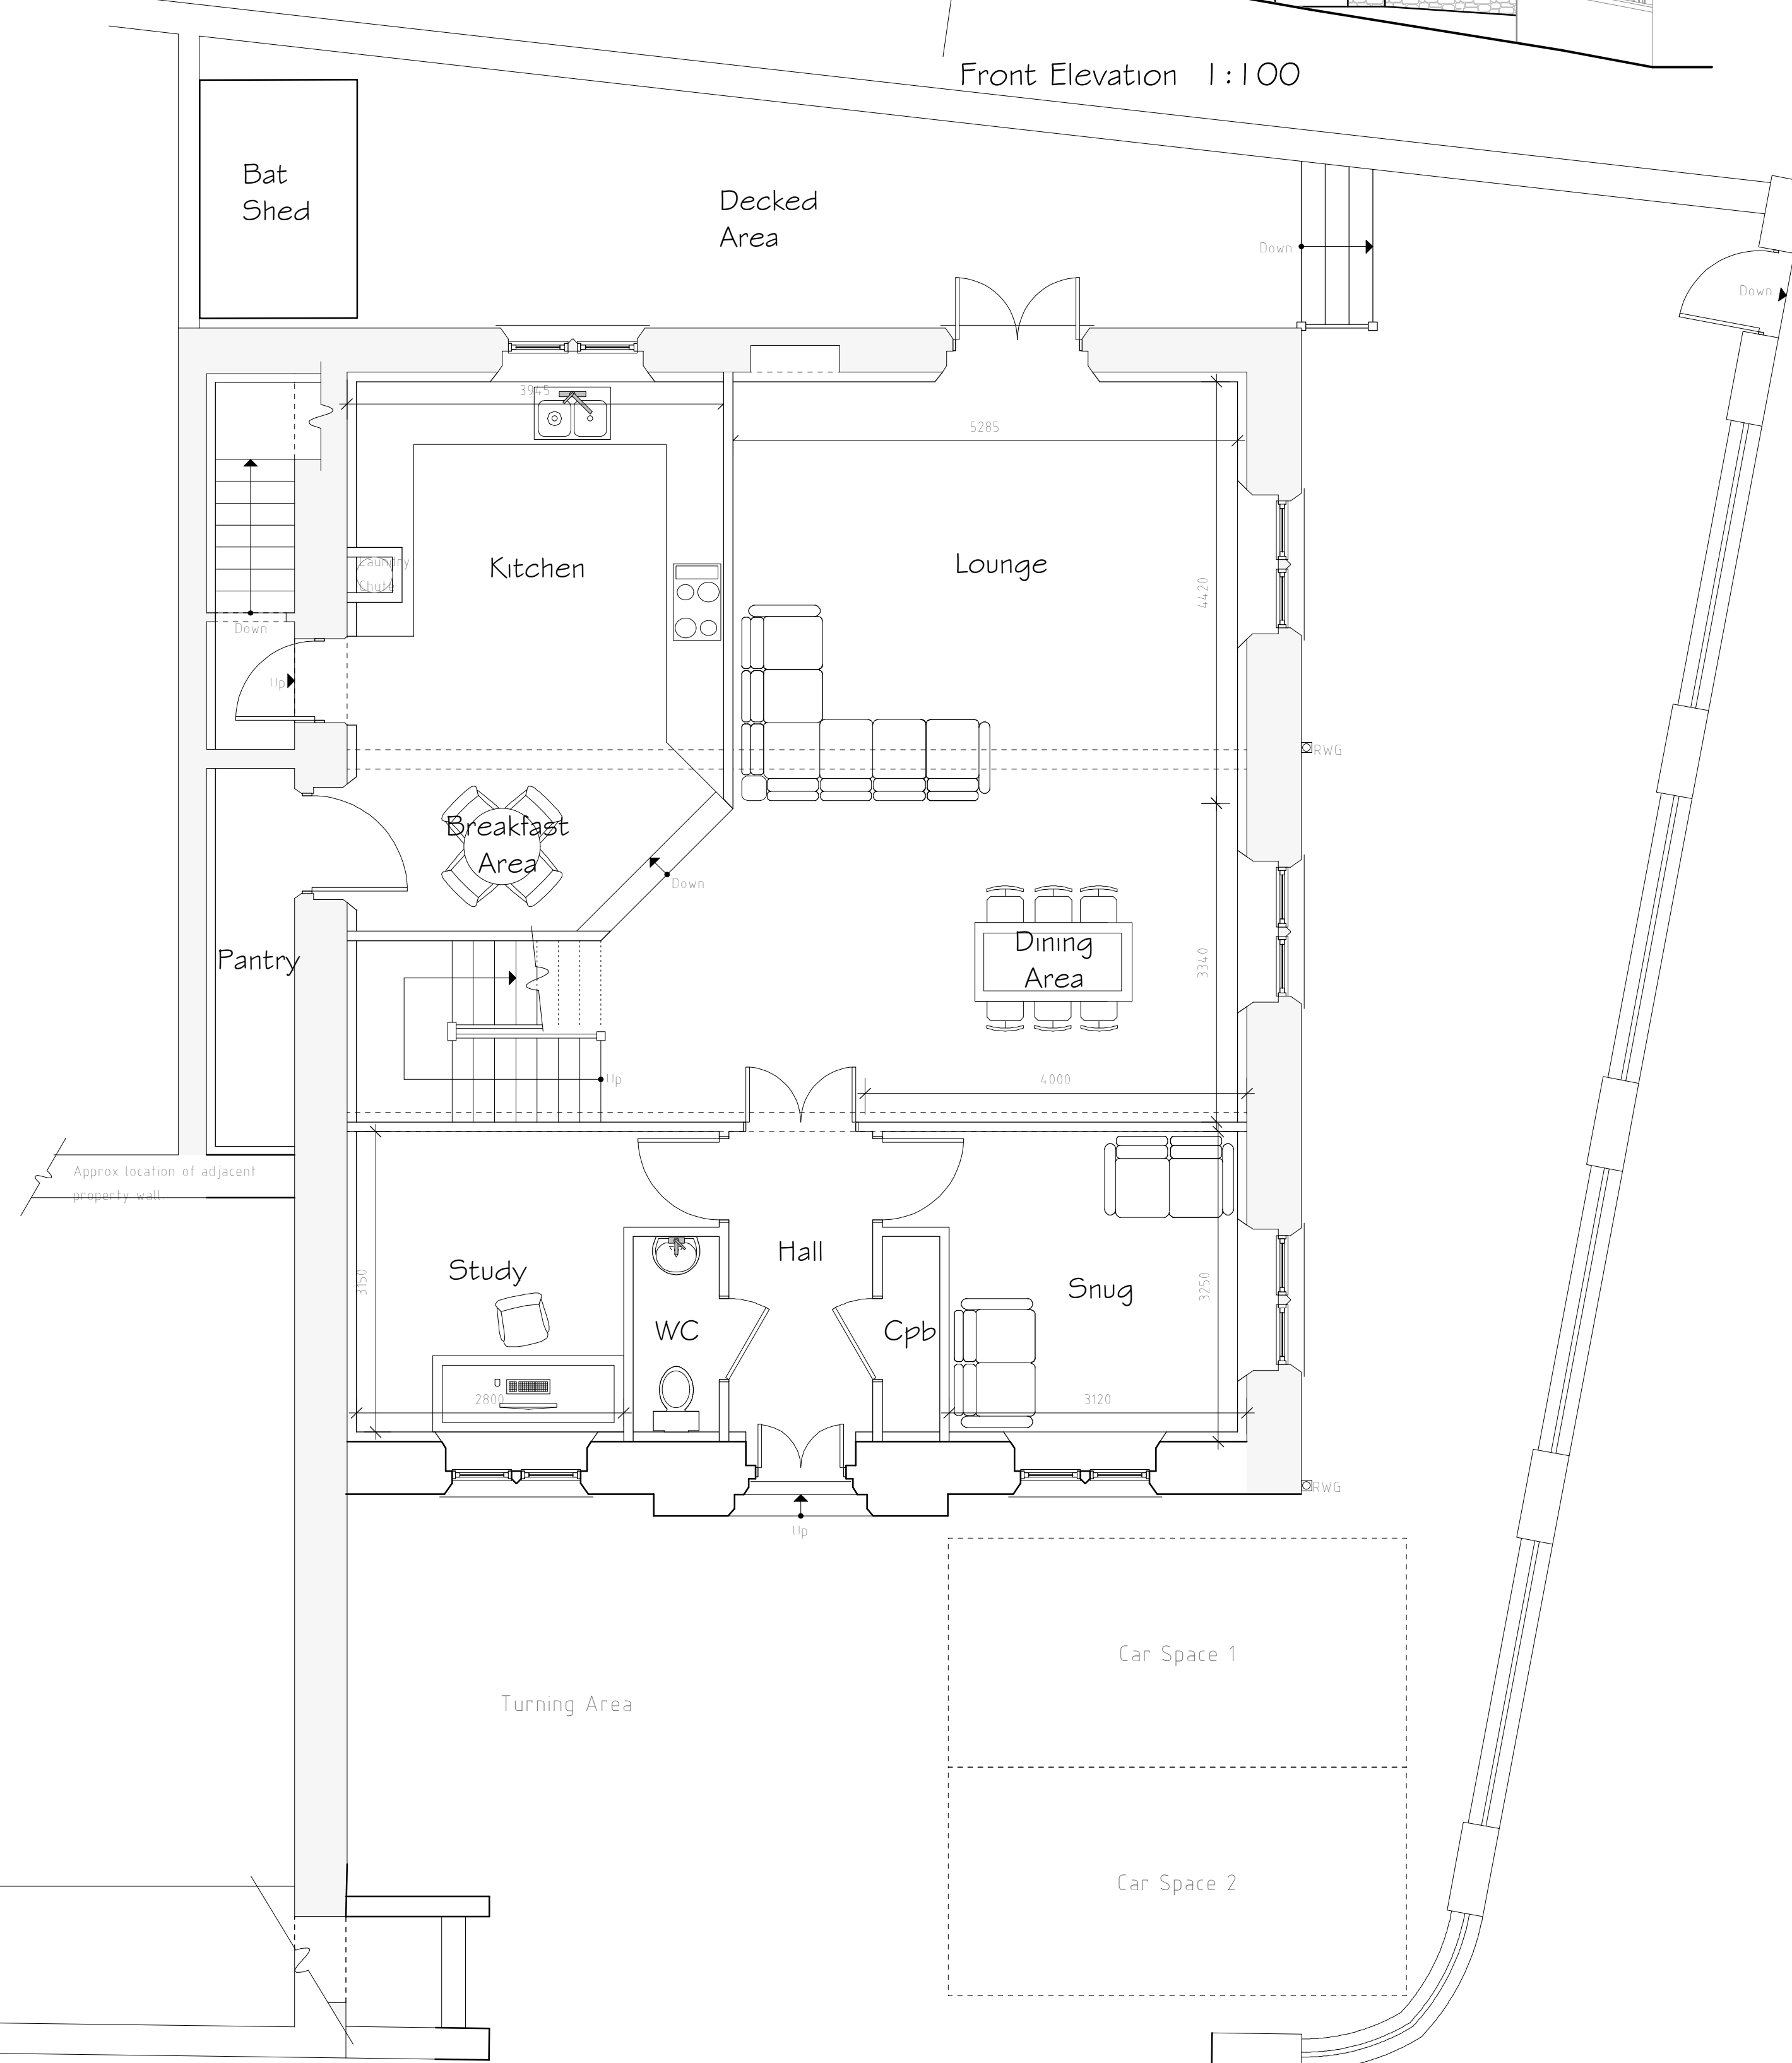

Ground Floor Plan 1:50

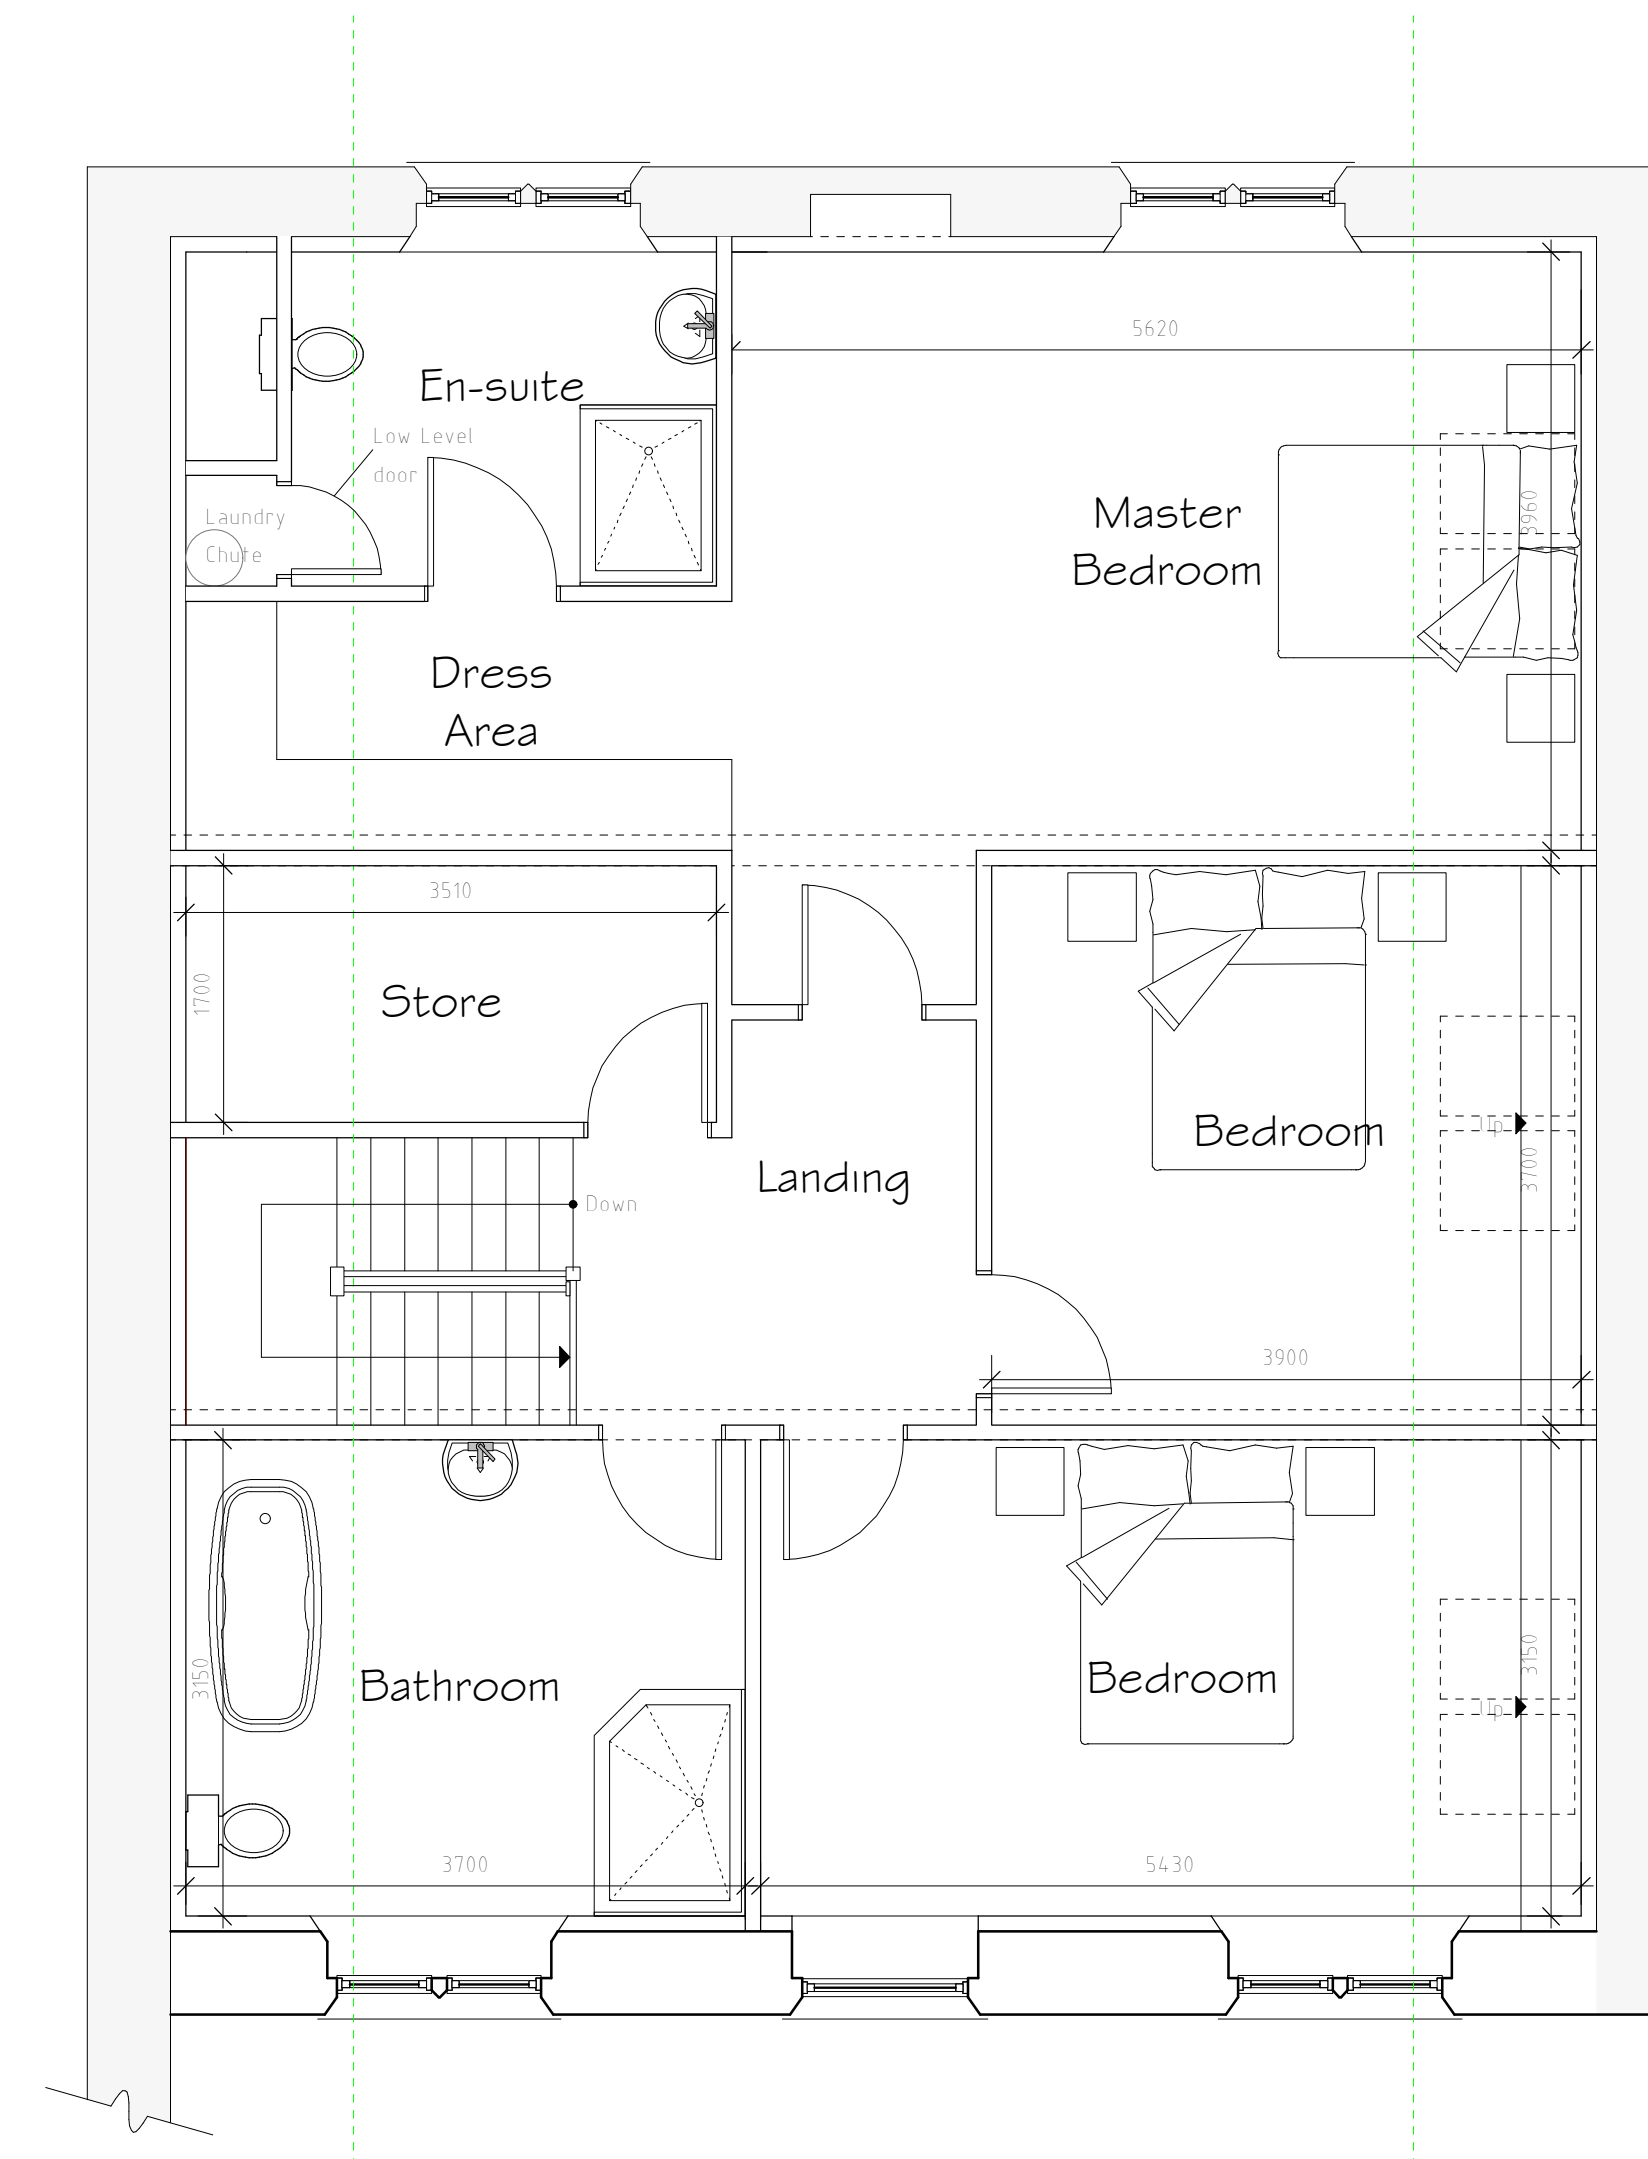

First Floor Plan 1:50

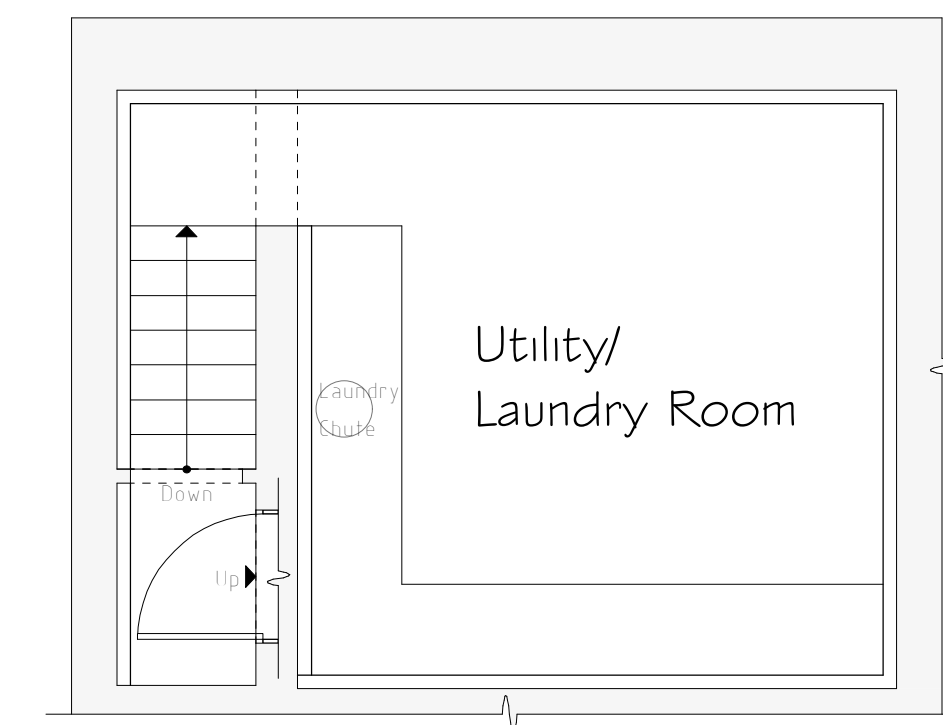

Cellar Floor Plan 1:50

Rev	Date	Detail	Initial

Project:
Proposed Alterations at,
Salem Chapel, Pisgah Hill,
Pentre Broughton, Wrexham,
LL11 6DB

Title: Planning
Scale: (A1)
1:50 &
1:100

Drawn By: D.J. Edwards
Date: August 2023

Drawing No: E083/002
Sheet: 1 of 1

blueprint
architectural services

LABC
Office 3K4,
Redwither Business Tower,
Wrexham. LL13 9XT
Tel: 01978 356500
www.blueprintarchitectural.com
© copyright all rights reserved