



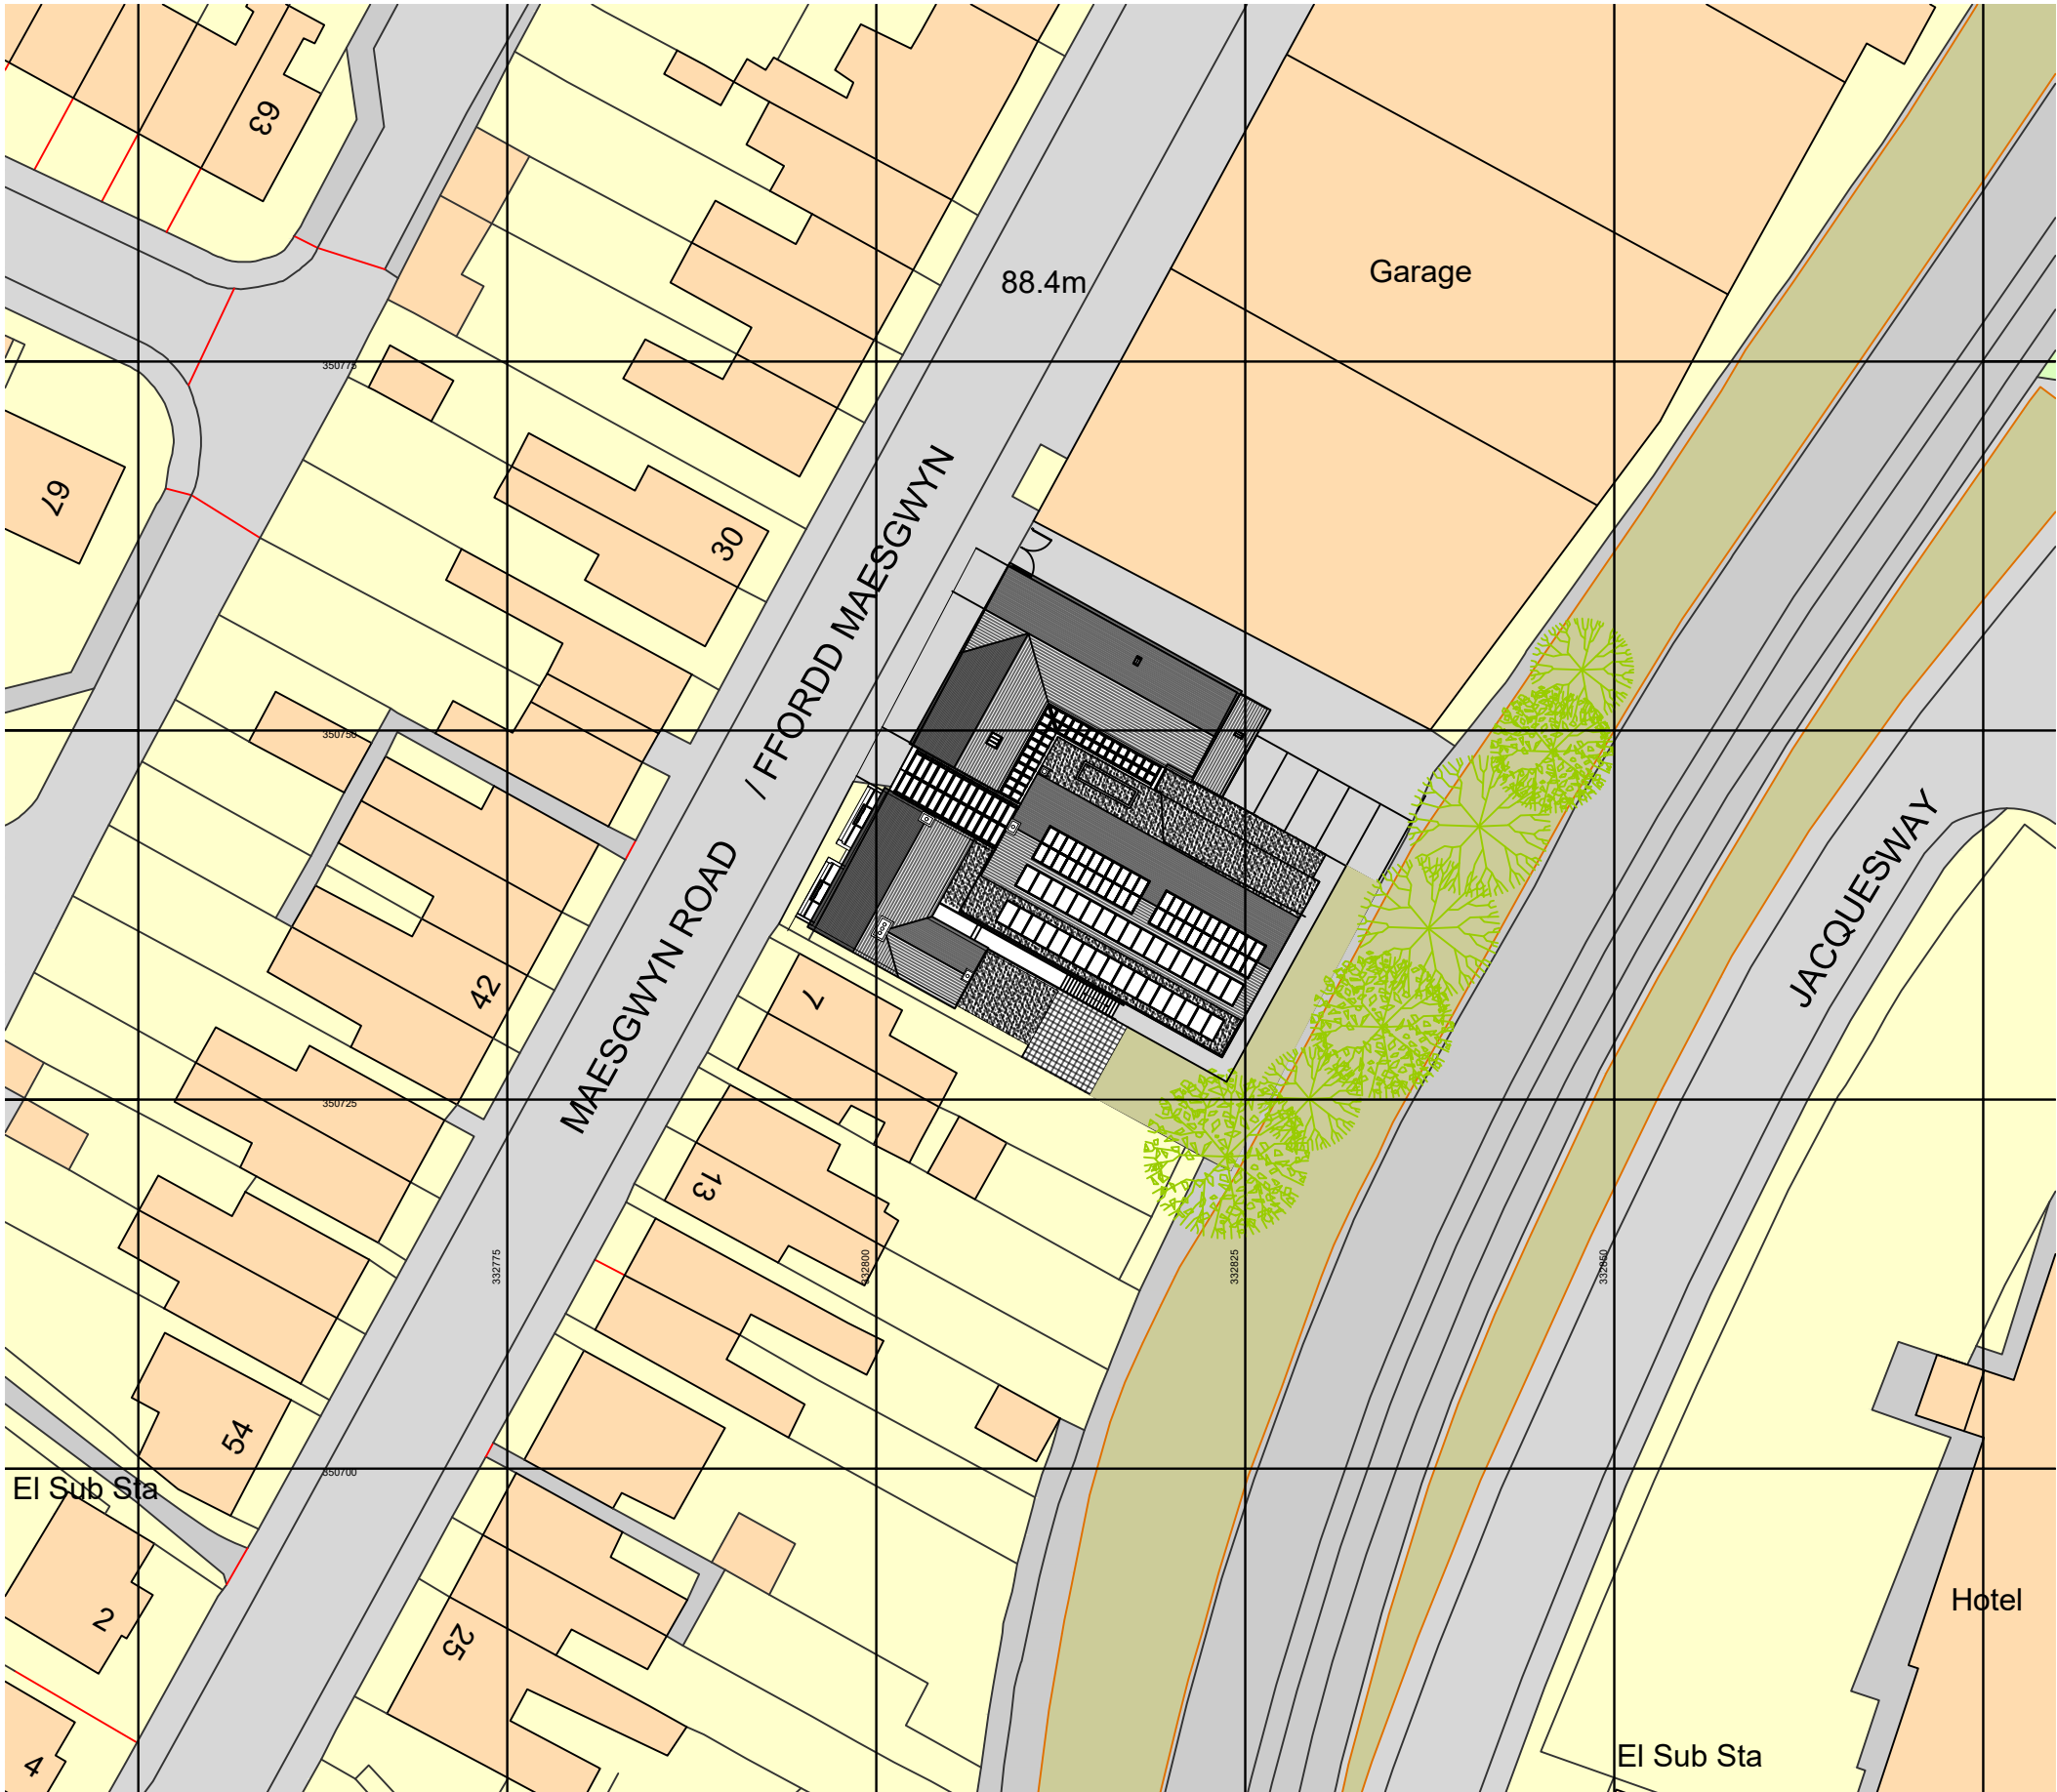

Proposed Site Plan

Ordnance Survey, (c) Crown Copyright 2023.
All rights reserved. Licence number 100022432

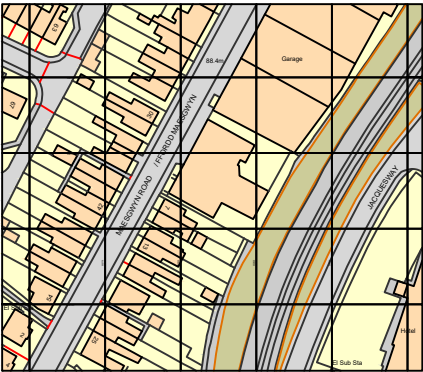

Ordnance Survey, (c) Crown Copyright 2023.
All rights reserved. Licence number 100022432

Site Location Plan - Scale 1:2500



Issue.	Date.	Description.	Checked.

AS PROPOSED

Client.
The Trustees of the
Wrexham Miners Project.

Project.
The Miners Rescue Station,
3-5 Maesgwyn Road, Wrexham, LL11 2AP.

Drawing Title.
Proposed Block Plan

Dwg. No.	TMRS - GRA-XX-XX-DR-A-Pr01						
Project	Company	Zone	Level	Type	Role	Number	

Scale . +/- 1:500 @ A3	Drawn . JGR	Issue Ref. E 01
Date . 01.11.23	Checked. JGR	

GERAINT ROBERTS ASSOCIATES
ARCHITECT AND HISTORIC BUILDINGS CONSULTANT
2 Maes Derw, Llanfechain, Powys, SY22 6XN
T: 07722 146949 E: geraint@grauk.com

Proposed Block Plan - Scale - 1:500 @ A3

