


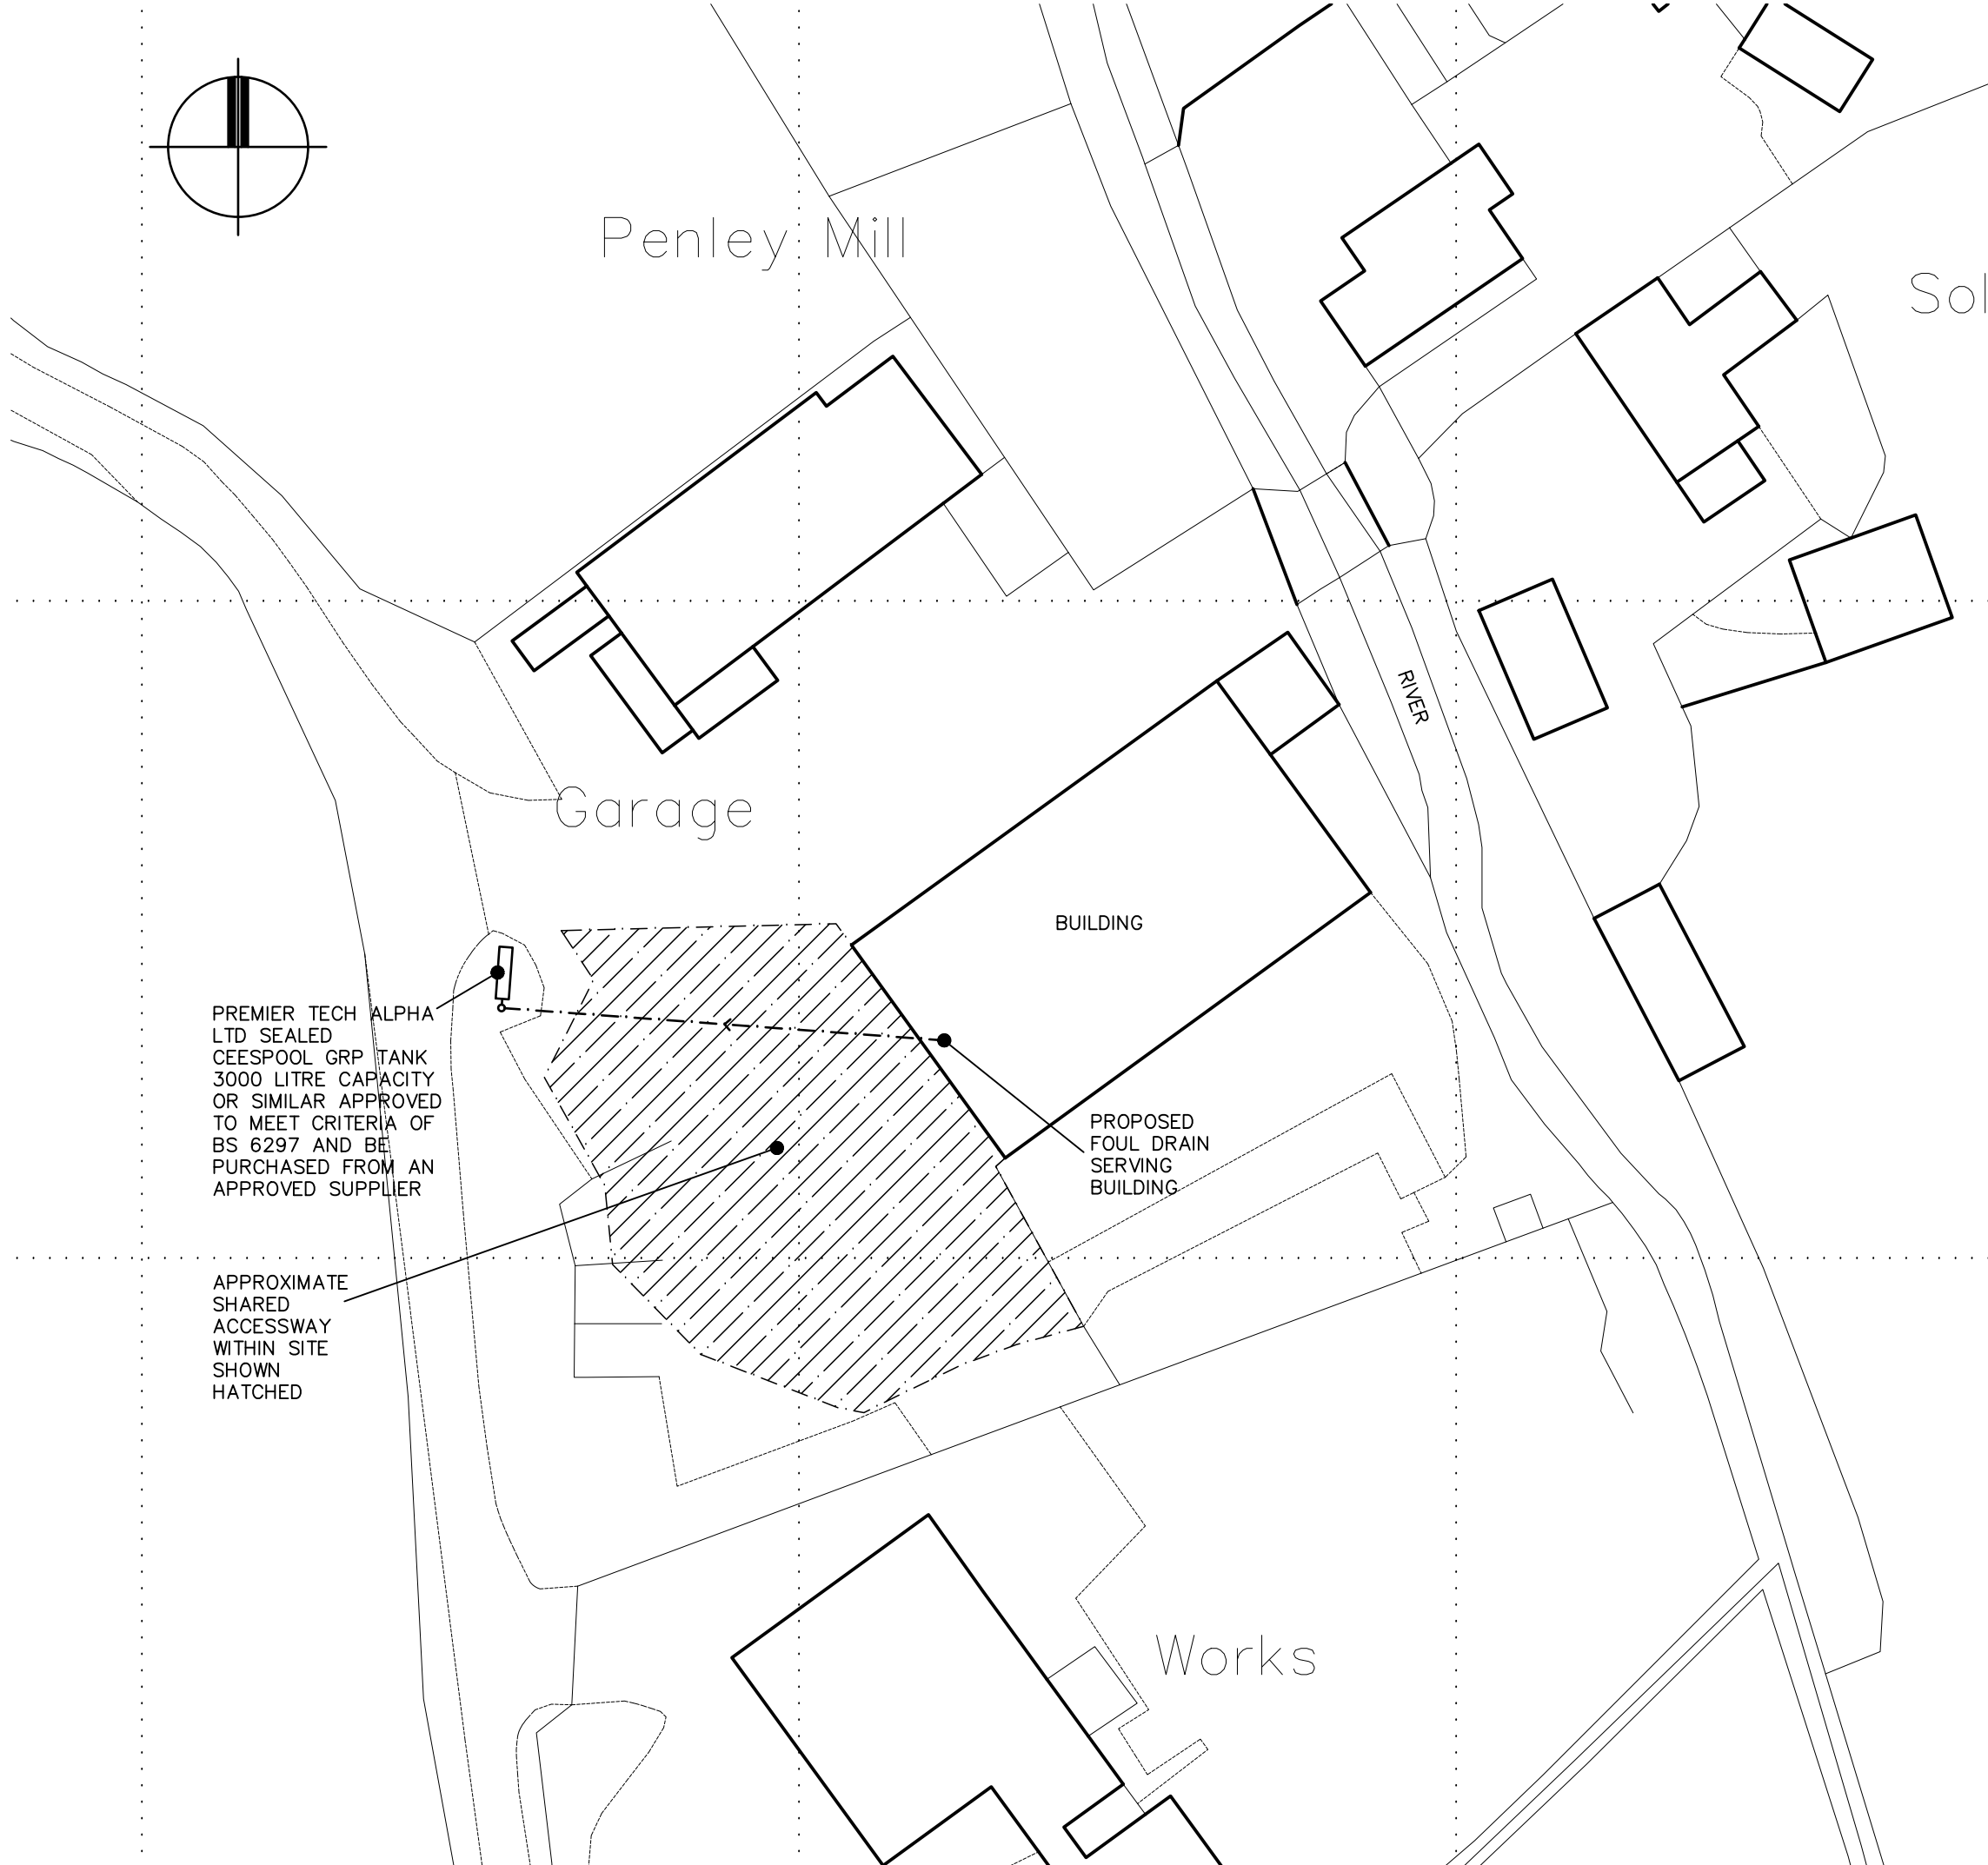

©

THIS DRAWING AND THE BUILDING WORKS DEPICTED ARE COPYRIGHT OF THE ARCHITECTS AND MAY NOT BE REPRODUCED EXCEPT BY WRITTEN PERMISSION. ALL DIMENSIONS MUST BE CHECKED ON SITE AND NOT SCALED FROM THIS DRAWING.

REVISIONS

| LETTER | REVISION | DATE | BY |
|--------|----------|------|----|
|--------|----------|------|----|

NOTE:  
TANK TO BE SEALED WITH A LEVEL-WARNING SYSTEM, TO INDICATE EMPTYING REQUIRED.  
A MAINTENANCE REGIME IS TO BE IN PLACE.  
THE TANK IS TO EMPTIED AND CONTENTS DISCHARGED ONLY TO AN AN APPROVED PUBLIC WASTE WATER TREATMENT PLANT. THIS IS NOT BE LOCATED IN WALES  
SITE OWNERS TO BE MADE AWARE OF THIS REQUIREMENT.

BOWER EDLESTON  
ARCHITECTS

SWEETBRIAR HALL, NANTWICH, CHESHIRE CW5 5RW  
TELEPHONE: 01270 624129 FACSIMILE: 01270 627684  
EMAIL: ADMIN@BOWER-EDLESTON.COM  
WEBSITE: WWW.BOWER-EDLESTON.COM

PROJECT  
LAND & BUILDINGS ON THE SOUTH  
SIDE OF PENLEY MILL, WREXHAM

TITLE  
PROPOSED SITE PLAN

|        |            |          |
|--------|------------|----------|
| SCALE  | 1:500 @ A3 | DRAWN BY |
| DATE   | OCT 2023   | STAGE    |
| DRG.No | 7228 03    | REVISION |