


PLEASE FIND AMENDMENTS , UPDATED ELEVATIONS


SIDE 1
ELEVATION

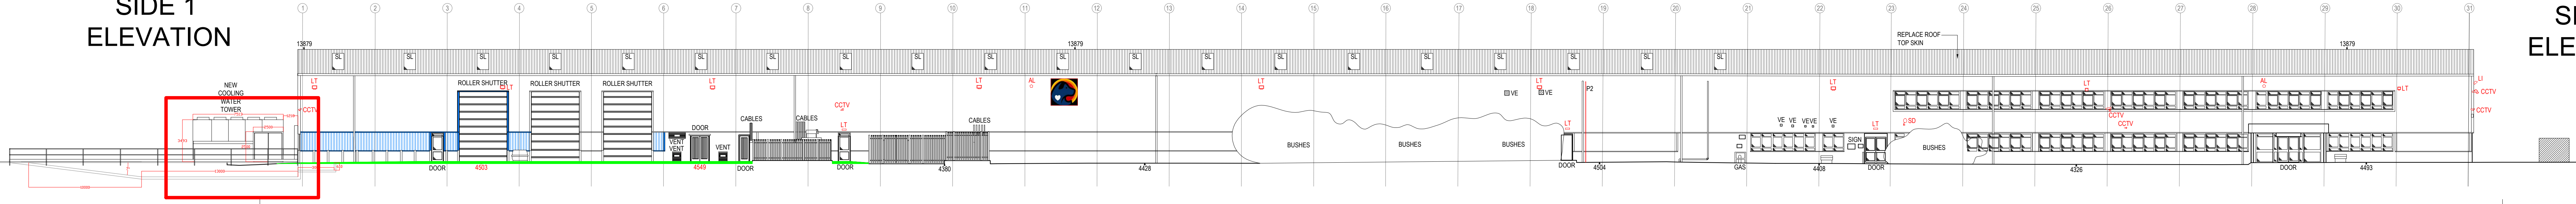


SIDE 2
ELEVATION

- 1) COOLING WATER TOWER,
- 2) 2 X SHIPPING CONTAINERS,
a, STEAM BOILER,
b, AIR COMPRESSOR,
- 3) REFRIGERATOR PLANT


FRONT ELEVATION

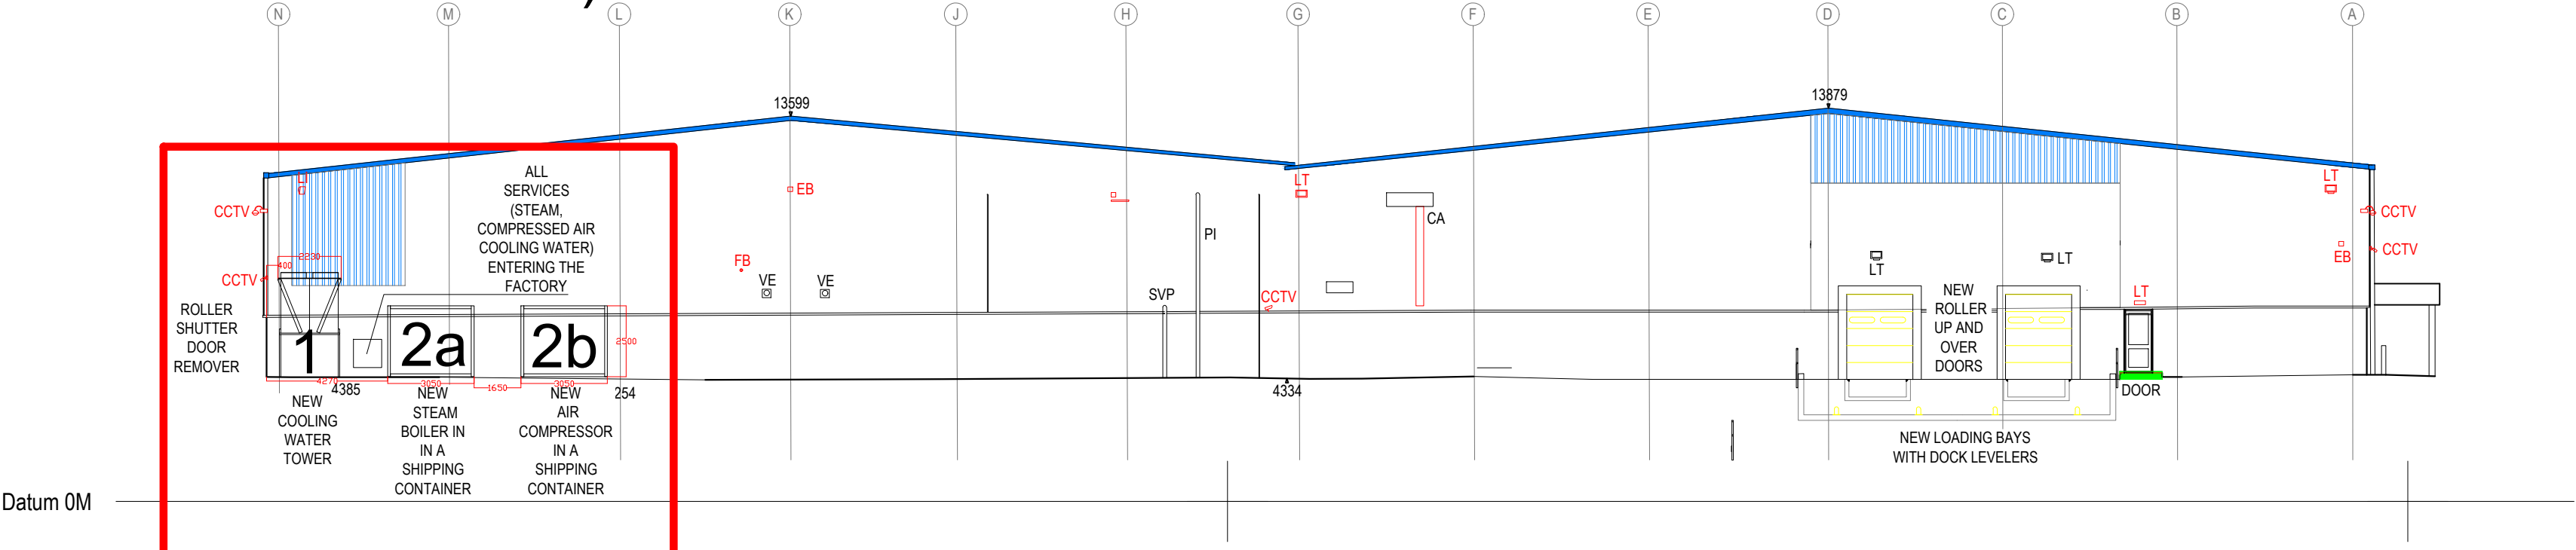

SIDE 1 ELEVATION

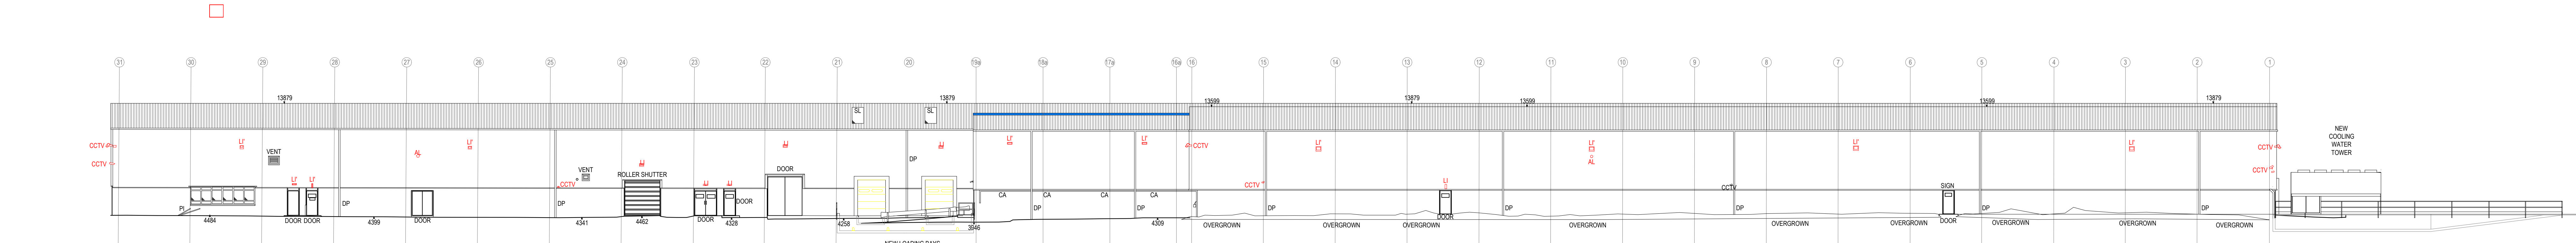

BACK ELEVATION

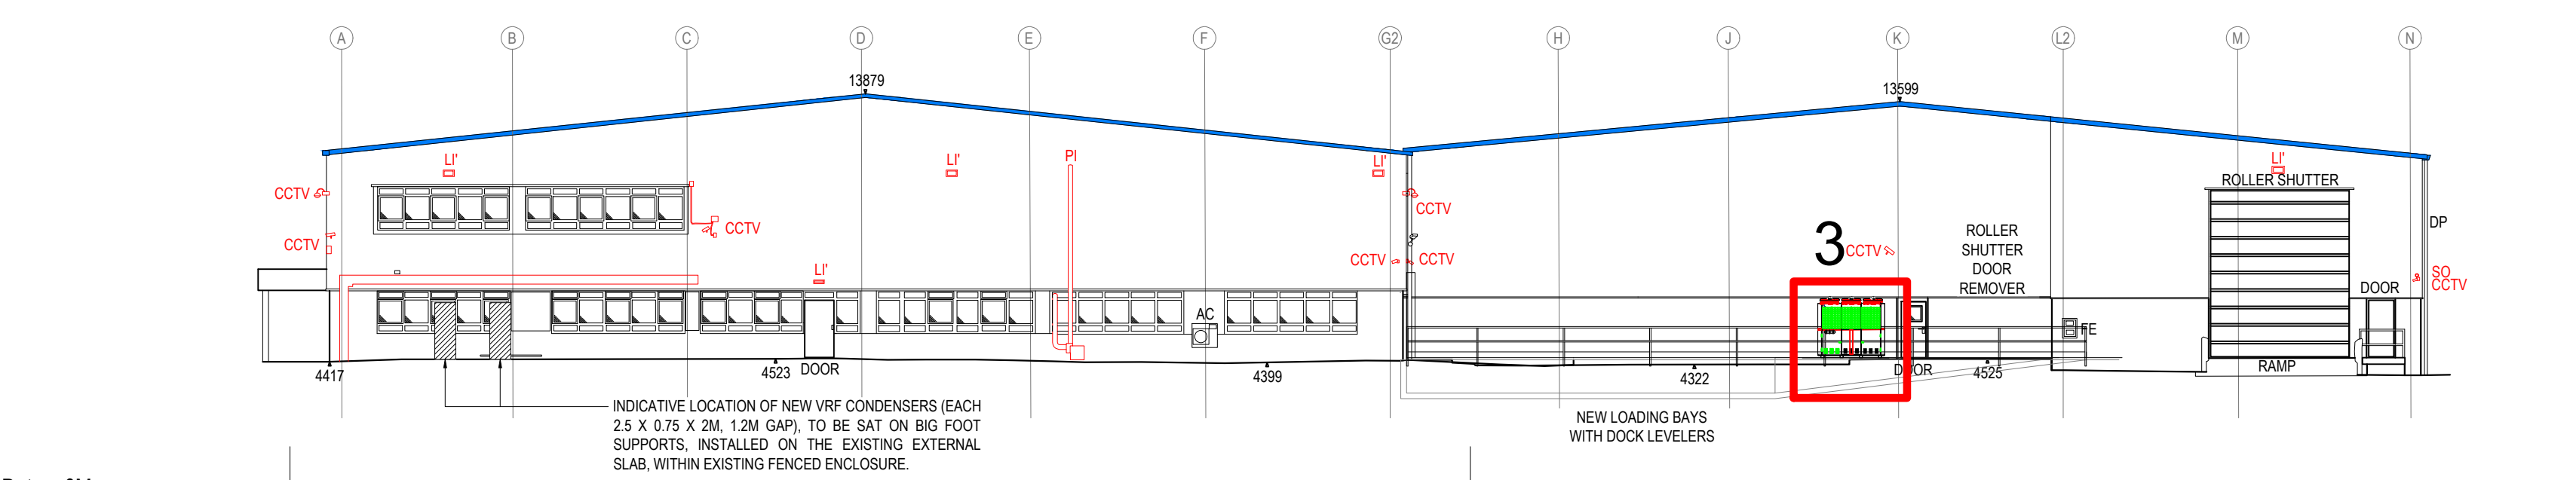

SIDE 2 ELEVATION

- 3) REFRIGERATOR PLANT
SPECIFIED LESS TO RUN THAN 25db

Format: A0		Scale: 1 : 200	Date: 18/10/2023	Drawn By.: D Kynaston	comm. DRG No 34 REV:A.1
		DK ENGINEERING SOLUTIONS Ltd. 20 Castle Court, Wem, SHROPSHIRE. SY4 5JS. Tel: 01939232347 Mob: 07887754780 E-Mail: sales@dkengineeringltd.co.uk		Title WREXHAM ELEVATIONS	
THIS DRAWING IS ISSUED ON THE CONDITION THAT IT IS NOT COPIED IN FULL OR IN PART, OR IT'S CONTENTS COMMUNICATED TO ANY PARTY, WITHOUT FIRST OBTAINING THE PERMISSION OF DK ENGINEERING SOLUTIONS LTD					