


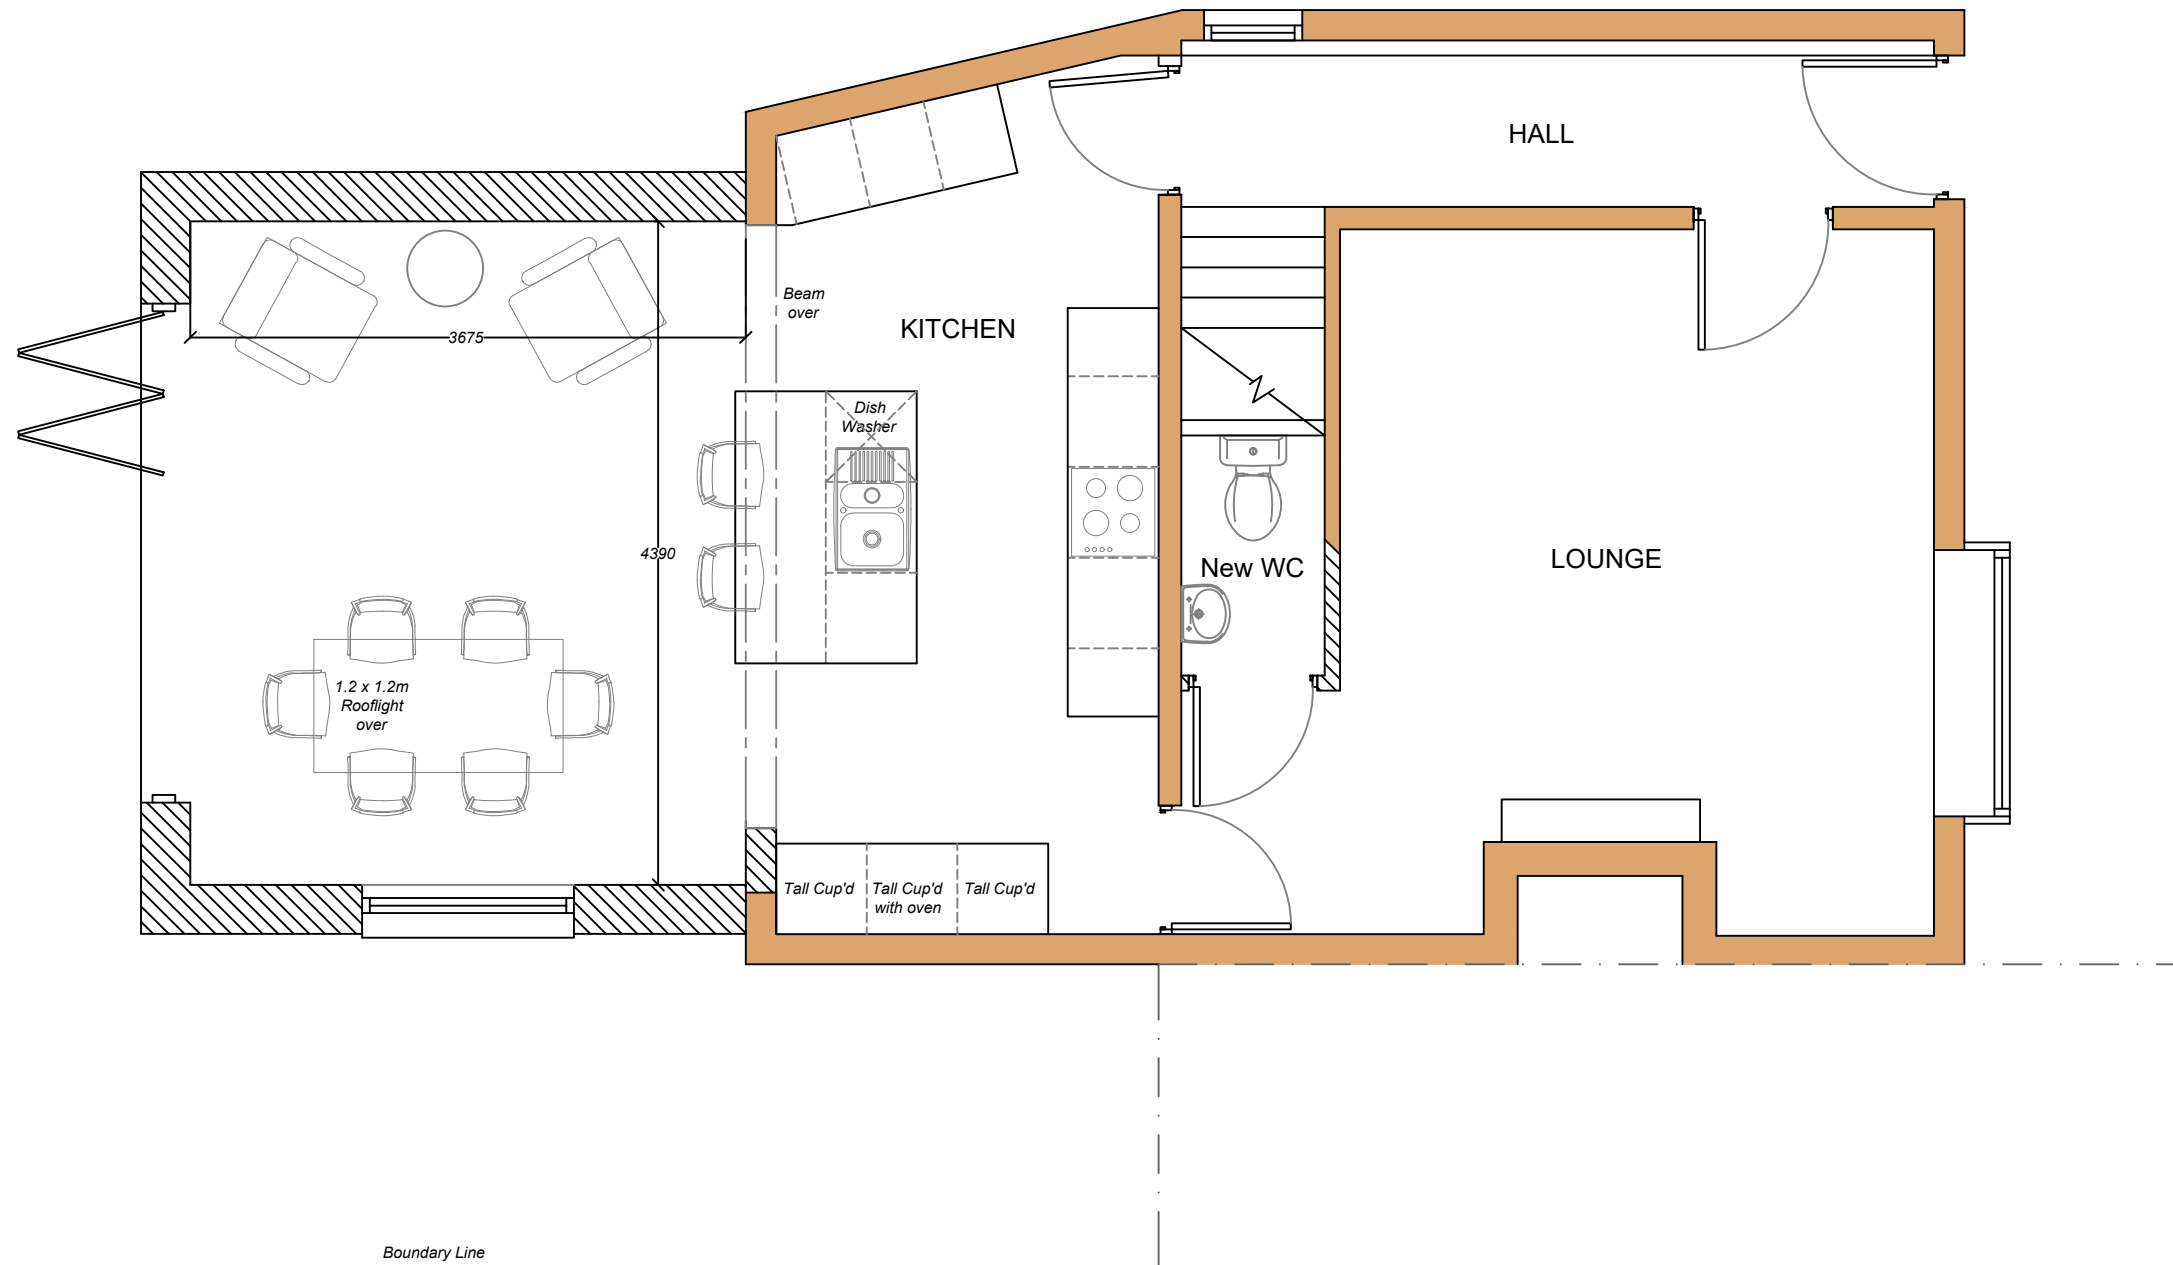

|                            |          |             |               |
|----------------------------|----------|-------------|---------------|
| CLIENT                     |          |             |               |
| Lisa Williams              |          |             |               |
| PROJECT                    |          |             | PACK VERSION: |
| Holmlea, Holt              |          |             | -             |
| DRAWING TITLE              |          |             |               |
| Proposed Ground Floor Plan |          |             |               |
| FOR PLANNING               |          |             |               |
| DRAWN                      | AP       | CHECKED     | SP            |
| SCALE                      | 1:50     | DRAWING No: | REVISION:     |
| DATE                       | 20.02.23 | SK03        | E             |
| modusdesigns               |          |             |               |