


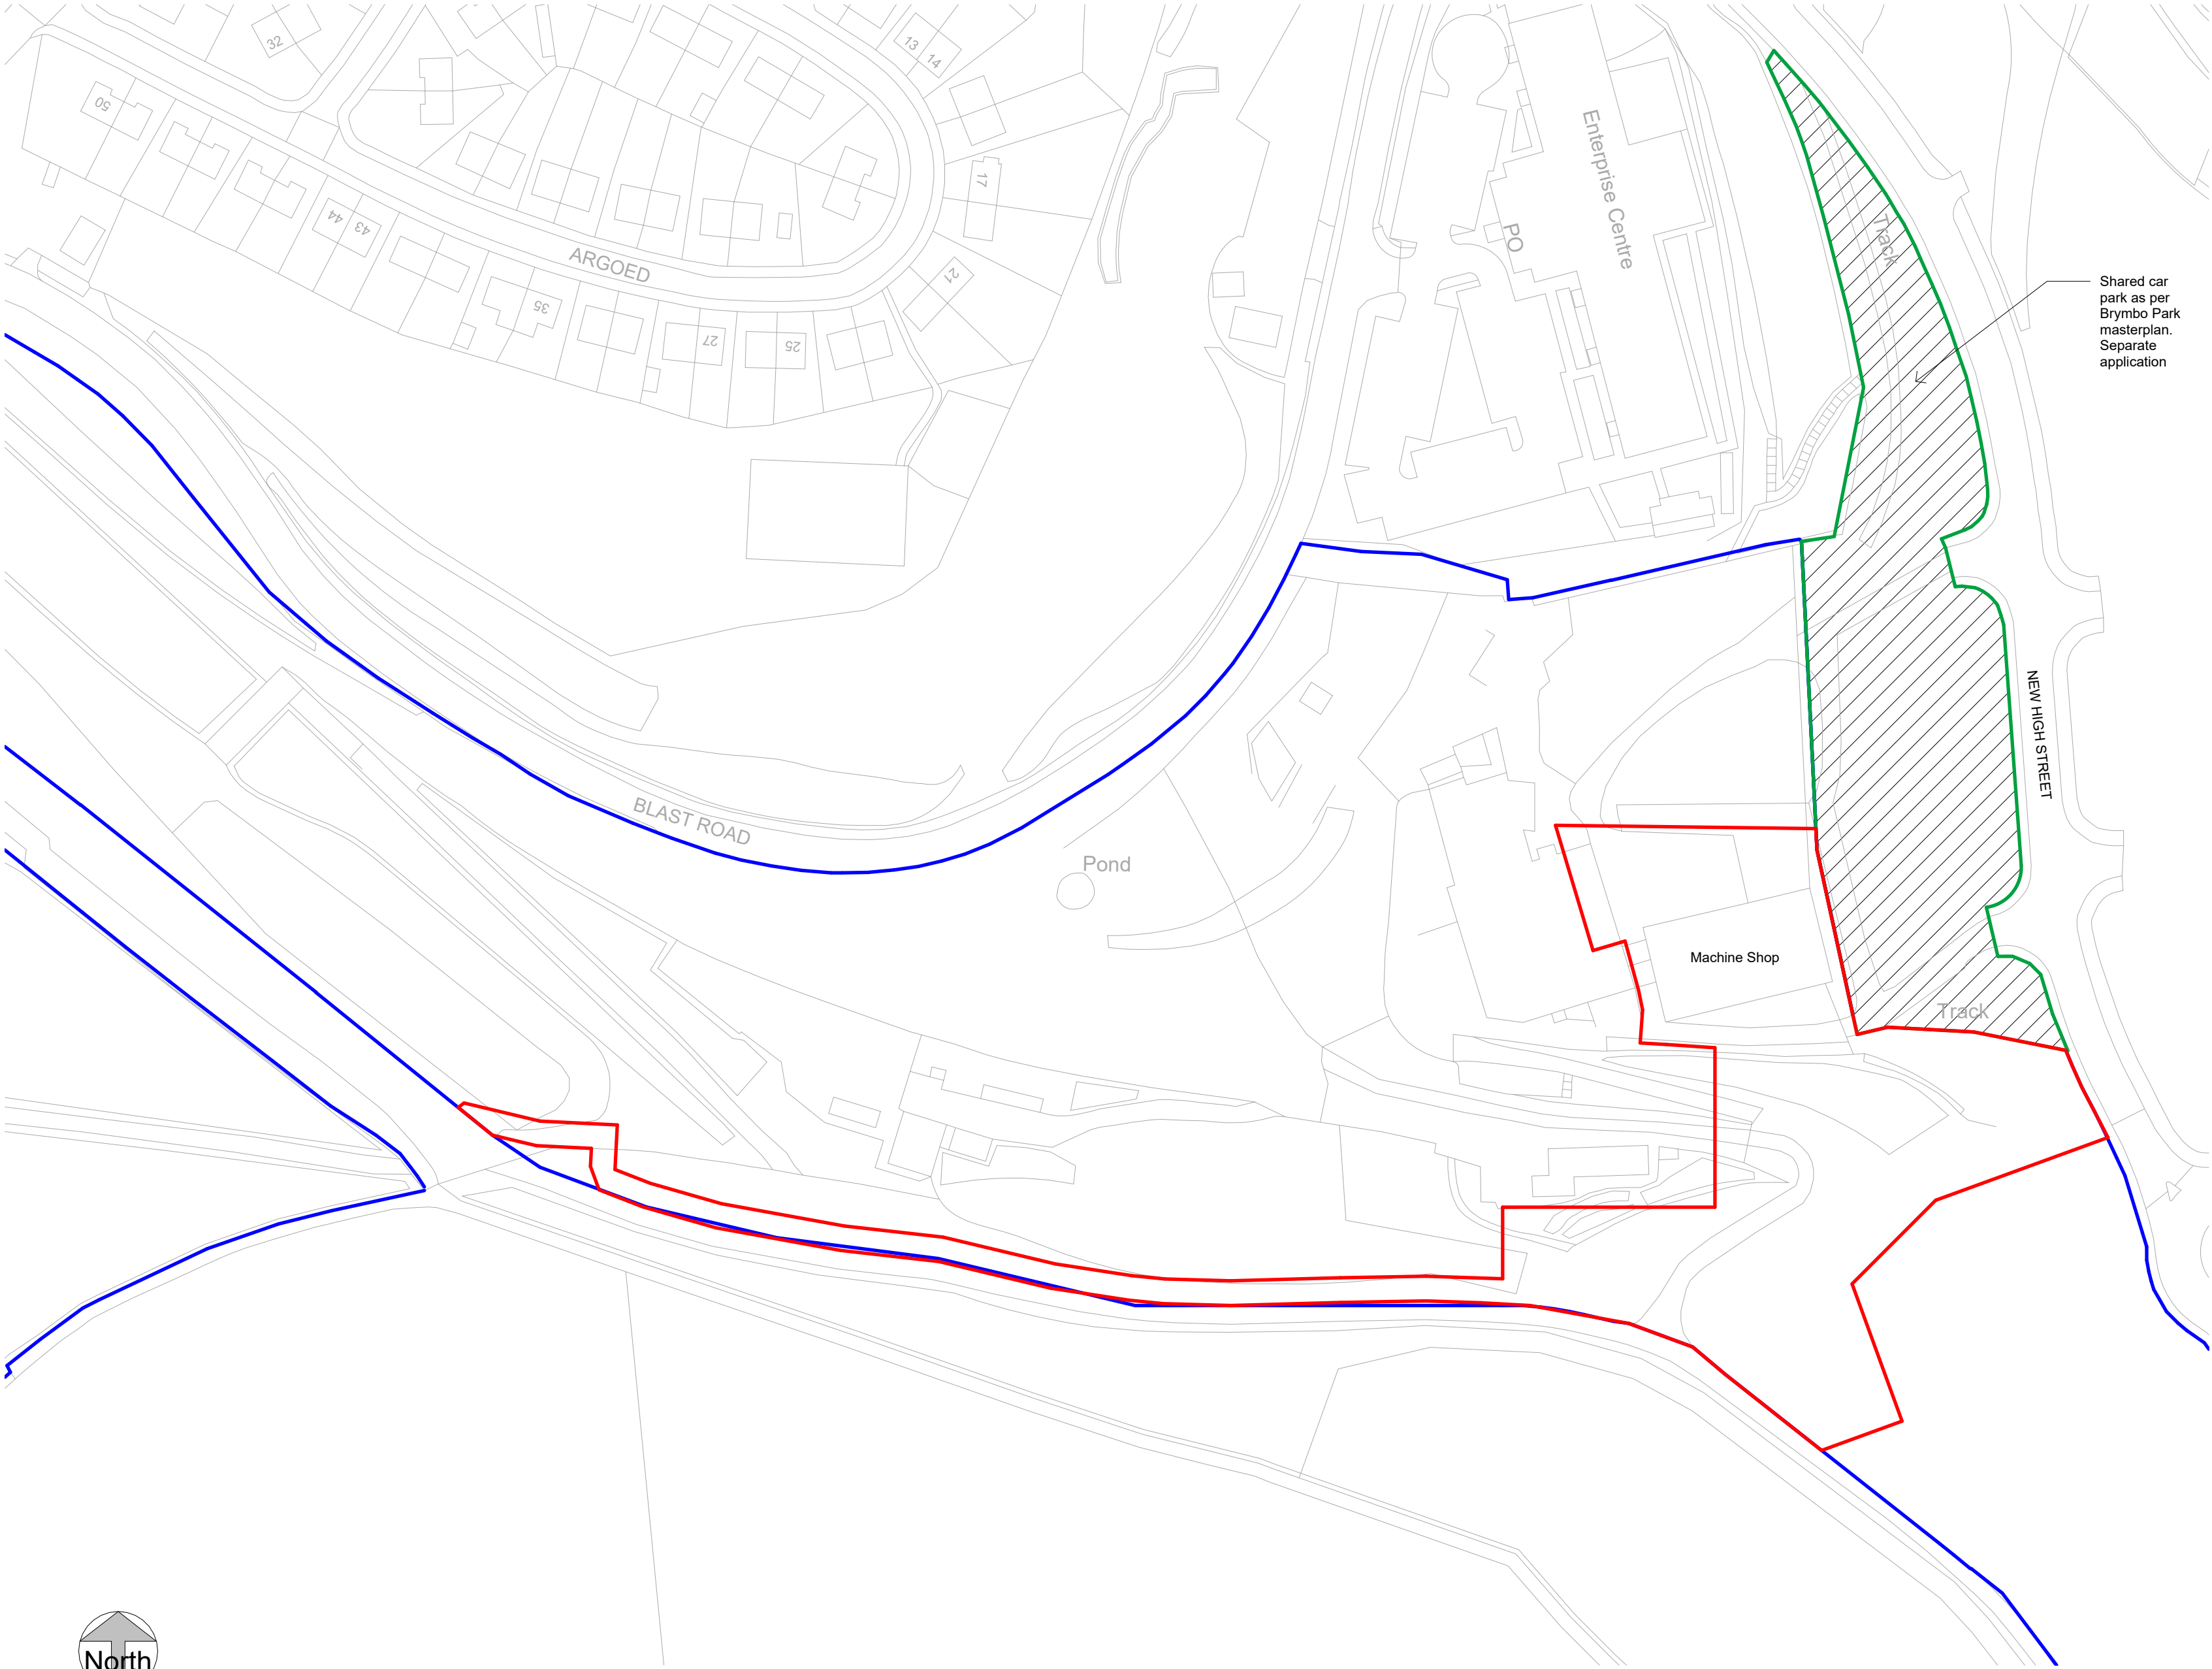

General Notes

1. Contractor to verify all dimensions and check level datums on site
2. All of the designs are the sole property of TACP Architects Ltd and may not be used without their written agreement
3. All prints, specifications and their copyright are the property of TACP Architects Ltd
4. All dimensions shall be checked on site before commencement of shop drawings, manufacture and all discrepancies must be reported to TACP Architects Ltd

| Revisions |          |                    |    |       |
|-----------|----------|--------------------|----|-------|
| Rev       | Date     | Description        | By | Check |
| P1        | 25/08/23 | Issue for Planning | LJ | JB    |
|           |          |                    |    |       |
|           |          |                    |    |       |
Client

**Brymbo Heritage Trust**

Project Title

**Stori Brymbo**

Sheet Name

**Existing Site Plan - Machine Shop**

Purpose of Issue Status

**Planning Application**

| Scale       | Date     | Drawn By | Checked By | Office  |
|-------------|----------|----------|------------|---------|
| 1 : 1000@A2 | 05/06/23 | LJ       | JB         | Wrexham |

| Job Number | Project•Originator•Zone•Level•Type•Role•Number | Revision |
|------------|------------------------------------------------|----------|
| 17003      | BMSTACP-ES-XX- DR-A-002                        | P1       |

TACP Architects Ltd

Pembroke House

Ellice Way, Wrexham Technology Park,

Wrexham, LL13 7YT

01978 291161

admin@tacparchitects.co.uk

www.tacparchitects.co.uk

Architecture • Interior Design • Healthcare Planning • Conservation • Masterplanning • Sustainable Design