



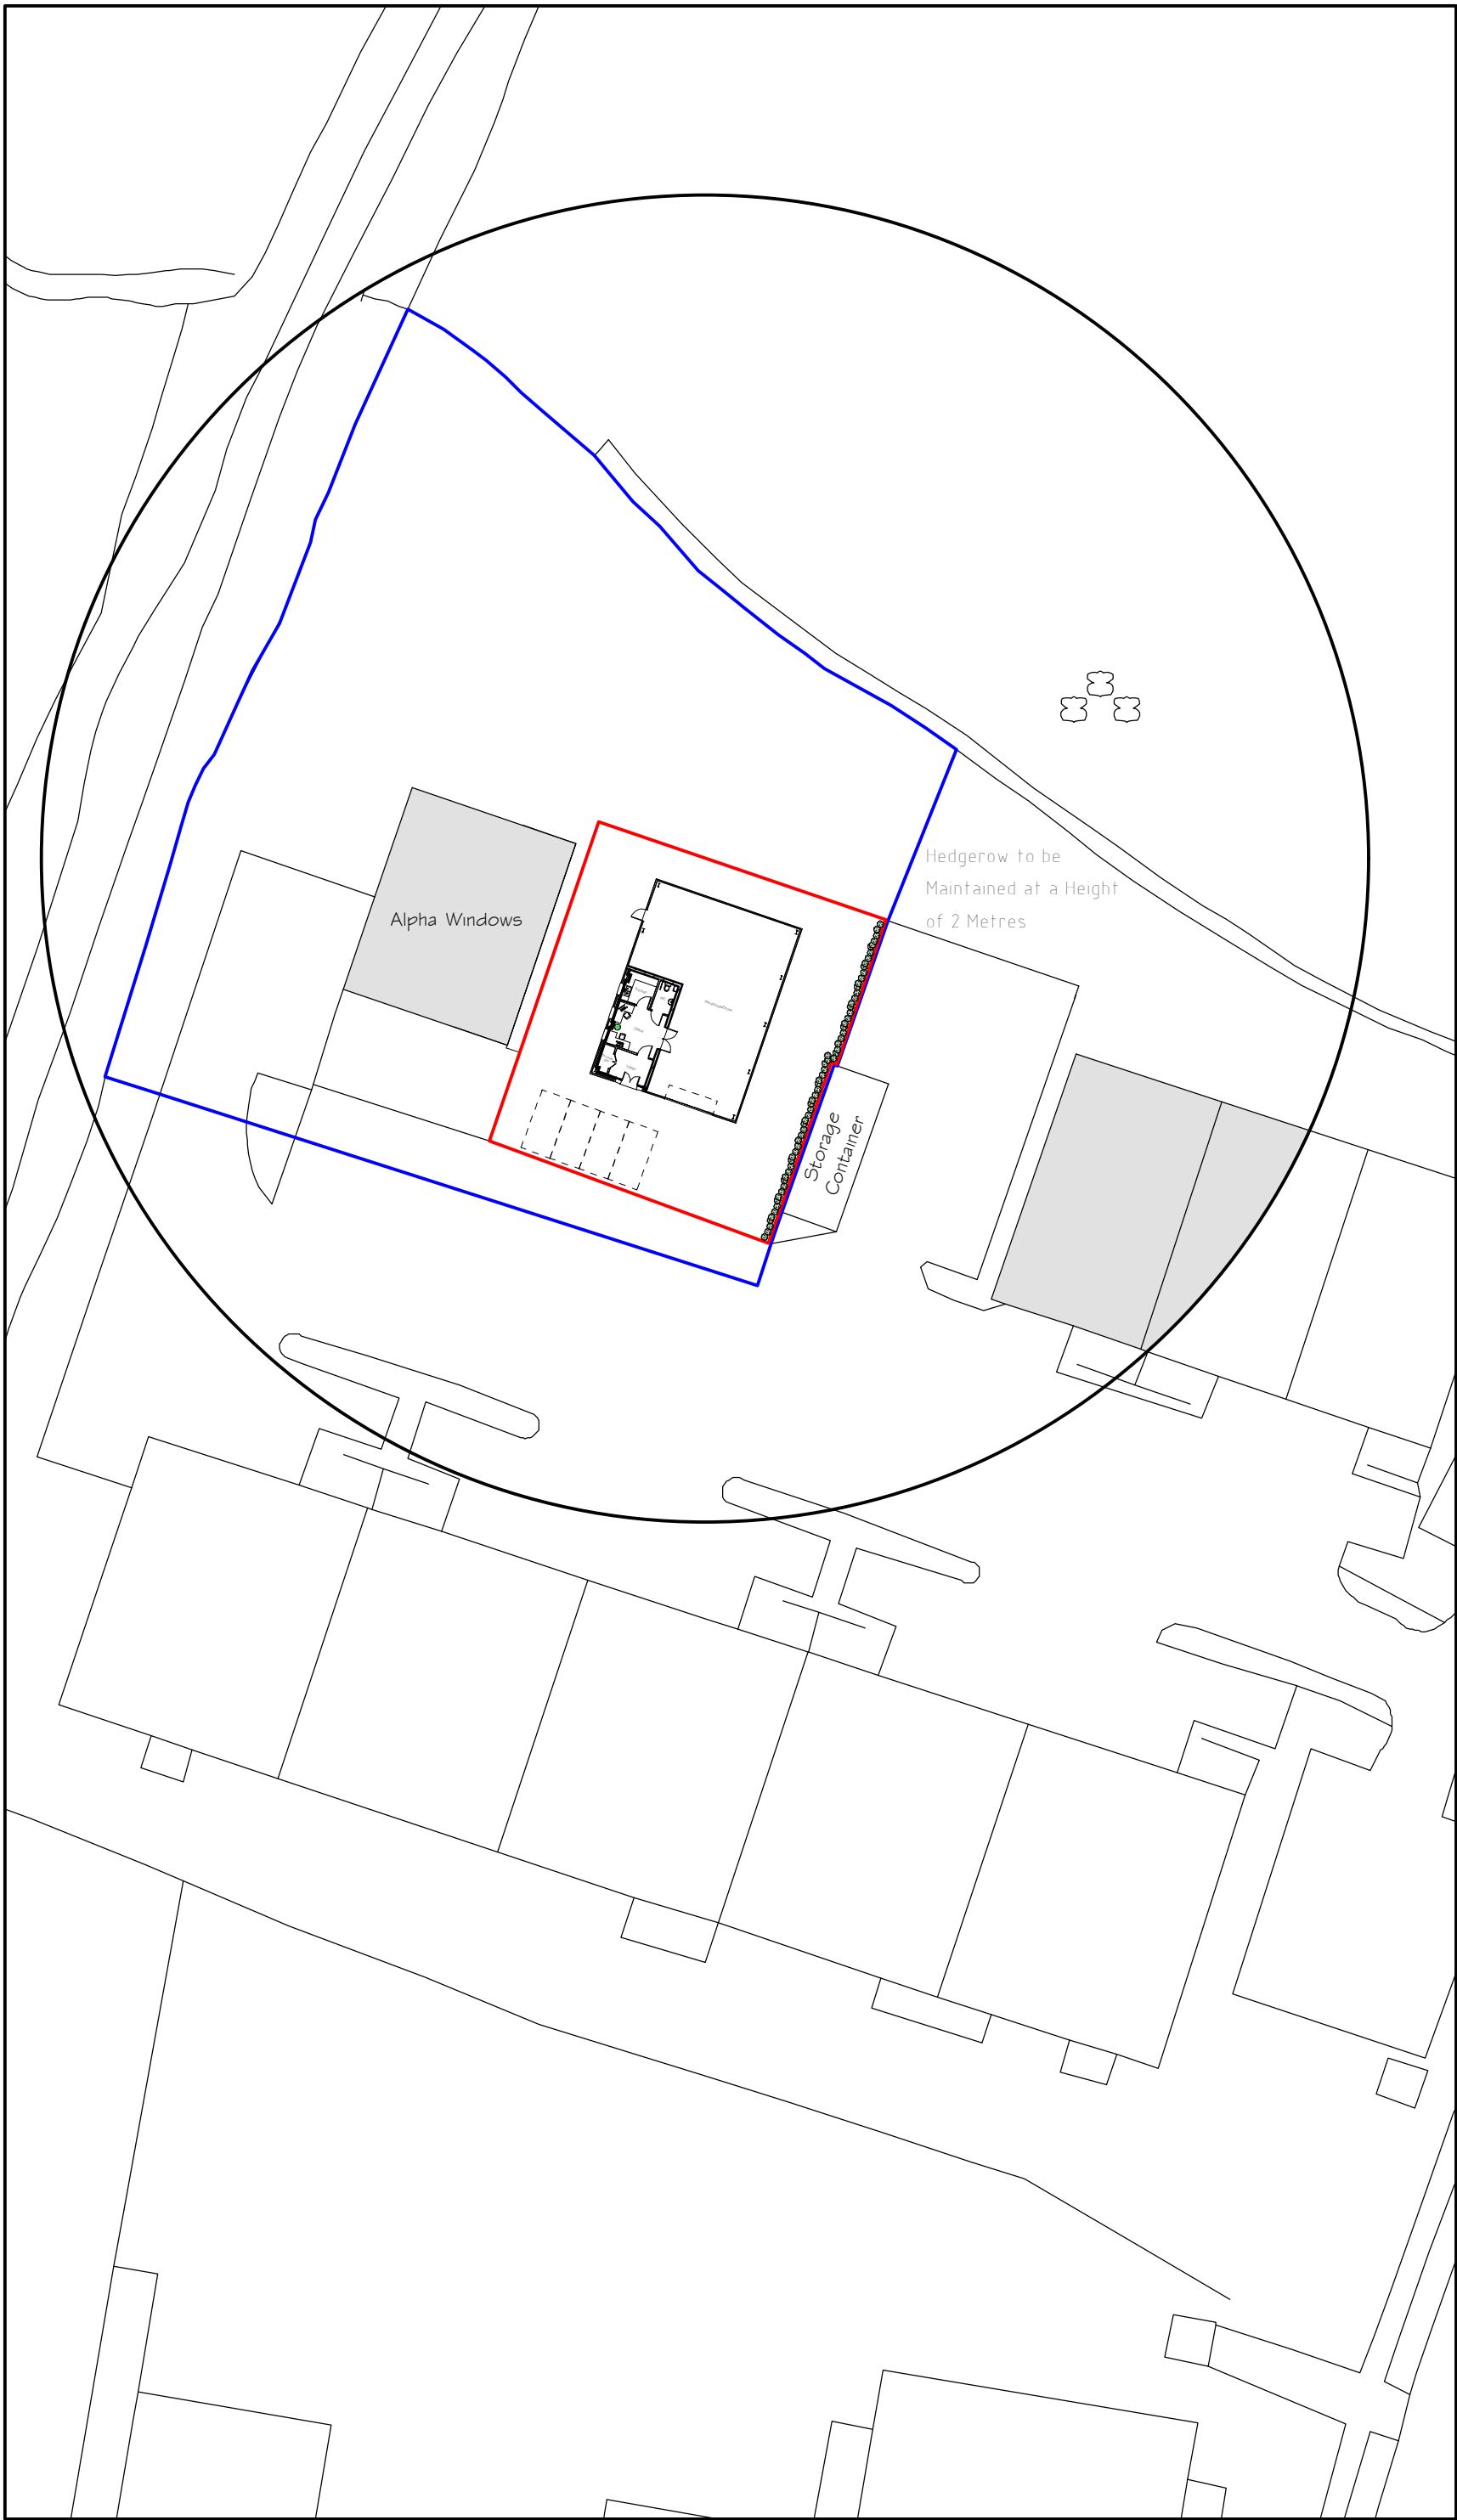

Site Plan 1:500

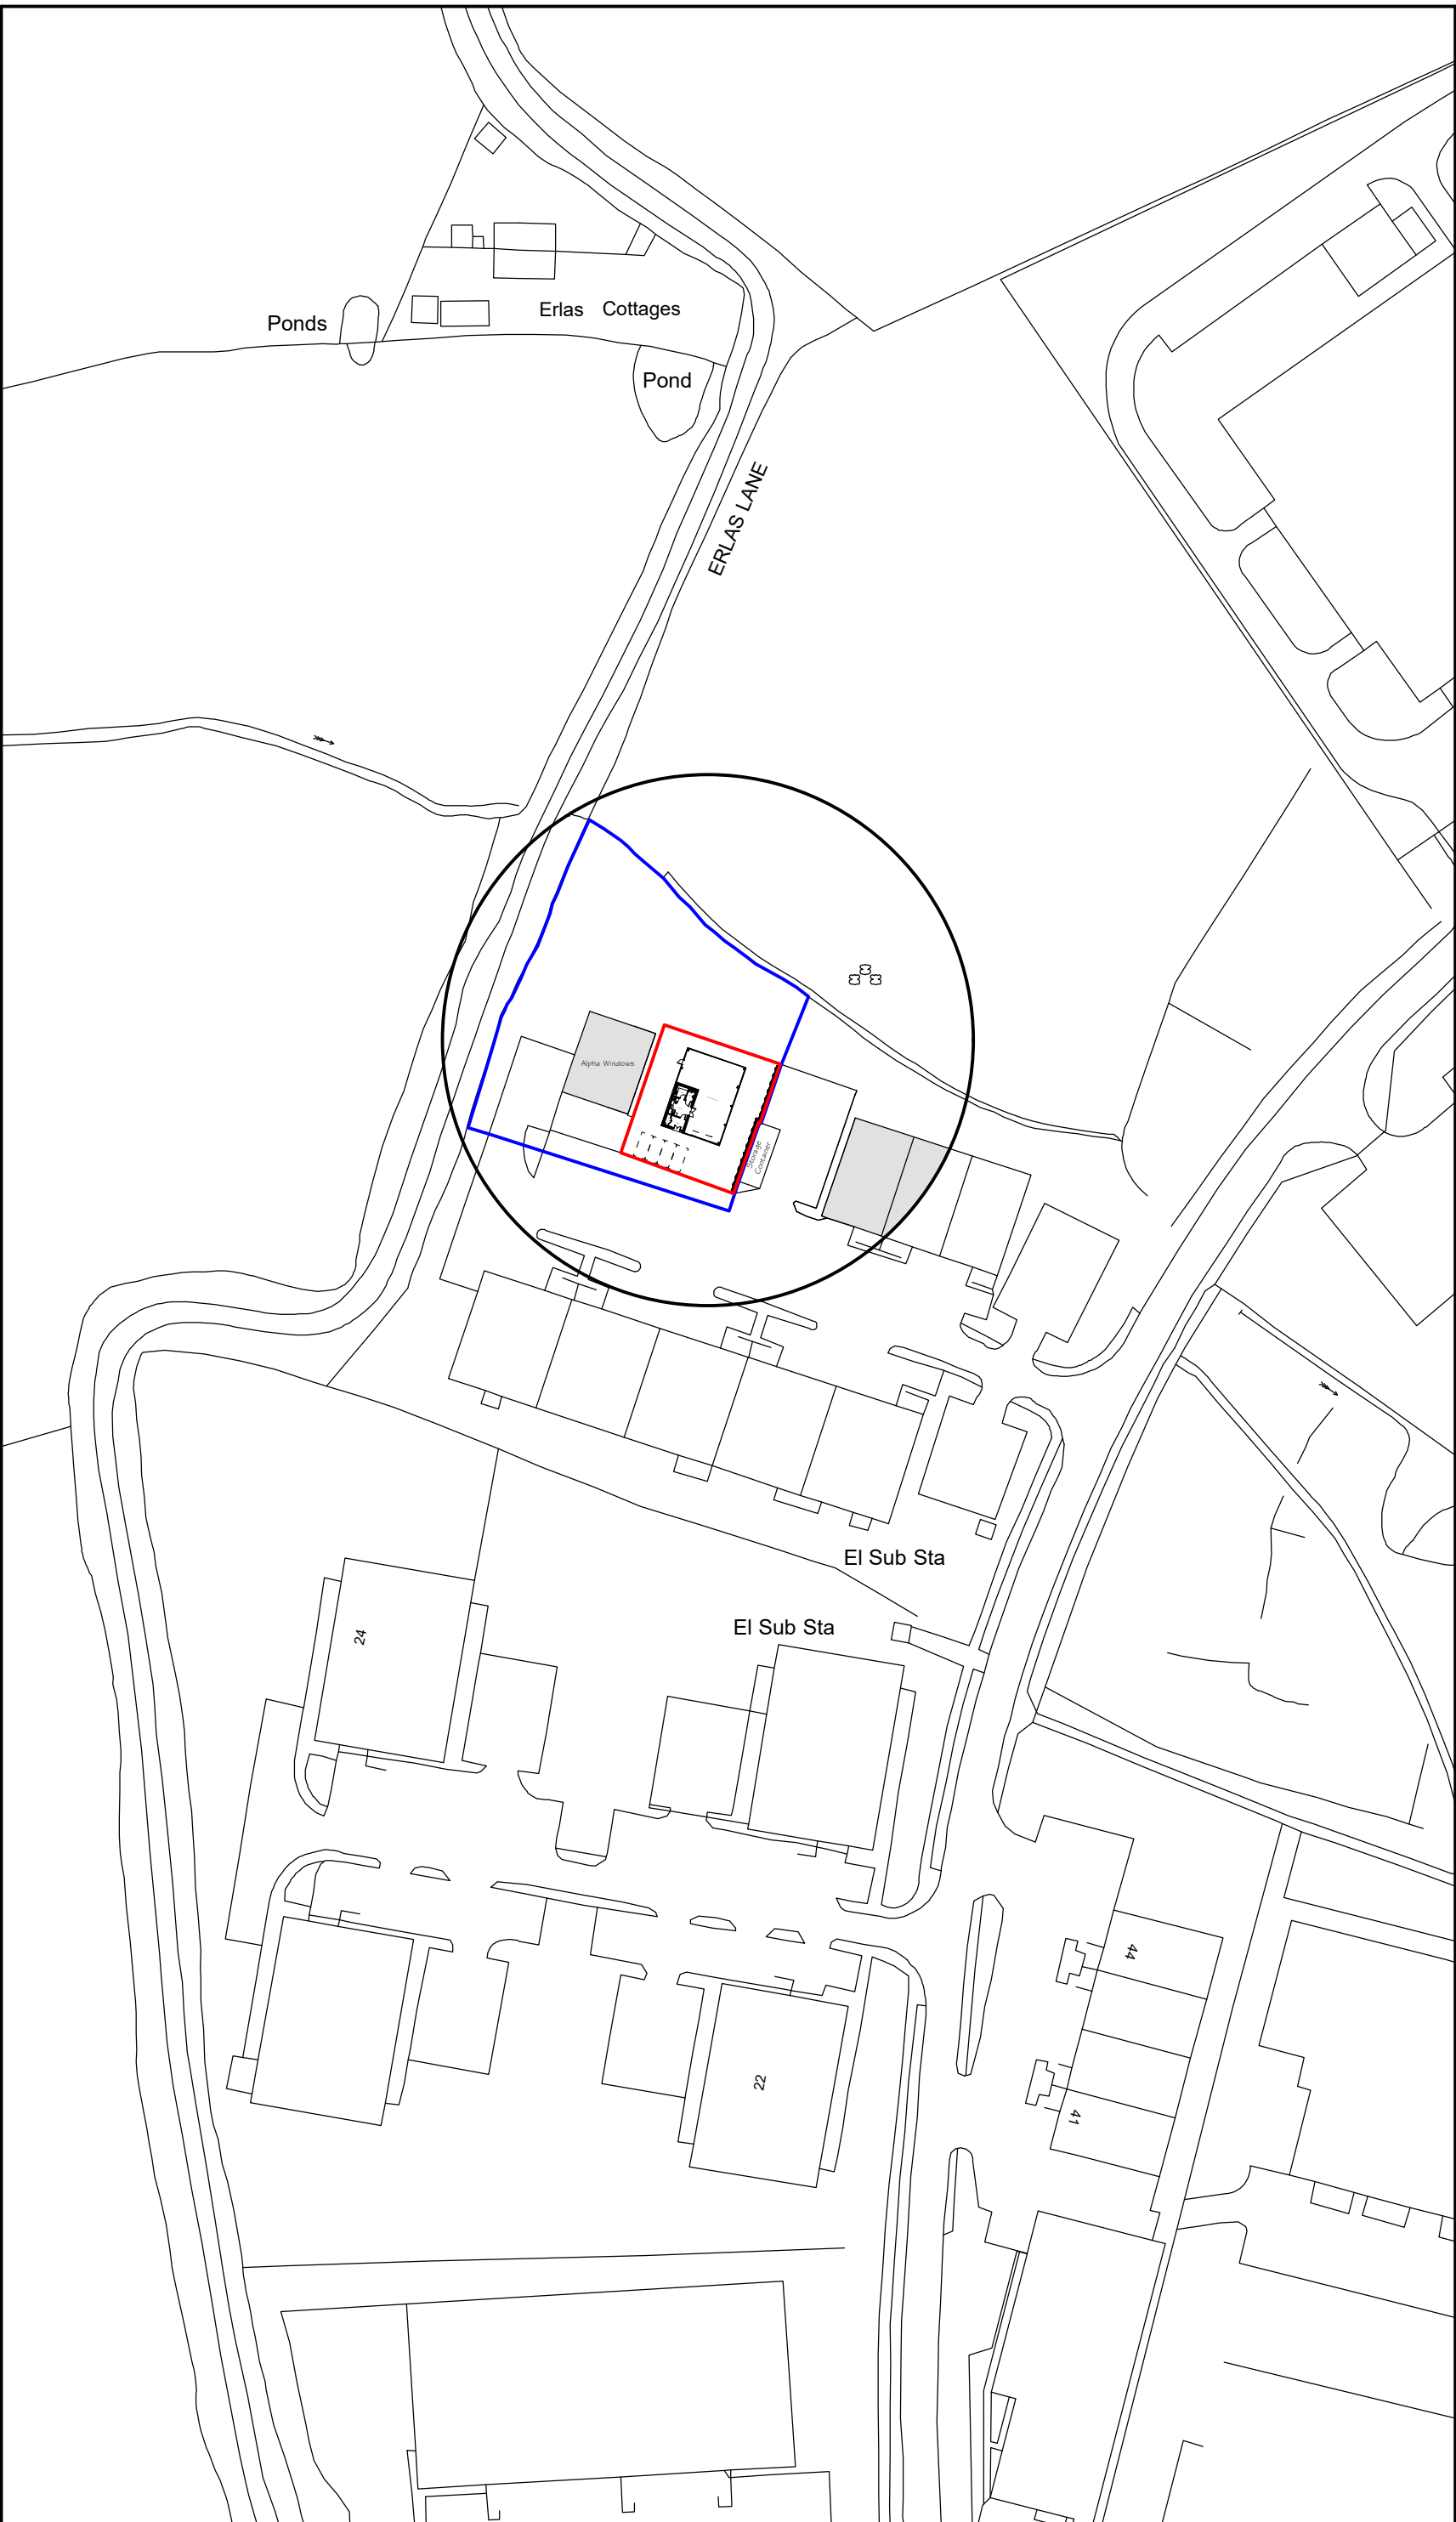


Location Plan 1:1250

Hedgerow mix as follows:

- 5% Blackthorn (Prunus spinosa)
- 80% Hawthorn (Cataegus monogyna)
- 5% Holly (Ilex aquifolium)
- 5% Field Maple (Acer campestre)
- 5% Hazel (Corylus avellana)

Transplants to be of British provenance and should be 40-60mm bare rooted 1+1 transplants. Hedgerows to be planted in 2 staggered rows, 450mm apart within each row plants shall be planted at 300mm spacing

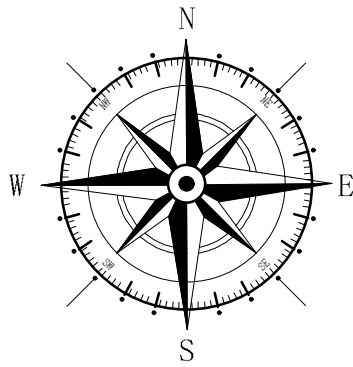

Key

- Surrounding Buildings
- Application Site
- Land Owned by Client

| Rev | Date  | Detail                | Initial |
|-----|-------|-----------------------|---------|
| C   | 11/22 | Biodiversity Net Gain | L.F     |
| B   | 05/22 | Boundary Update       | A.V     |
| A   | 04/22 | Design Amends         | D.J.E   |

Project:  
Proposed Industrial Unit at,  
Land adjacent Alpha Windows,  
Abenbury Way, Wrexham,  
LL13 9UZ

|                                             |                                  |
|---------------------------------------------|----------------------------------|
| Title:<br>Planning: Site &<br>Location Plan | Scale: (A2)<br>1:500 &<br>1:1250 |
|---------------------------------------------|----------------------------------|

|                          |                     |
|--------------------------|---------------------|
| Drawn By:<br>E.M.Jackson | Date:<br>April 2022 |
|--------------------------|---------------------|

|                         |                  |
|-------------------------|------------------|
| Drawing No:<br>D122/005 | Sheet:<br>1 of 1 |
|-------------------------|------------------|

**blueprint**  
architectural services

 Office 3K4,  
Redwither Business Tower,  
Wrexham. LL13 9XT  
Tel: 01978 356500  
www.blueprintarchitectural.com  
© copyright all rights reserved