




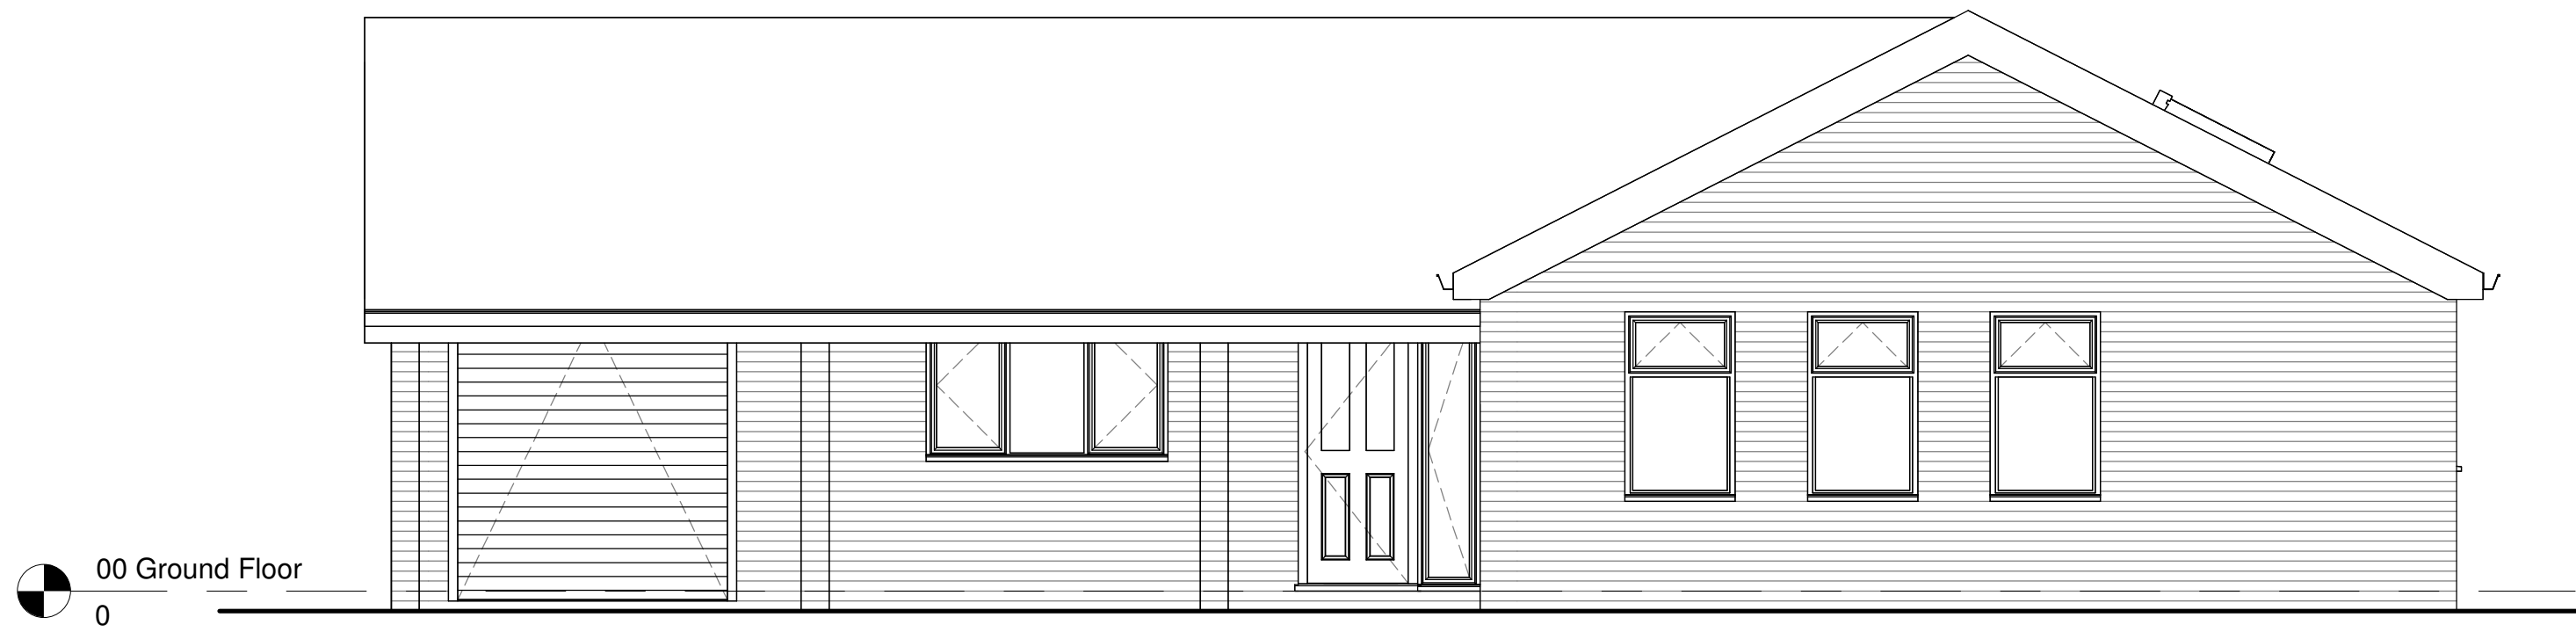


Proposed South Elevation
1 : 50

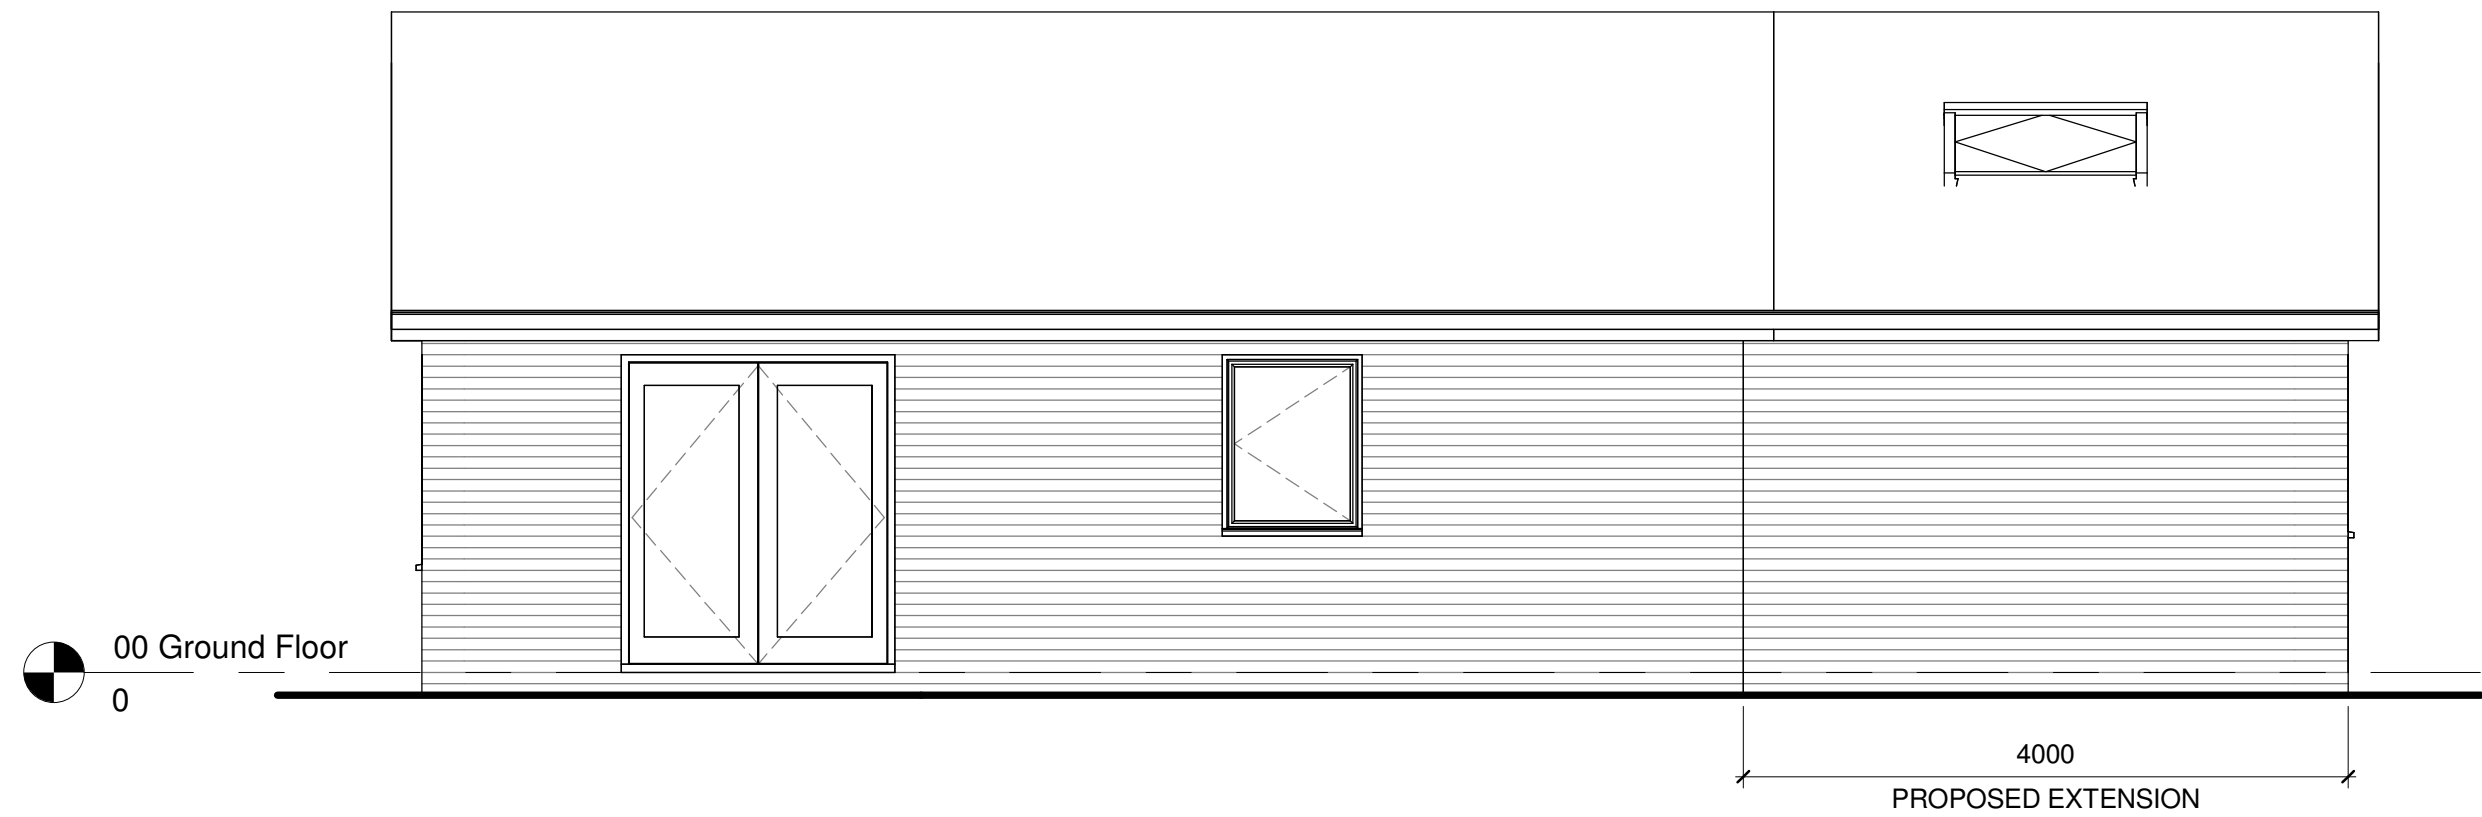


Proposed East Elevation
1 : 50

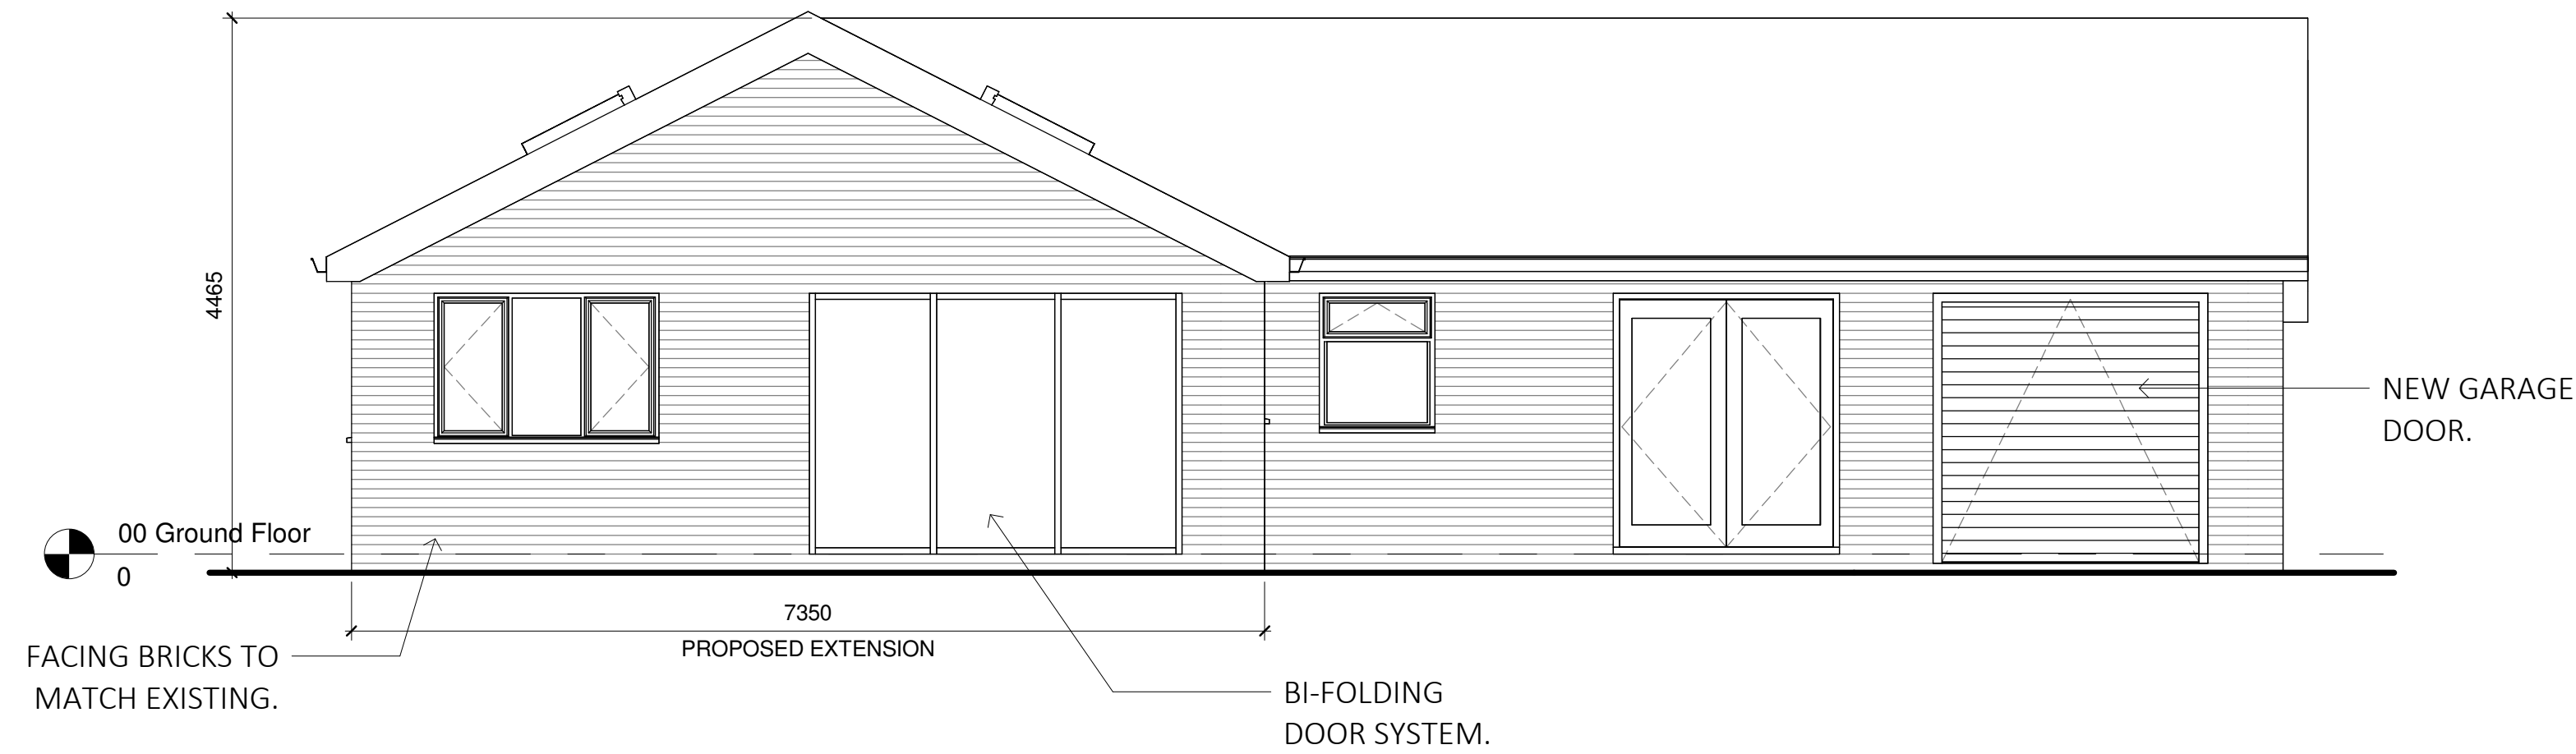

Proposed North Elevation
1 : 50

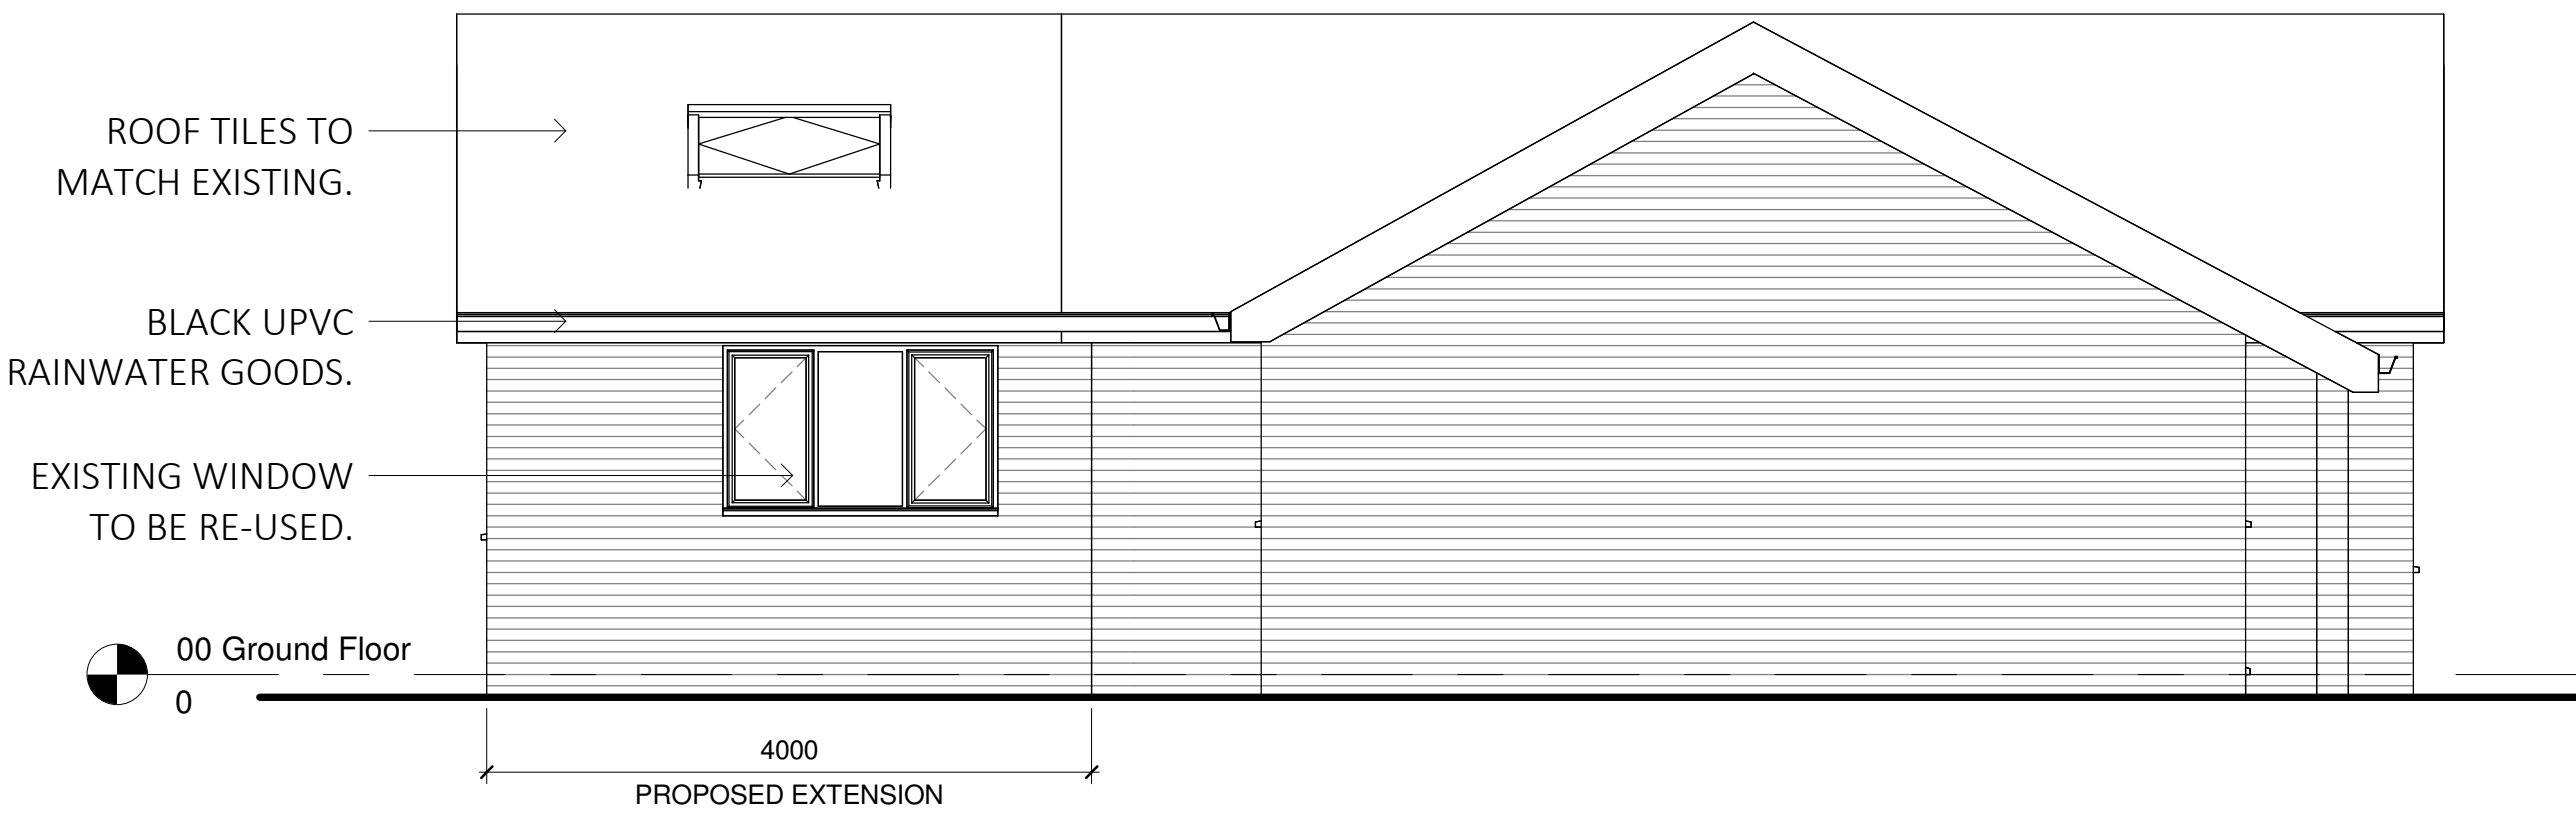

Proposed West Elevation
1 : 50

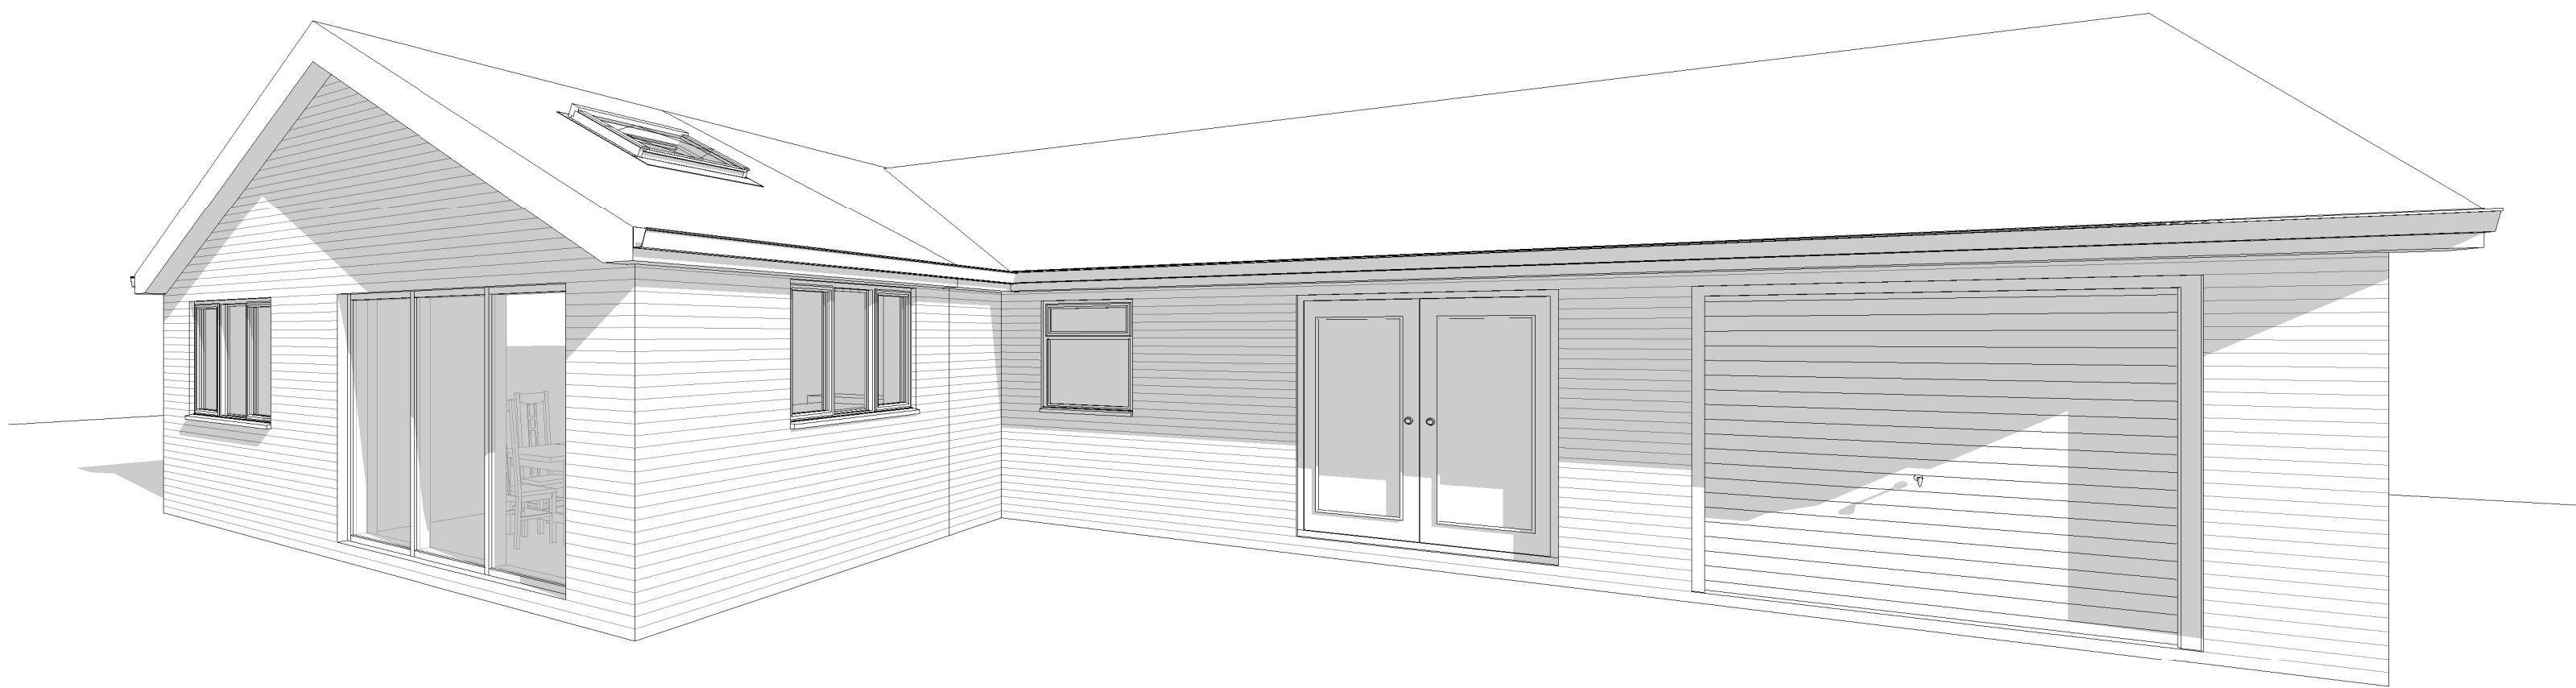

0m 1m 2m 3m 4m 5m



Project:	65 Brynhyfryd, Nant Parc, Johnstown				
Title:	Proposed Elevations				
Scale @ A1:	1 : 50	Scale @ A3:	1:100	Author:	GE
Project Ref:	23-03	Drawing No:	A300	Rev:	A
Date:		05/05/23			