



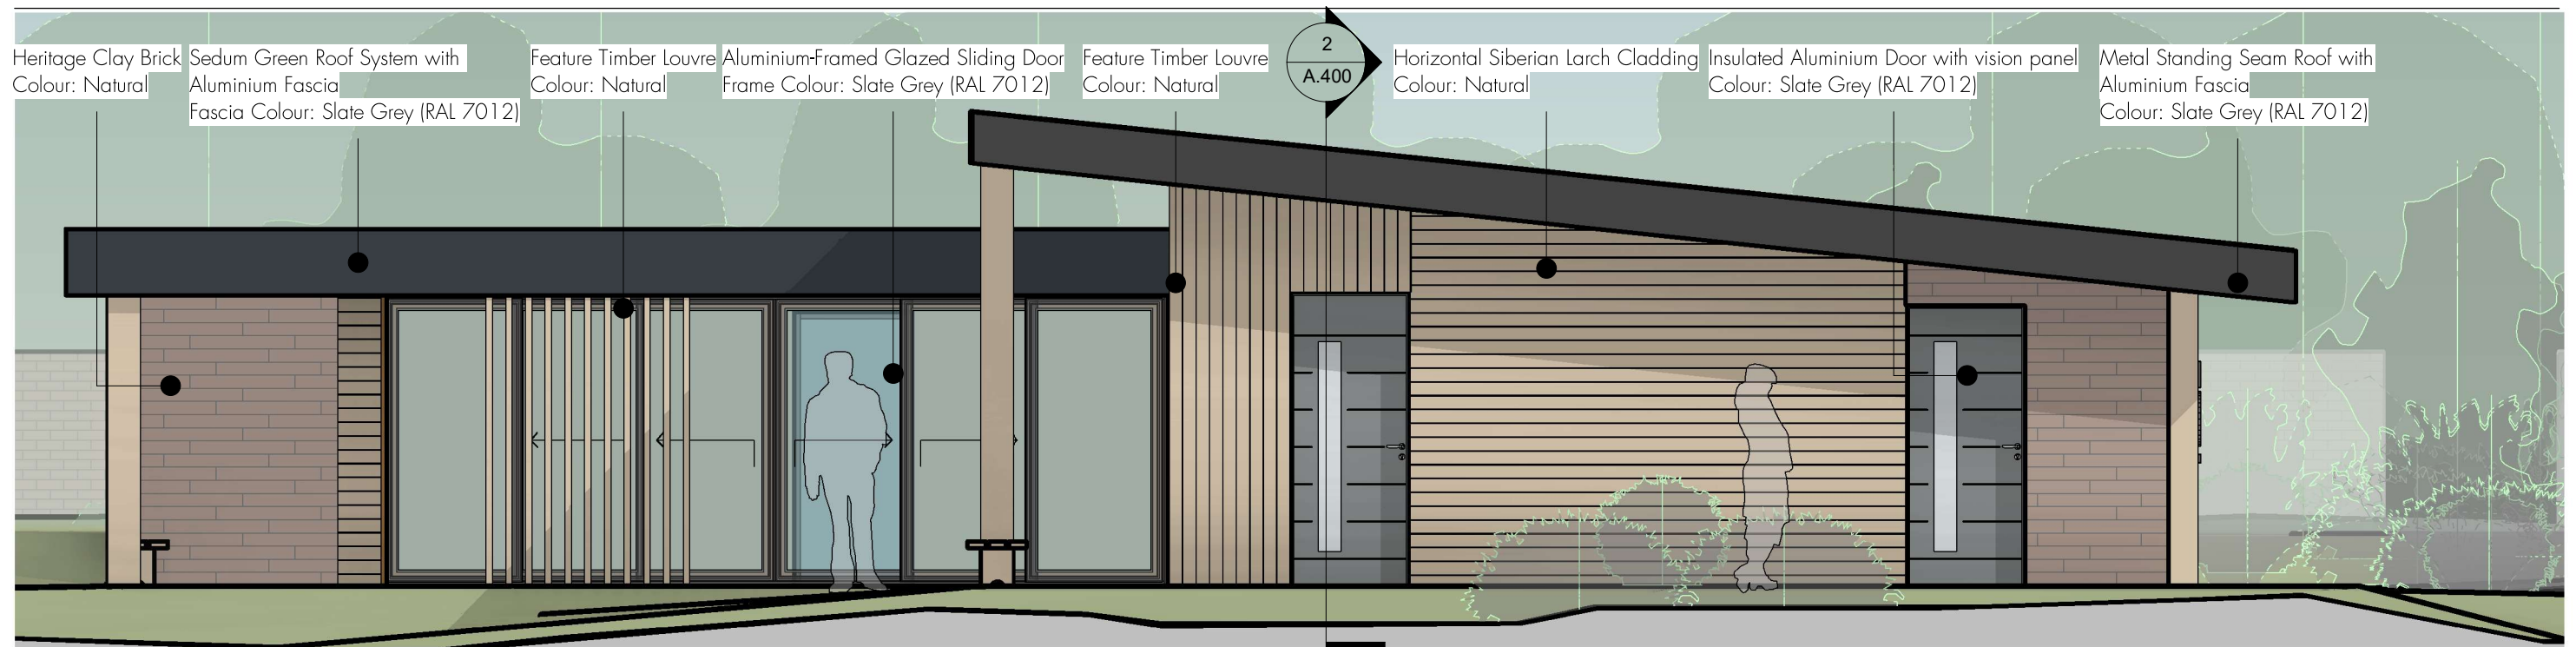

1 Proposed East Elevation
1 : 50



2 Proposed South Elevation
1 : 50

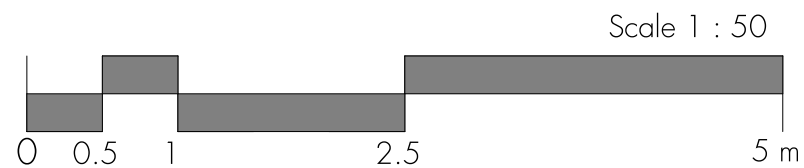

Revision Schedule

Revision Number	Revision Description	Revision Date	Issued by



JAR Architecture & Design Ltd, Design Loft, 9 Castle Street,
Conwy, LL32 8AY
www.jararchitecture.co.uk

PROJECT ADDRESS

Rossett Community Hub, Rossett, LL12 0EY

STATUS

PLANNING

PURPOSE OF ISSUE

ISSUE

PROJECT

Proposed Community Hub

SHEET

Proposed North & West
Elevations

CLIENT

HWB YR ORSEDD

Date 21.12.2021	Project number 2119	Scale (@ A3) 1 : 50
--------------------	------------------------	------------------------

Drawn by RS	DRAWING NUMBER A.300	REV
Checked by JR		