





Existing side elevation (Duke Street)  
scale - 1:50 @ A1

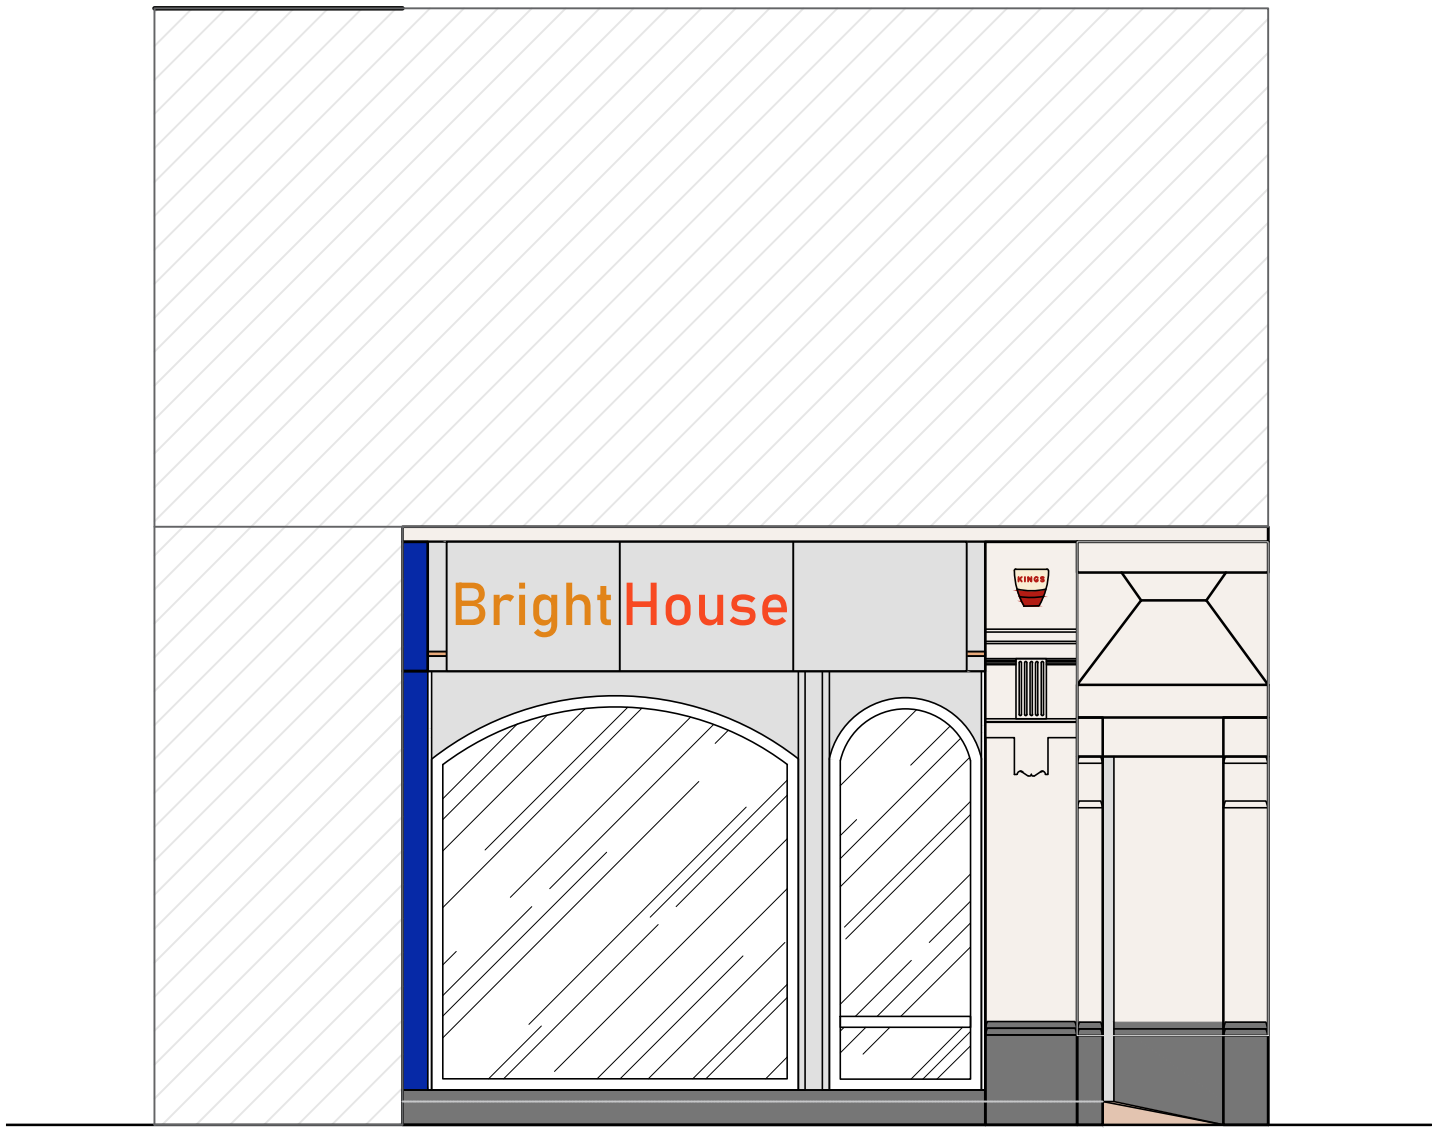

Existing front elevation  
(Regent Street / Stryt Y Rhaglaw)  
scale - 1:50 @ A1

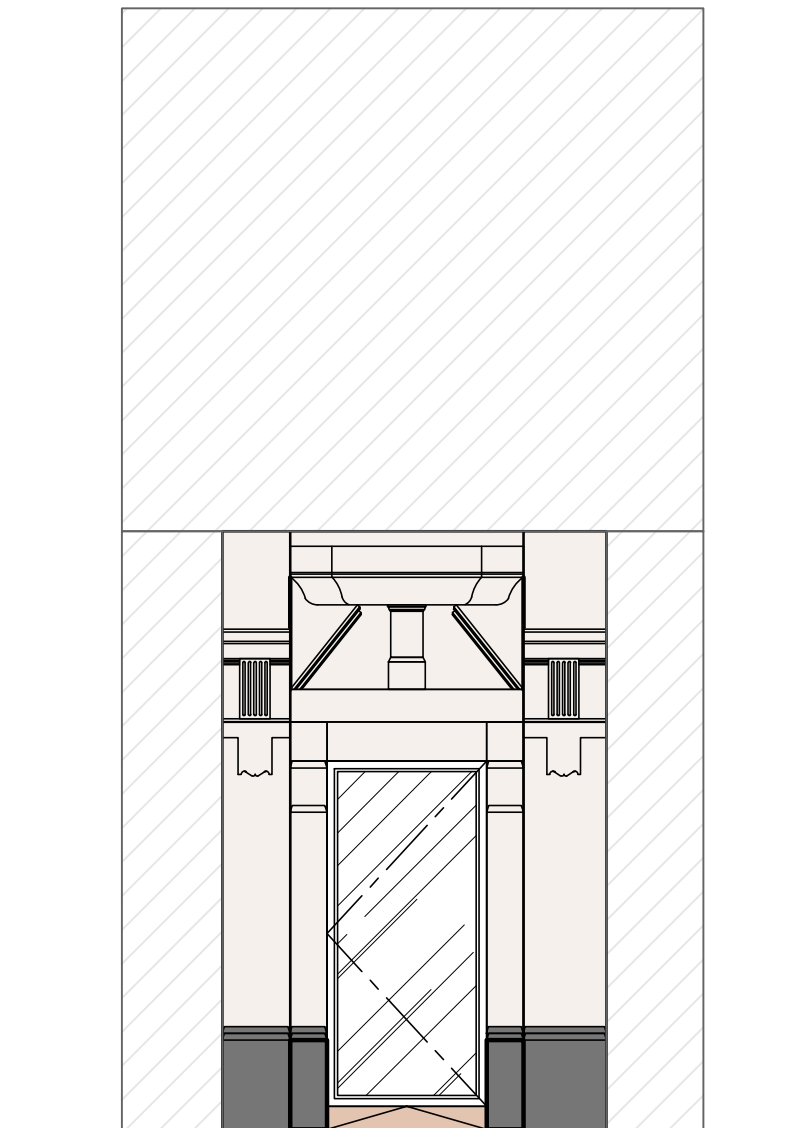

Existing corner elevation  
scale - 1:50 @ A1



Existing frontage photo



Existing side rear access photo



Existing flat roof photo

© copyright 2022  
This drawing and the copyrights and patents therein are the designer's property and may not be used or reproduced - only under contract. All rights reserved.

ALL DIMENSIONS TO BE CHECKED ON SITE.  
DO NOT SCALE FROM THIS DRAWING EXCEPT FOR THE PURPOSES OF LOCAL AUTHORITY PLANNING

| rev | date | description |
|-----|------|-------------|
|     |      |             |
|     |      |             |
|     |      |             |
|     |      |             |

Frank Belshaw

Building Surveyors Limited



wheatley springs barn, wheatley lane road,  
barrowford, nelson, lancashire, BB9 6GS.  
tel no. (01282) 699668, fax no. (01282) 602447.

HIGH STREET STORE

store address  
**WREXHAM**  
40-42 REGENT STREET  
WREXHAM  
LL11 1SA  
client  
SPARTA FOODS

drawing title  
**EXISTING**  
EXTERNAL ELEVATIONS

|           |           |          |
|-----------|-----------|----------|
| drawn by  | checked   | date     |
| PAY       | ----      | 05/09/22 |
| store no. | scale     |          |
| 0000      | 1:50 @ A1 |          |

|               |         |          |
|---------------|---------|----------|
| drawing no.   | FB ref. | revision |
| 0000/2022/G02 | 2022/81 | ----     |