



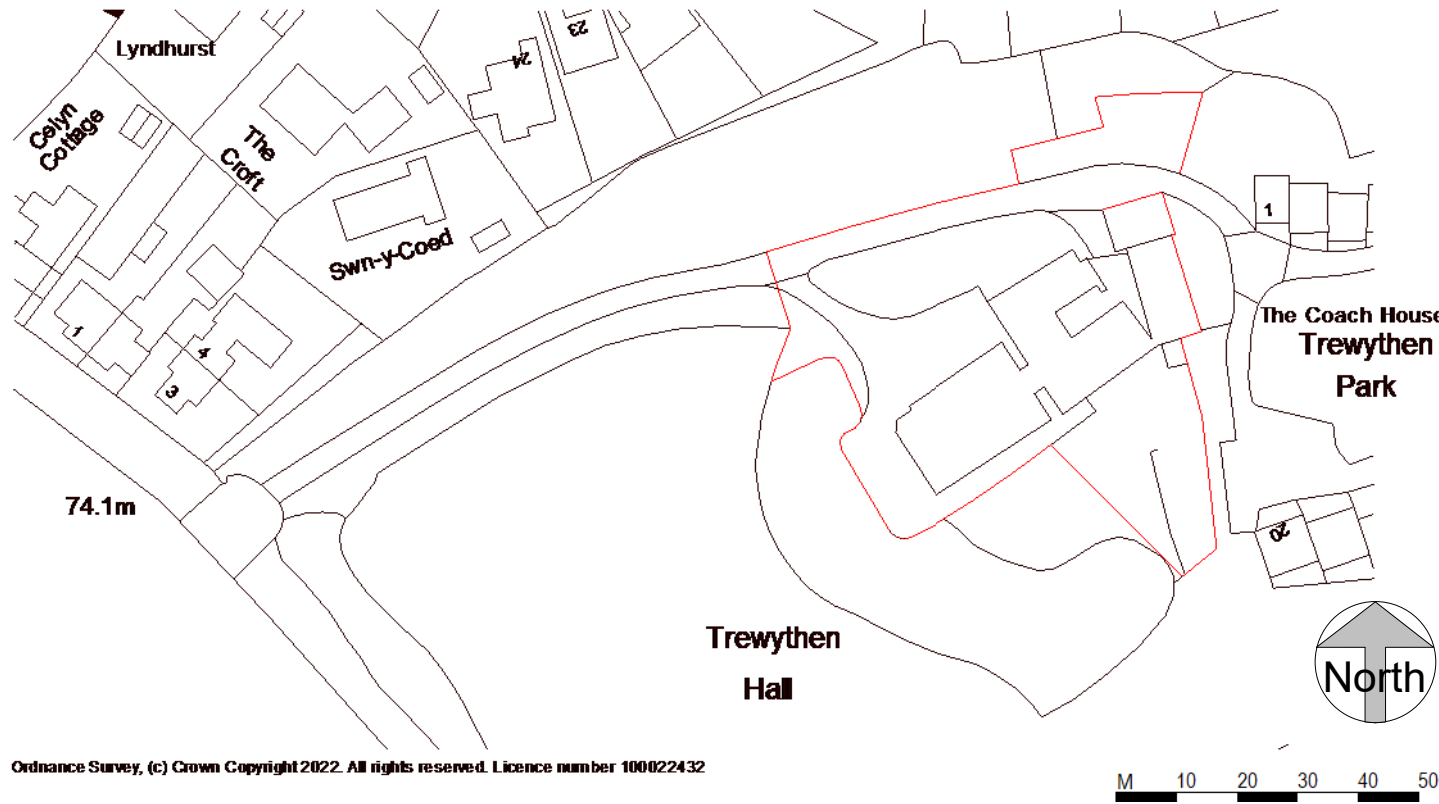

Location Plan
1 : 1250

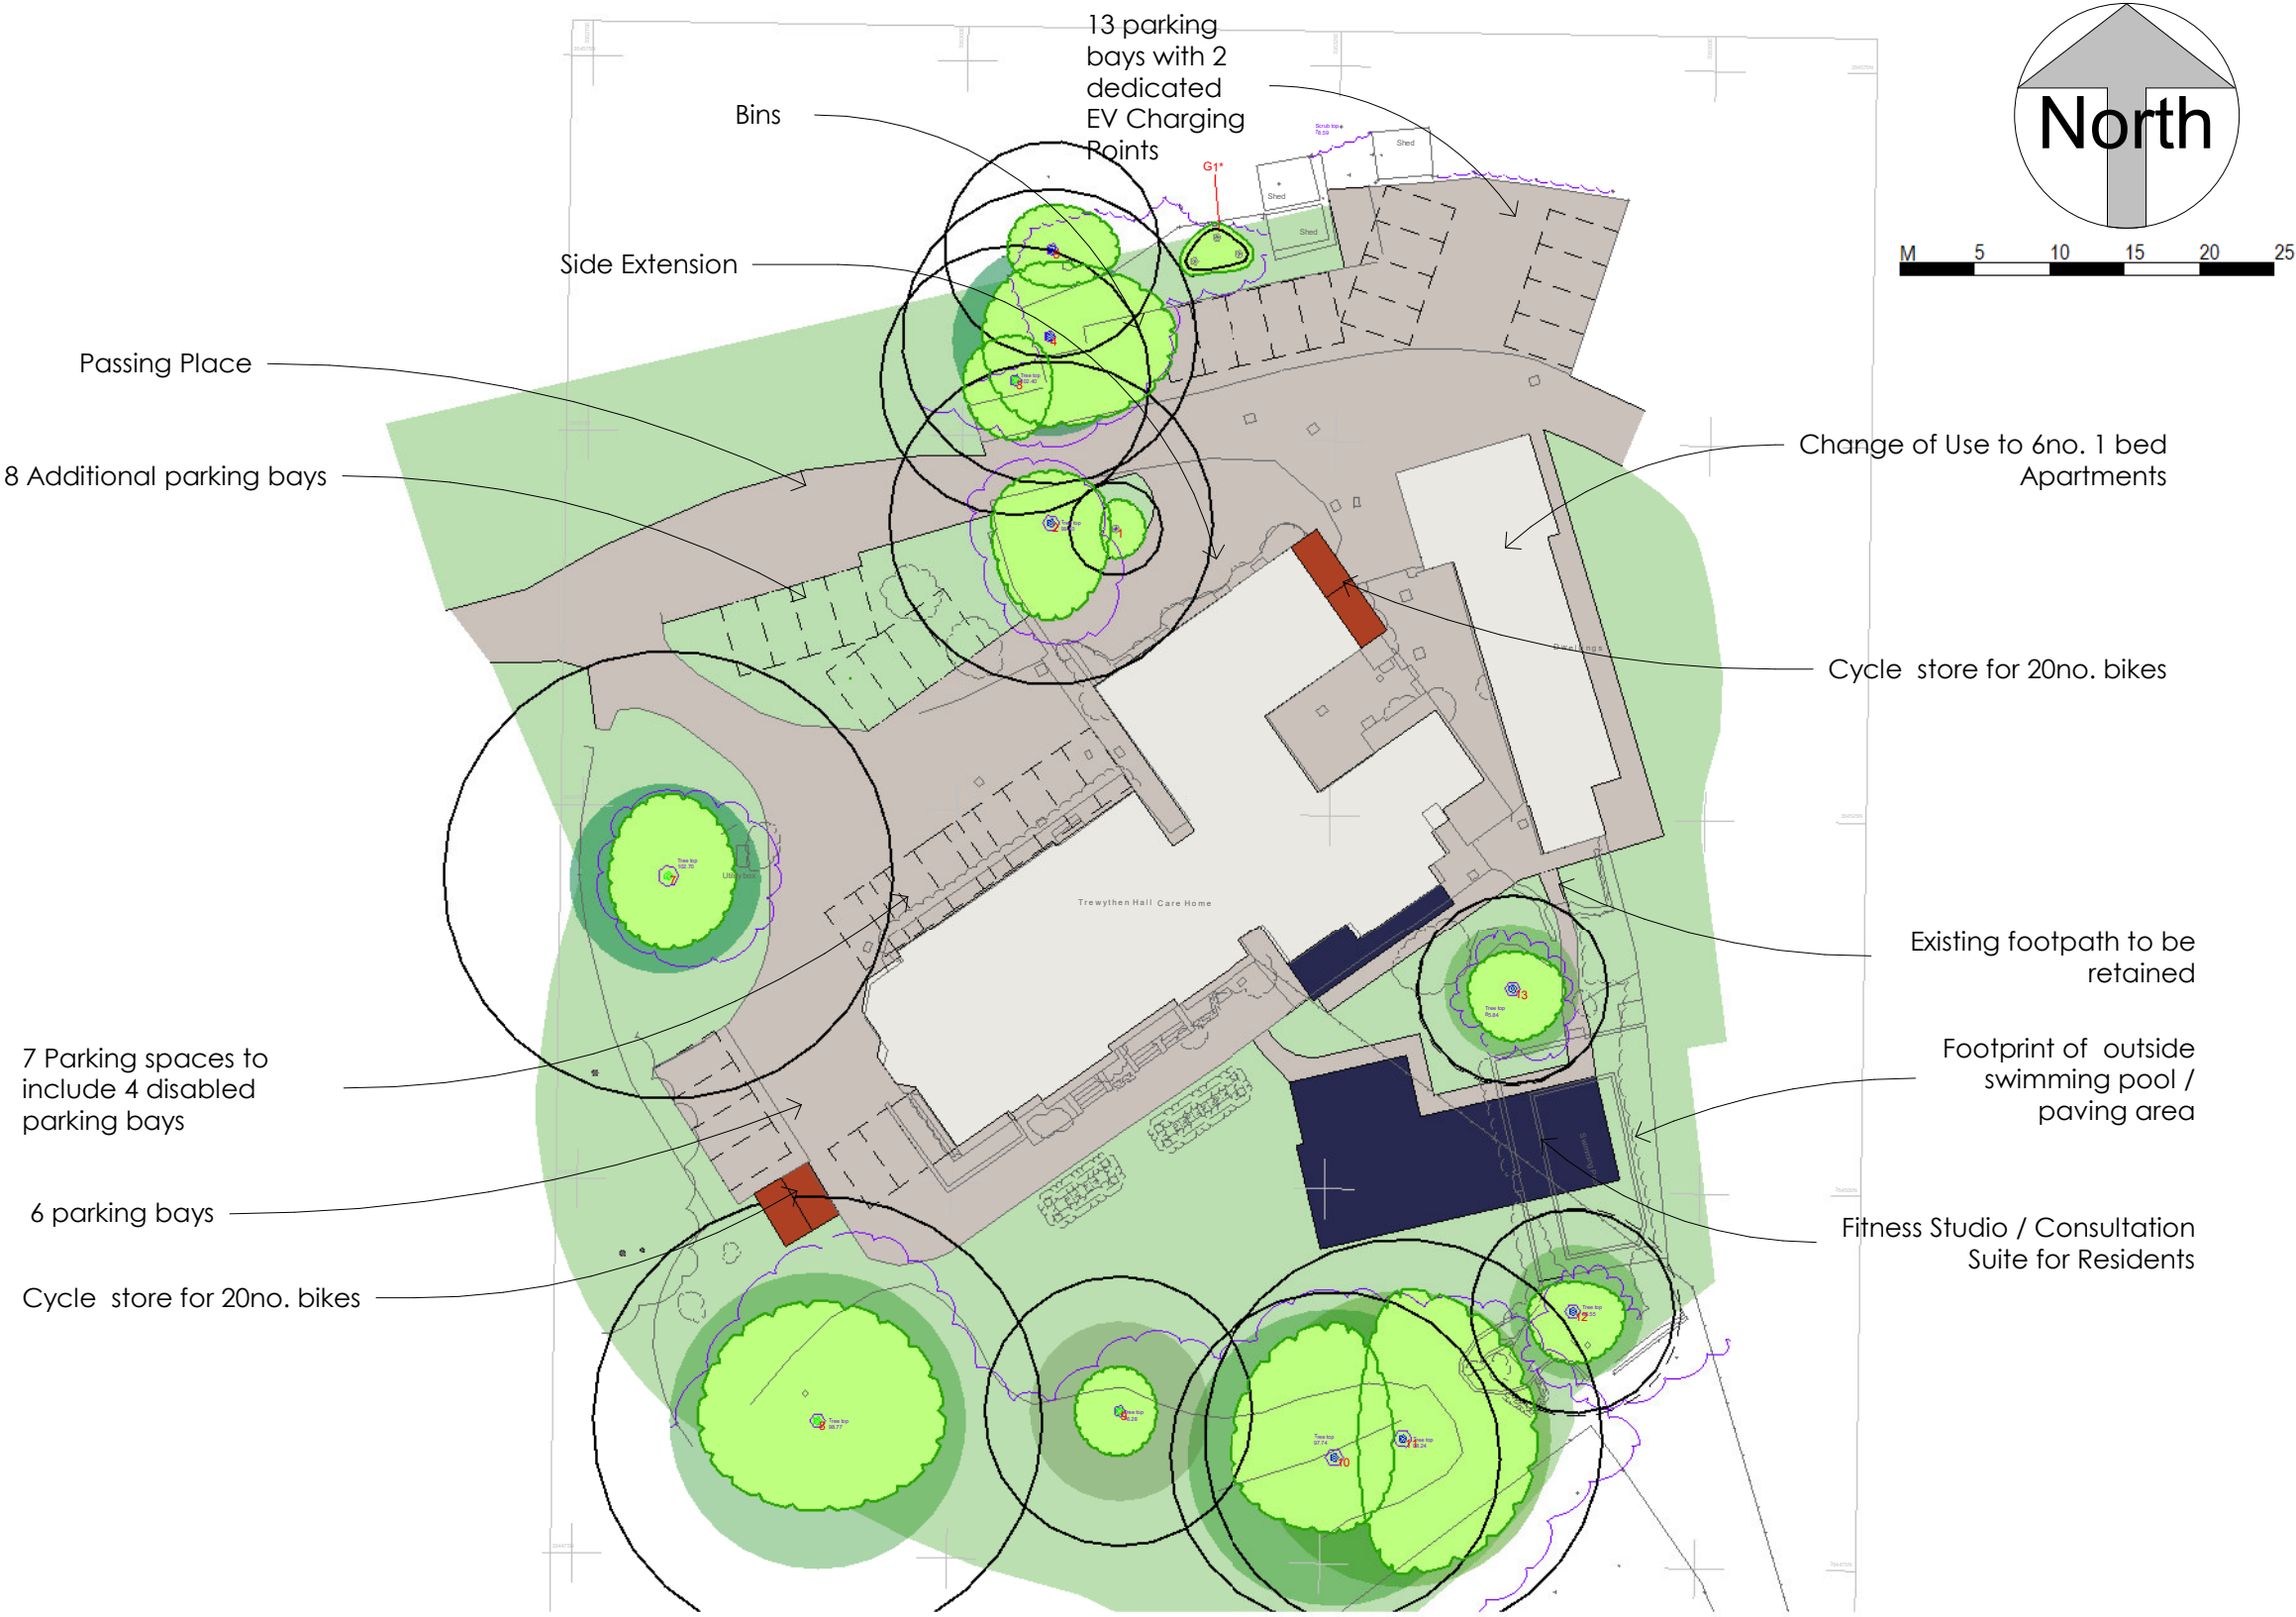

Proposed Site Plan
1 : 500

P02	Issued for Planning	KA	15.12.23
P01	Amendments to parking		20.07.23
REV	DESCRIPTION	BY	DATE

OFF THE WALL
Architectural Services

© offthewall_architectural
C 07772 113 971
E cathy@offthewallarchitectural.com

LABC
Landscape Architecture
Birmingham City Council

CUSTOMER:	Trewythen Hall Care Home
ADDRESS:	Trewythen Hall Care Home, Vicarage Lane

STAGE:		Pre-Application Consultation			
TITLE:		Location Plan & Proposed Site Plan			
SCALE AT A2:		DATE:	DRAWN:	CHECKED:	
As indicated		12.07.2023	CO	CO	
PROJECT NO:		DRAWING NO:		REVISION:	
1253		700		P02	