




Front Elevation 1:100

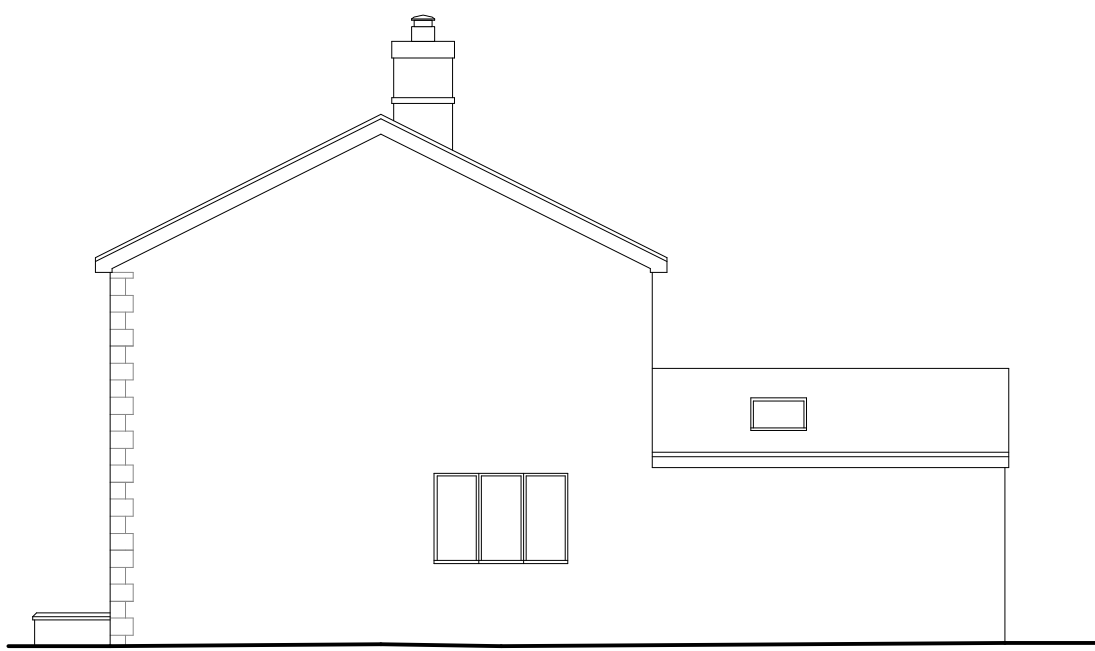


Side Elevation 1:100




Rear Elevation 1:100



Side Elevation 1:100

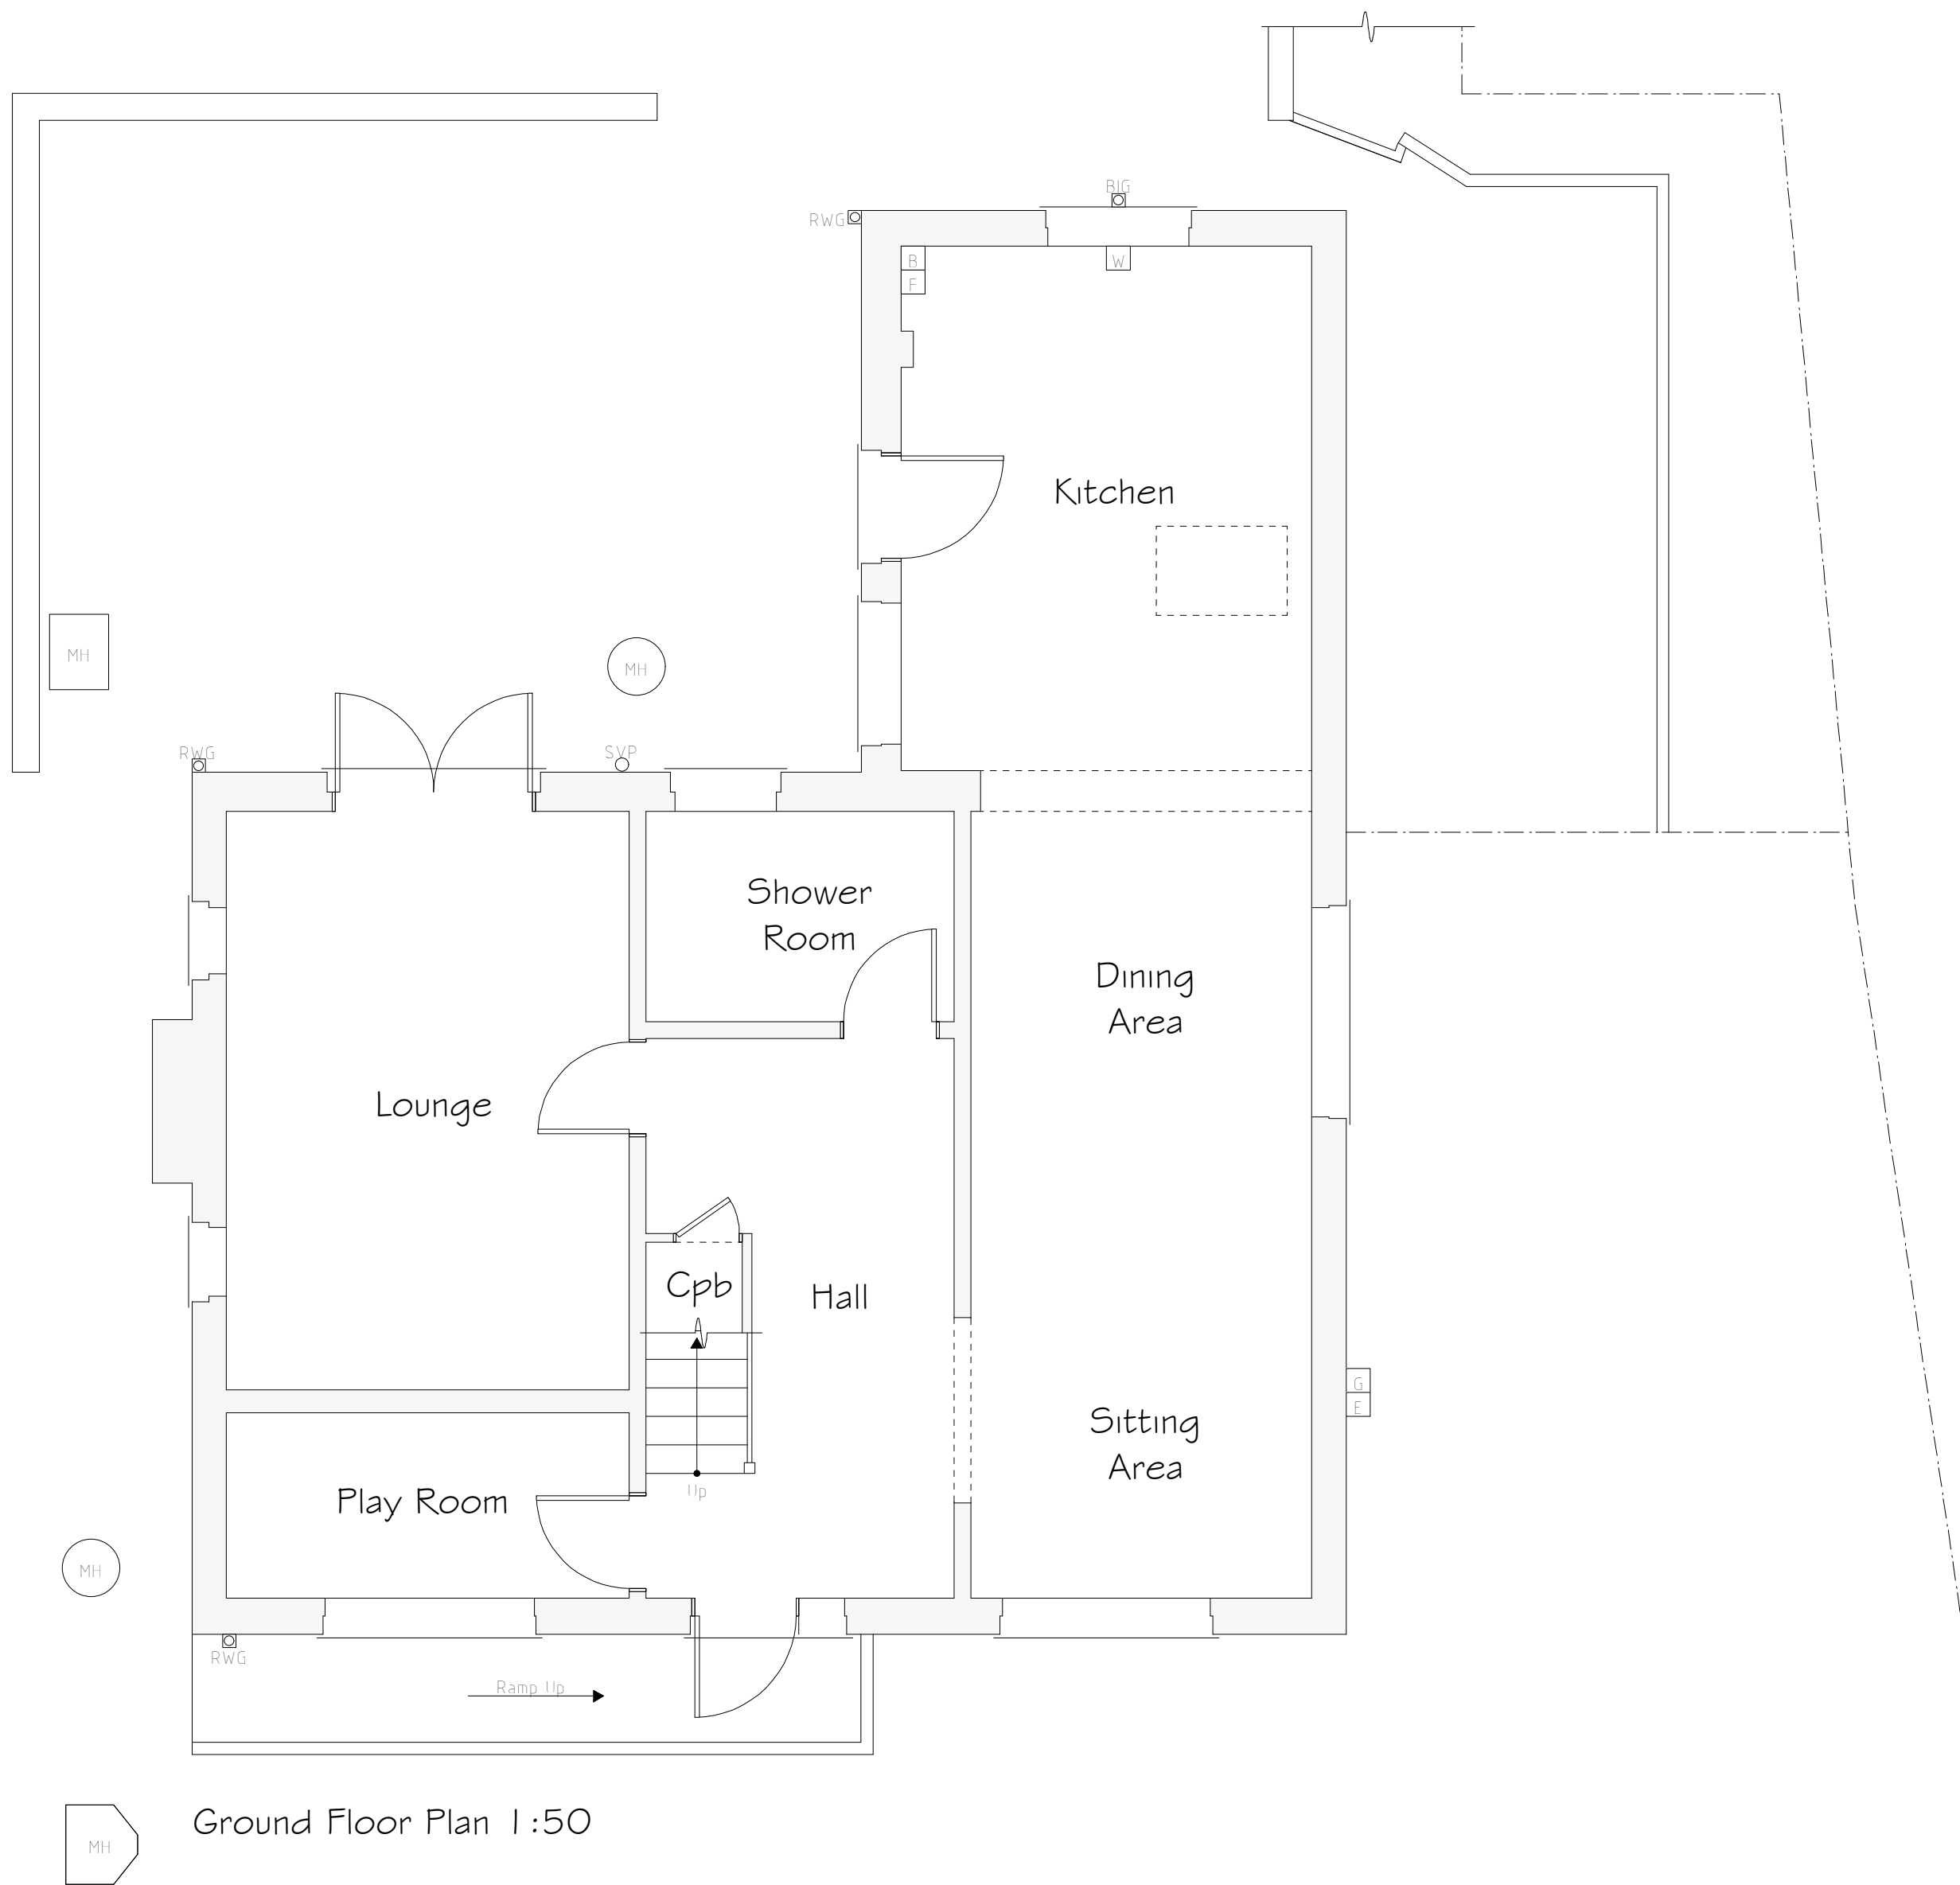

Ground Floor Plan 1:50

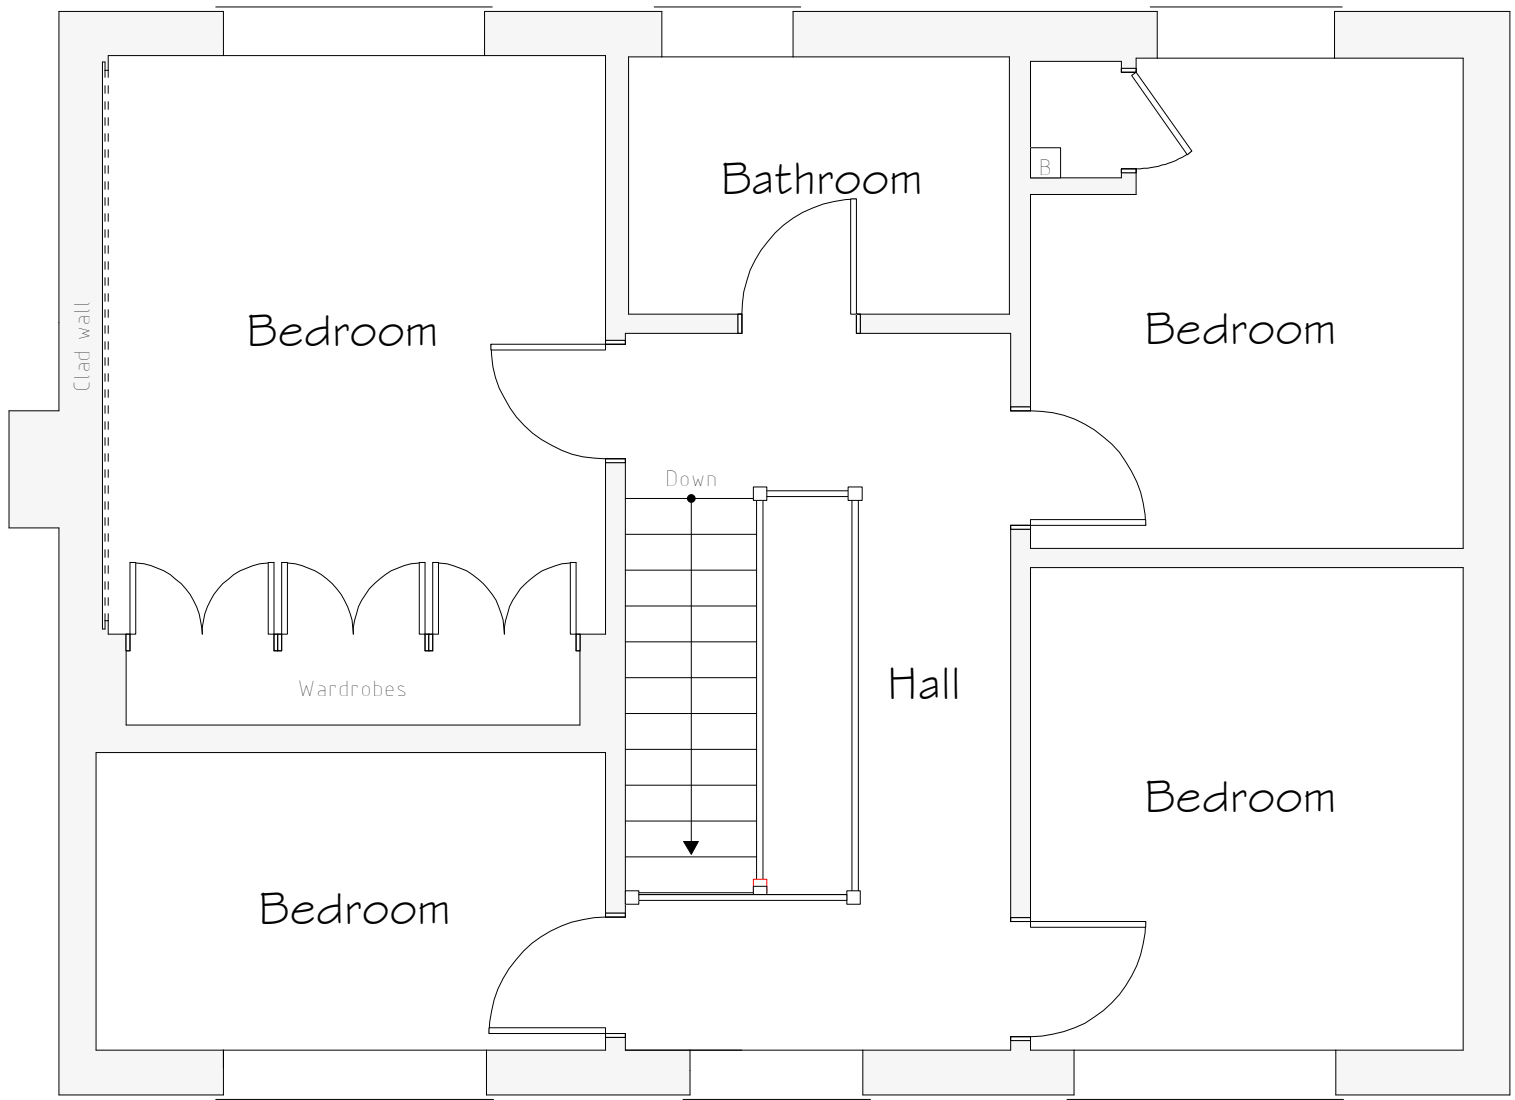

First Floor Plan 1:50

Services Key			
	Existing Boiler Position		
	Existing Gas Meter Position		
	Existing Electric Meter Position		
	Existing Fuse Box Position		
	Existing Stopcock Position		
	Existing Man Hole Position		
	Existing Rain Water Gully (RWG) Position		
	Existing Back Inlet (RIG) Gully Position		
	Existing Soil Vent Pipe (SVP) Position		

Rev	Date	Detail	Initial
A	11/2021	First Floor Update	AV

Project:	
Proposed Alterations to, Cil Tywodfaen, Ffordd Gwenllian, Gresford Road, LL12 0UW.	
Title:	Scale: (A1)
Existing	1:50 & 1:100
Drawn By:	Date:
E.M.Jackson	April 2021
Drawing No:	Sheet:
P138/001	1 of 1