




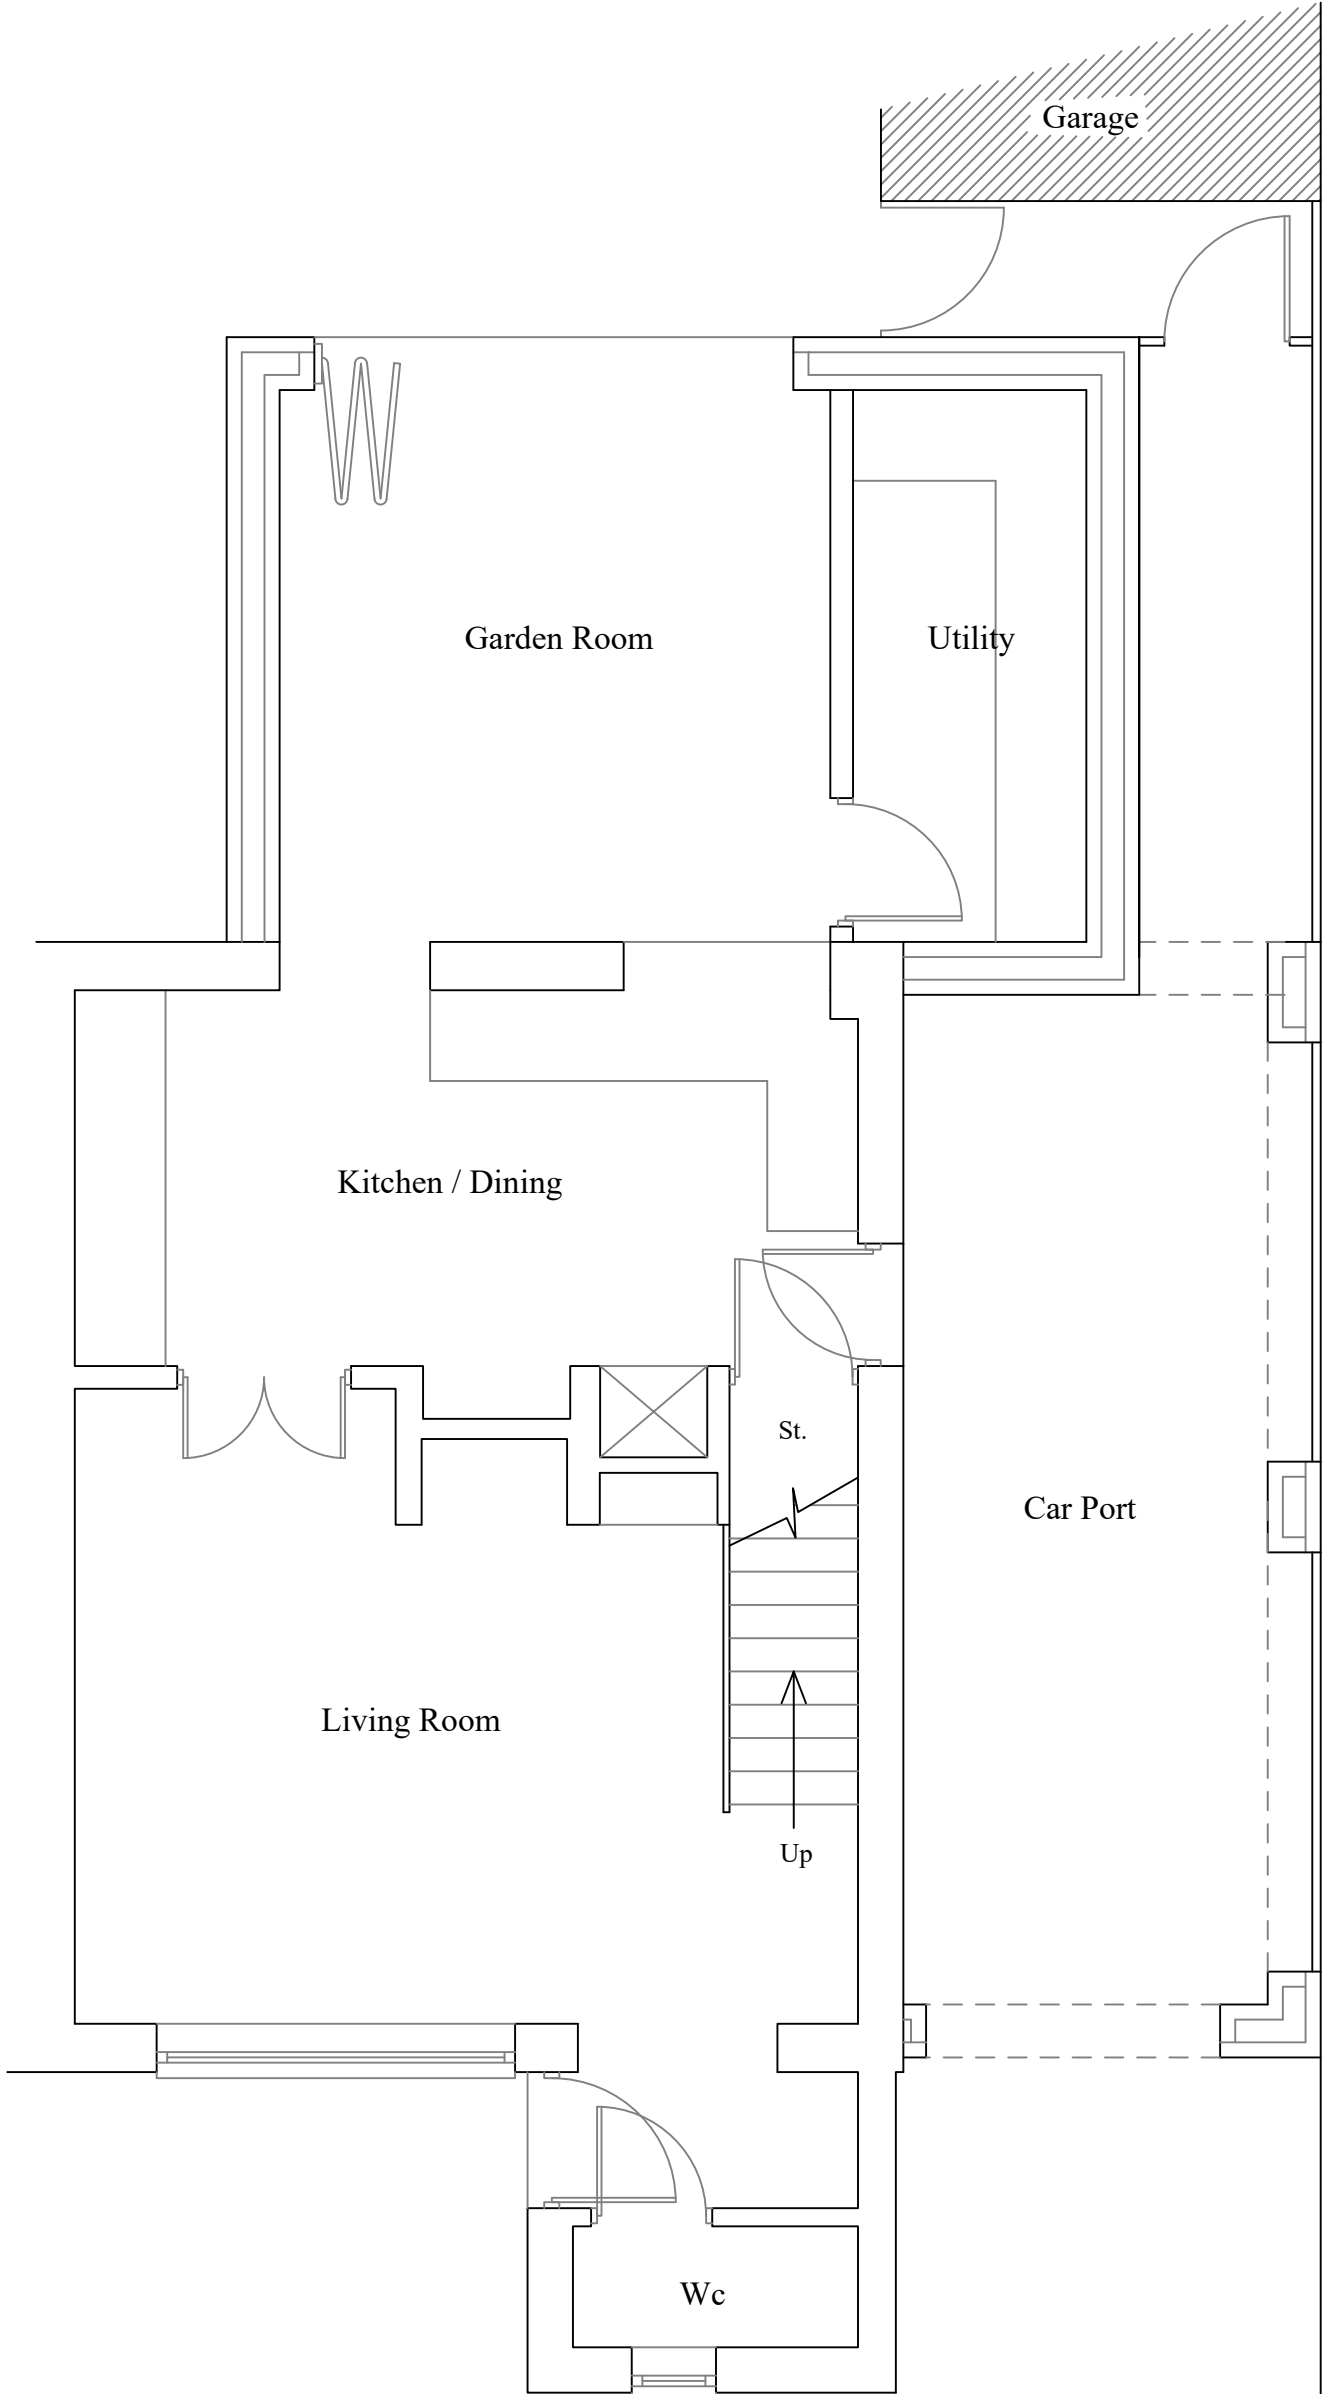

GROUND FLOOR PLAN

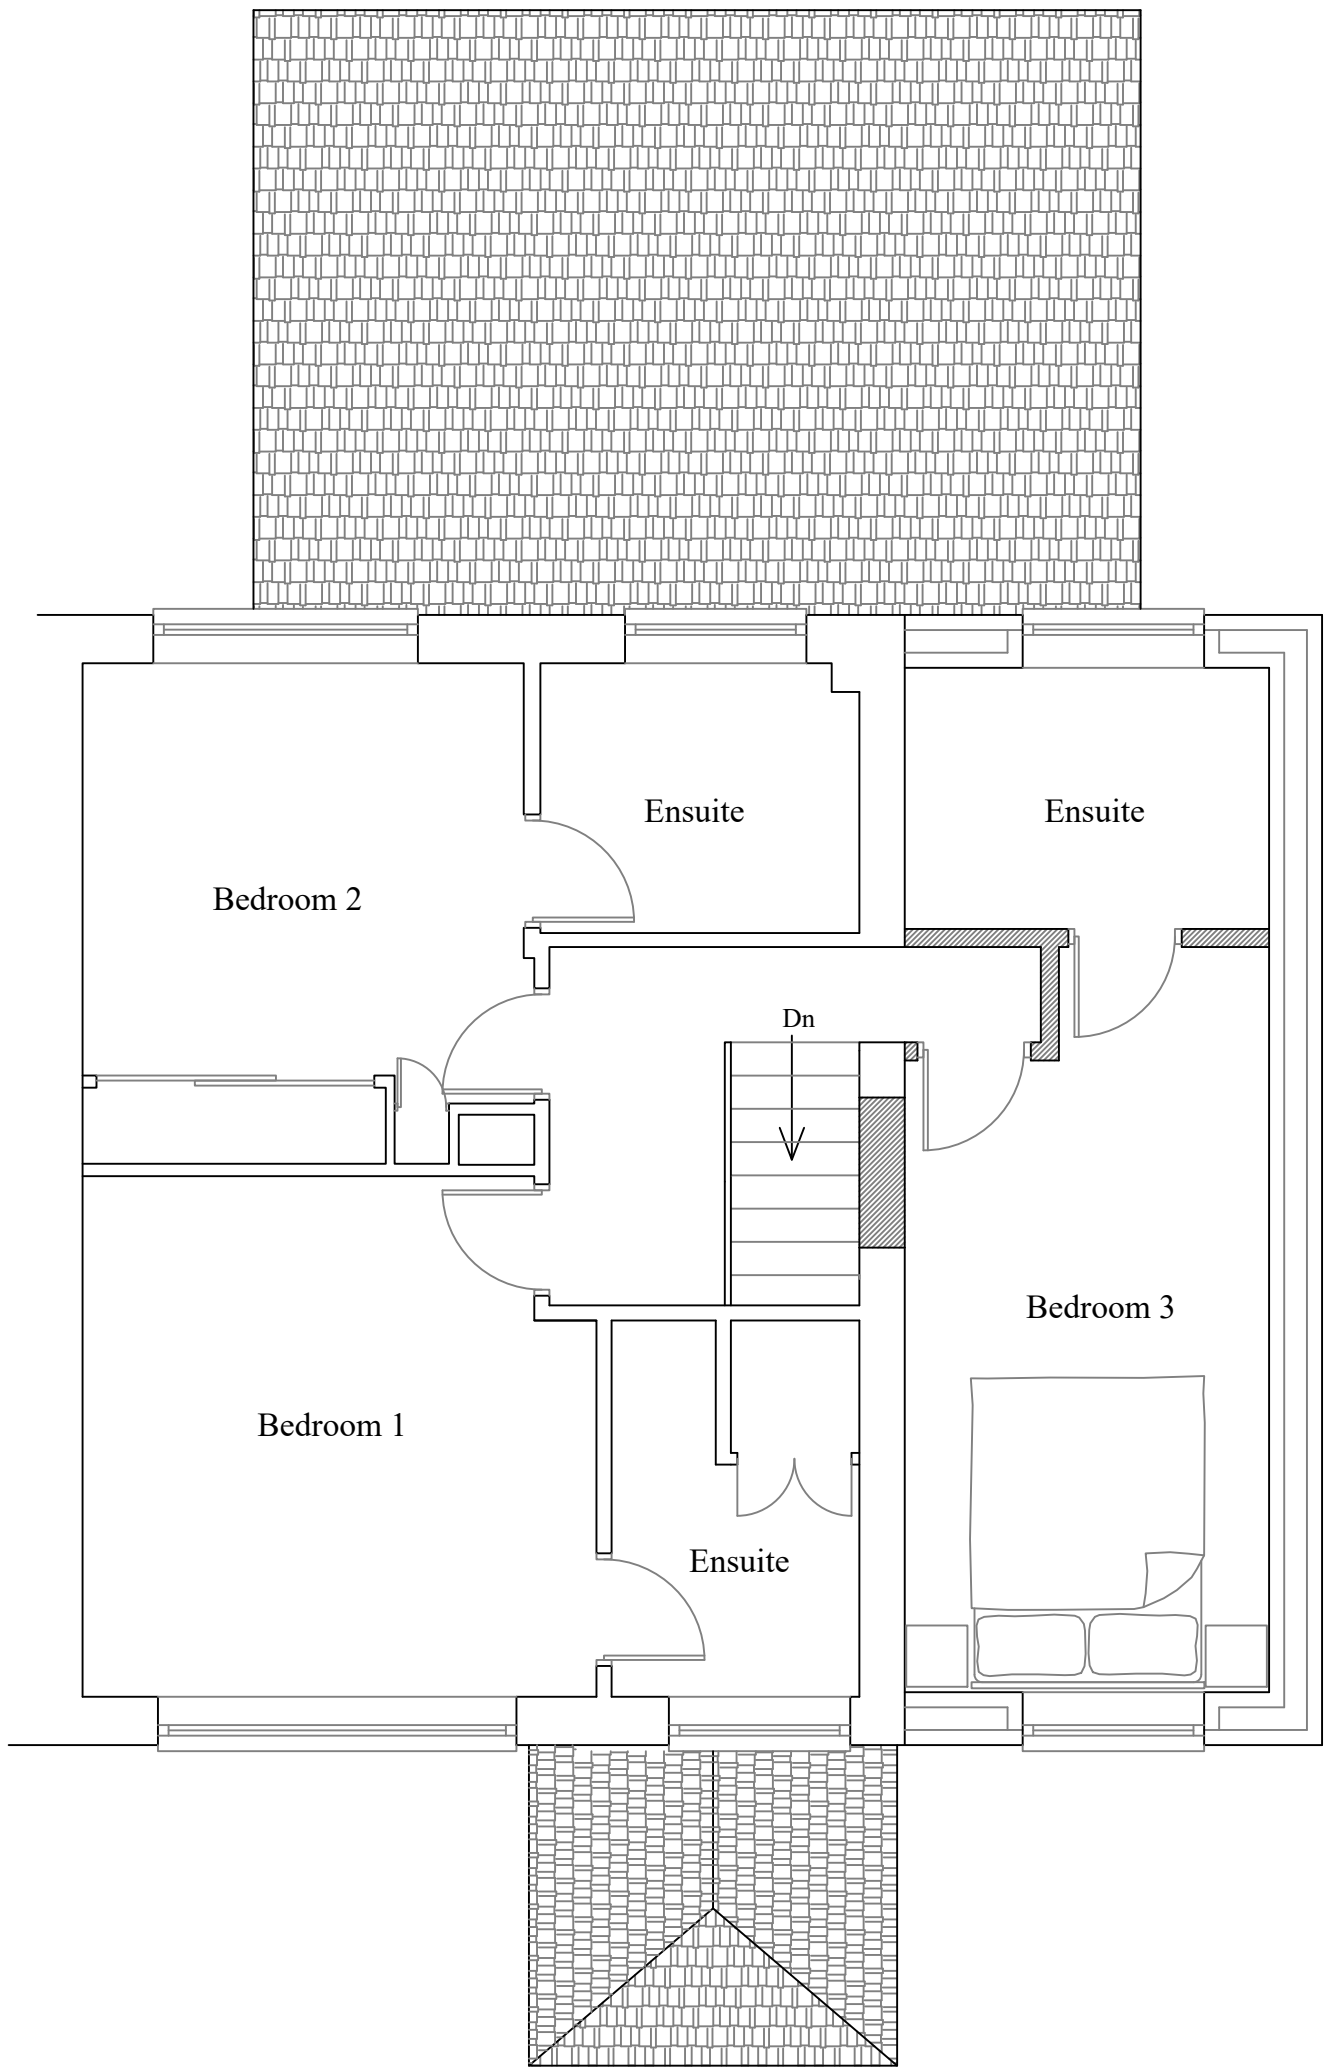


FIRST FLOOR PLAN

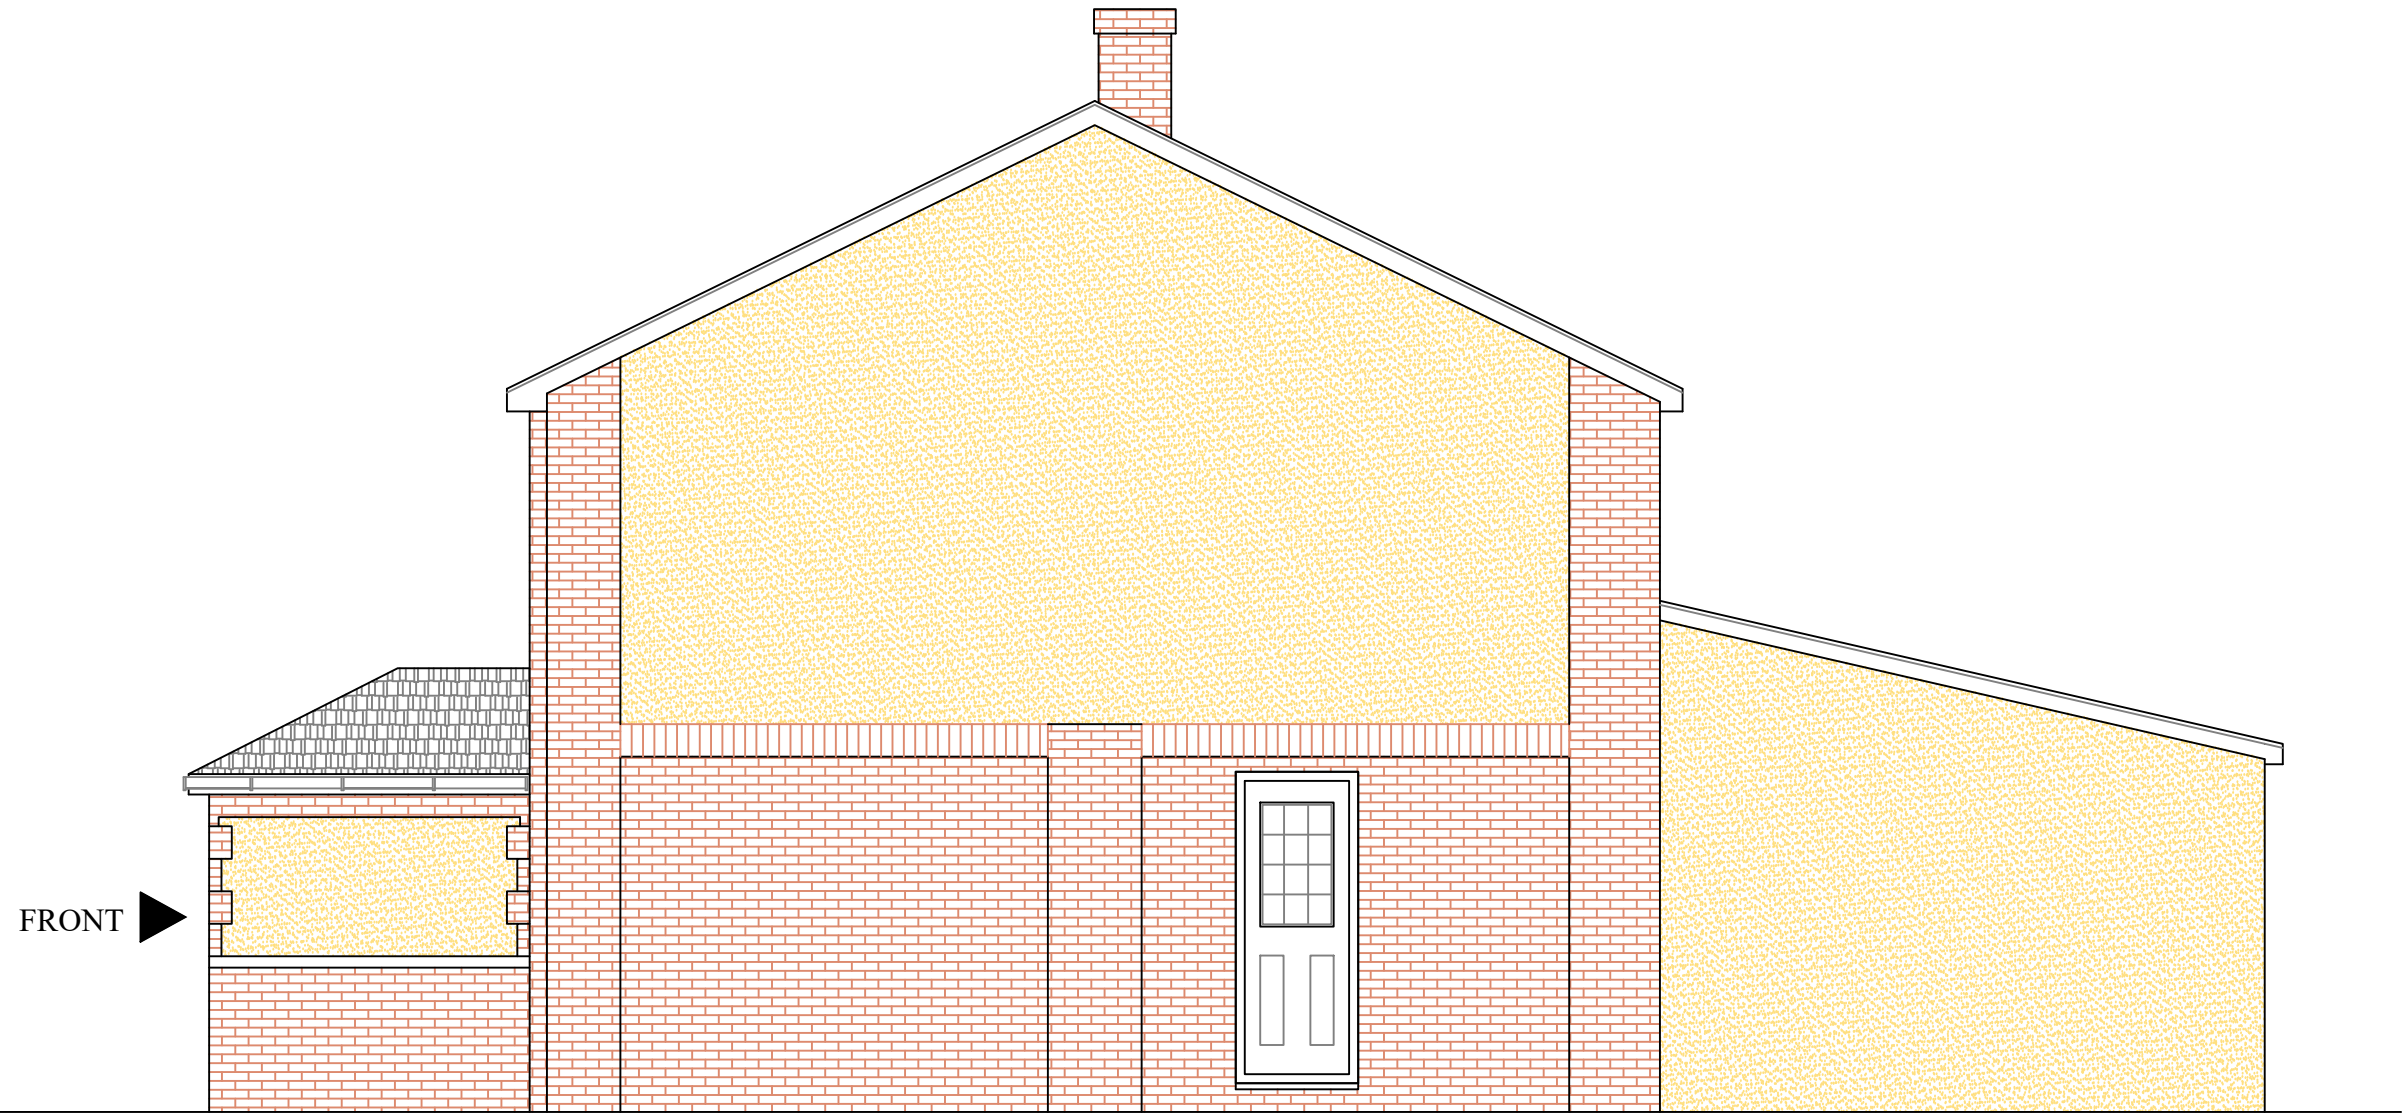

SIDE ELEVATION



FRONT ELEVATION

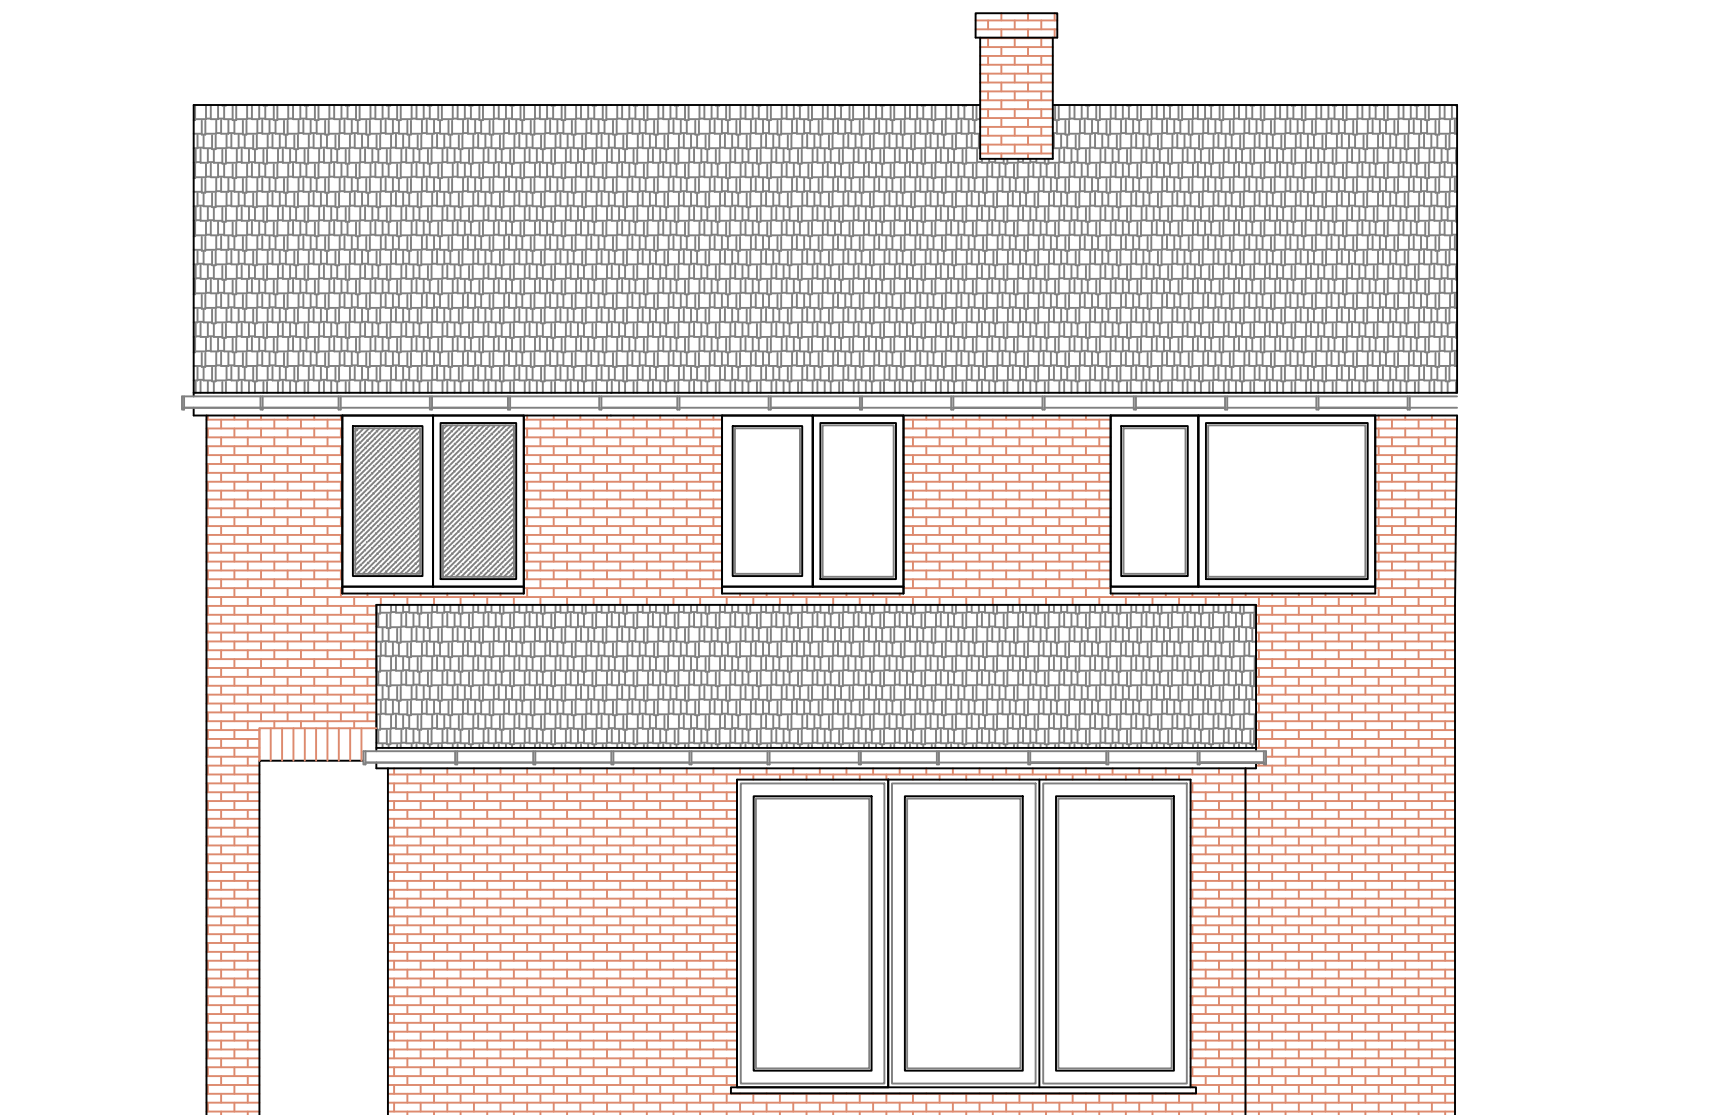

REAR ELEVATION

REVISION		AMENDMENT		DATE	
 Deeside Architectural Design Limited CHARTERED ARCHITECTS, TECHNICIANS, SURVEYORS 25 High Park, Hawarden, Flintshire, CH5 3EF Tel: 07738 584 900 E-mail: deesidearchitectural@gmail.com					
CLIENT Mr. R. Thomas 15 Ffordd Morgan Llay Wrexham LL12 0RR		DRAWING TITLE Proposed Extension 15 Ffordd Morgan Llay Wrexham LL12 0RR PROPOSED PLANS & ELEVATIONS		Date May '23	Scale 1:50@A1
Drawing No. 2023/21/P		Rev			