




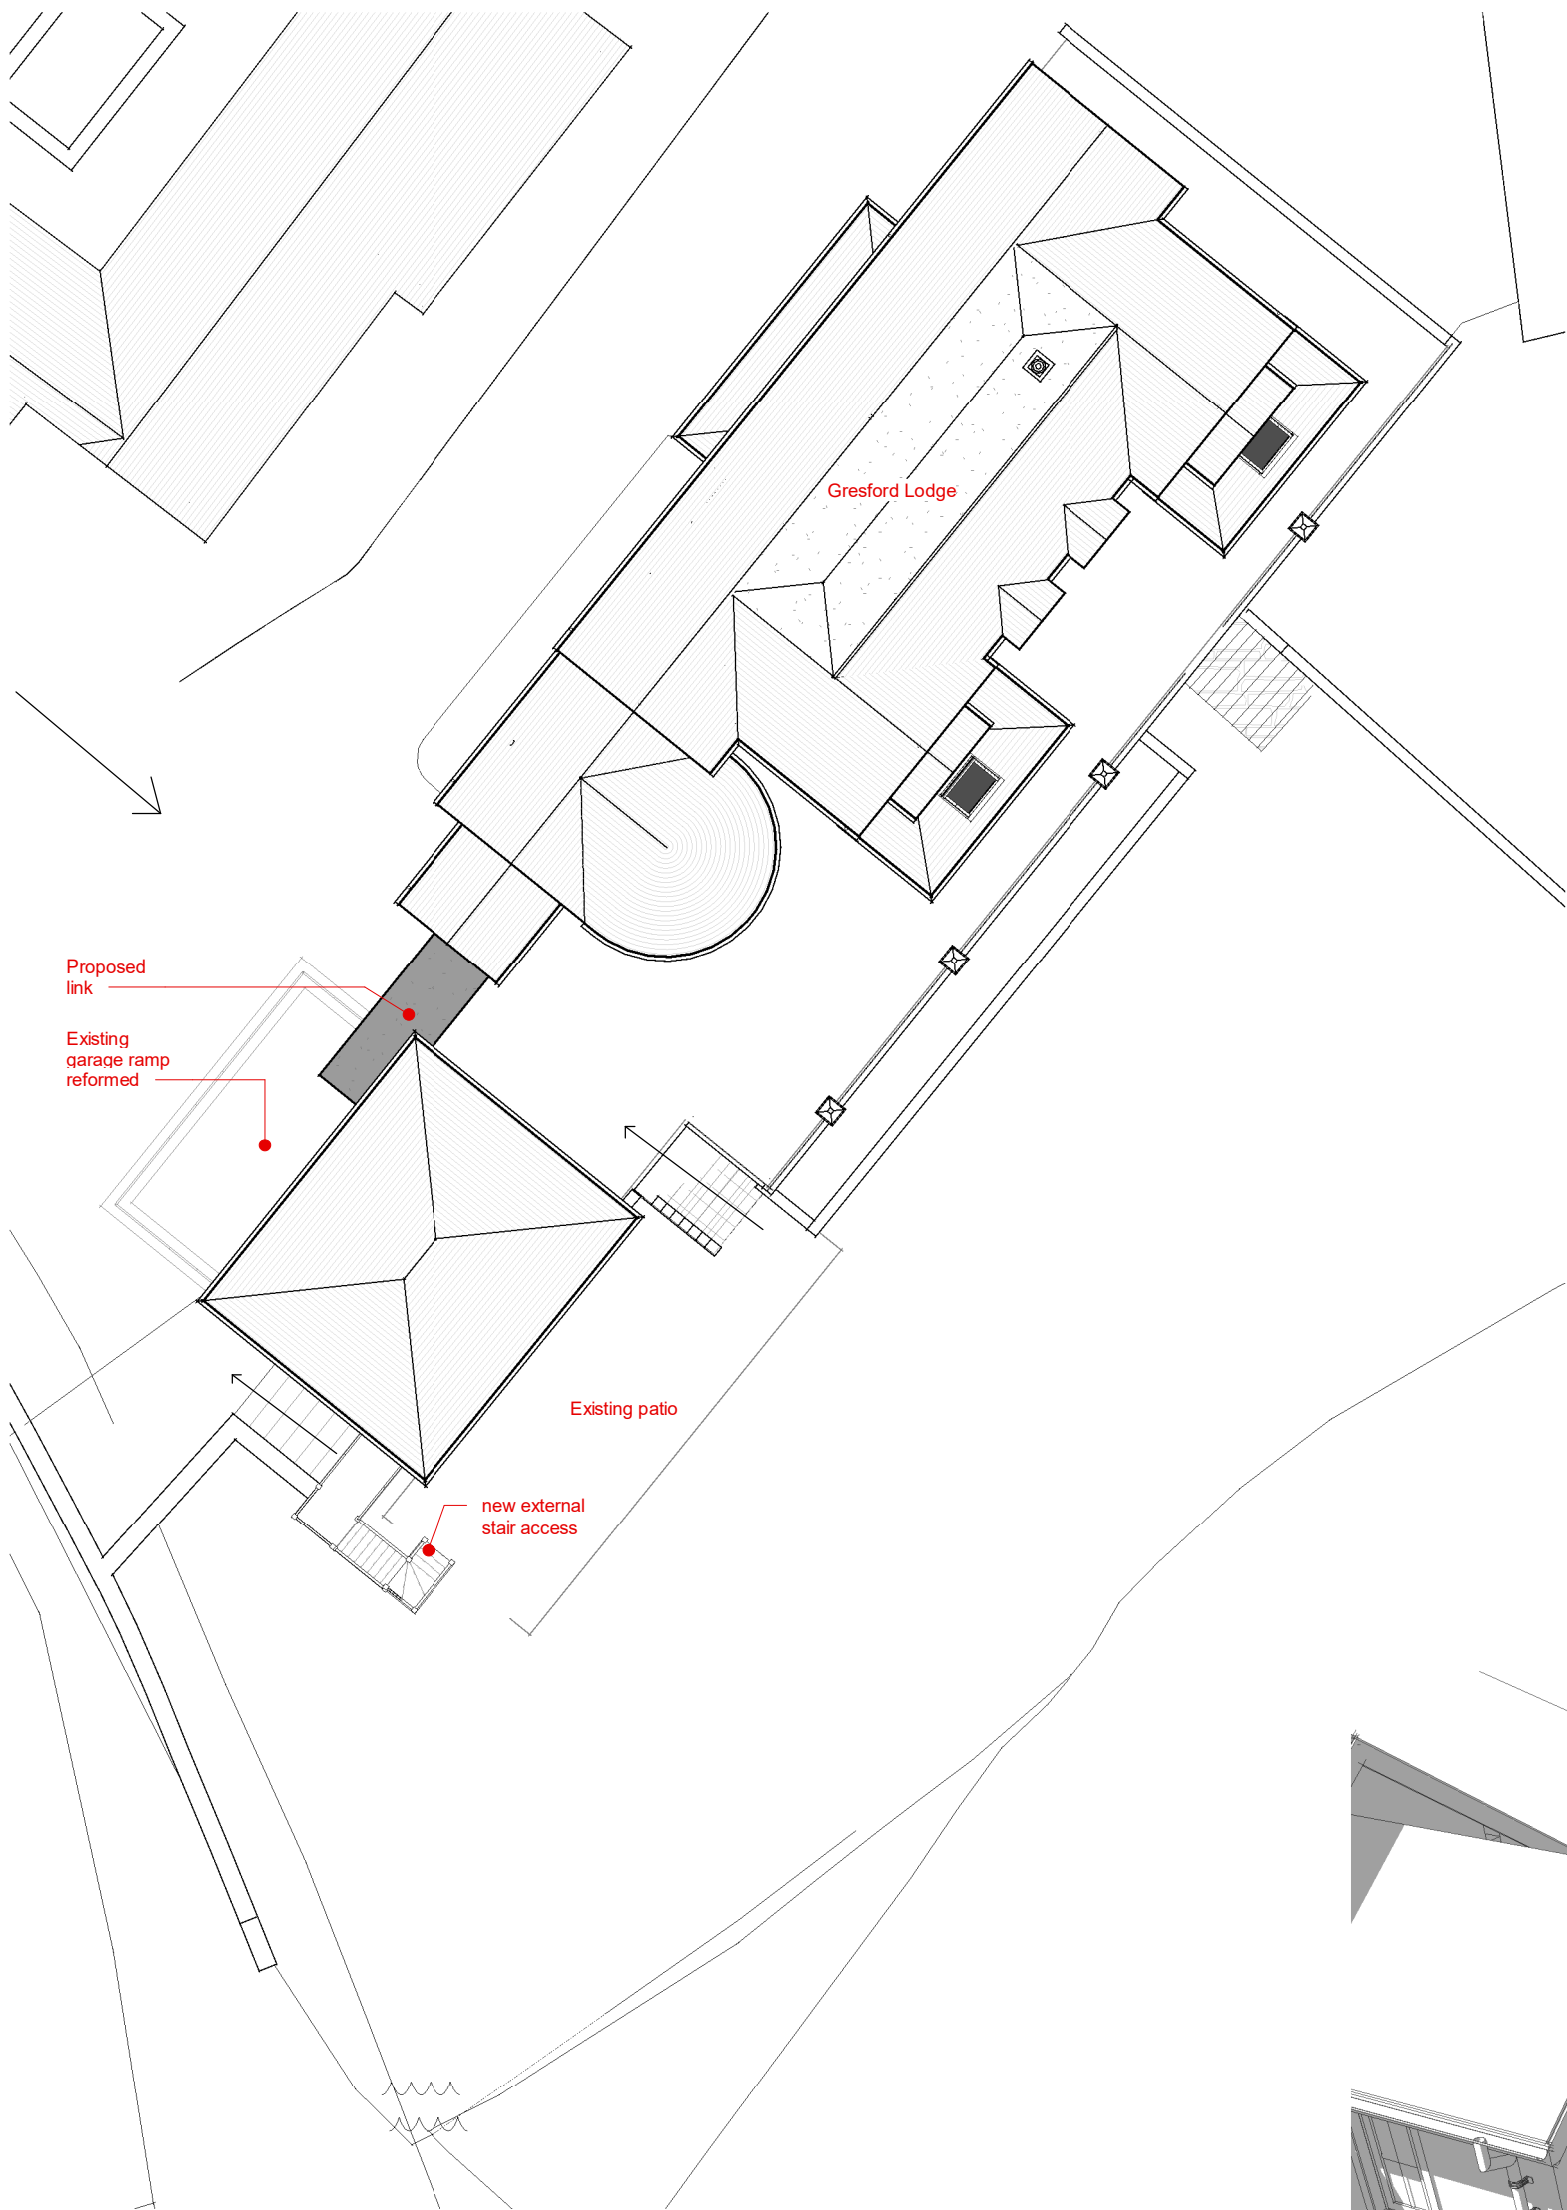


SitePlan
Scale: 1 : 200

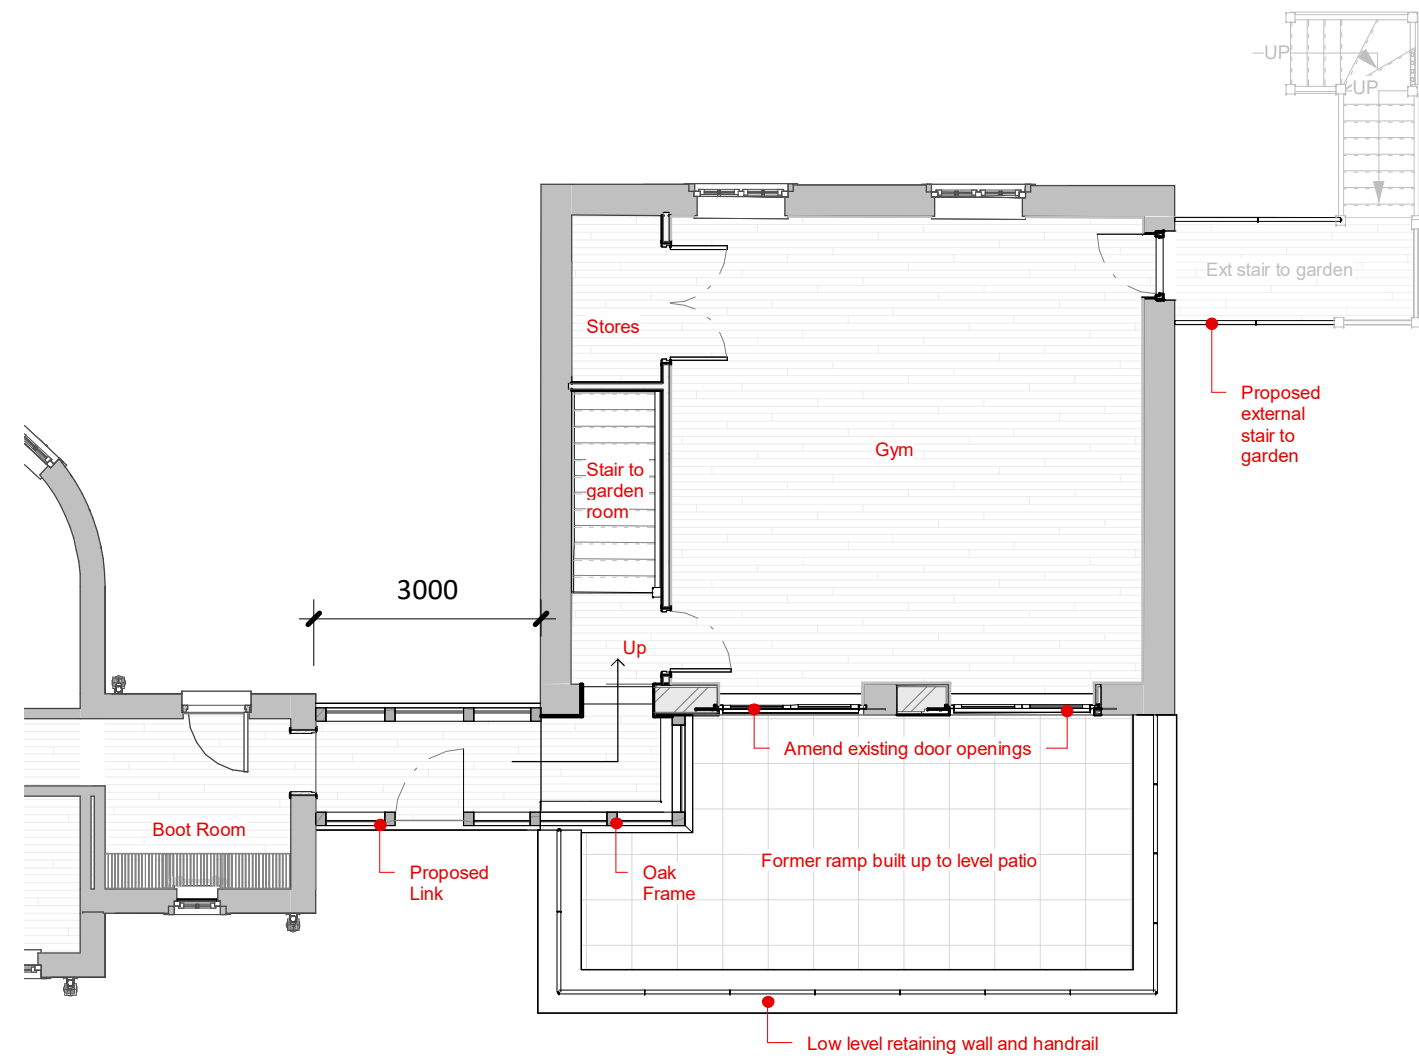


Ground Floor
Scale: 1 : 100

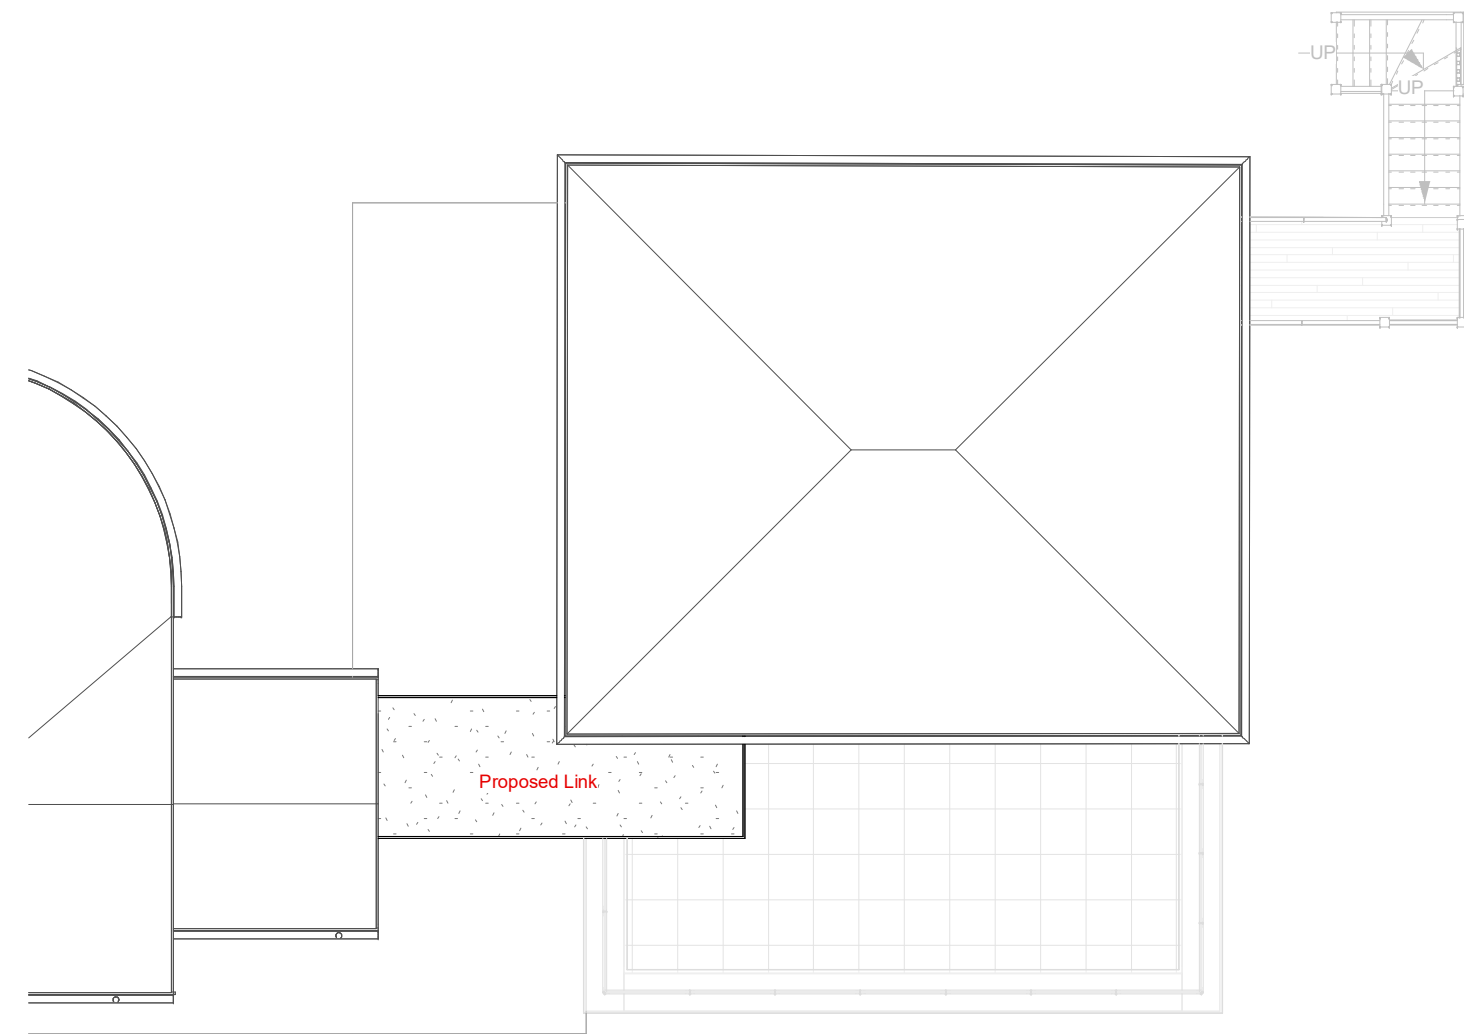


Roof Plan
Scale: 1 : 100

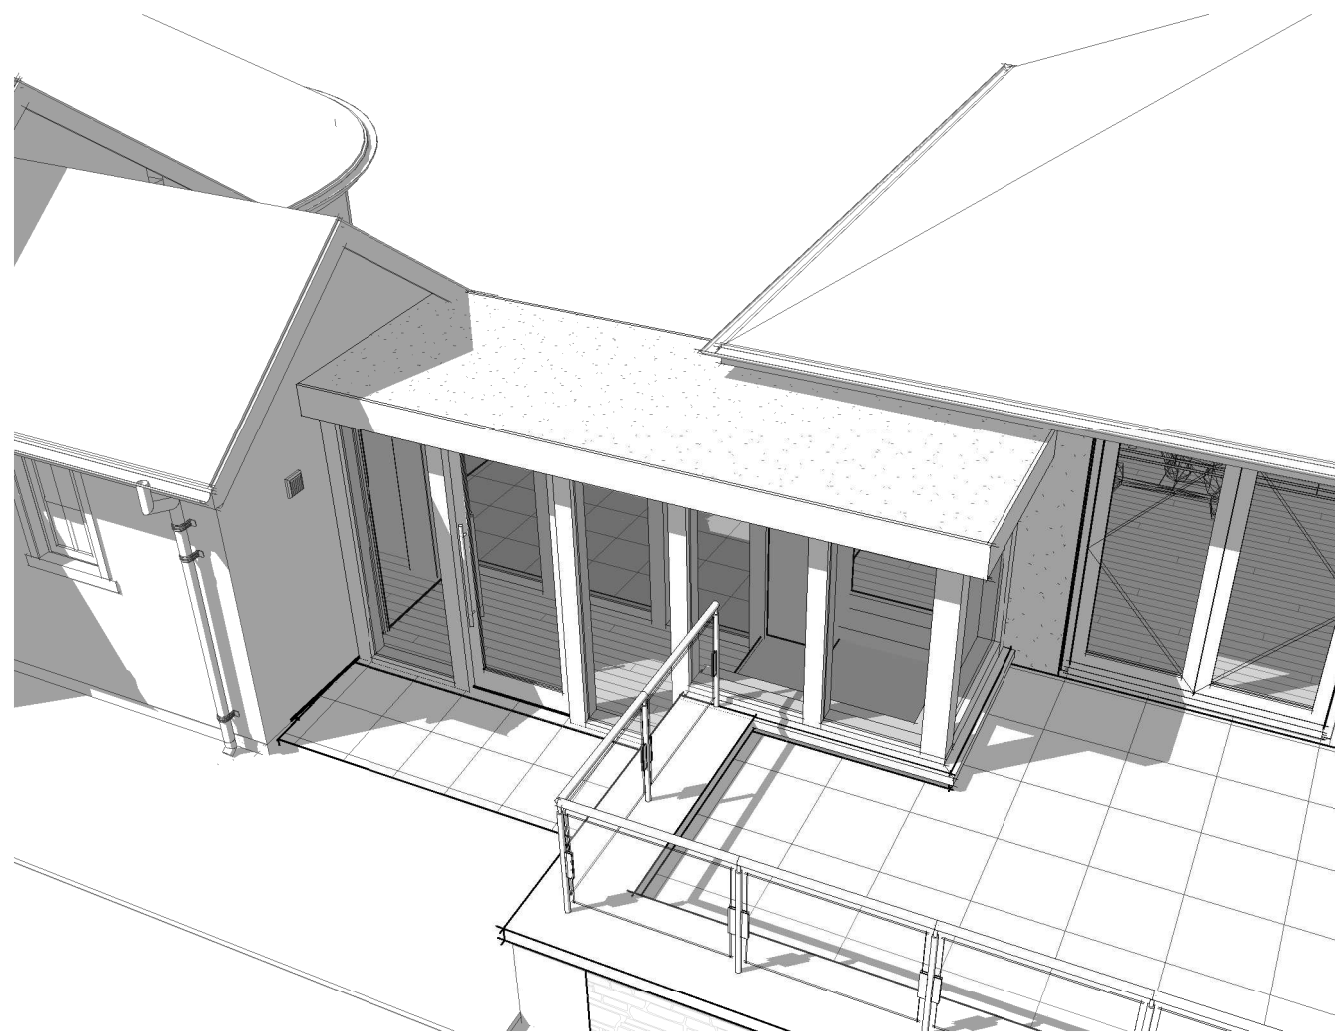


Aerial View of proposed link
Scale:

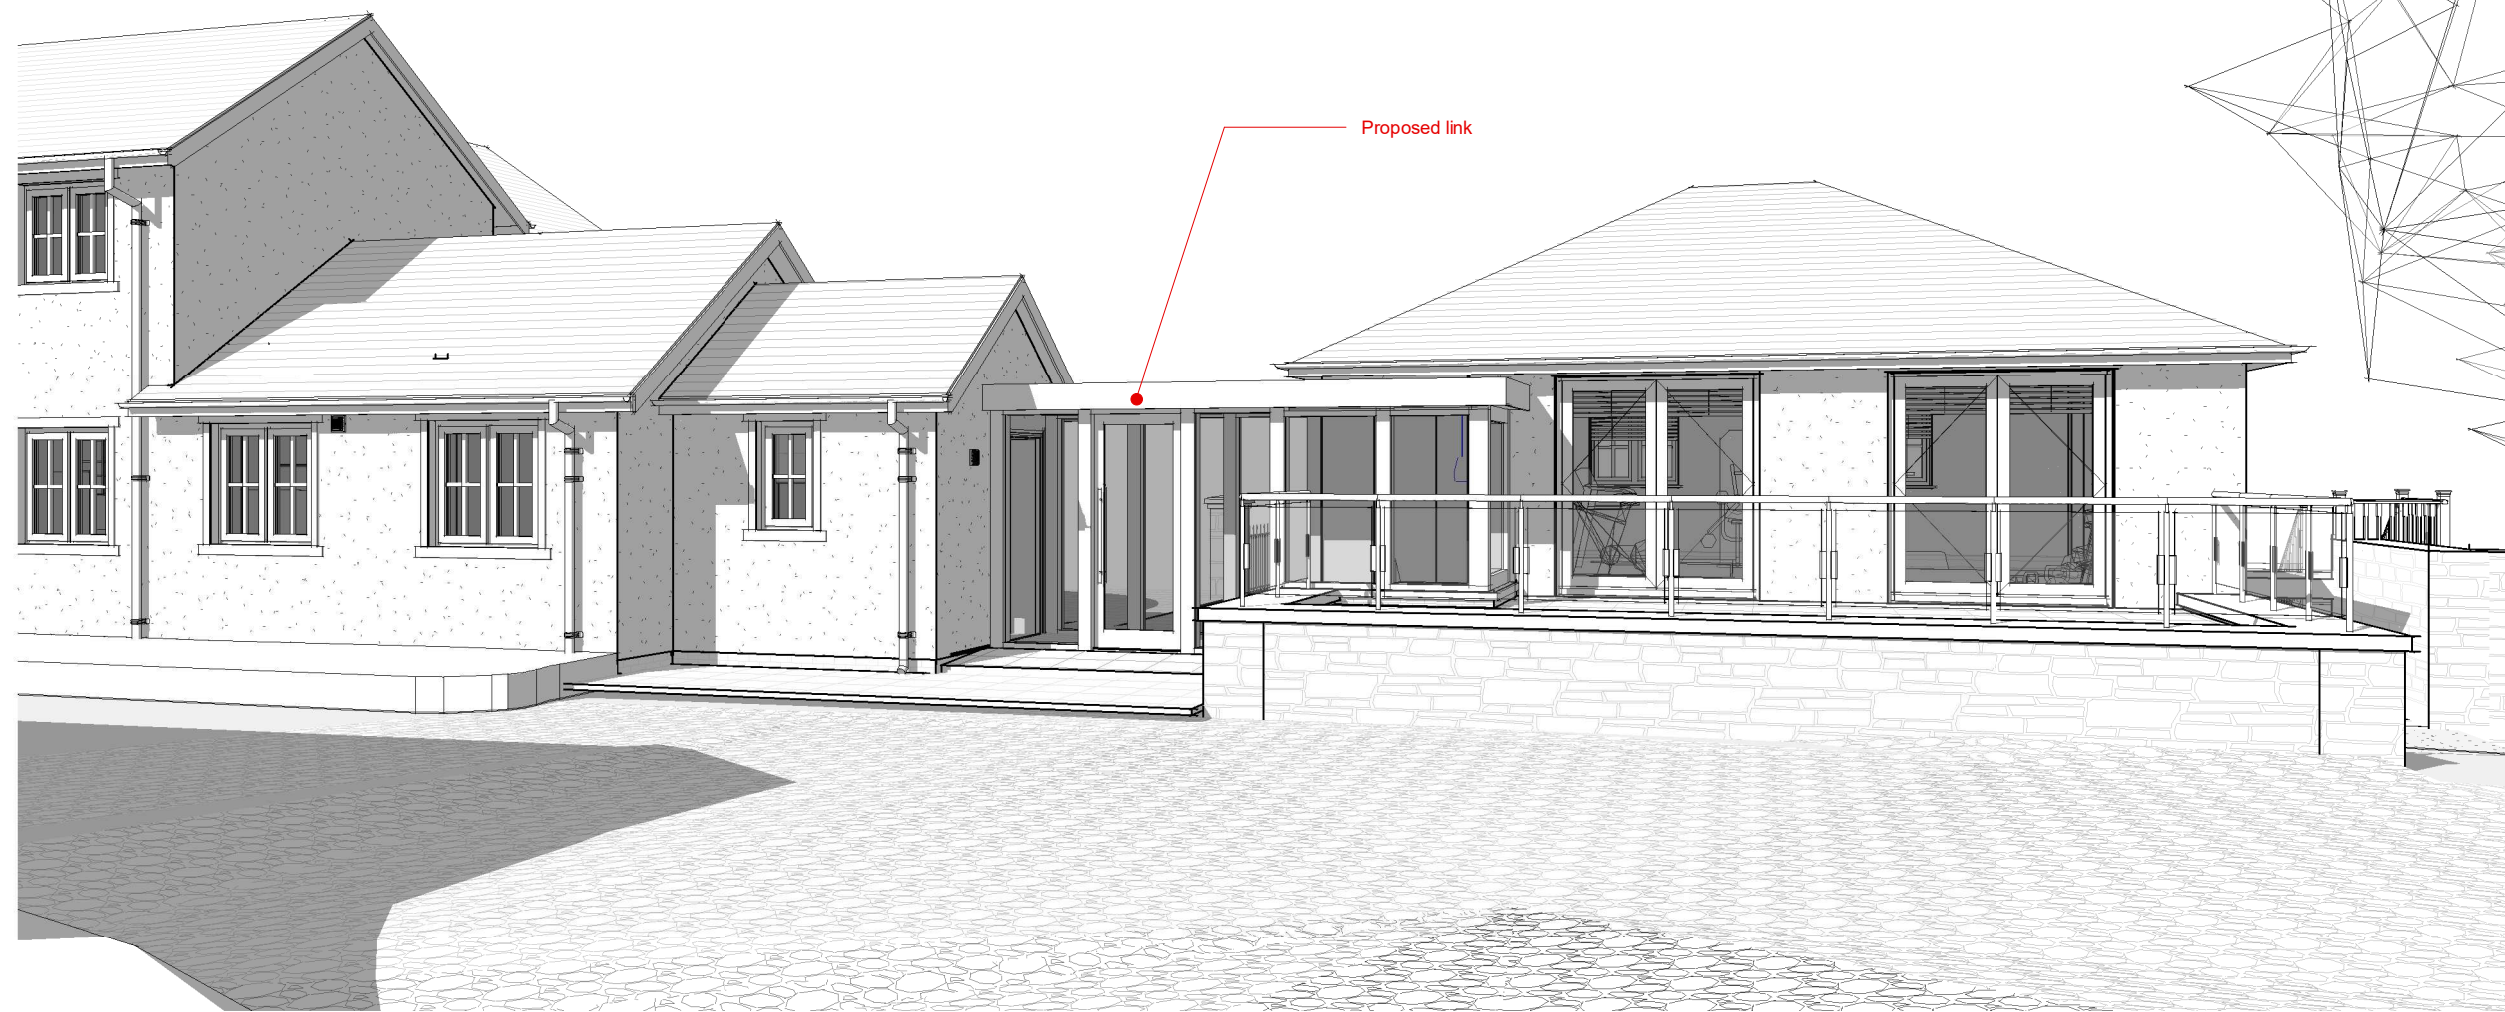


Proposed Copy 1
Scale:

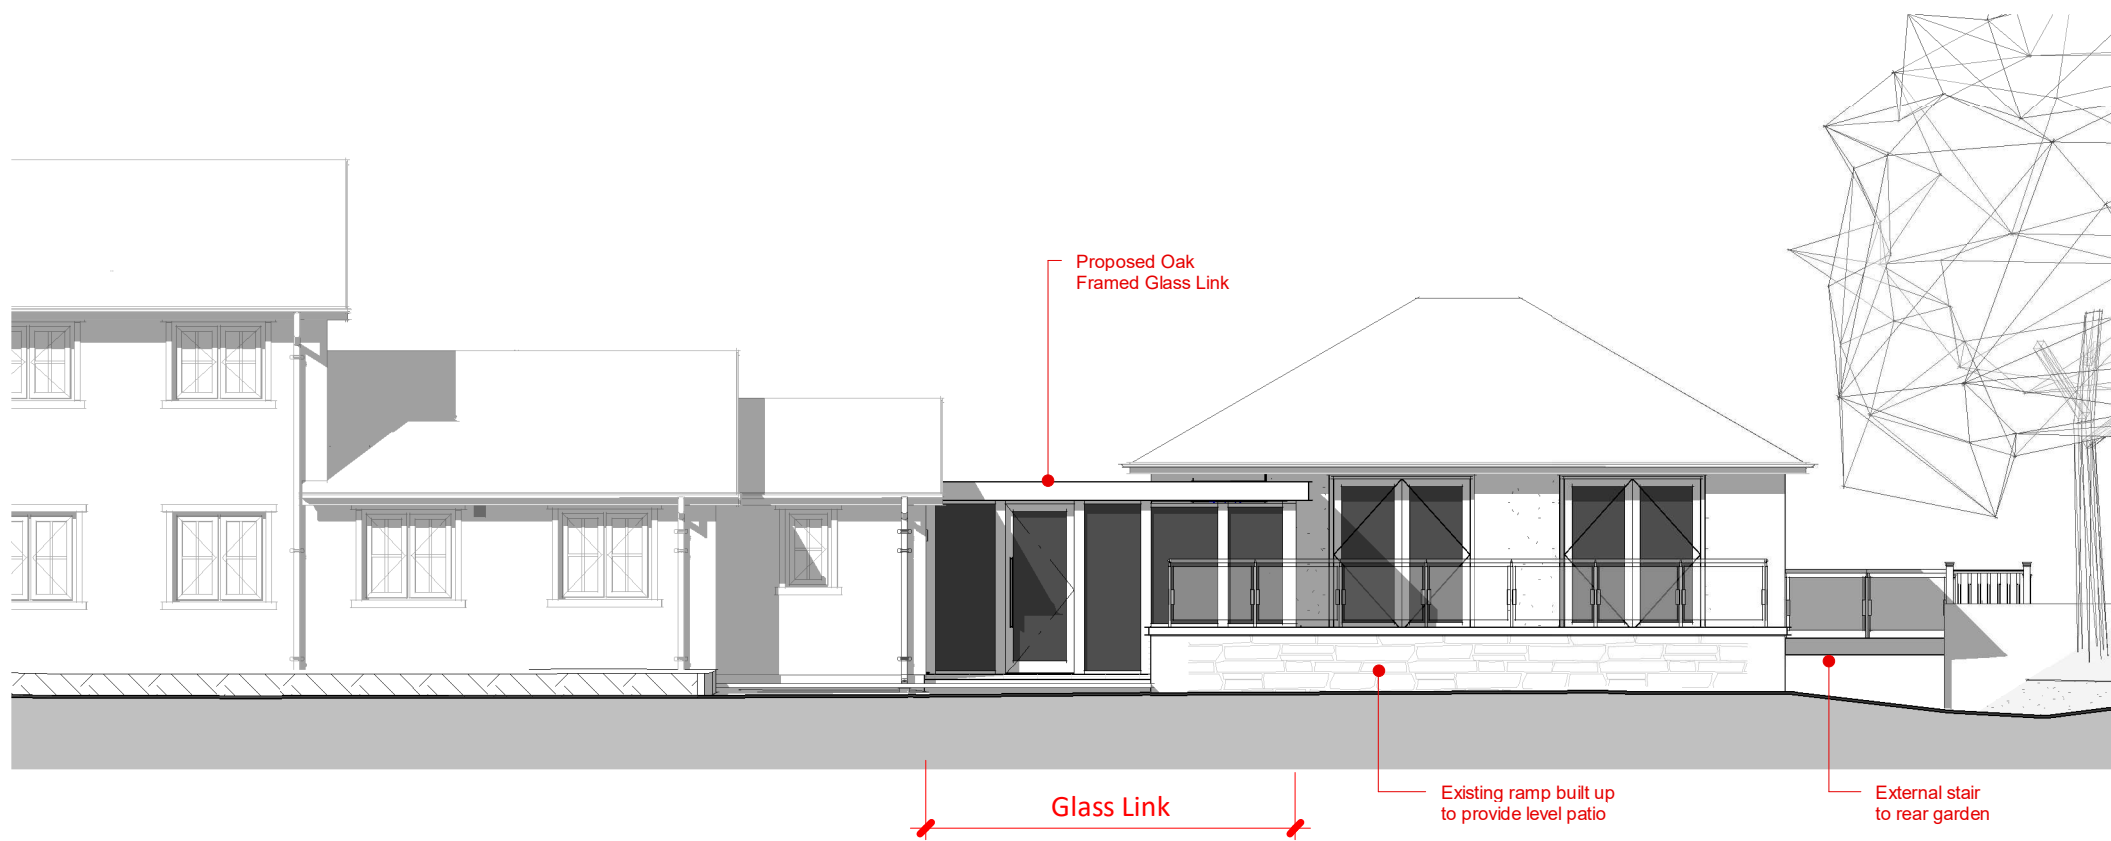

Front Elevation
Scale: 1 : 100

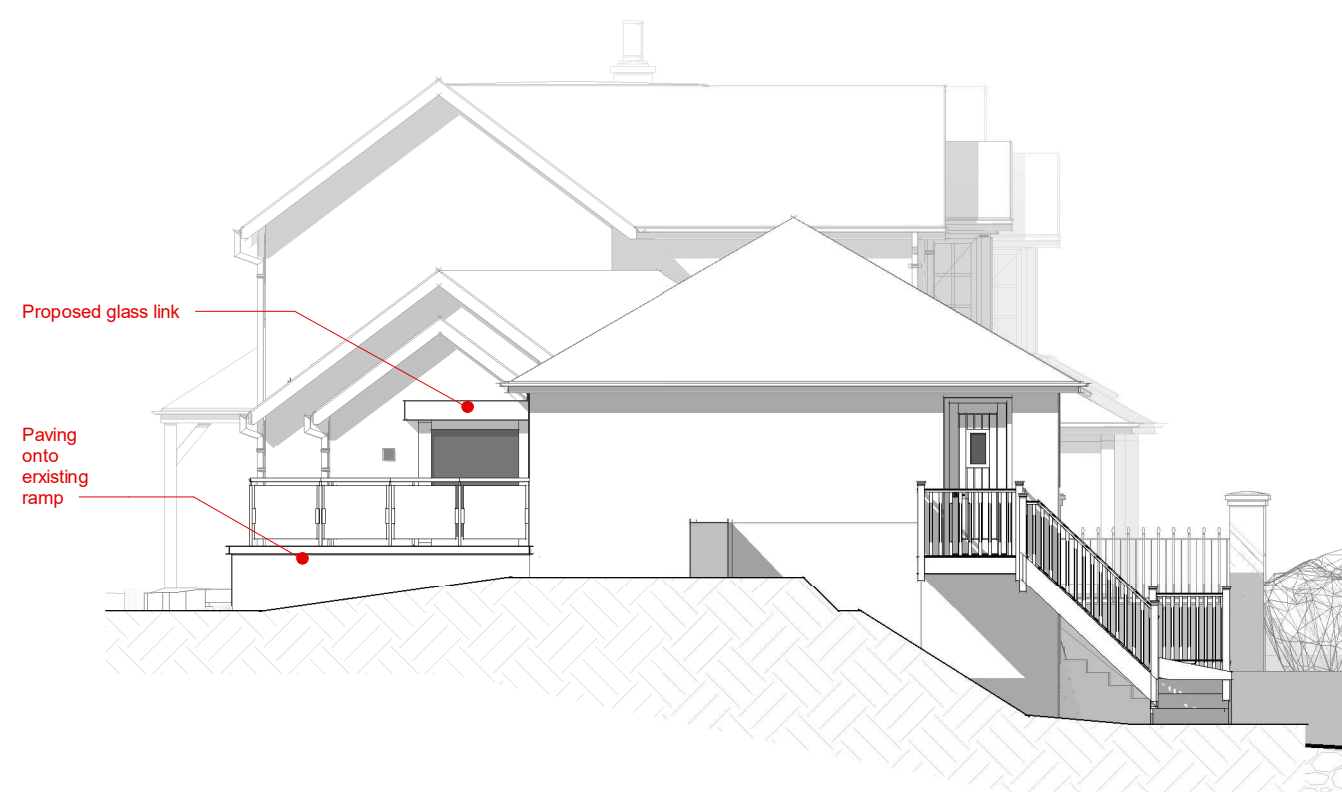

RHS Elevation
Scale: 1 : 100

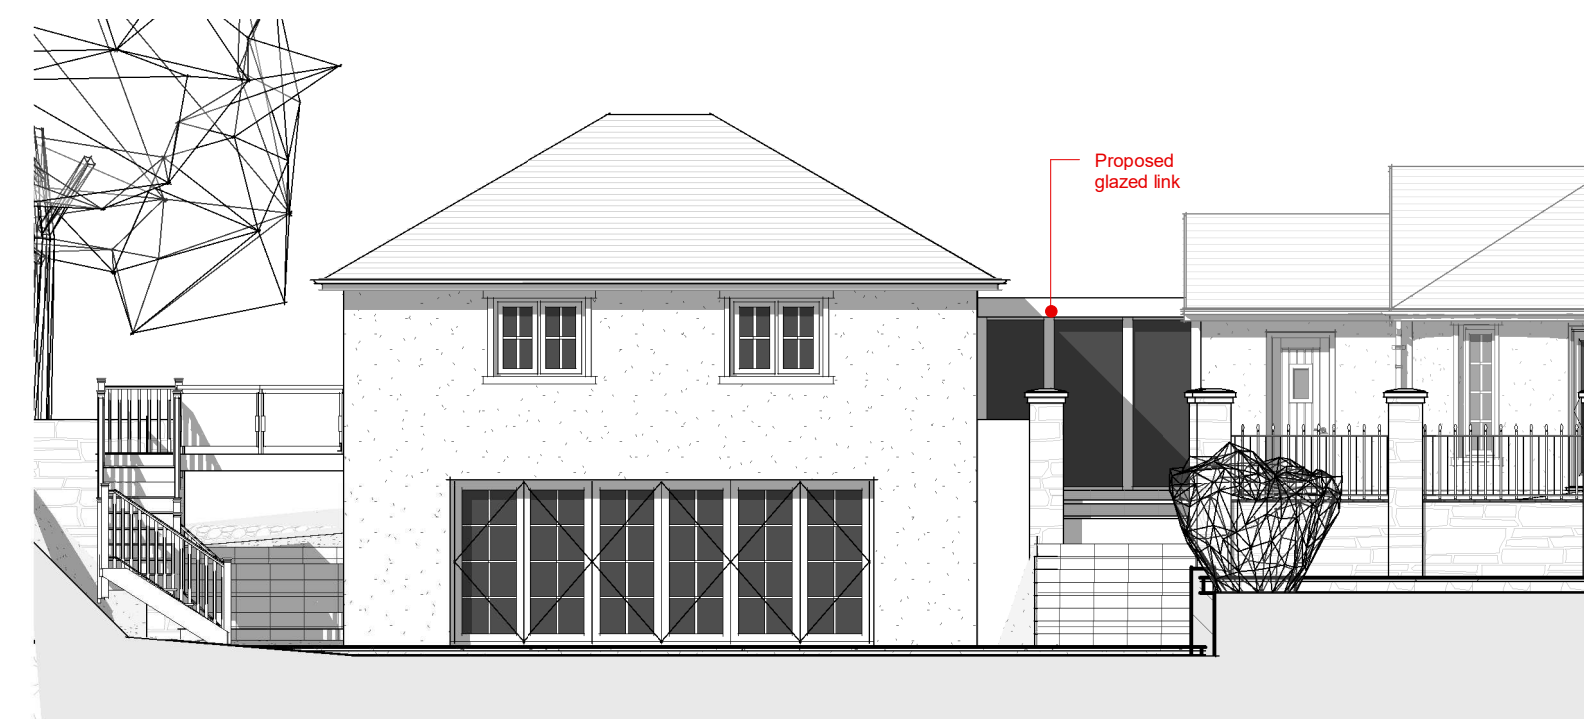

Rear Elevation
Scale: 1 : 100