



A	Survey Drawing	13/07/23
B	Sketch Proposals	24/07/23
C	ASHP Added	02/08/23
D	Planning Application	16/08/23




1 North Elevation

 


VISUAL SCALE 1:100

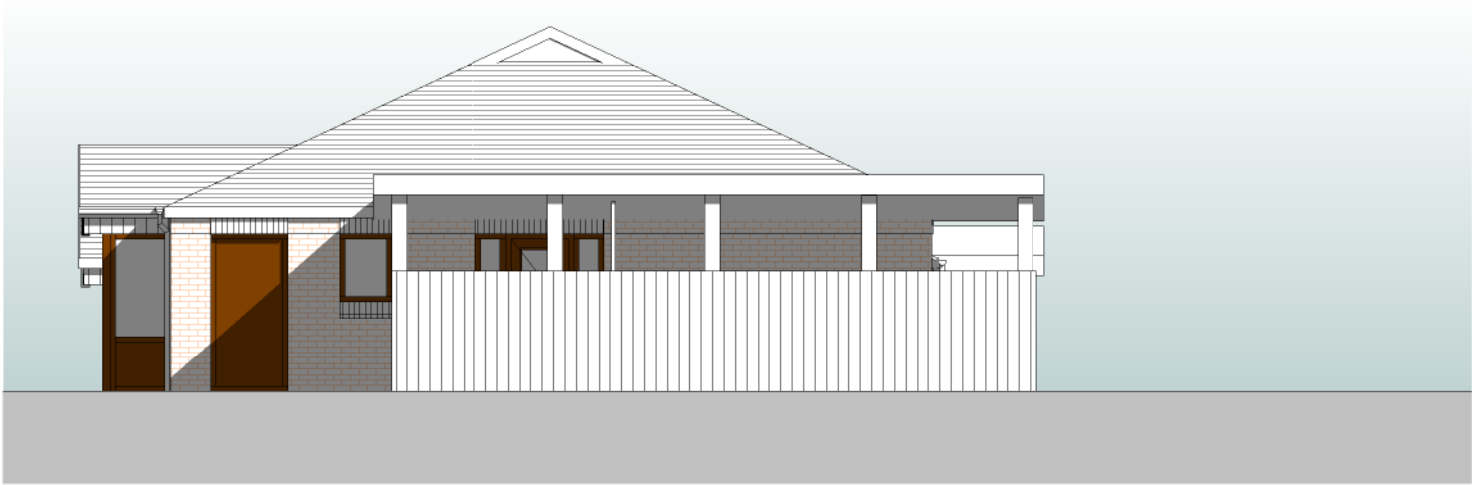

2 West Elevation

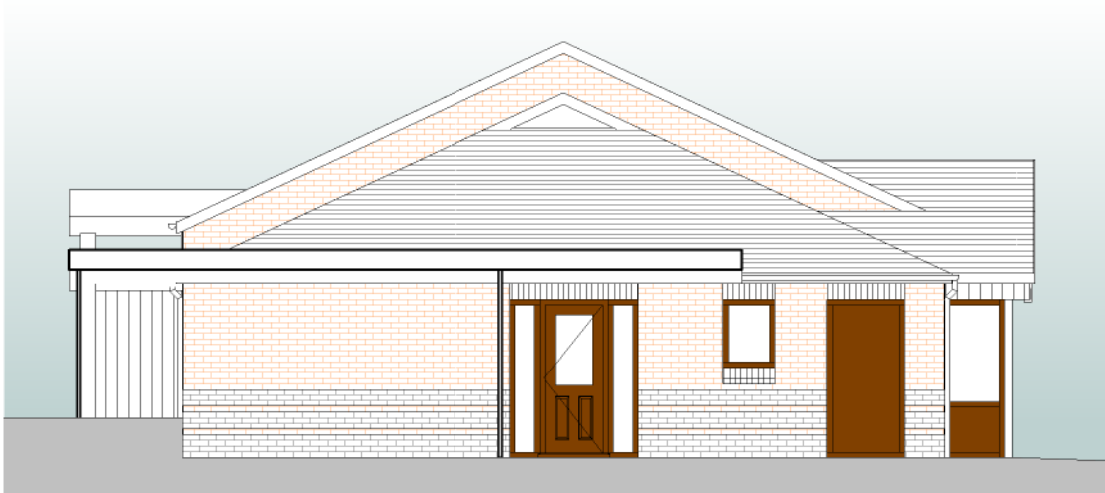

4 East Elevation

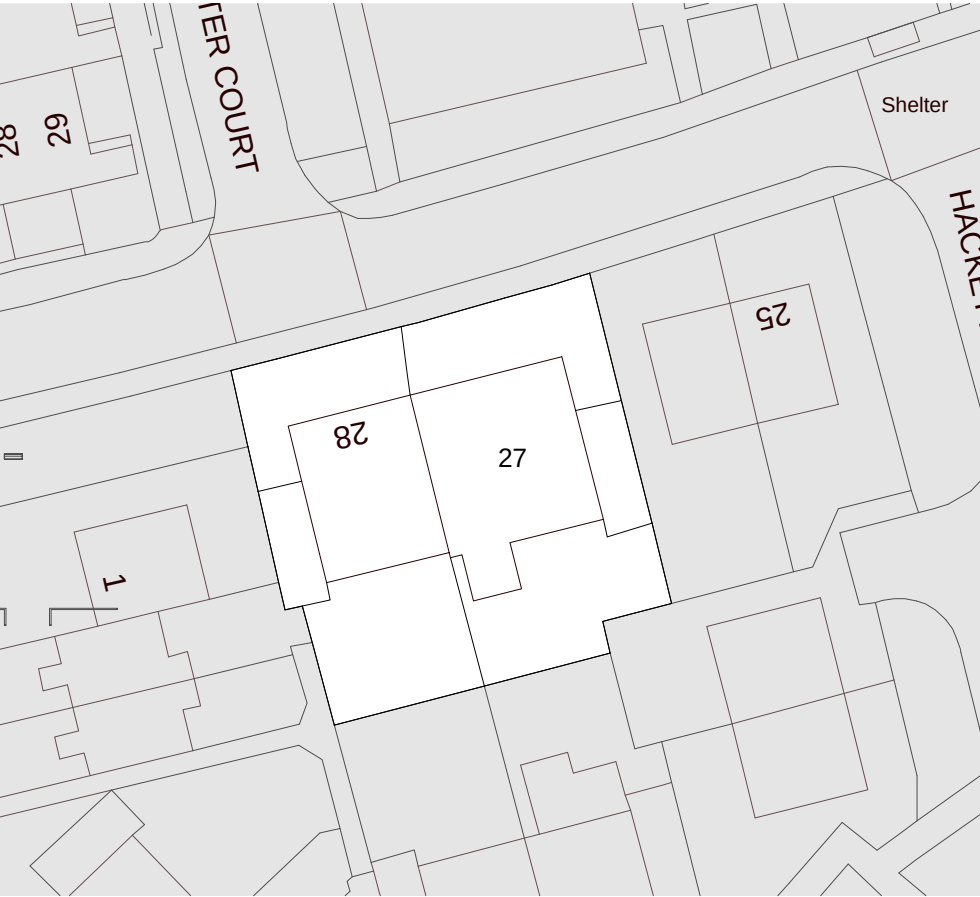


7 Block Plan




VISUAL SCALE 1:500



3 South Elevation

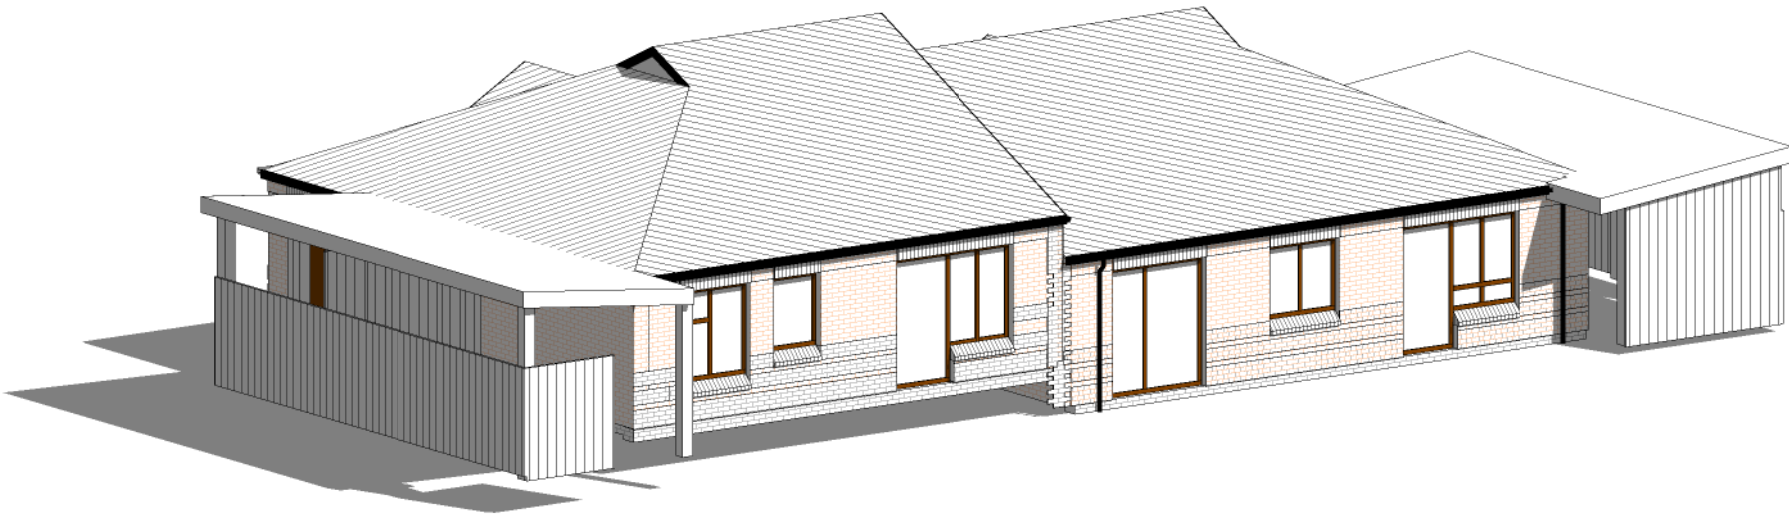

5 Rear 3D View

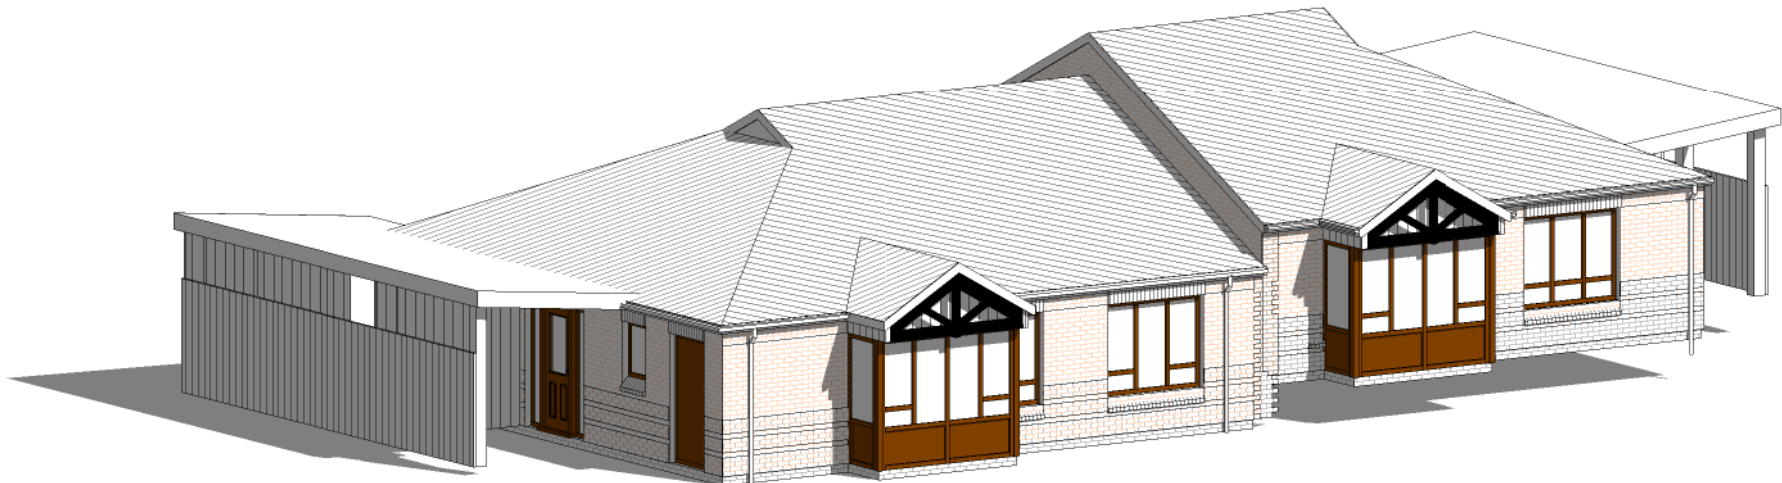

8 Front 3D View