




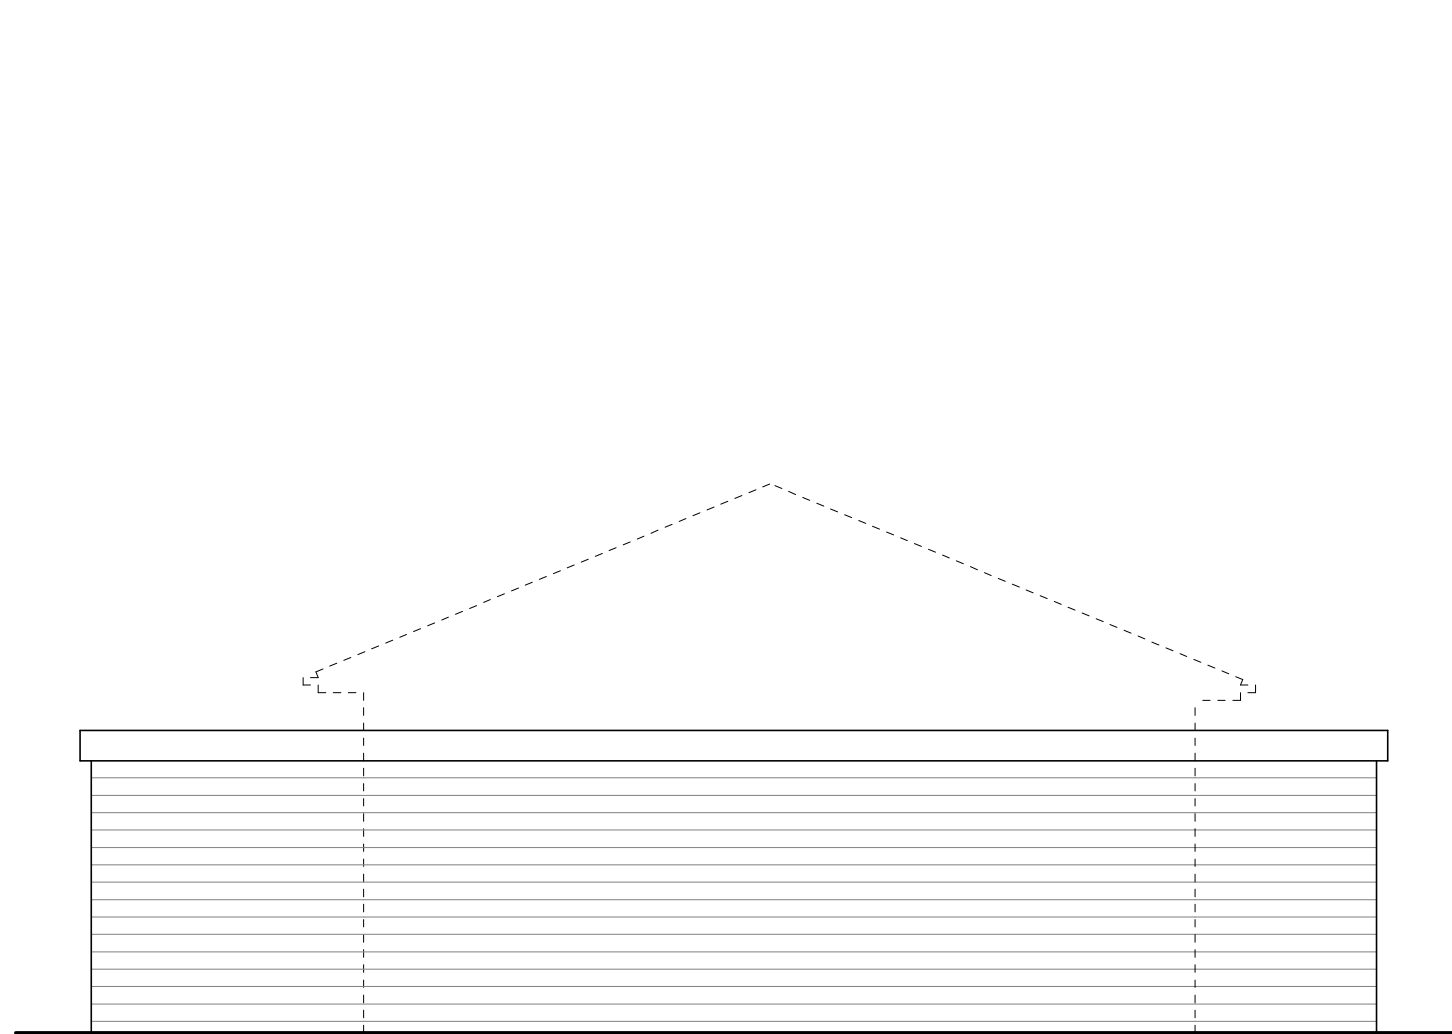


South West Elevation

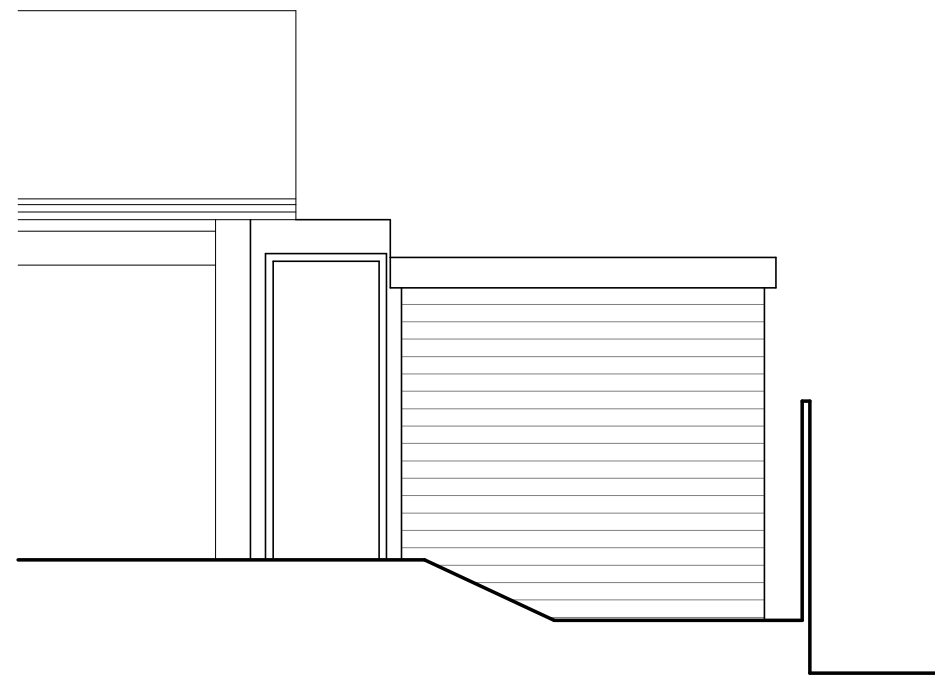


South East Elevation

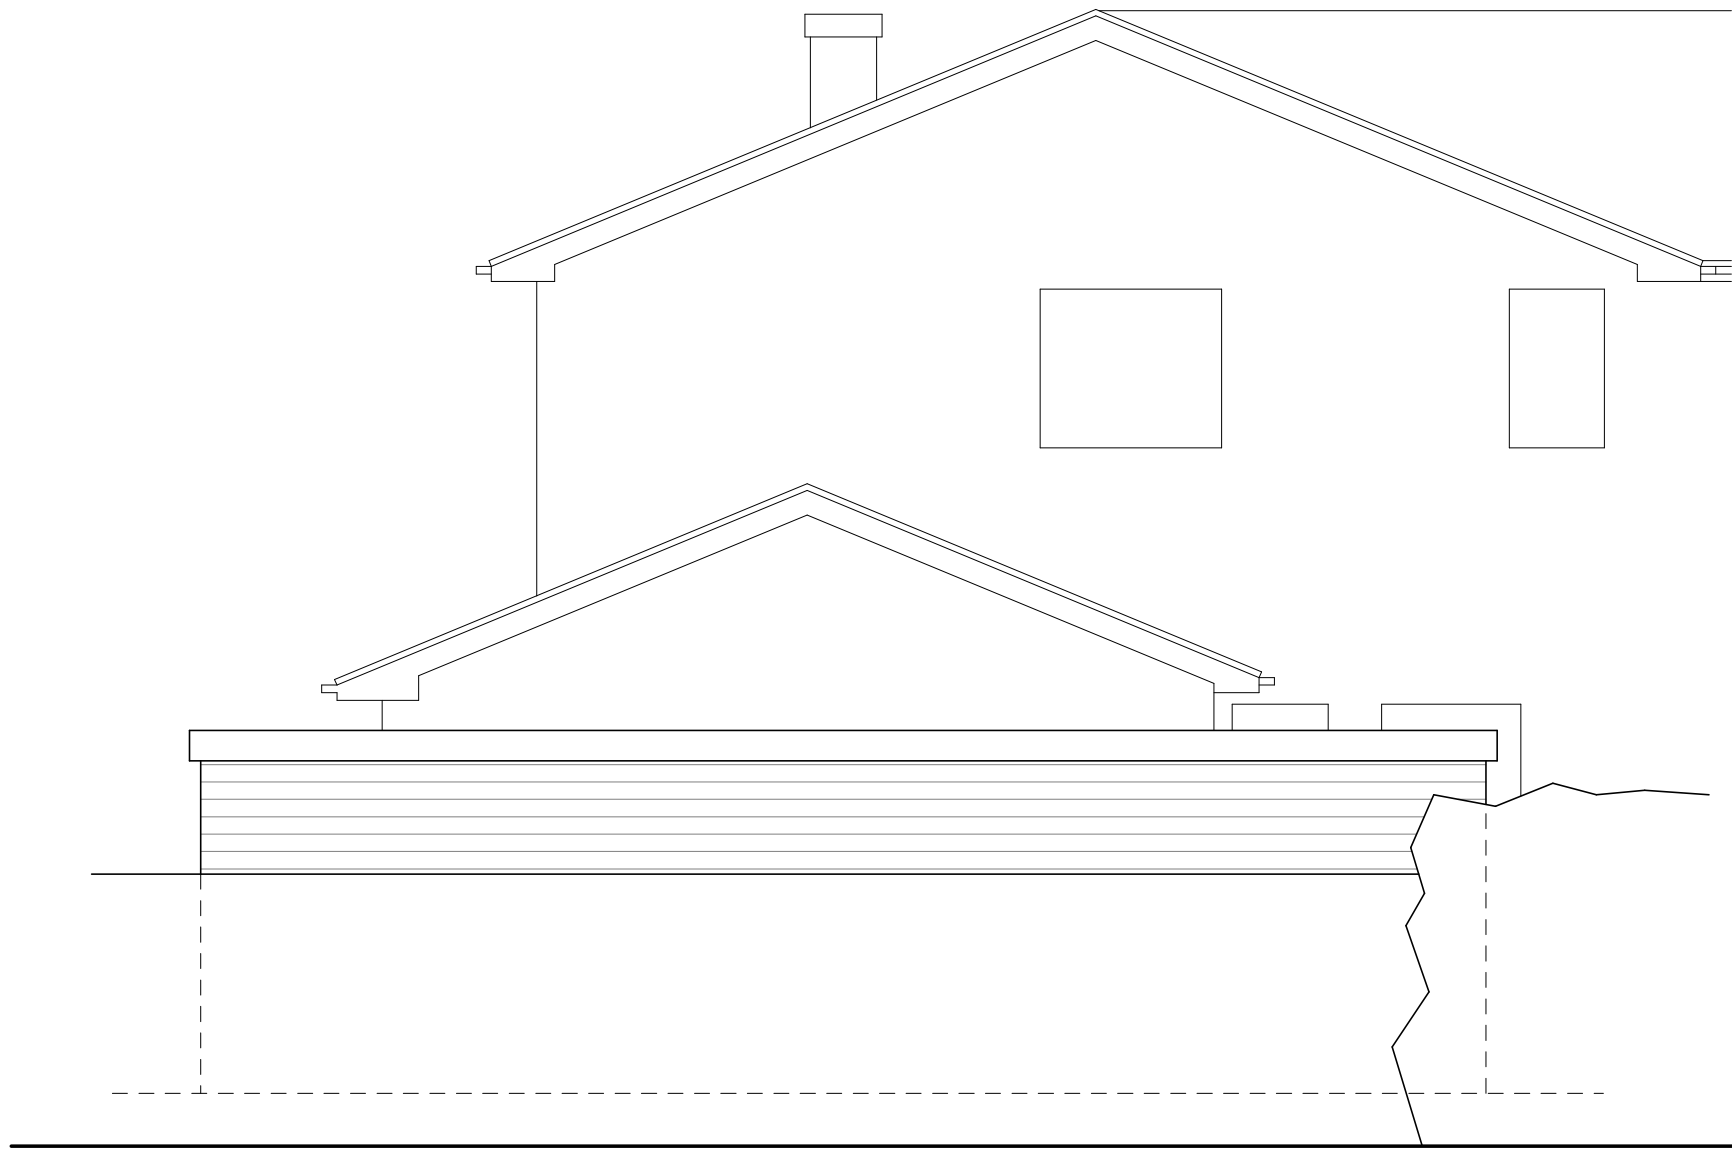

North East Elevation

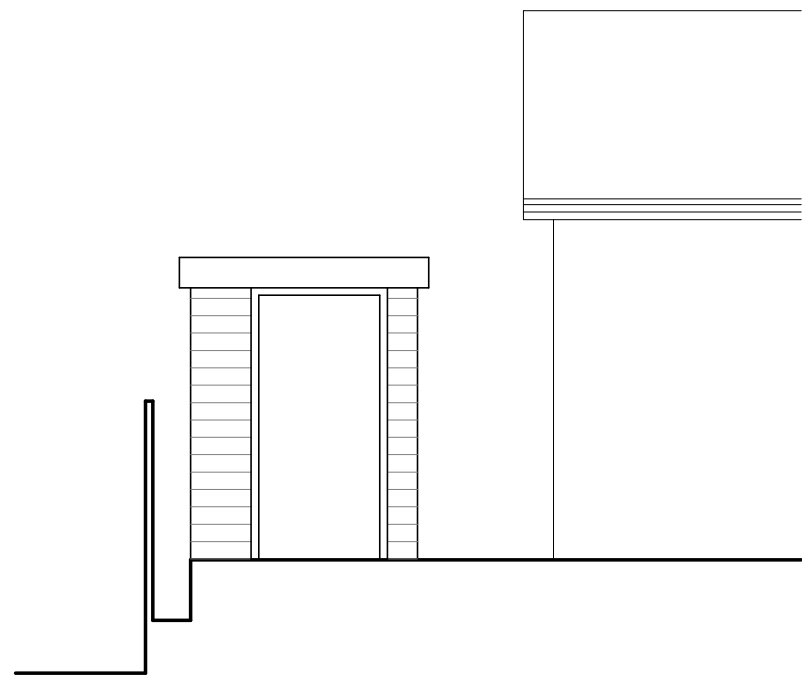

North West Elevation

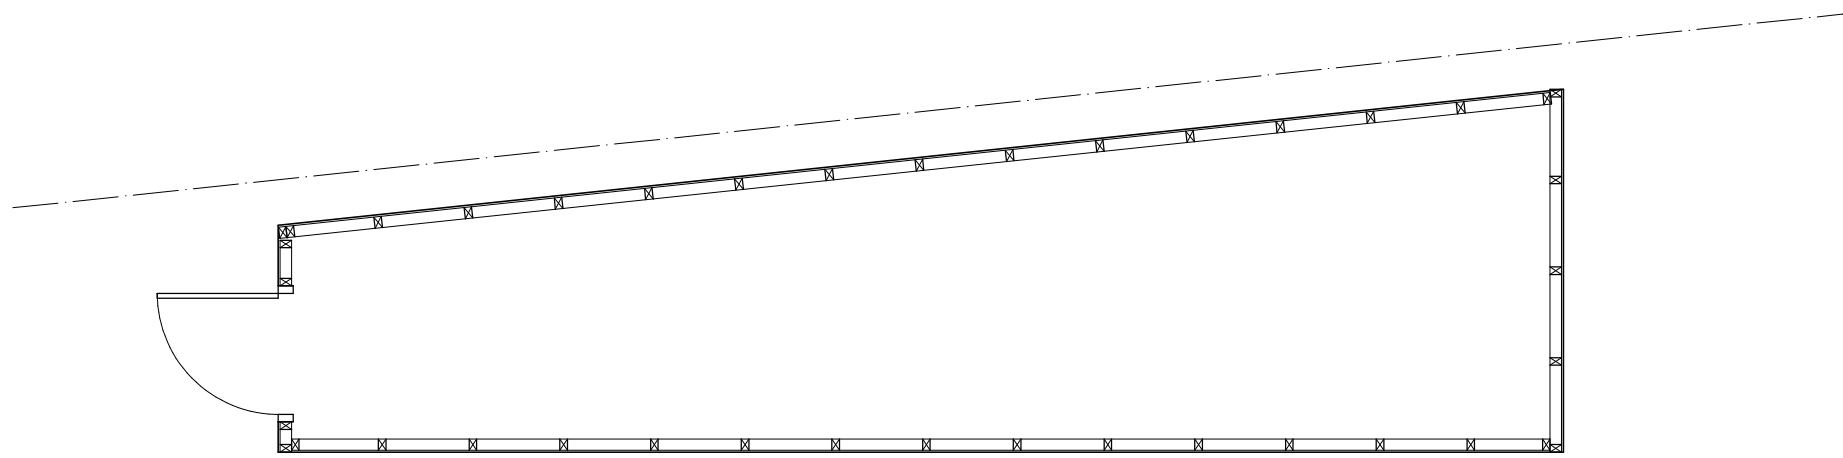

Garden Shed Floor Plan

Materials:-

Walls - Horizontal timber cladding painted black

Roof - EPDM roofing membrane

Revision: A Bin store removed.		24/07/23
Sean Caddick Architectural 13 Belvidere Walk Shrewsbury SY2 5LT email: seancaddick@live.co.uk Tel: 07971 166529		
Client: Mr R McHugh		
Project: Proposed Bin Store and Garden shed 4 Ffordd Glyn Coed Y Glyn Wrexham LL13 7QN		
Drawing title: Proposed Garden Shed and Bin Store Floor Plans and Elevations		
Scale: 1:50 @ A1	Date: May 2023	
Drawing number: 23/2017/04	Revision: A	