




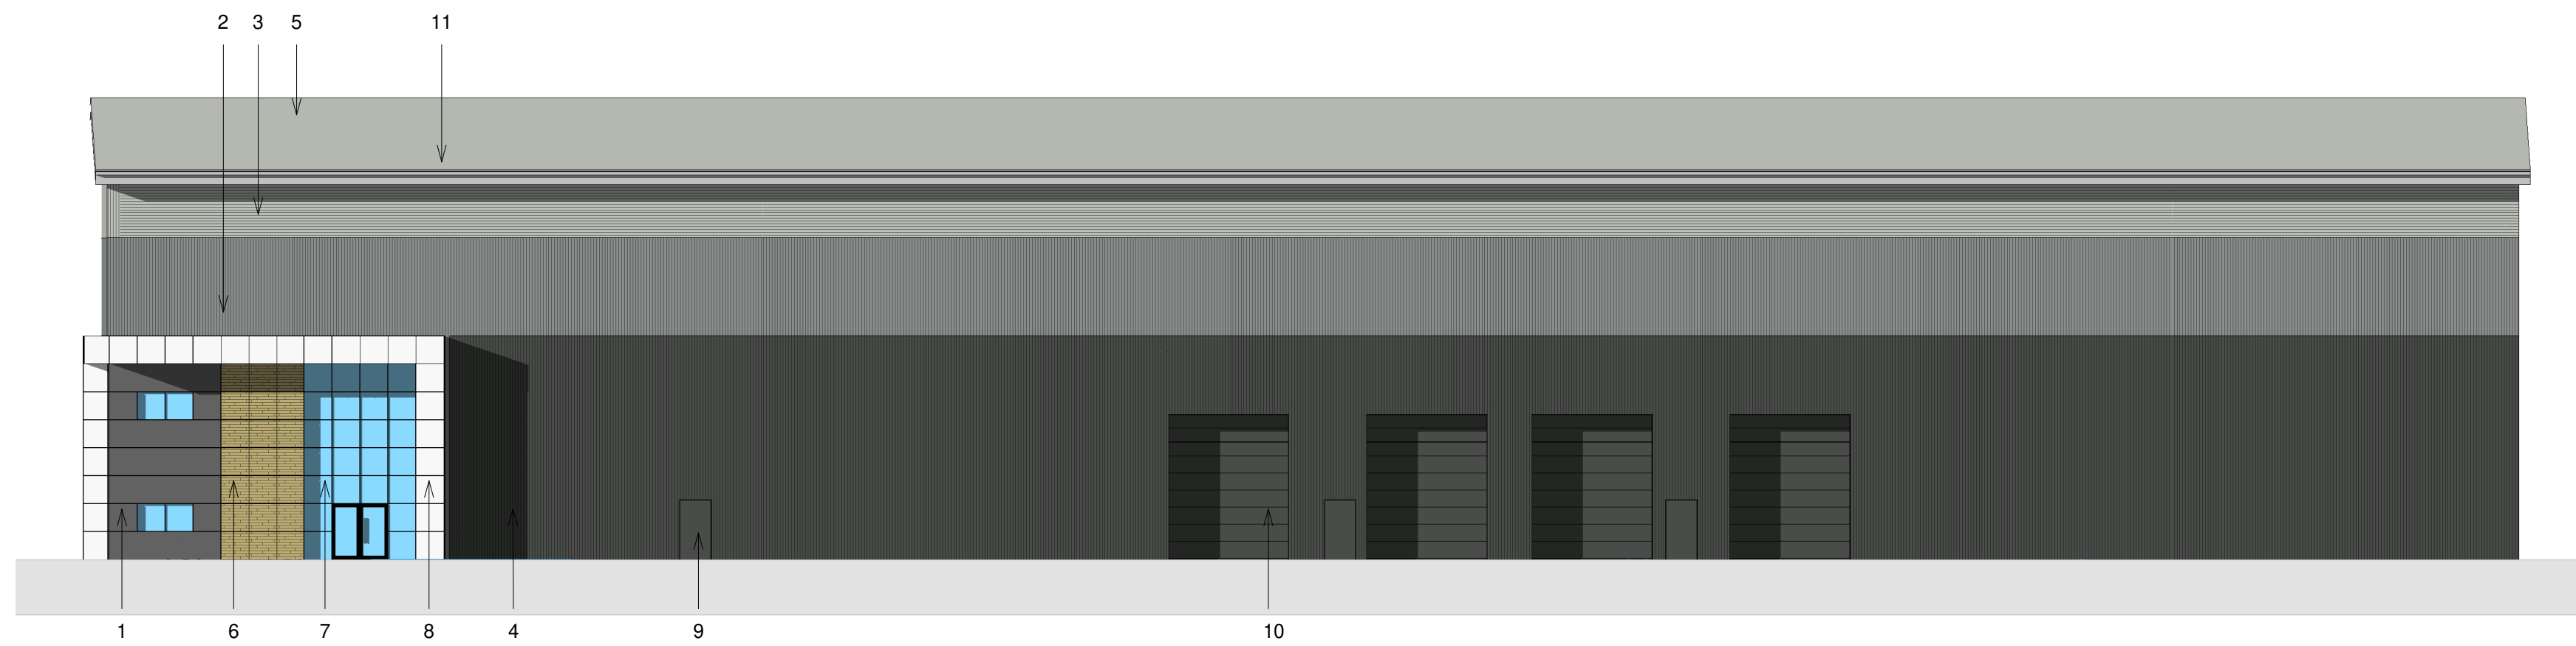


1 UNIT 1 - North Elevation
1 : 200

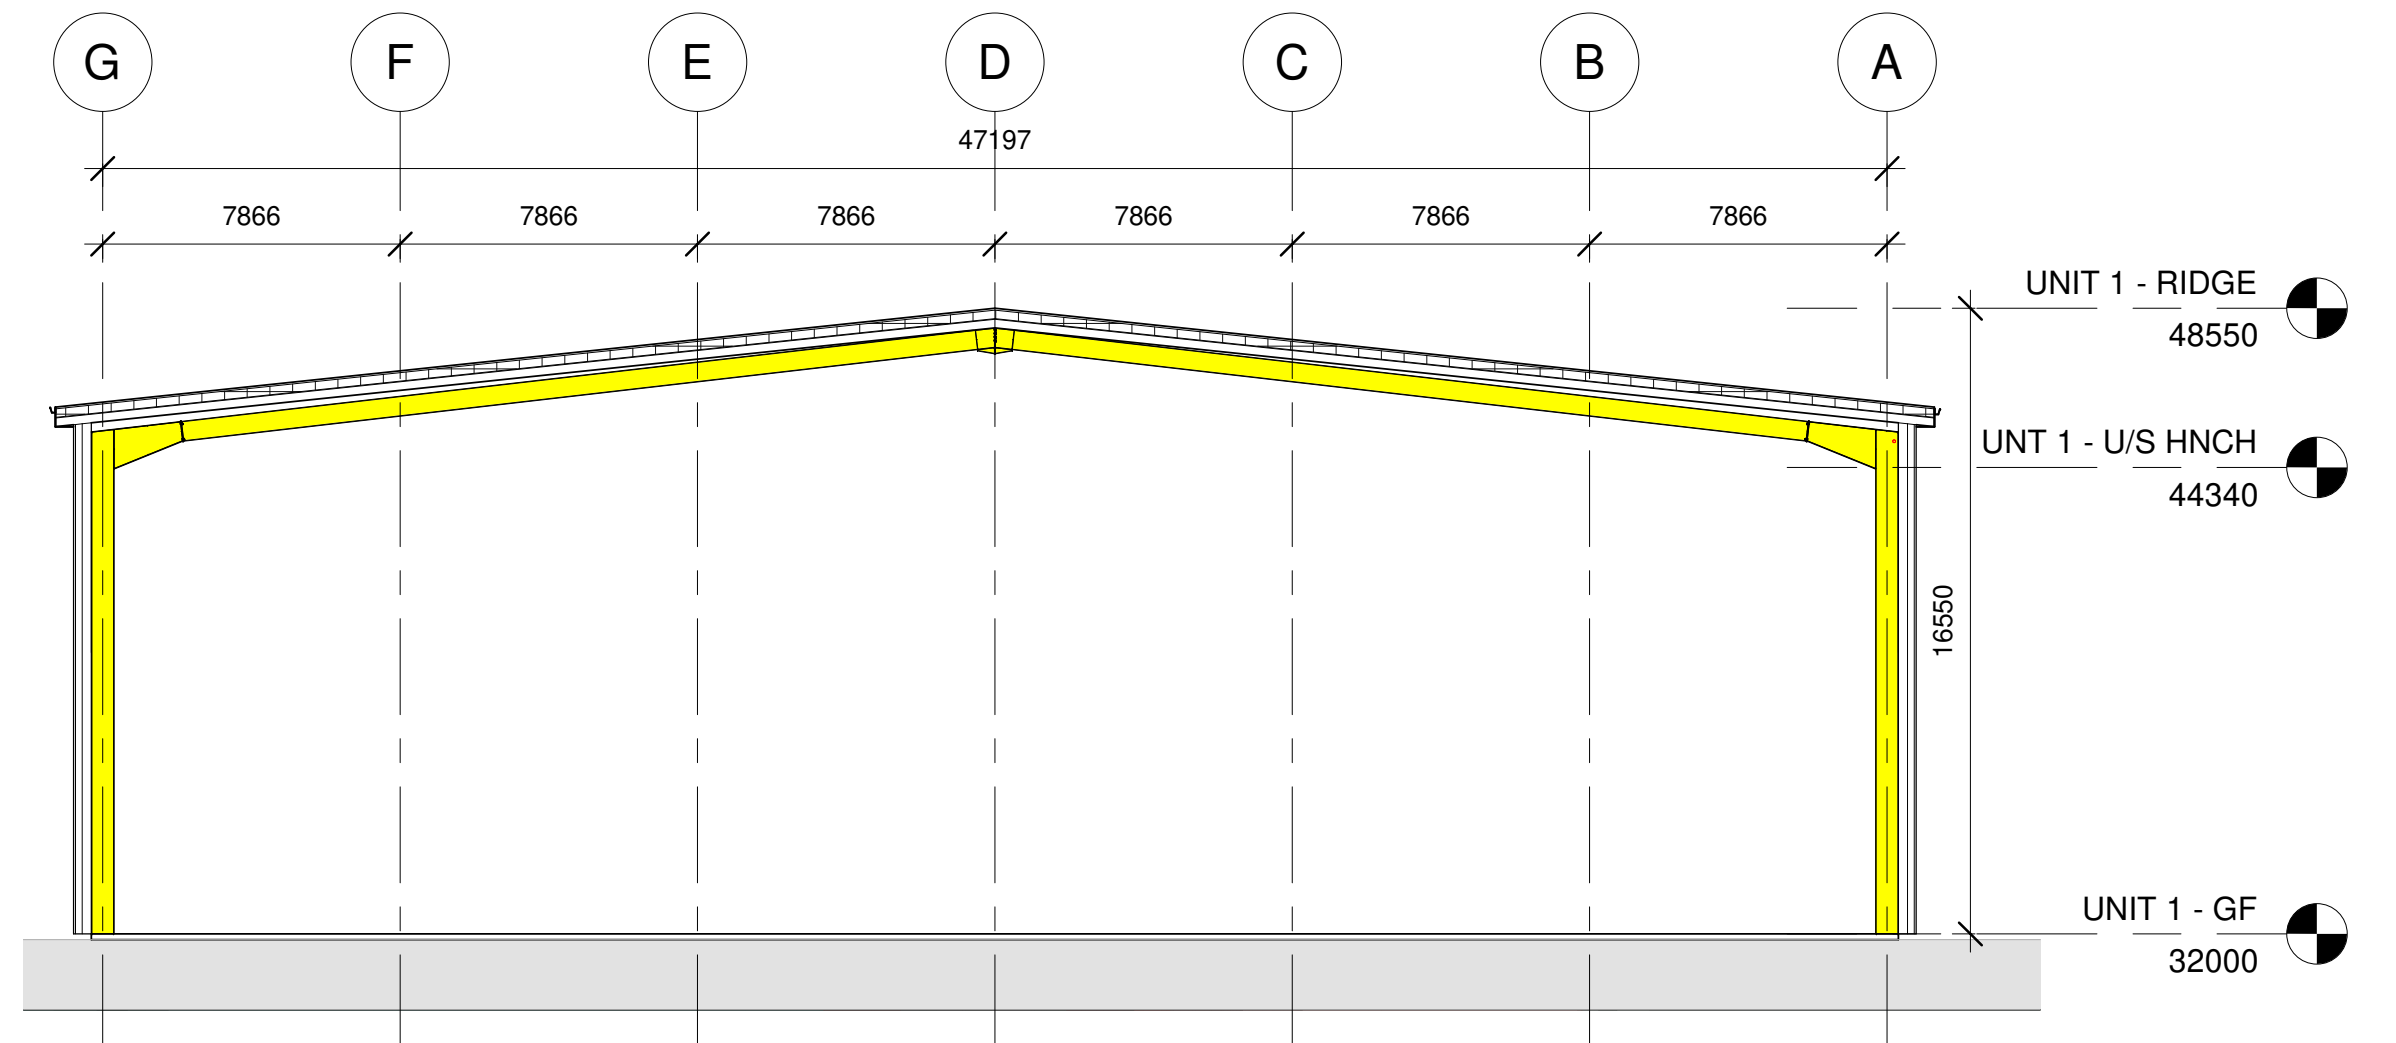


2 UNIT 1 - SECTION
1 : 200
(UNIT 2 SIMILAR HEIGHTS)

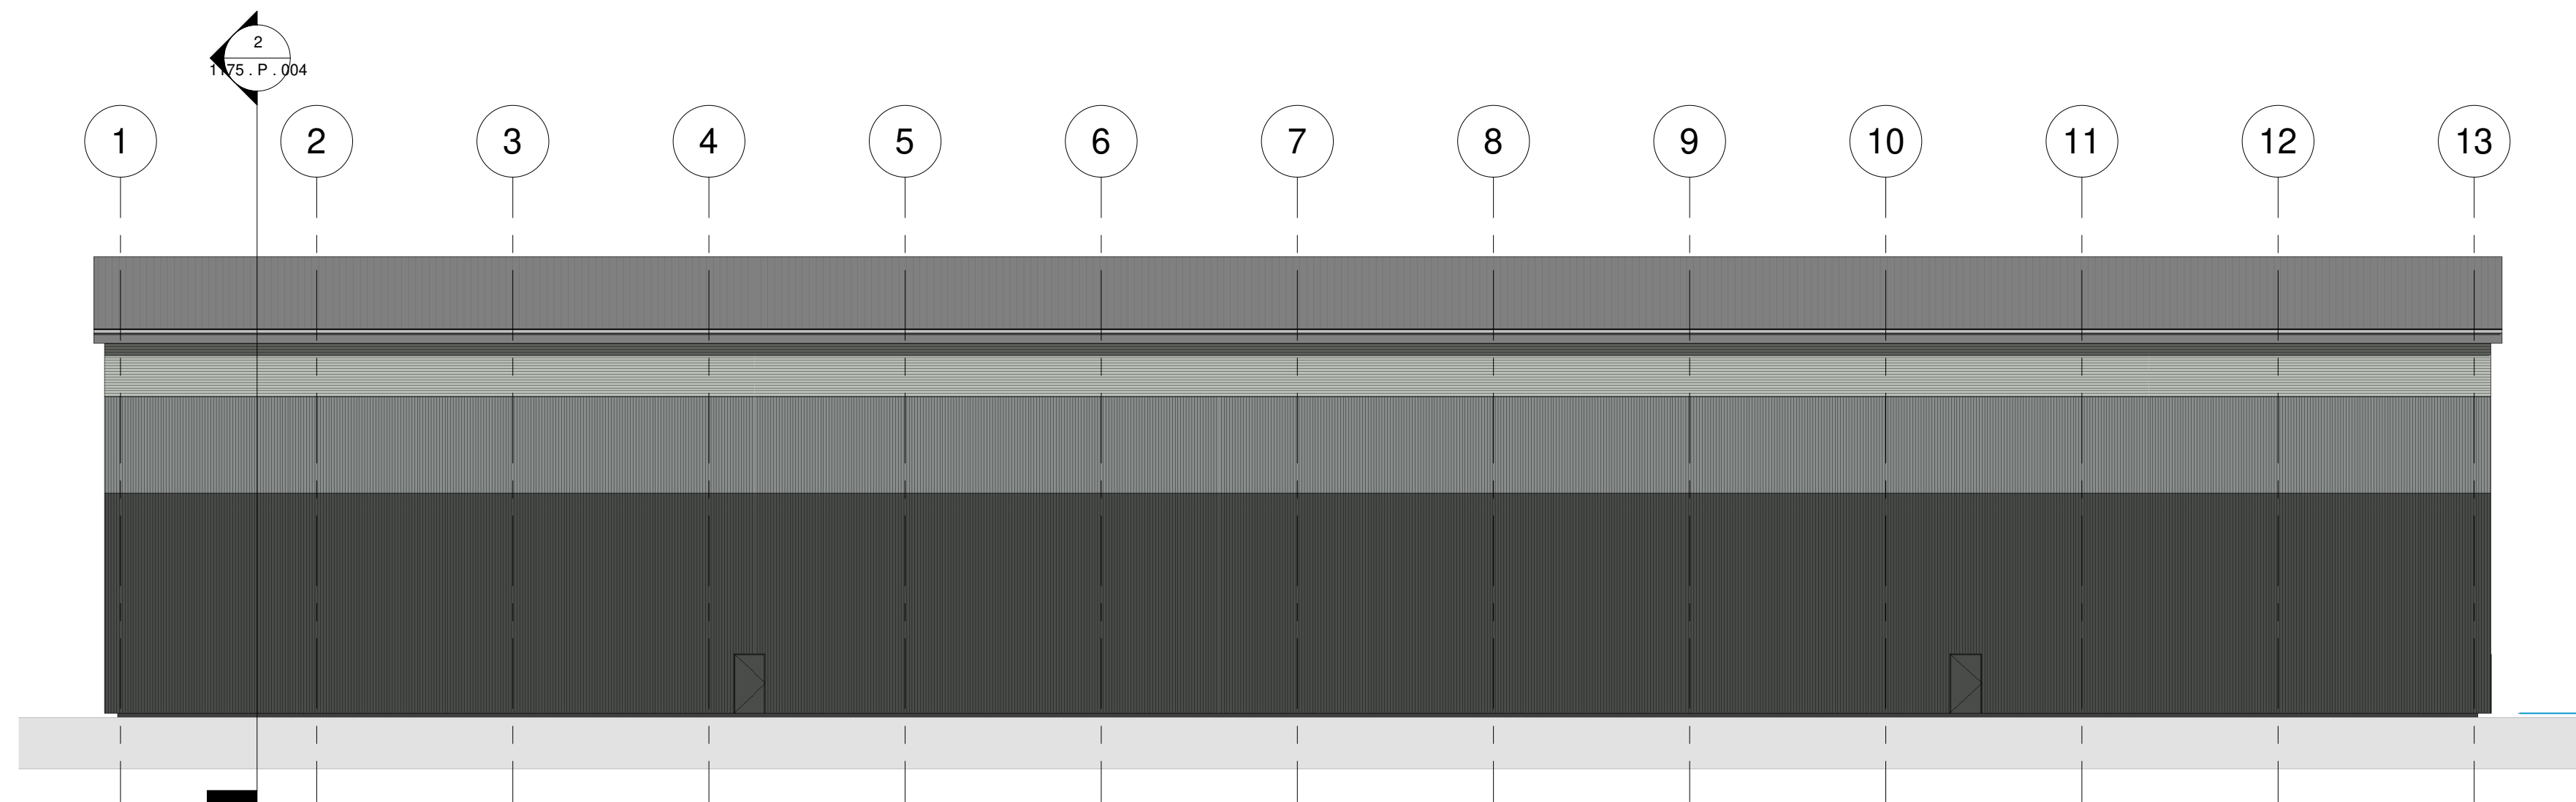


3 UNIT 1 - South Elevation
1 : 200

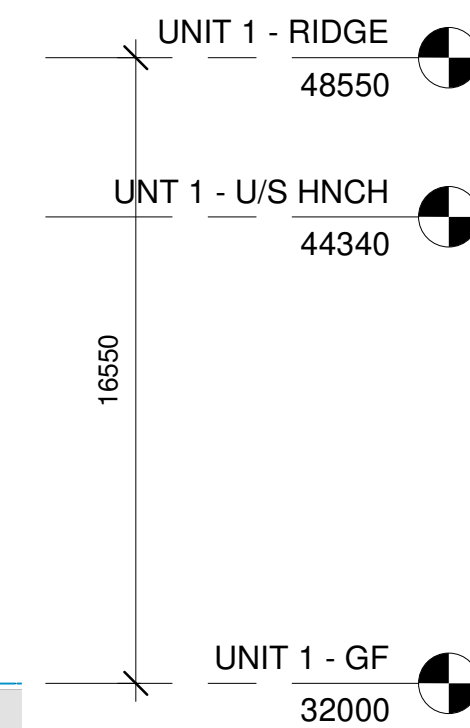


1. Horizontally laid micro-rib composite wall panels (RAL 7016 Anthracite)
2. Horizontally laid trapezoidal profile built-up wall panels (RAL 180 40 05 Merlin Grey)
3. Vertically laid trapezoidal profile built-up wall cladding (RAL 7038 Goosewing Grey)
4. Vertically laid trapezoidal profile built-up wall cladding (RAL 7016 Anthracite)
5. Profilmetal roof (RAL 7038 Goosewing Grey) - approx. 10% rooflights & photo-voltaic arrays.
6. Feature cladding panels & white cladding canopy to entrance
7. Glazed entrance doors and glazed screen
8. Window frames - (RAL 7016 Anthracite)
9. Personnel Doors - (RAL 7016 Anthracite)
10. Vehicle Doors - (RAL 7016 Anthracite)
11. Eaves, fascias, gutters - (RAL 7038 Goosewing Grey)

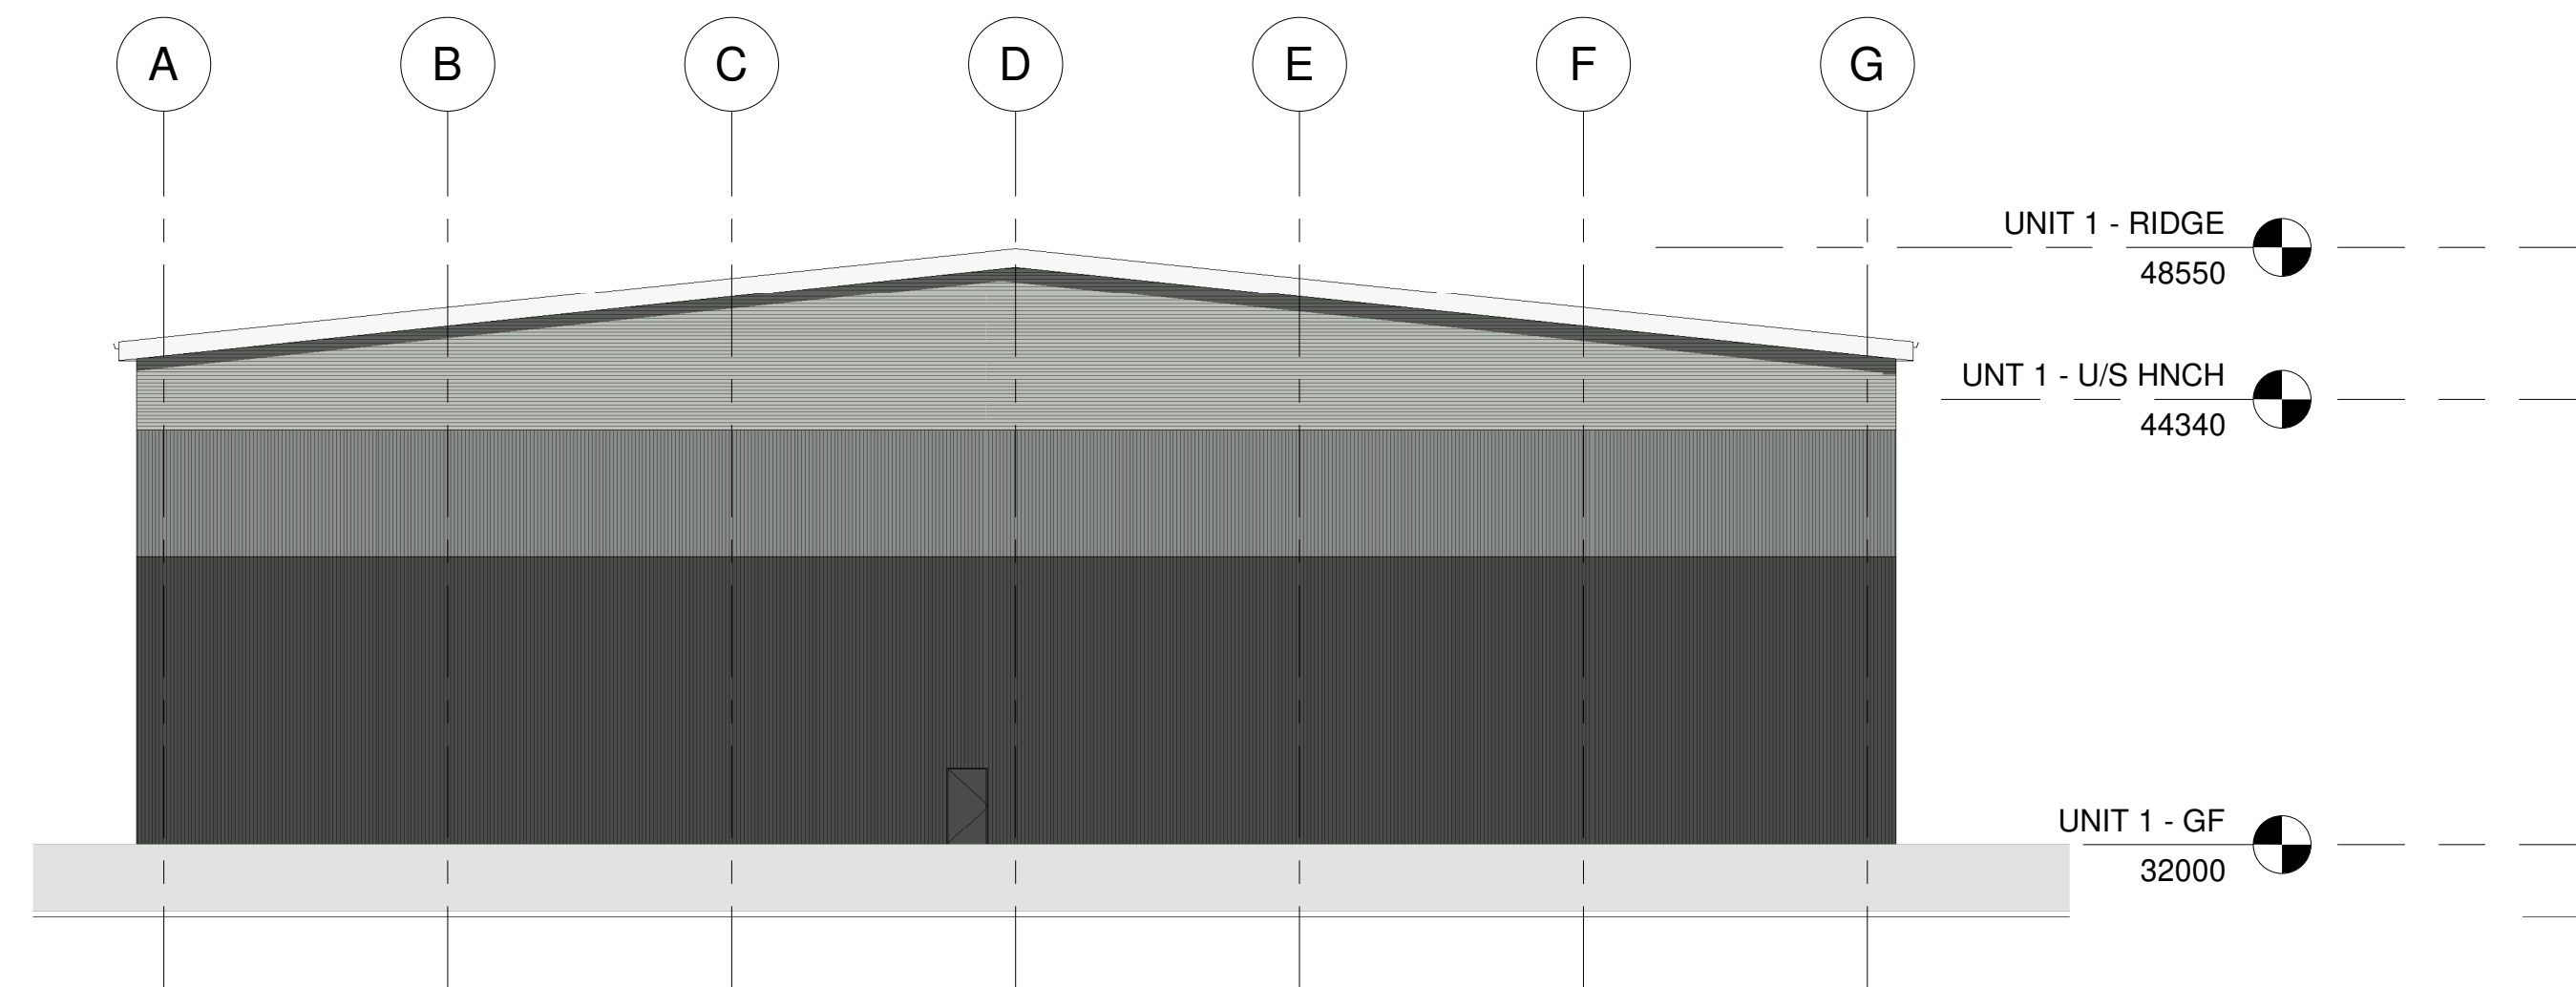

4 UNIT 1 - West Elevation
1 : 200

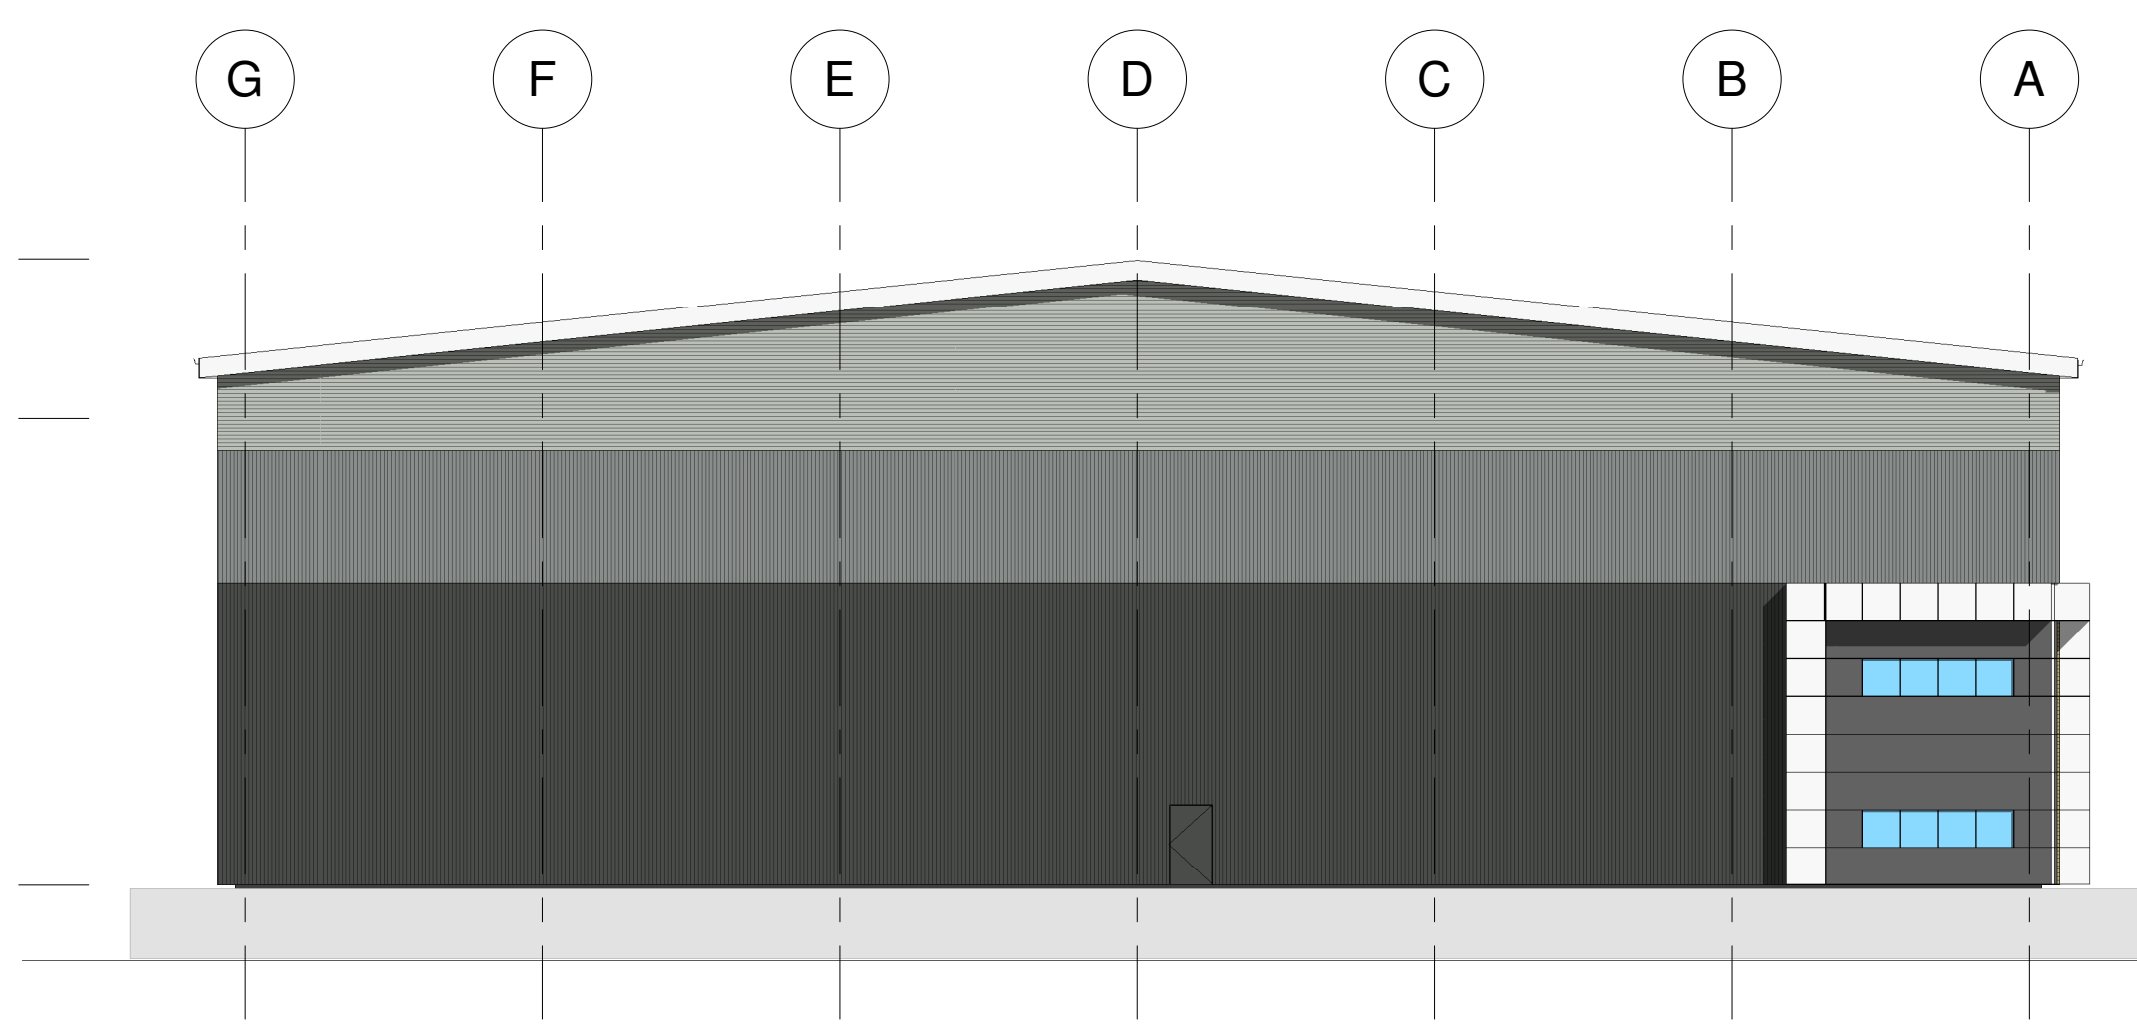

5 UNIT 1 - East Elevation
1 : 200

 

PURPOSE OF ISSUE Project Status		
PACE ARCHITECTURE www.pace-architecture.co.uk		
PROJECT BRYN LANE		
ADDRESS Bryn Lane, Wrexham Ind. Estate, LL13 9UT		
TITLE UNIT 1 - PROPOSED ELEVATIONS		
CLIENT Portal Construction NW Ltd		
DRAWN BY Author	CHECKED BY Checker	DATE 08/05/21
SCALE (@ A1) 1 : 200		PROJECT NUMBER 1175
DRAWING NUMBER 1175 . P . 004		REV