


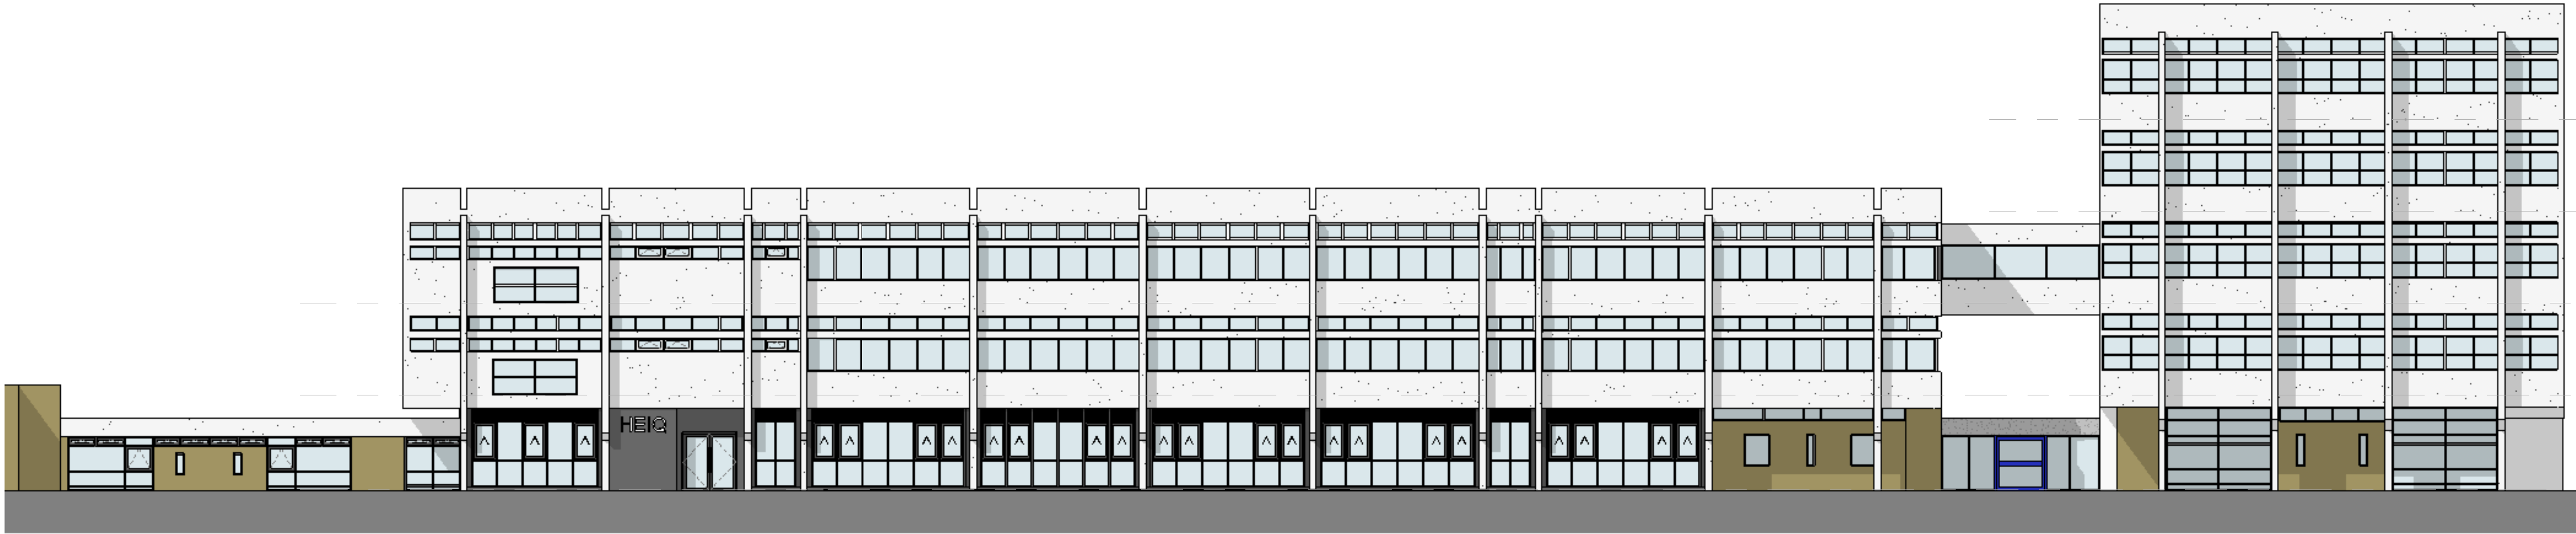

① Existing South Eastern Elevation GA Phase 2B
1 : 125



② Existing North Western Elevation GA Phase 2B
1 : 125

GENERAL NOTES:

DAY Architectural Ltd accepts no responsibility for any costs, losses or claims whatsoever arising from these drawings, specifications and related documents unless there is full compliance with the Client or any unauthorised user of the following:

1. All boundaries, dimensions and levels are to be checked on site before construction and any discrepancies reported to the Architect / Designer.
2. Partial Service: Any discrepancies with site or other information is to be advised to the Architect / Designer and direction and / or approval is to be sought before the implementation of the detail.
3. Block and site plans are reproduced under license from the Ordnance Survey.
4. Do not scale this drawing.
5. For the purpose of coordination, all relevant parties must check this information prior to implementation and report any discrepancies to the Architect / Designer.



P2	Phase2B - Revised Planning Issue	04.09.23	RPB	CB
P1	Phase2B - Planning Issue	10.08.23	RPB	CB
REV	DESCRIPTION	DATE	REV BY	CHKD BY

CLIENT
Wrexham Glyndwr University

PROJECT
HEIQ Phase 2

DRAWING
Existing Elevations Phase 2B

SCALE 1 : 125 @ A1		FIRST ISSUED 10.08.23	
PROJECT 1375-22	DRAWN BY RPB	CHECKED BY DO	
ORIGIN DAY	VOLUME XX	LEVEL XX	TYPE DR
ROLE A	NUMBER 05-1001	REVISION P2	
DRAWING STATUS		PLANNING	

DAY

DAY Architectural Ltd.
Studio 1, Lancaster Buildings
77 Deansgate, Manchester, M3
2BW
T: 0161 834 9703
W: www.day-architectural.com

Information contained on this drawing is the sole copyright of DAY Architectural Ltd. and is not to be reproduced without their permission.