



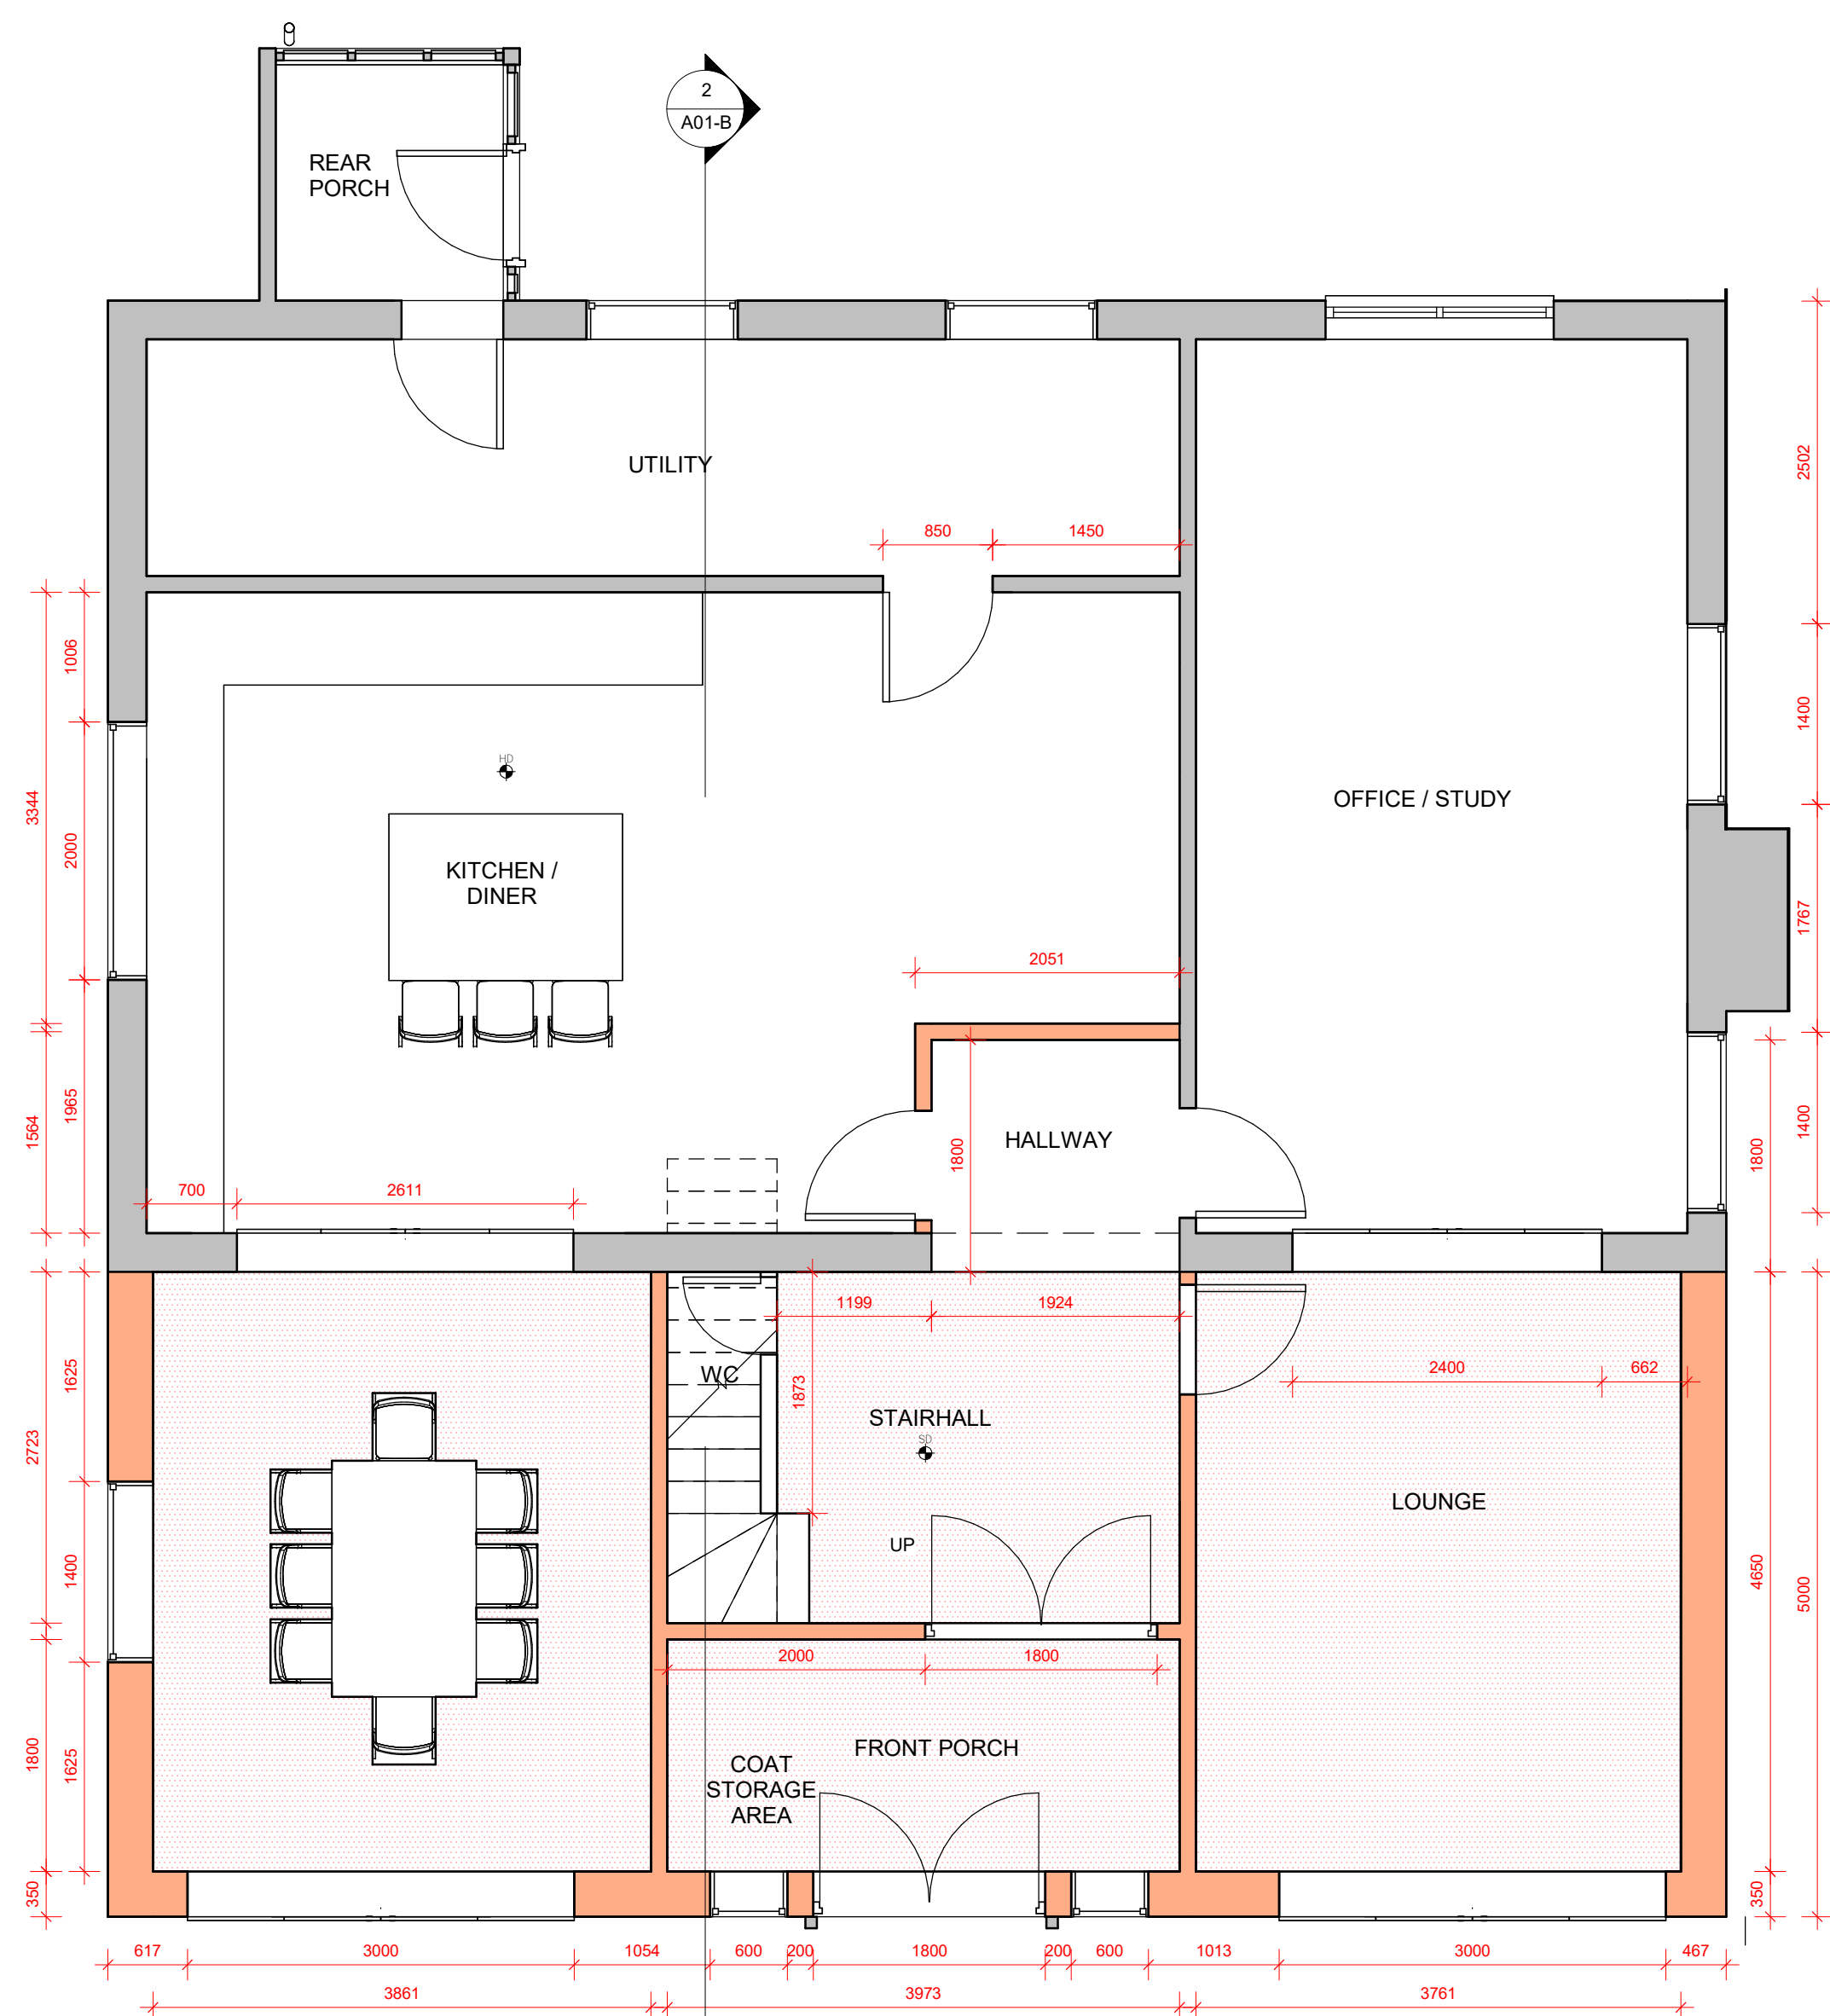


Proposed Ground Floor
1 : 50




Proposed Front Elevation
1 : 100

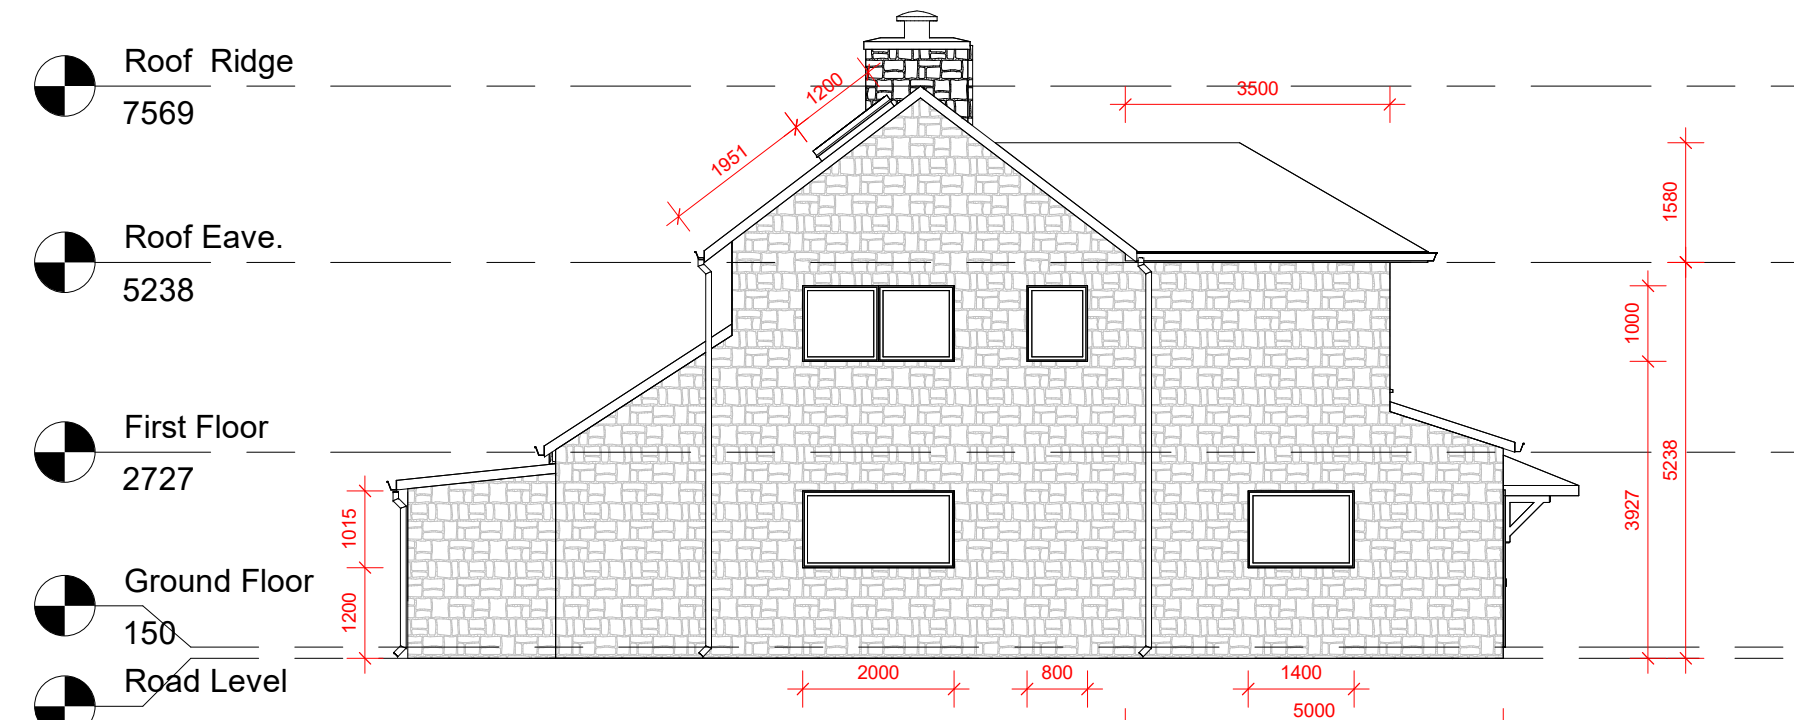


Proposed Left-Side Elevation
1 : 100

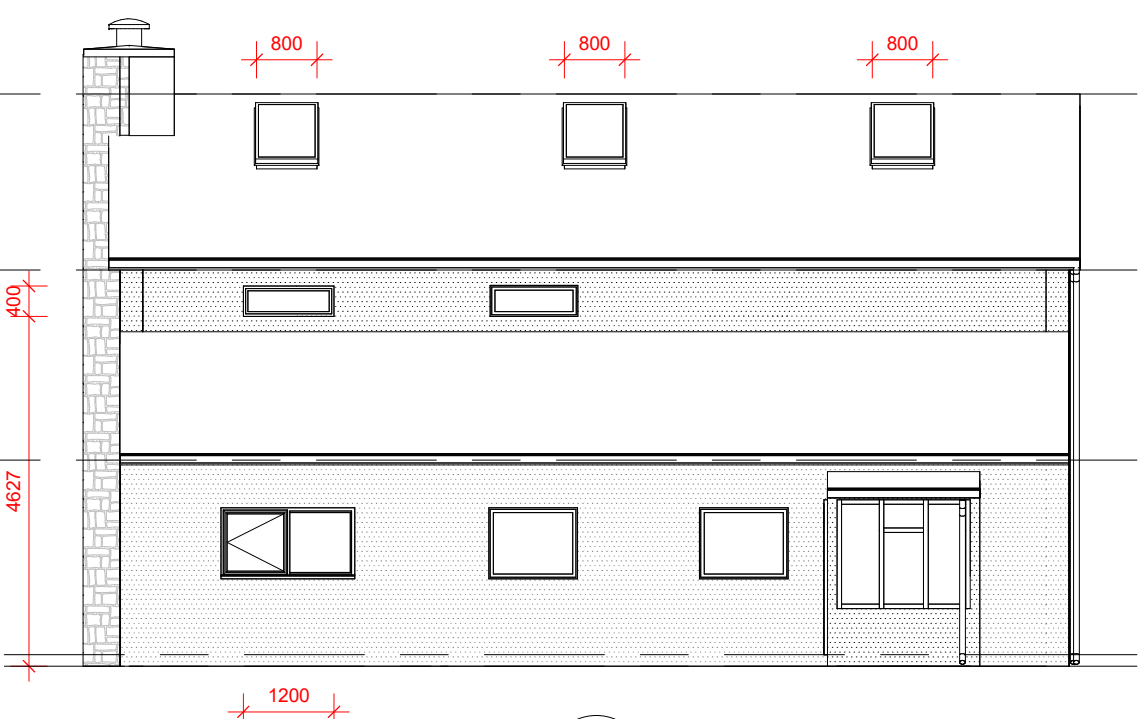


Proposed Rear Elevation
1 : 100

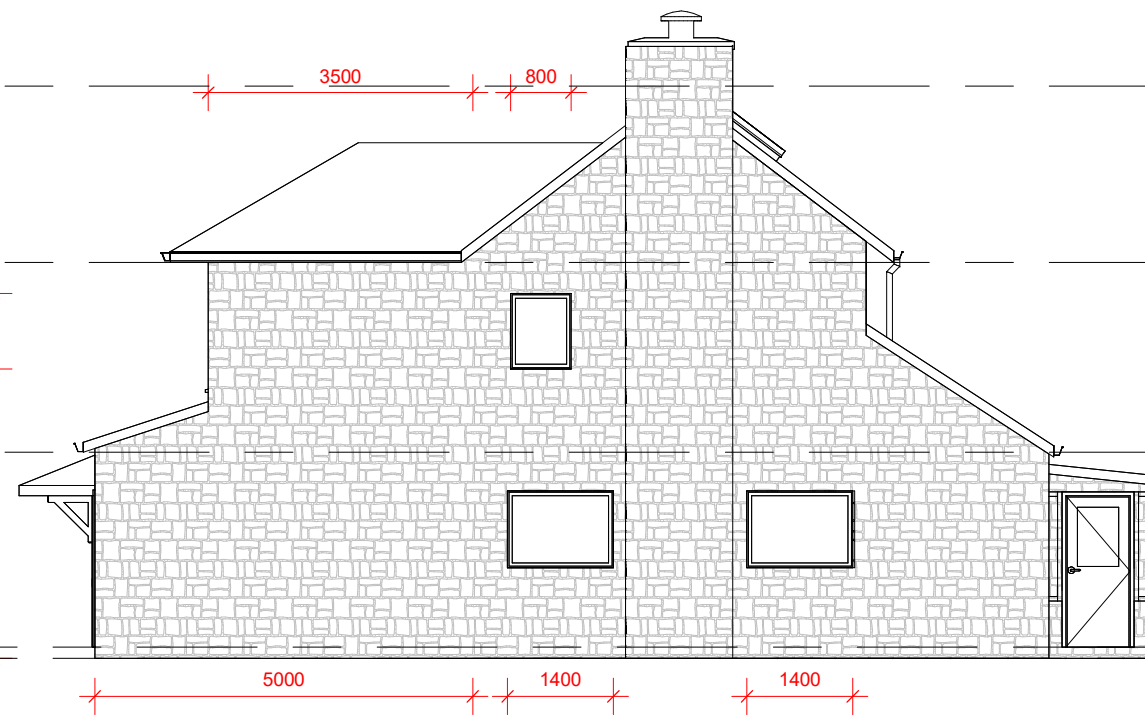


Proposed Right-Side Elevation
1 : 100

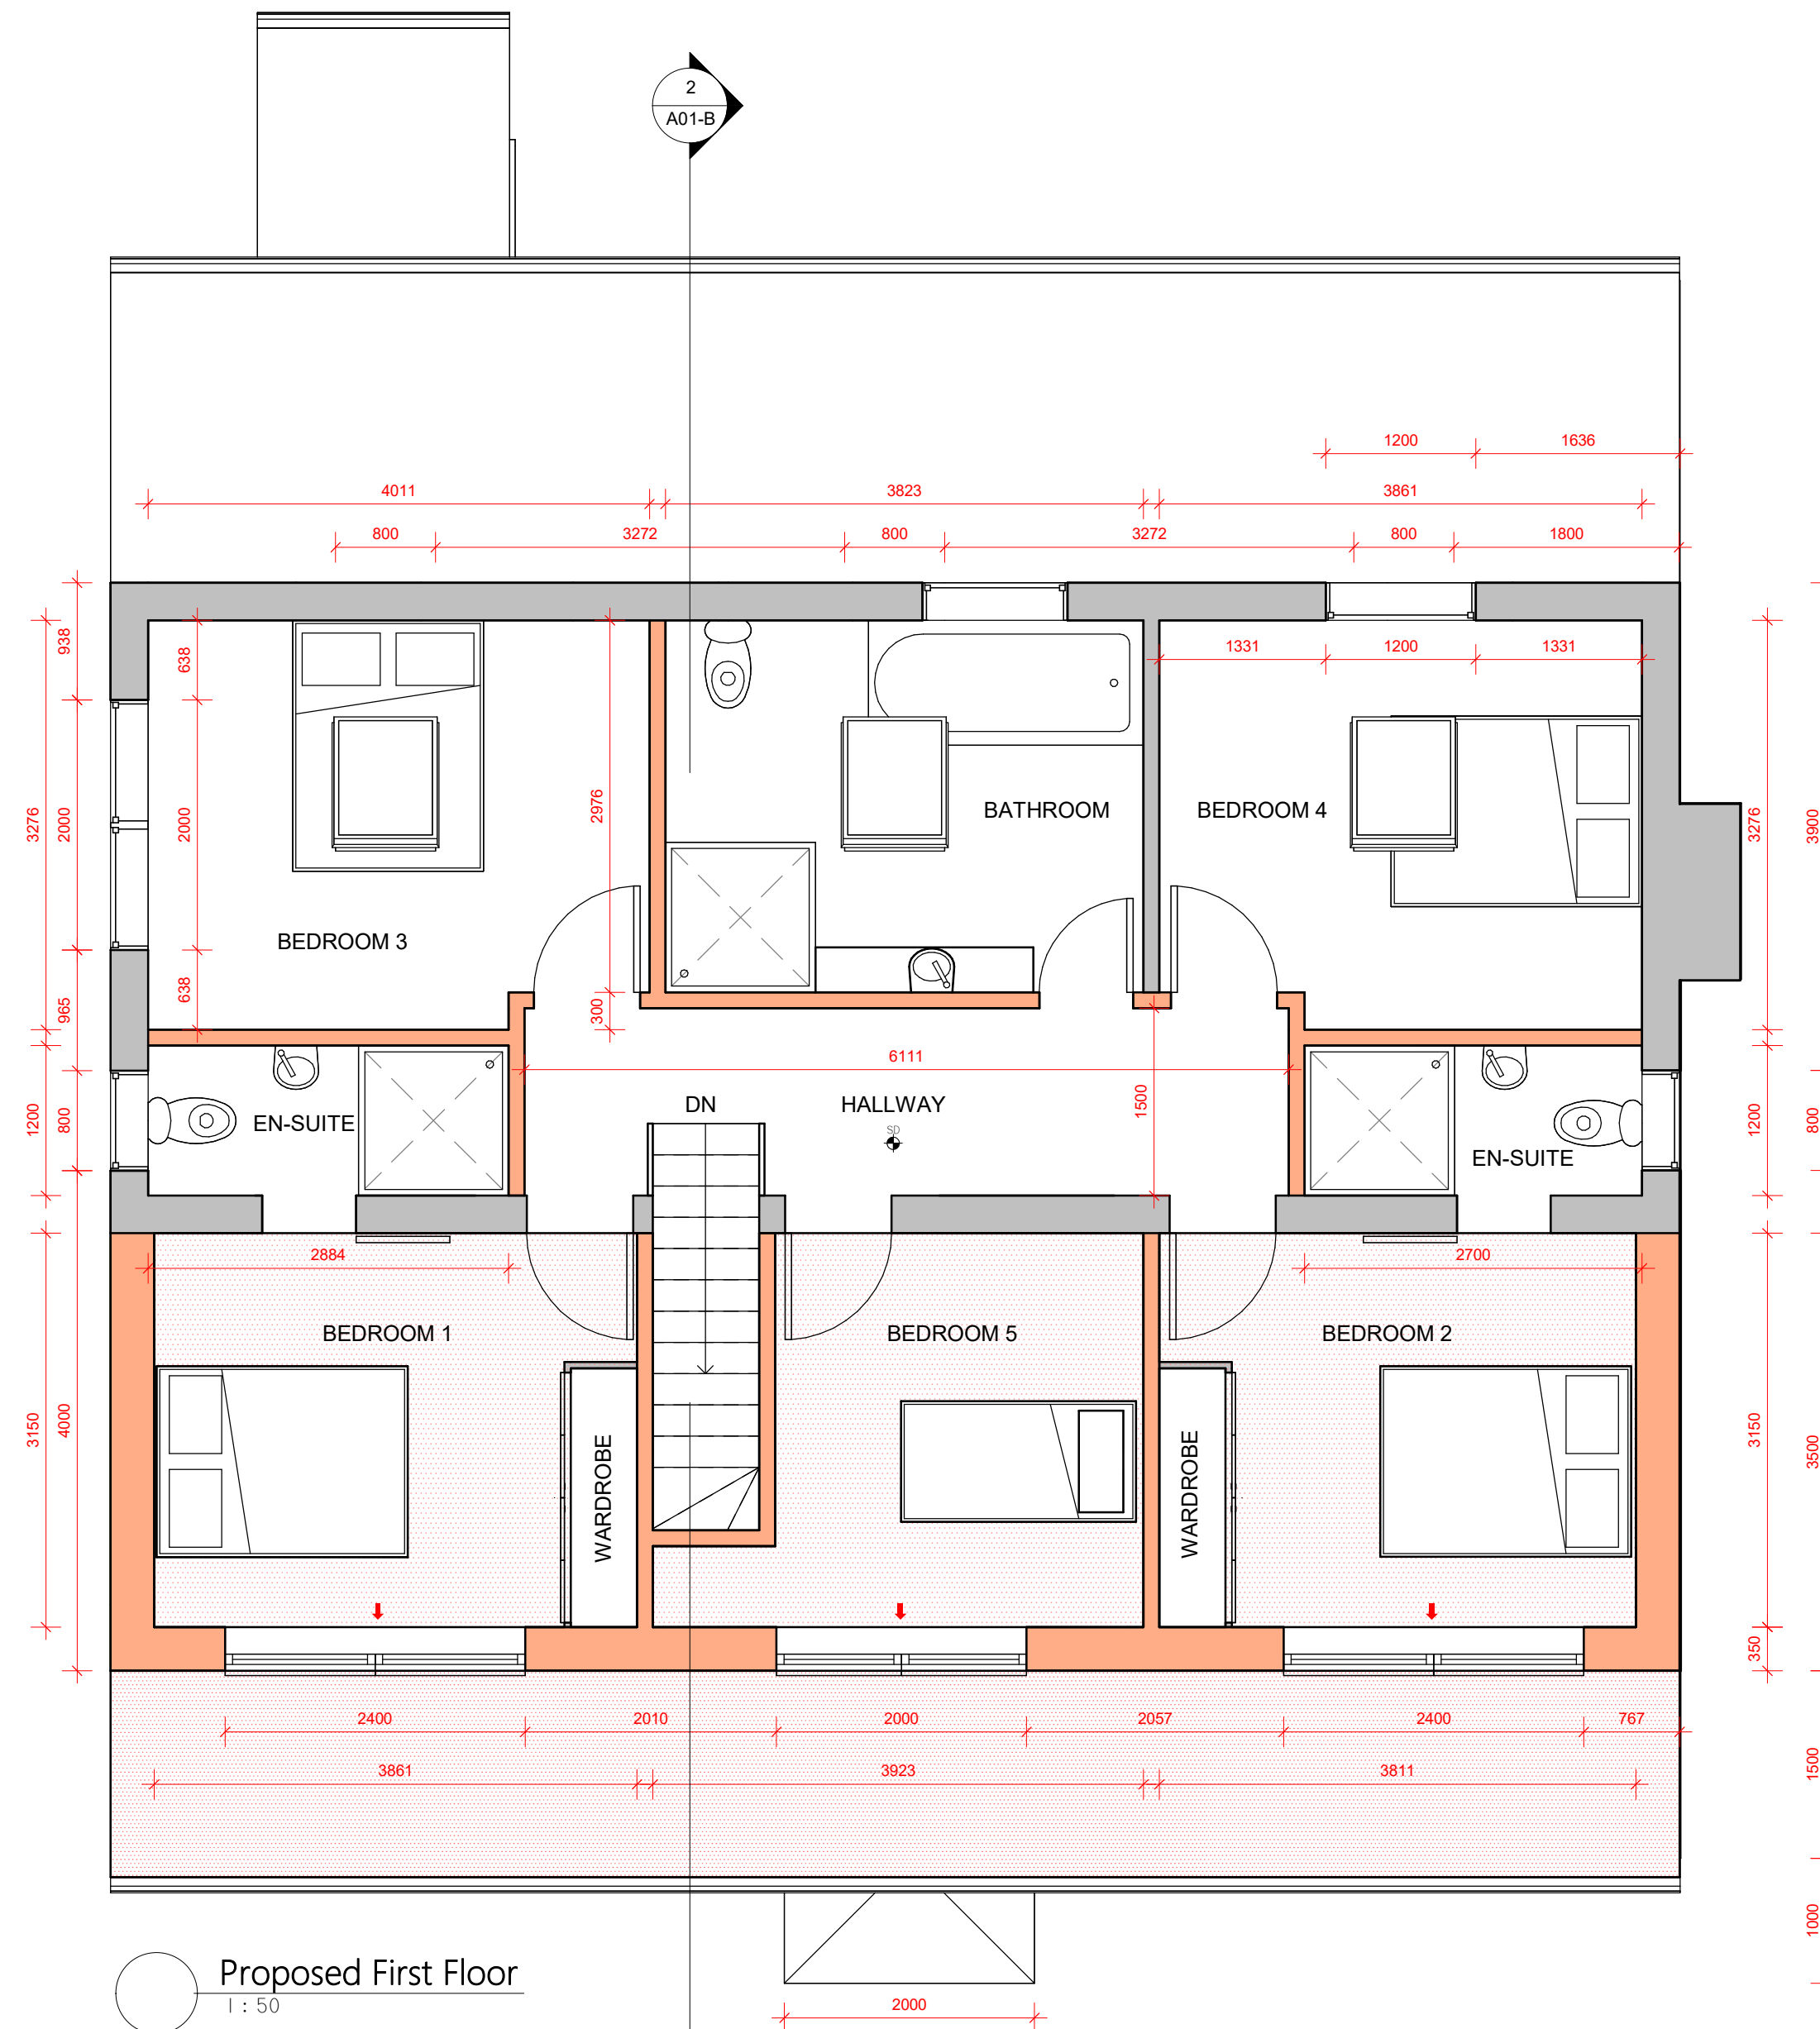


Proposed First Floor
1 : 50

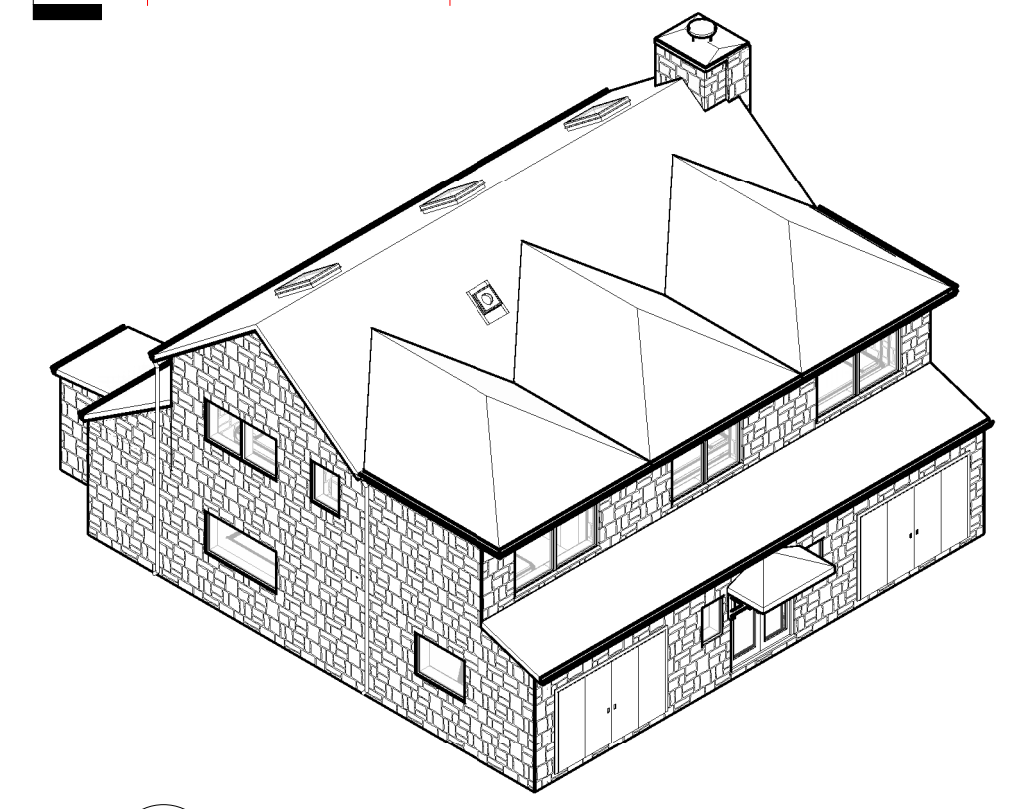


Proposed Front-Left 3D View

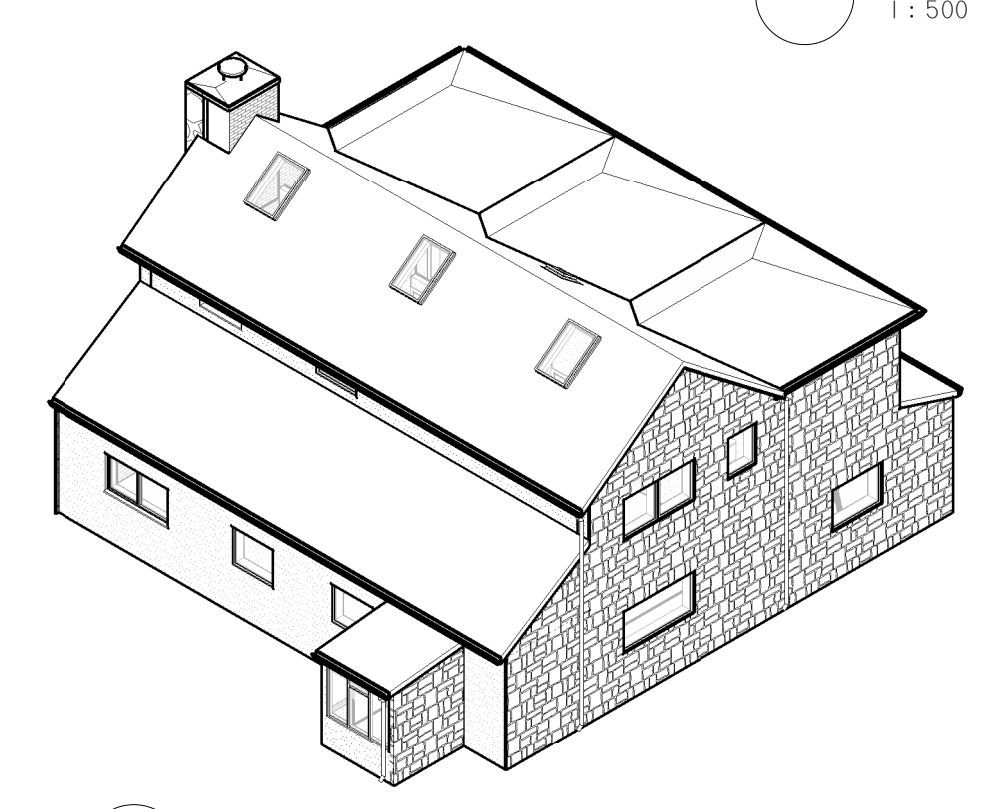


Proposed Rear-Left 3D View

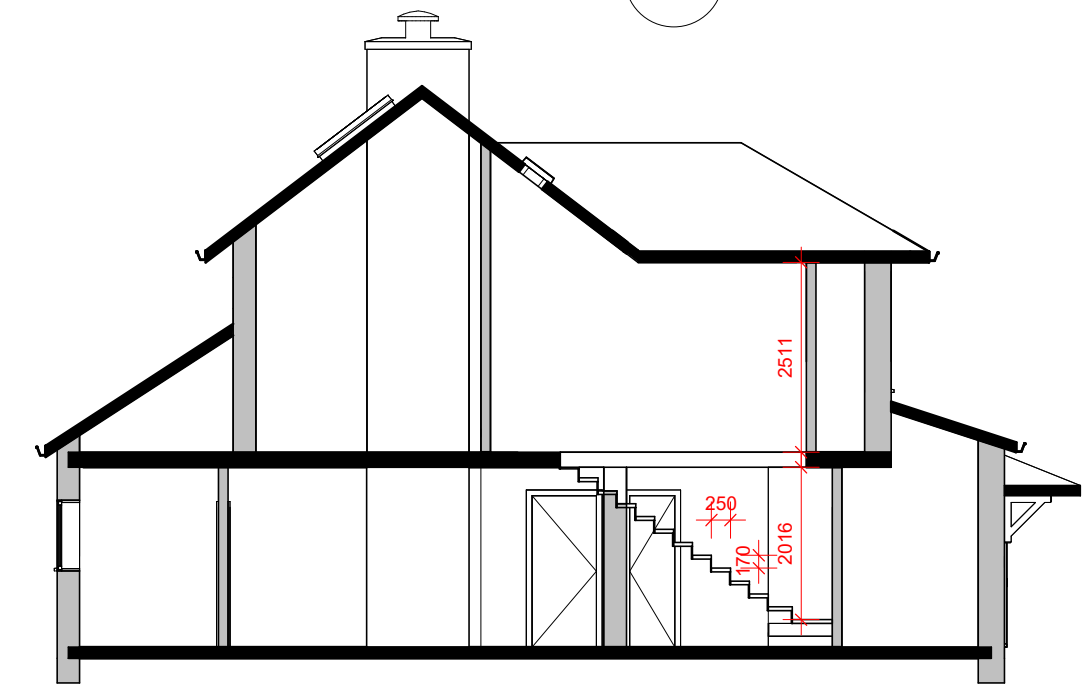



Proposed Section
1 : 100

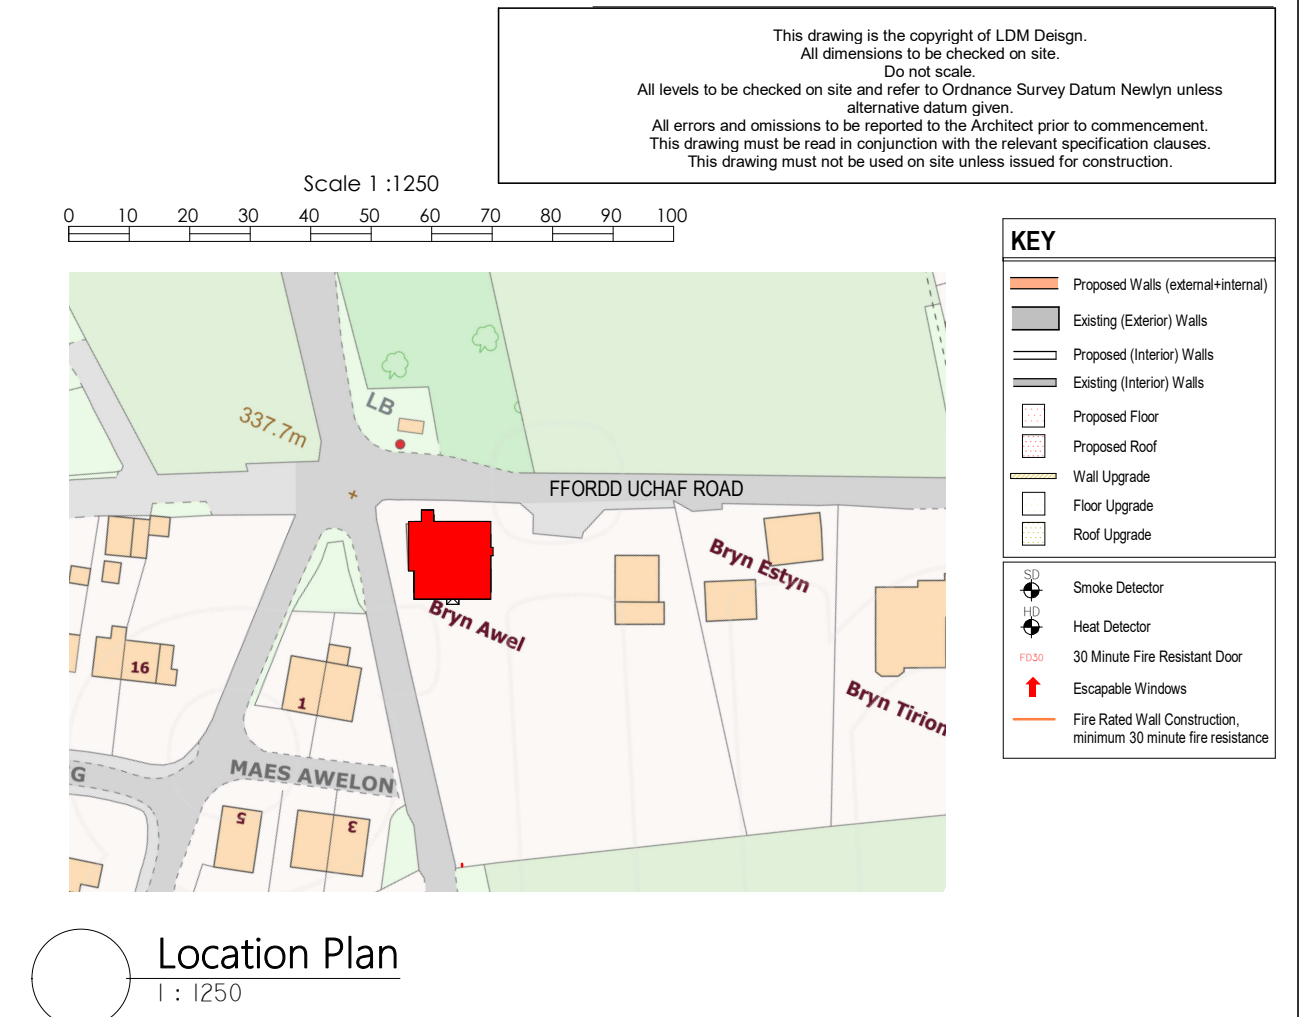

Location Plan
1 : 1250

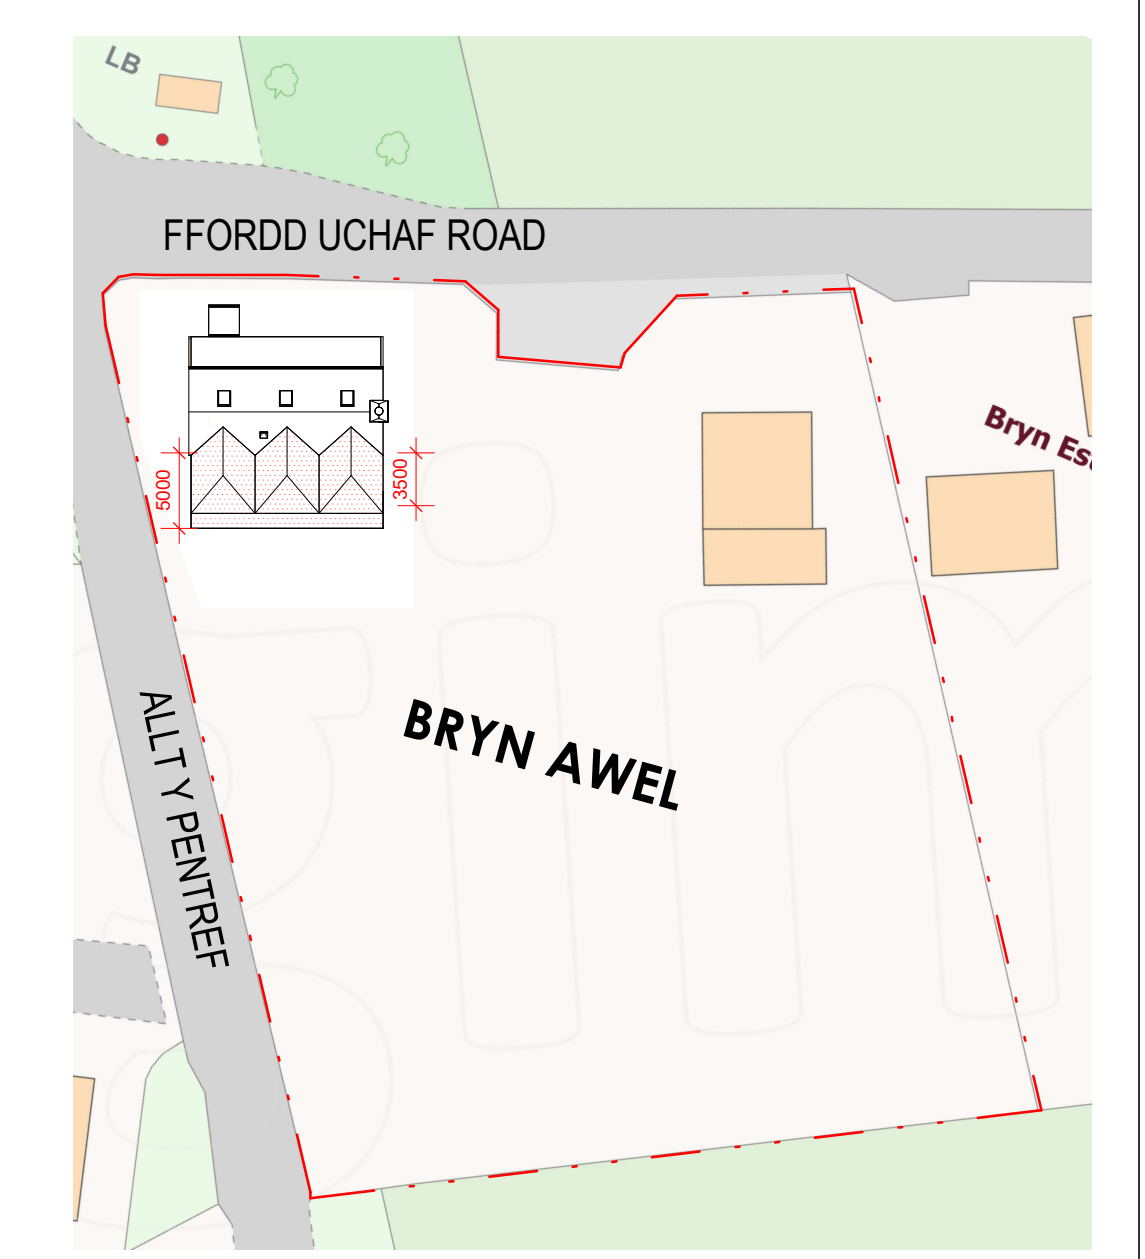

Proposed Site Plan
1 : 500

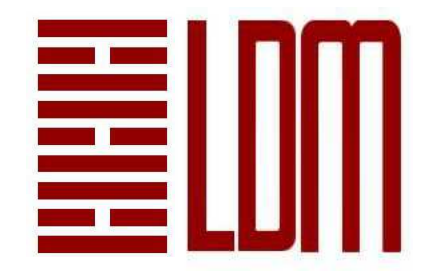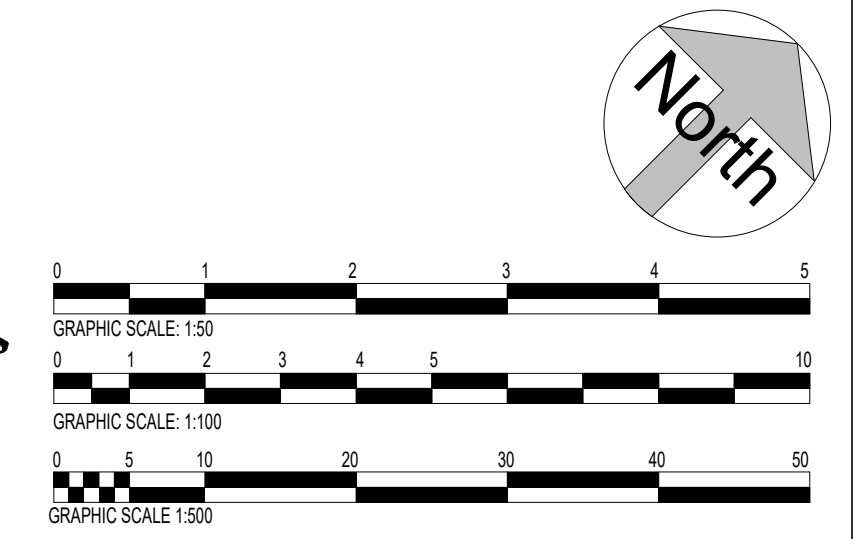

LDM Design

PROJECT	Bryn Awel, Ford Uchaf, Wrexham, LL11 5UN.		
SHEET	Planning Drawings		
CLIENT	TBC		
Scale (B A3)	As indicated		
Drawn by	BA	DRAWING NUMBER	A01-B
Checked by	LG	REV	
		E	