


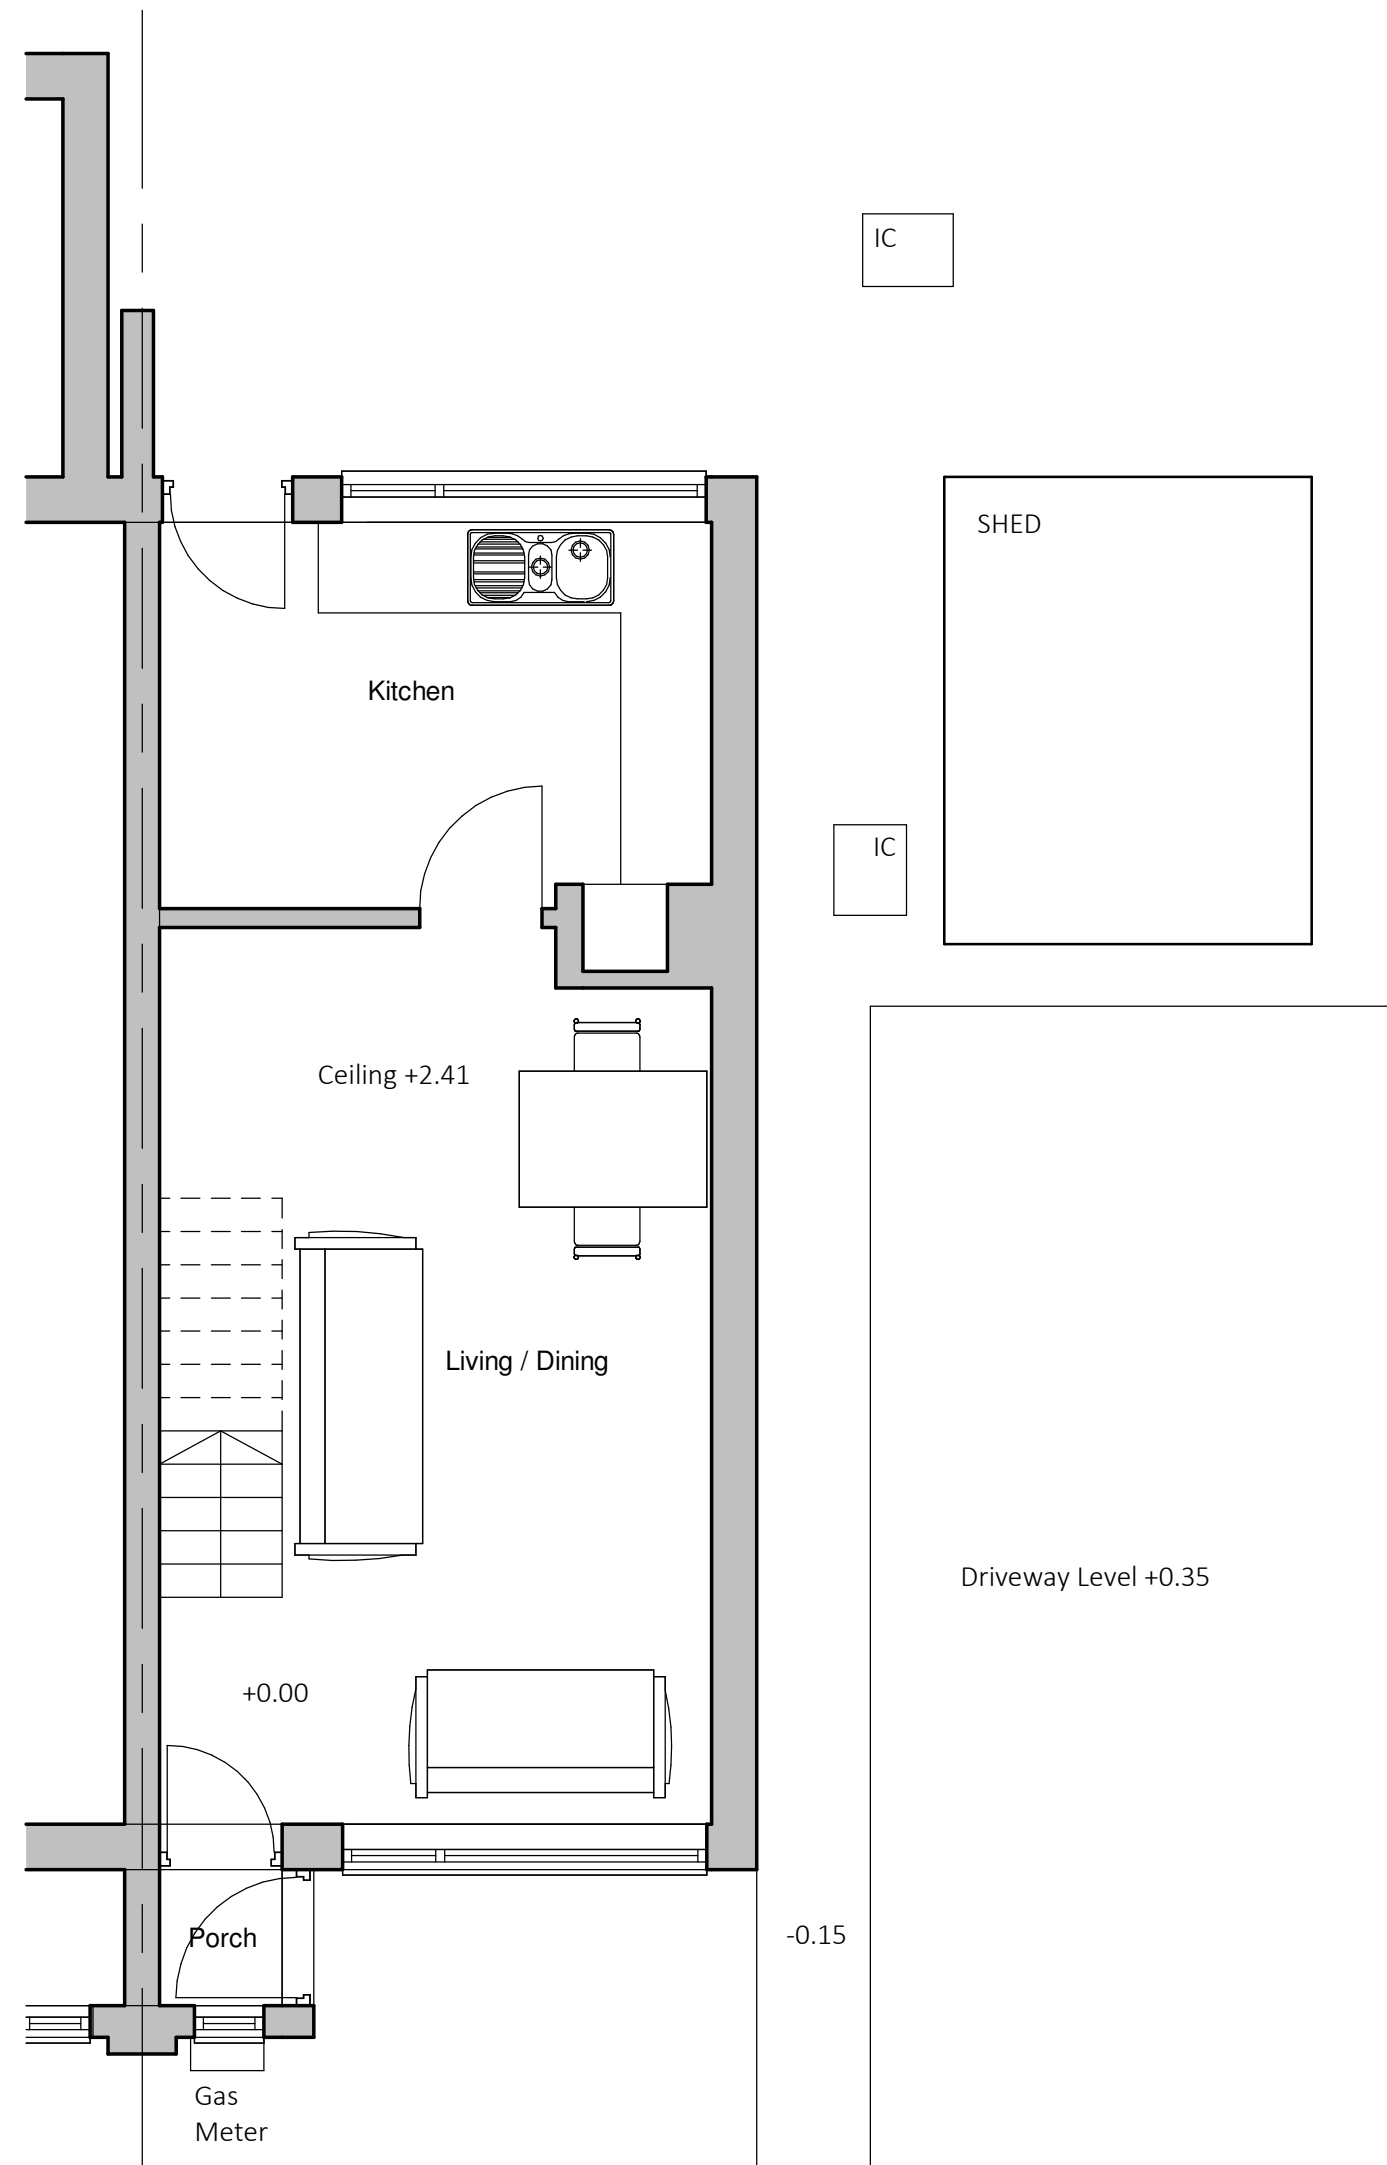


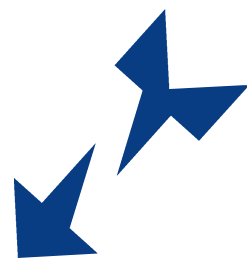


Existing Ground Floor Plan
1 : 50

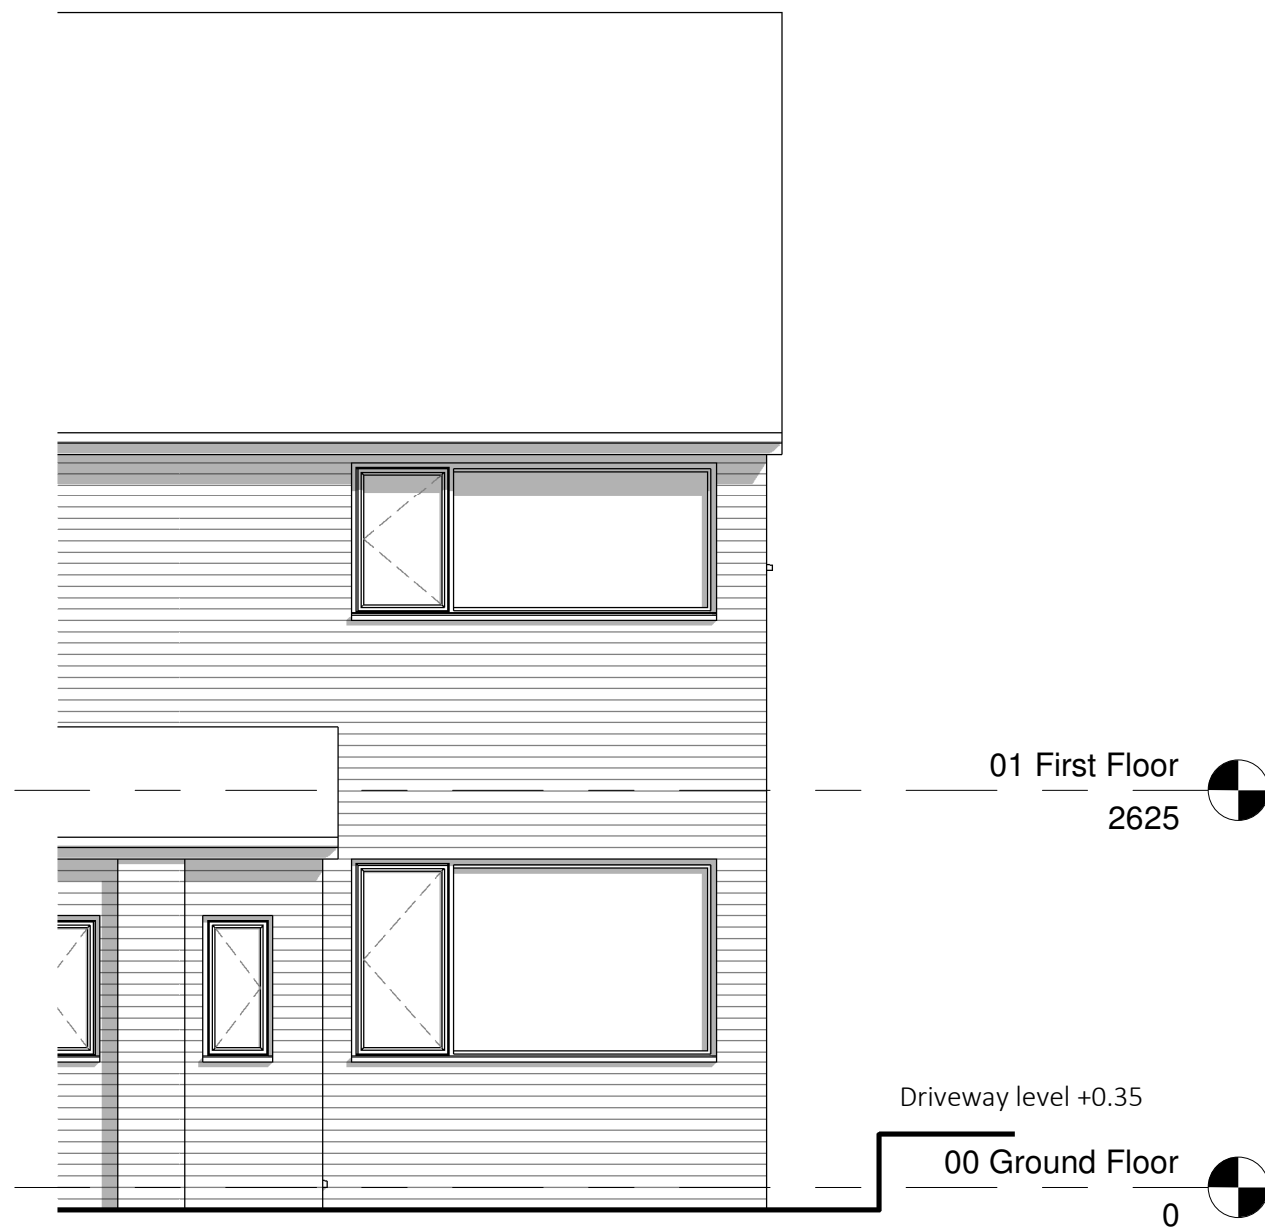

Existing NW Elevation
1 : 50

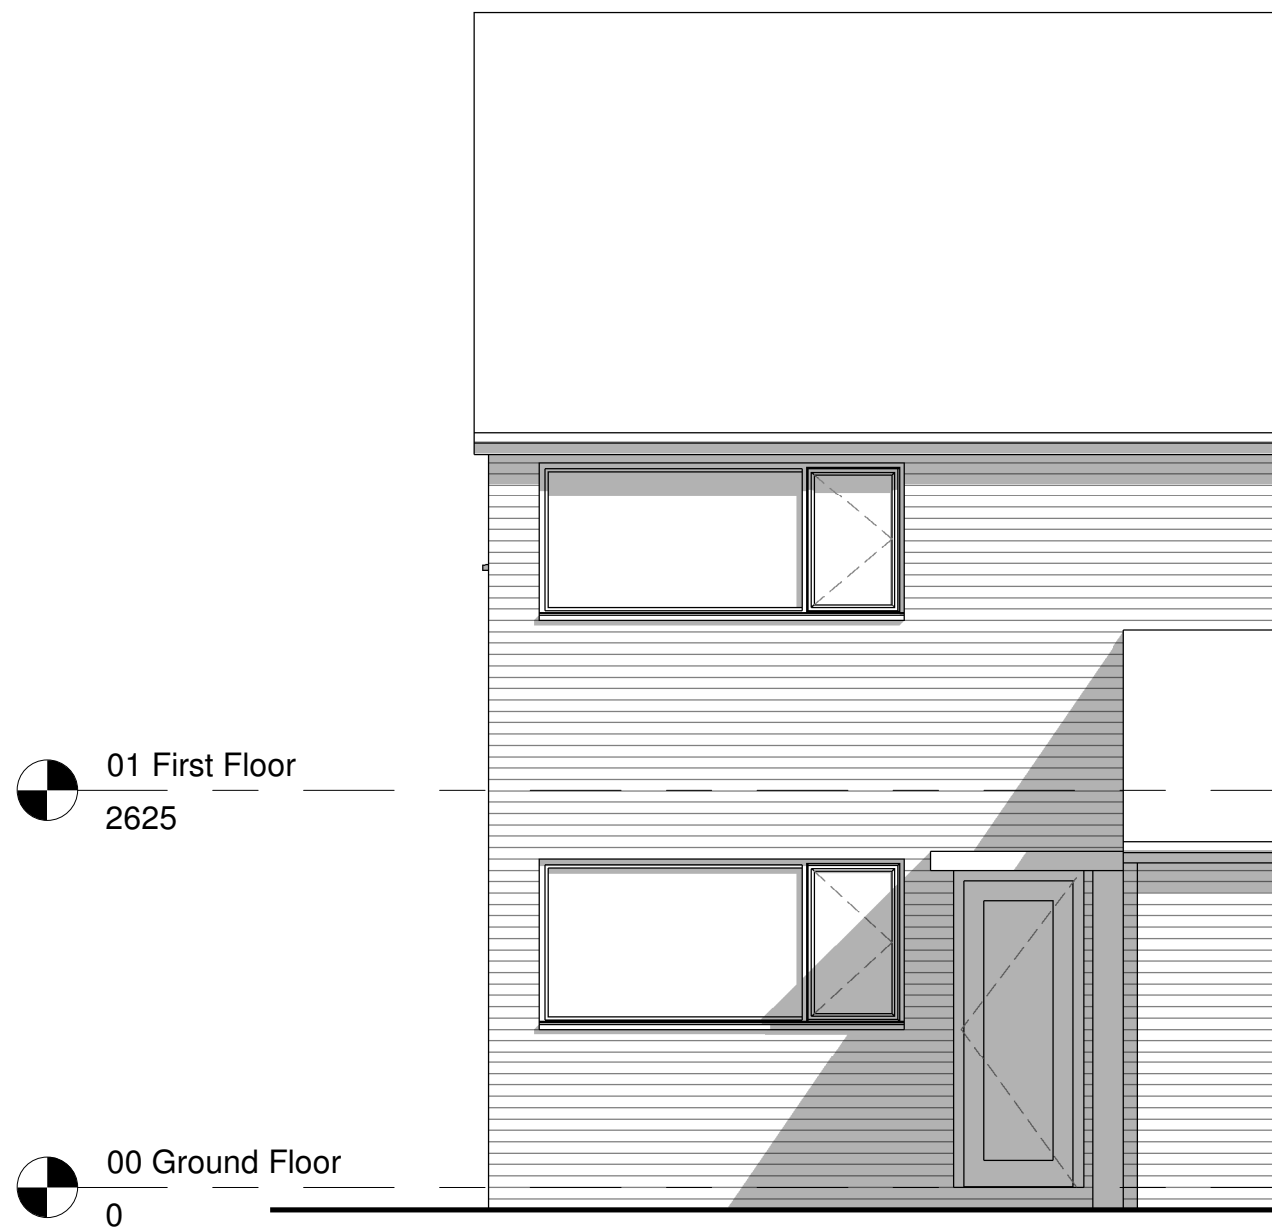

Existing SE Elevation
1 : 50

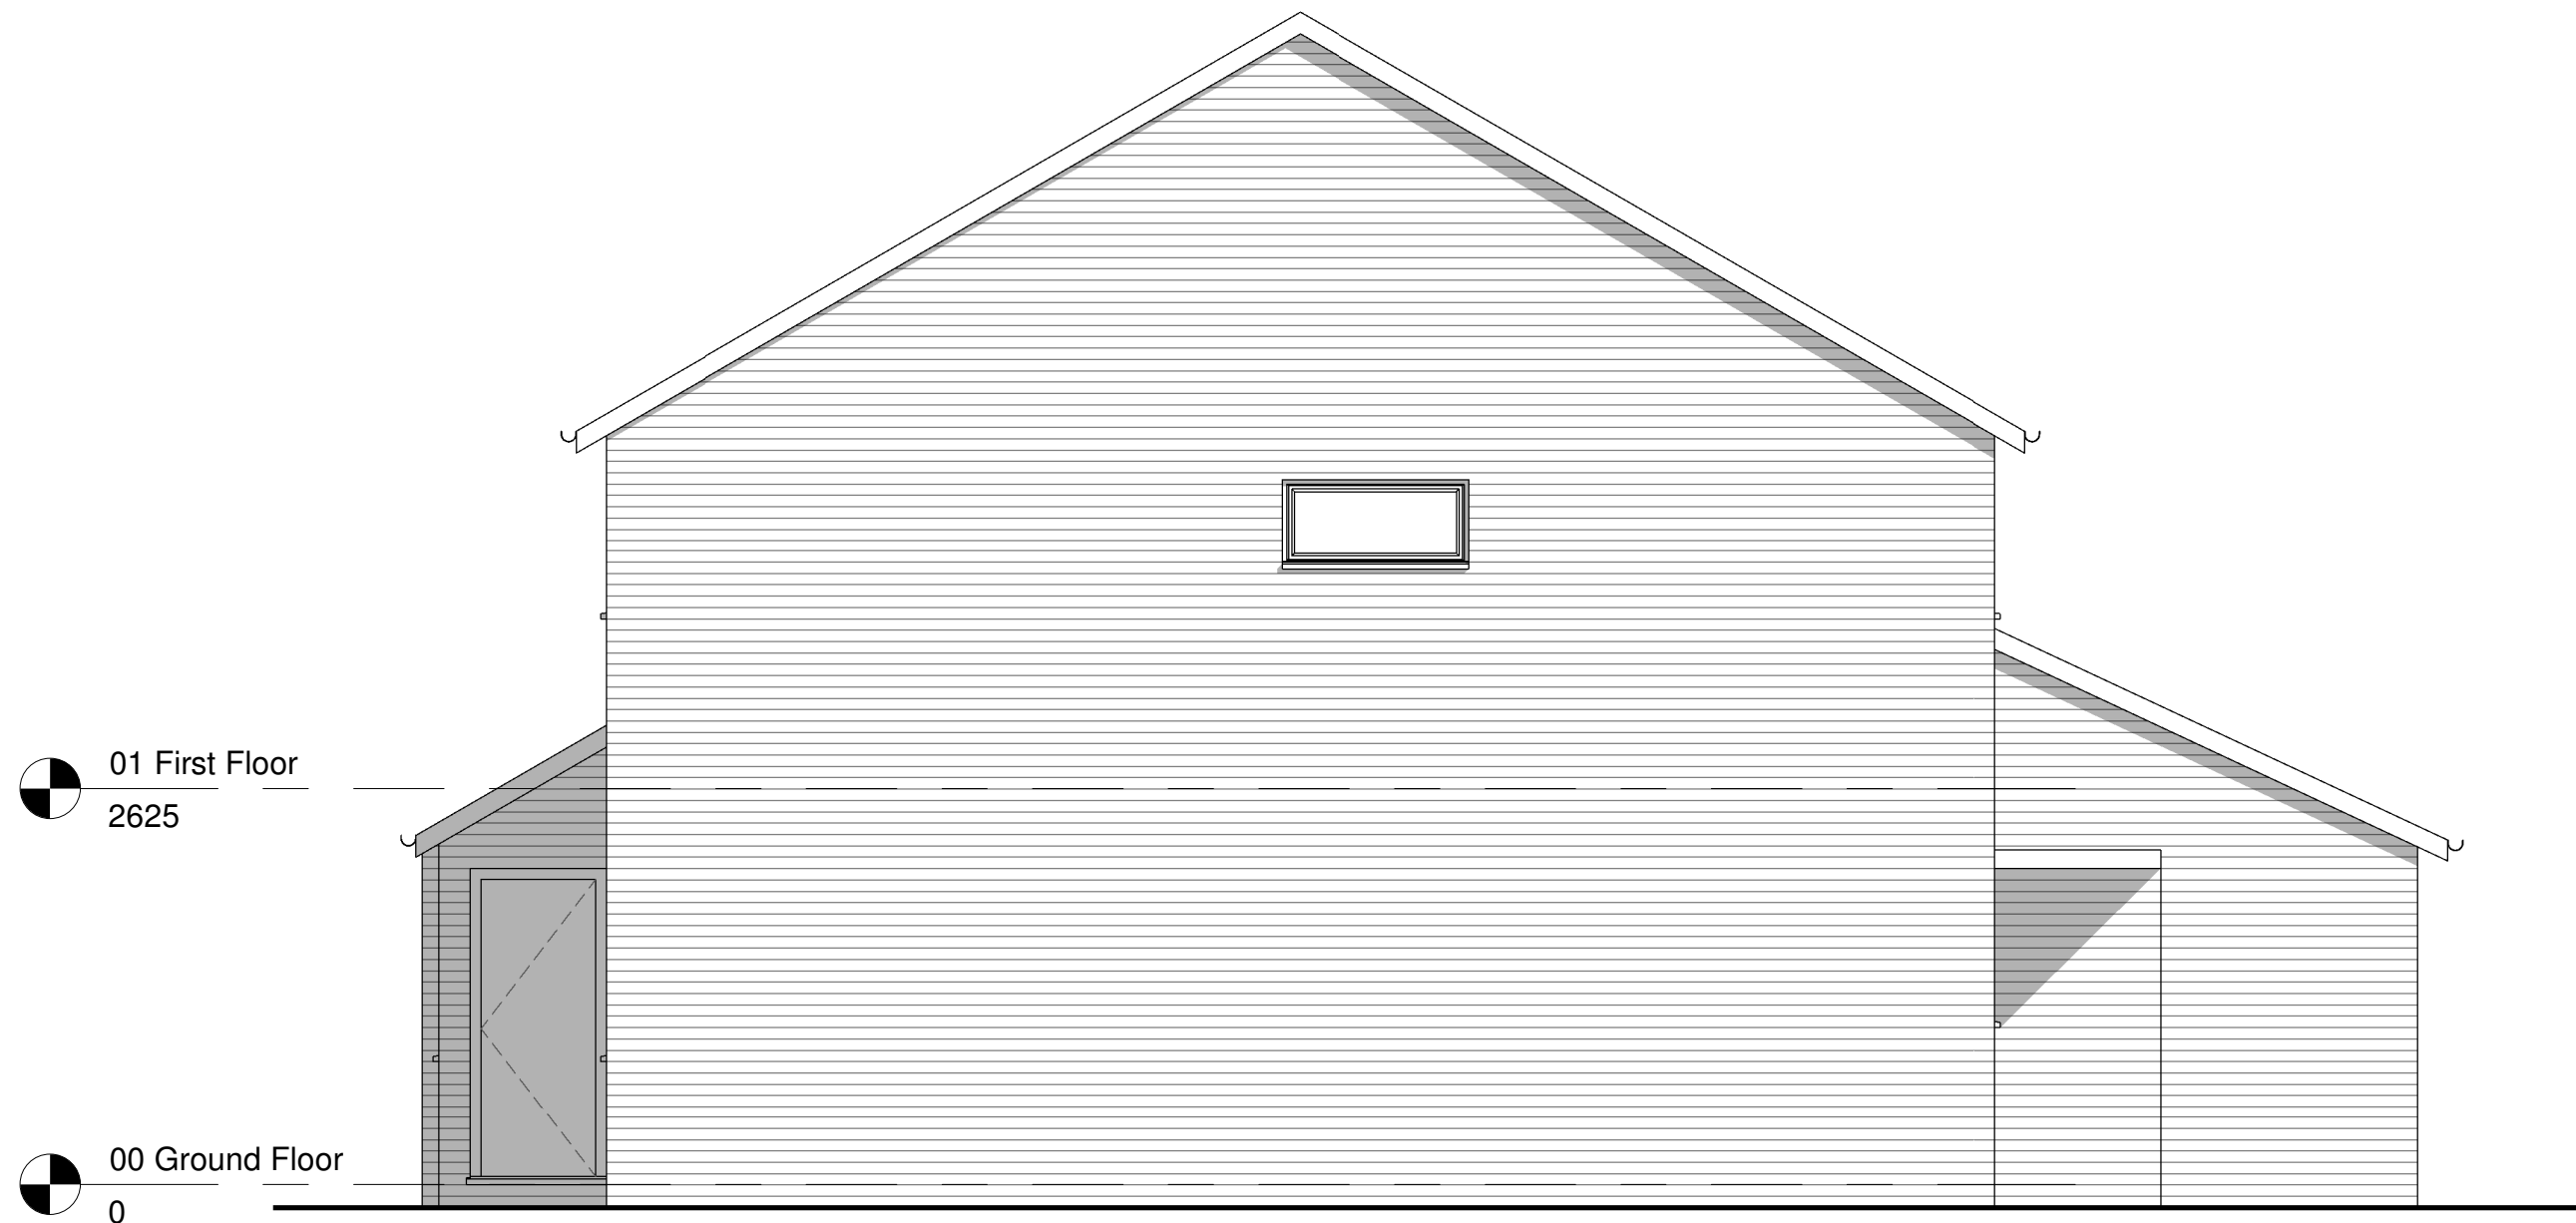

Existing SW Elevation
1 : 50



Project: 4 Gwernygaseg Road, Coedpoeth			
Title: Existing Floor Plan & Elevations			
Scale @ A1: 1 : 50	Scale @ A3: 1 : 100	Author: GE	Date: 18/02/23
Project Ref: 23-09	Drawing No: A003	Rev: -	