



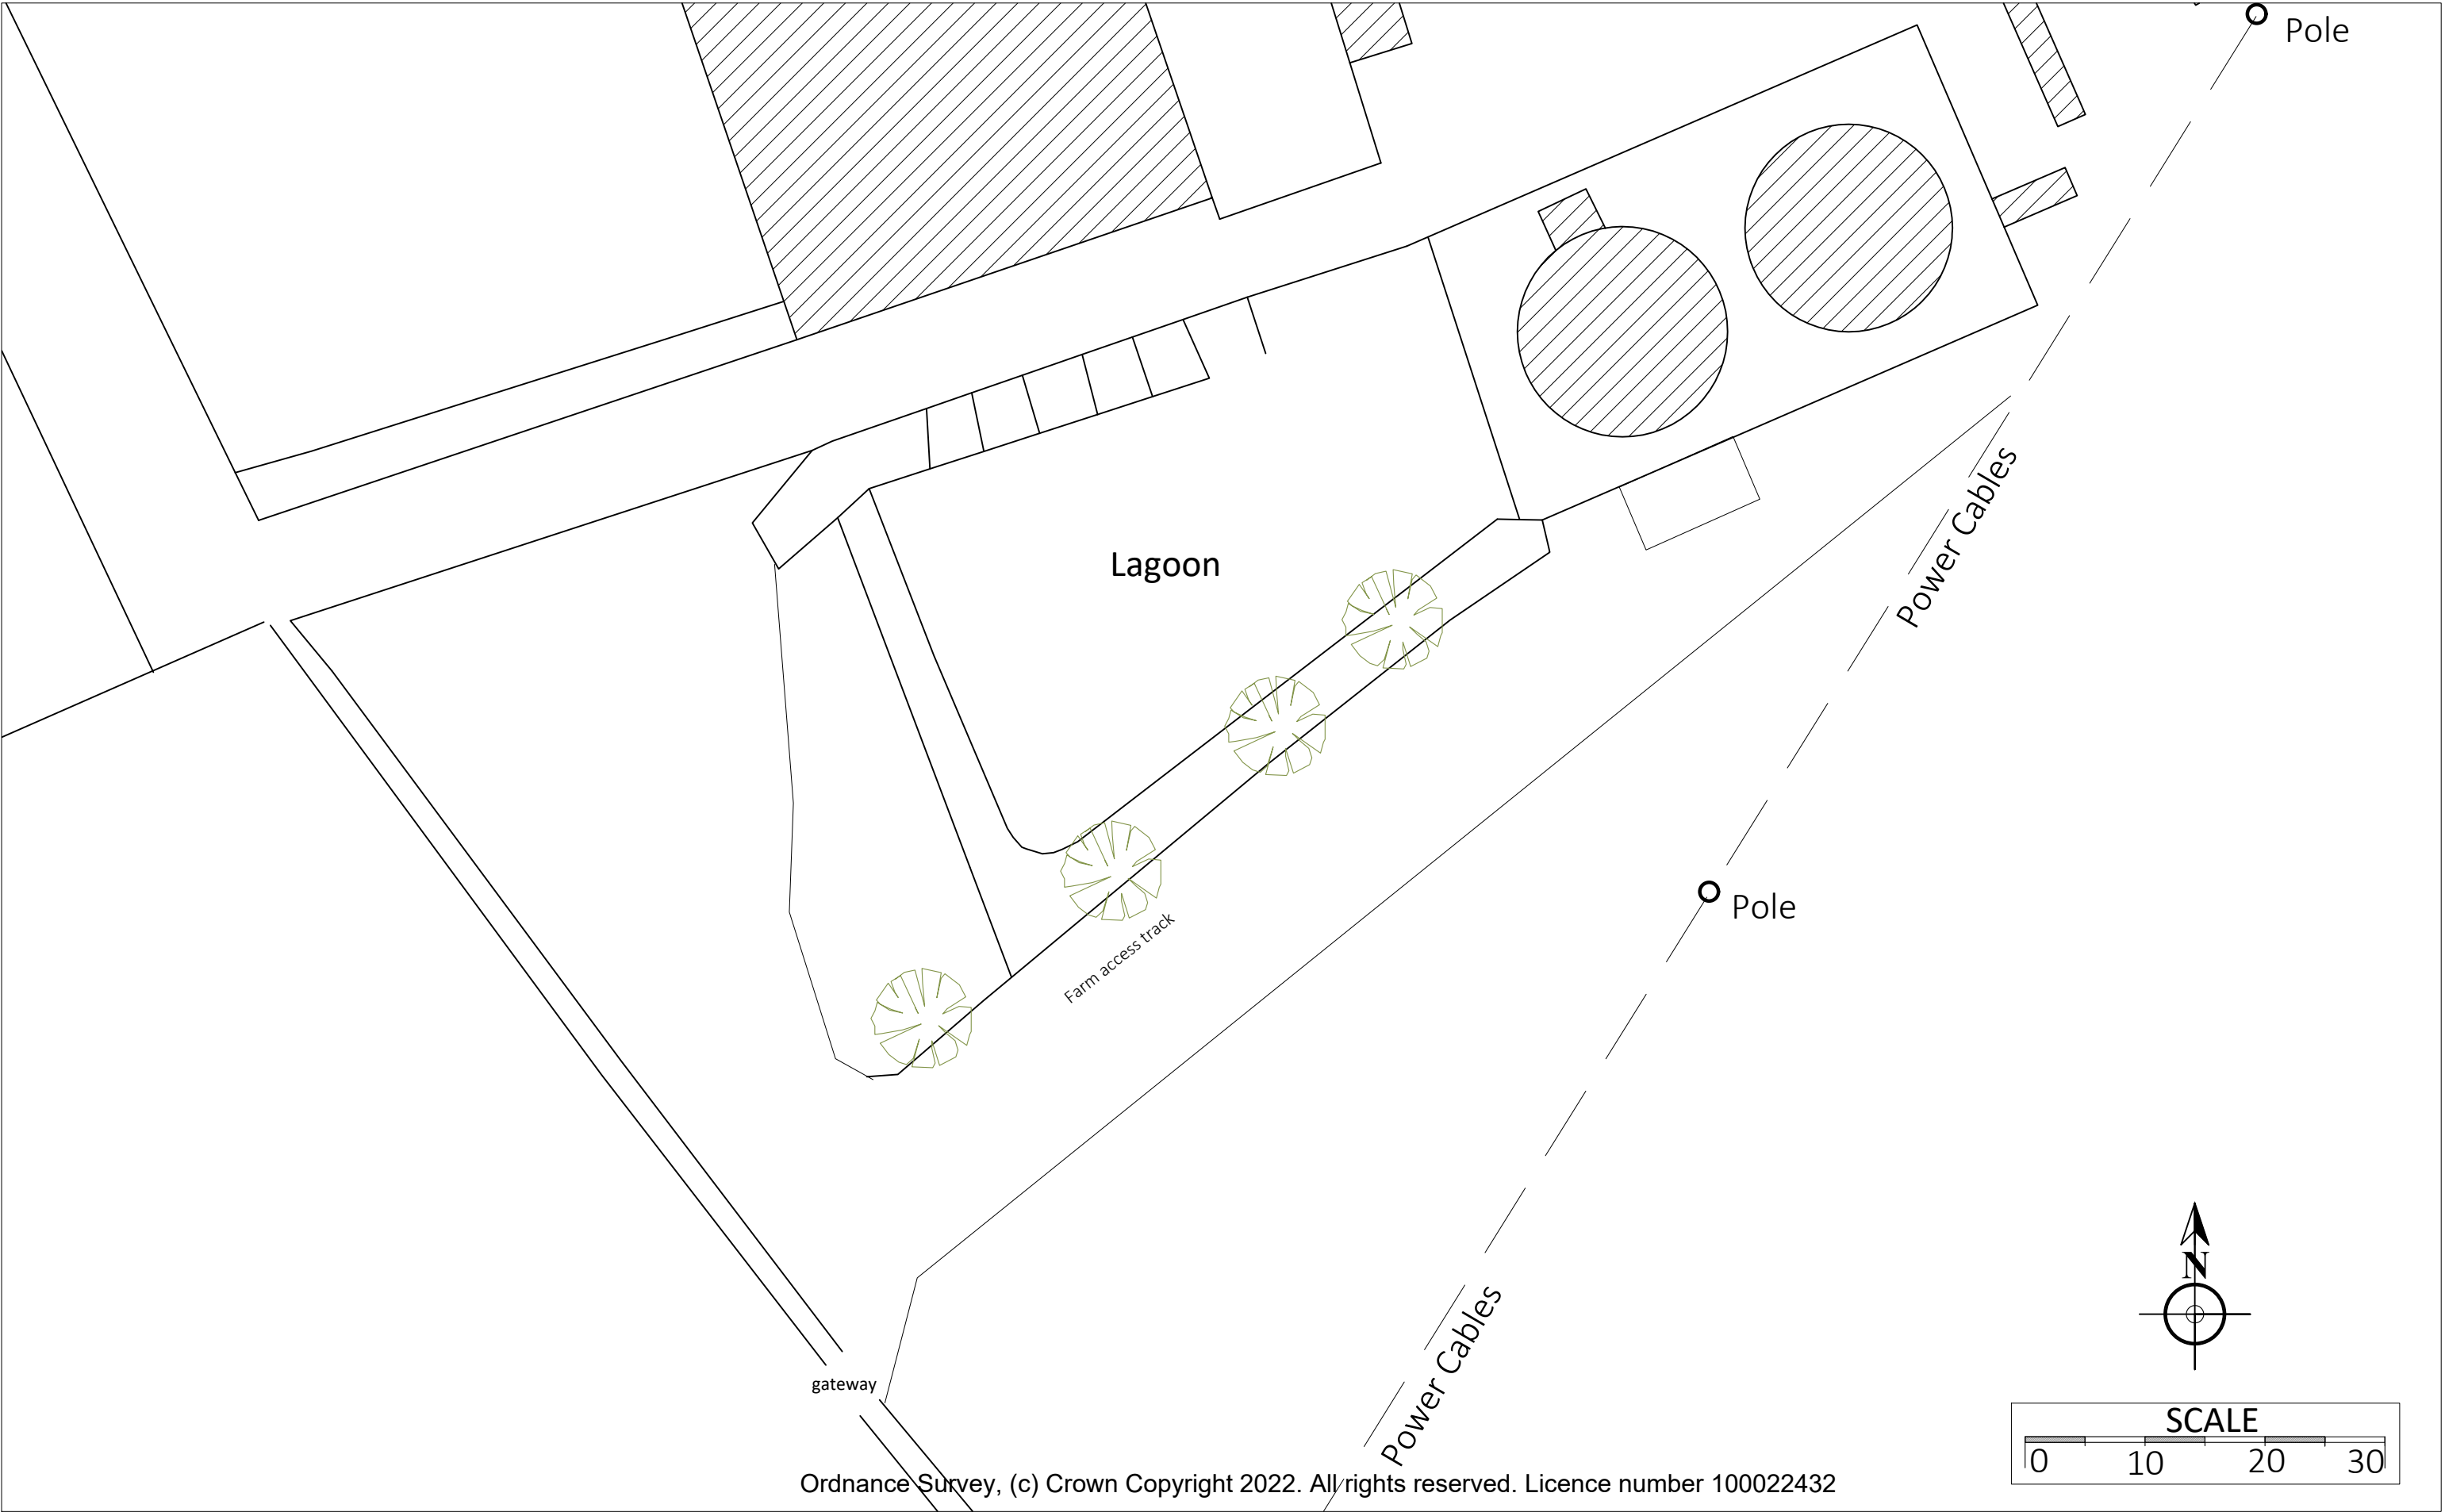

Ordnance Survey, (c) Crown Copyright 2022. All rights reserved. Licence number 100022432

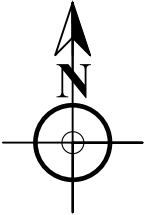

**COPYRIGHT**  
This drawing is protected by Copyright and is the property of AGRICONSULTING LTD

Copying or any form of reproduction is not permitted without express & written permission from P&L AgriConsulting Ltd

|   |                           |                                                                                       |
|---|---------------------------|---------------------------------------------------------------------------------------|
| Will Phillips<br>P&L AgriConsulting Ltd<br>Fields Farm<br>Alkington<br>Whitchurch, SY13 3NH<br>01948 880261<br>07939 474838 | Youngstock Building       | EXISTING SITE PLAN                                                                    |
|   | <a href="#">DRAWING 2</a> | Mr R Tomlinson<br>Lower Park Farm<br>Parkside, Rossett<br>LL12 0BN                    |
|   | 28 January 2023           |                                                                                       |
|   | Scale 1:500 A3            |  |