




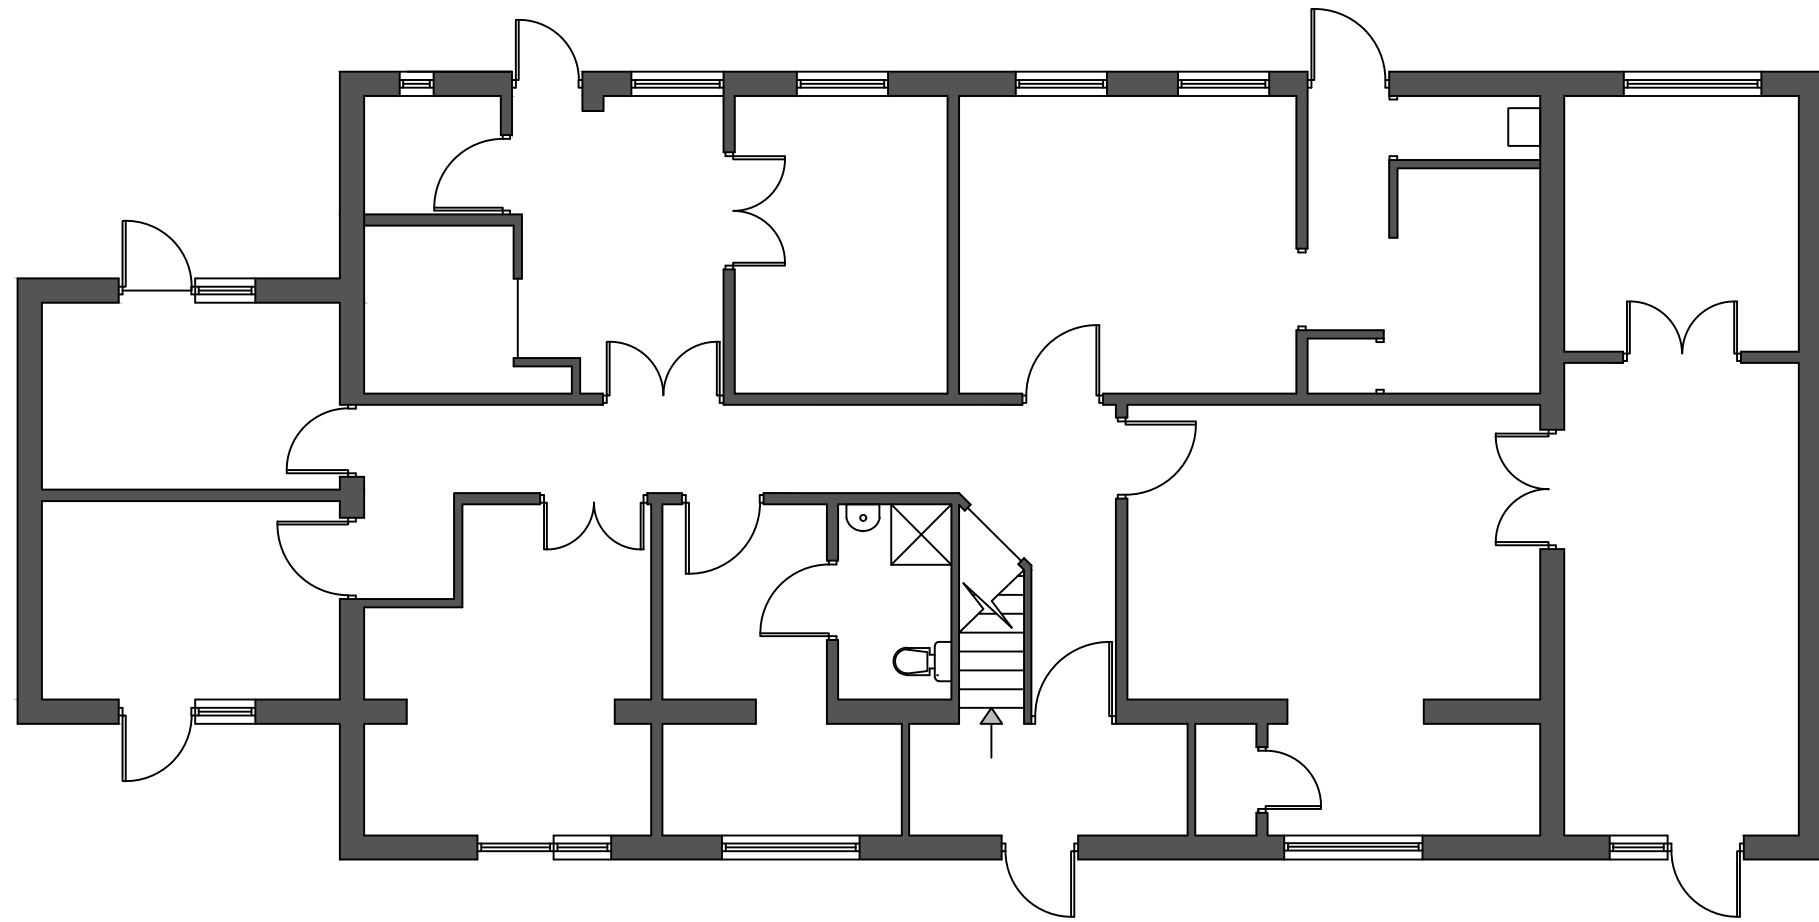


**EXISTING GROUND FLOOR PLAN**

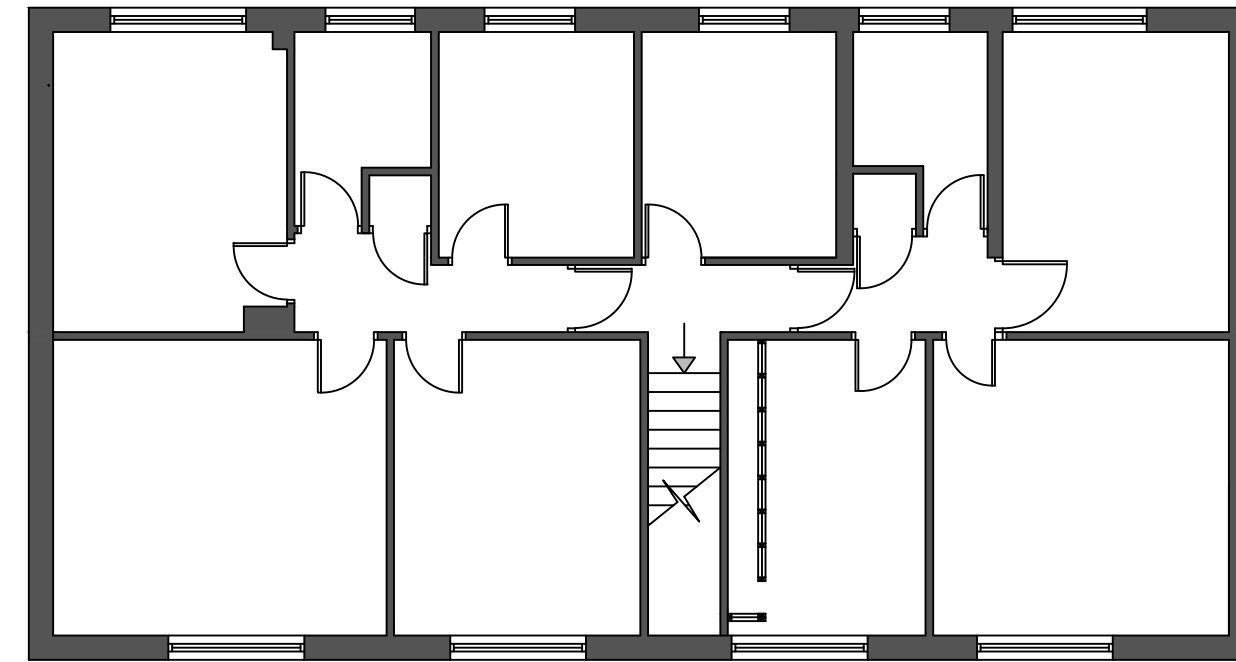


**EXISTING FIRST FLOOR PLAN**

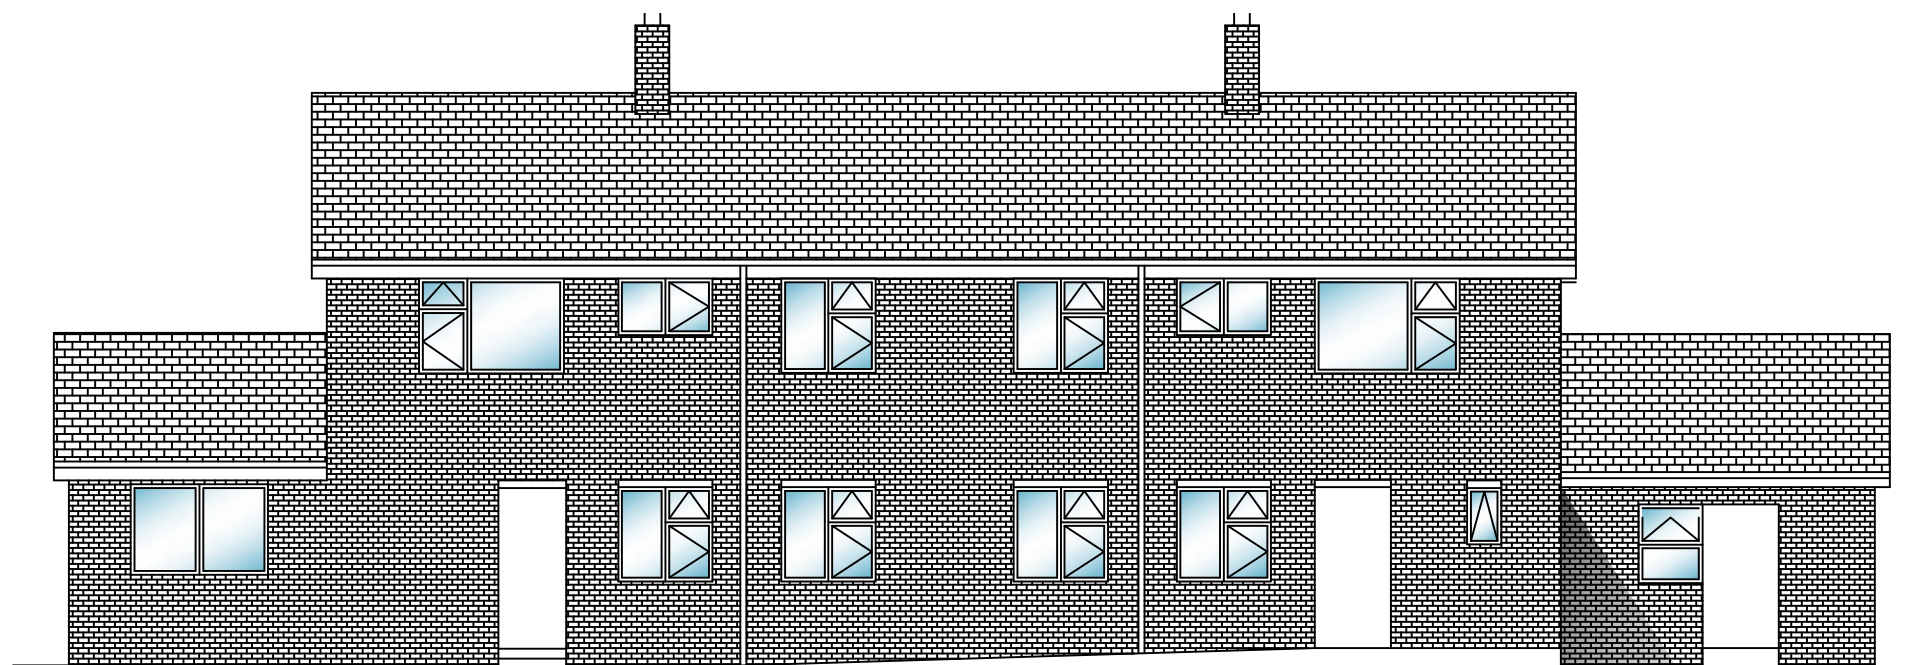


**EXISTING REAR ELEVATION**

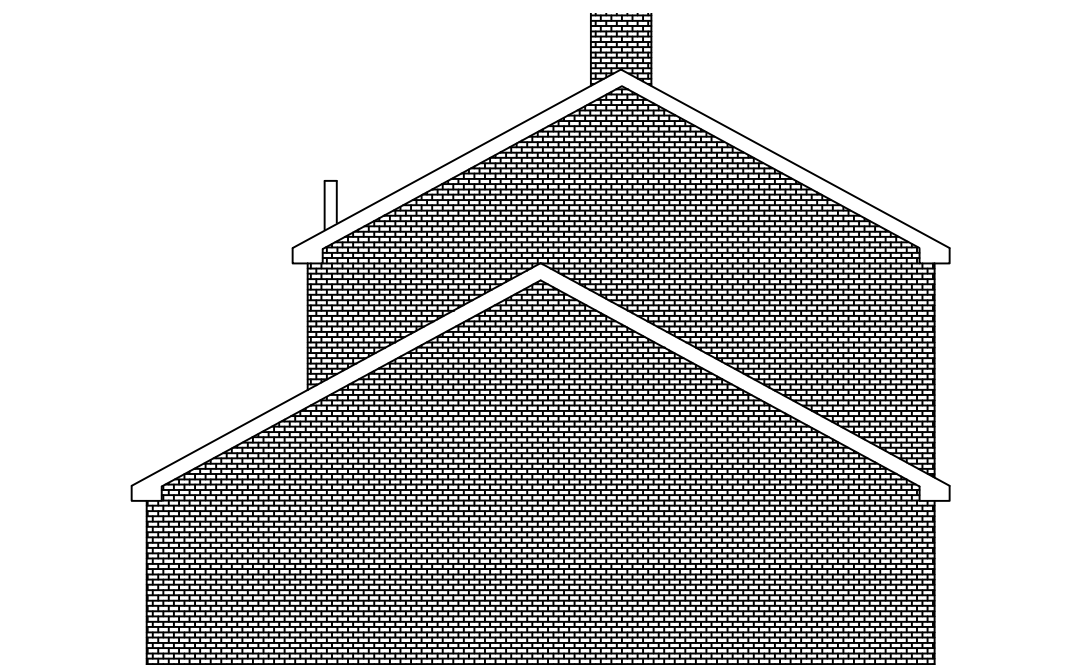

**EXISTING SIDE ELEVATION**

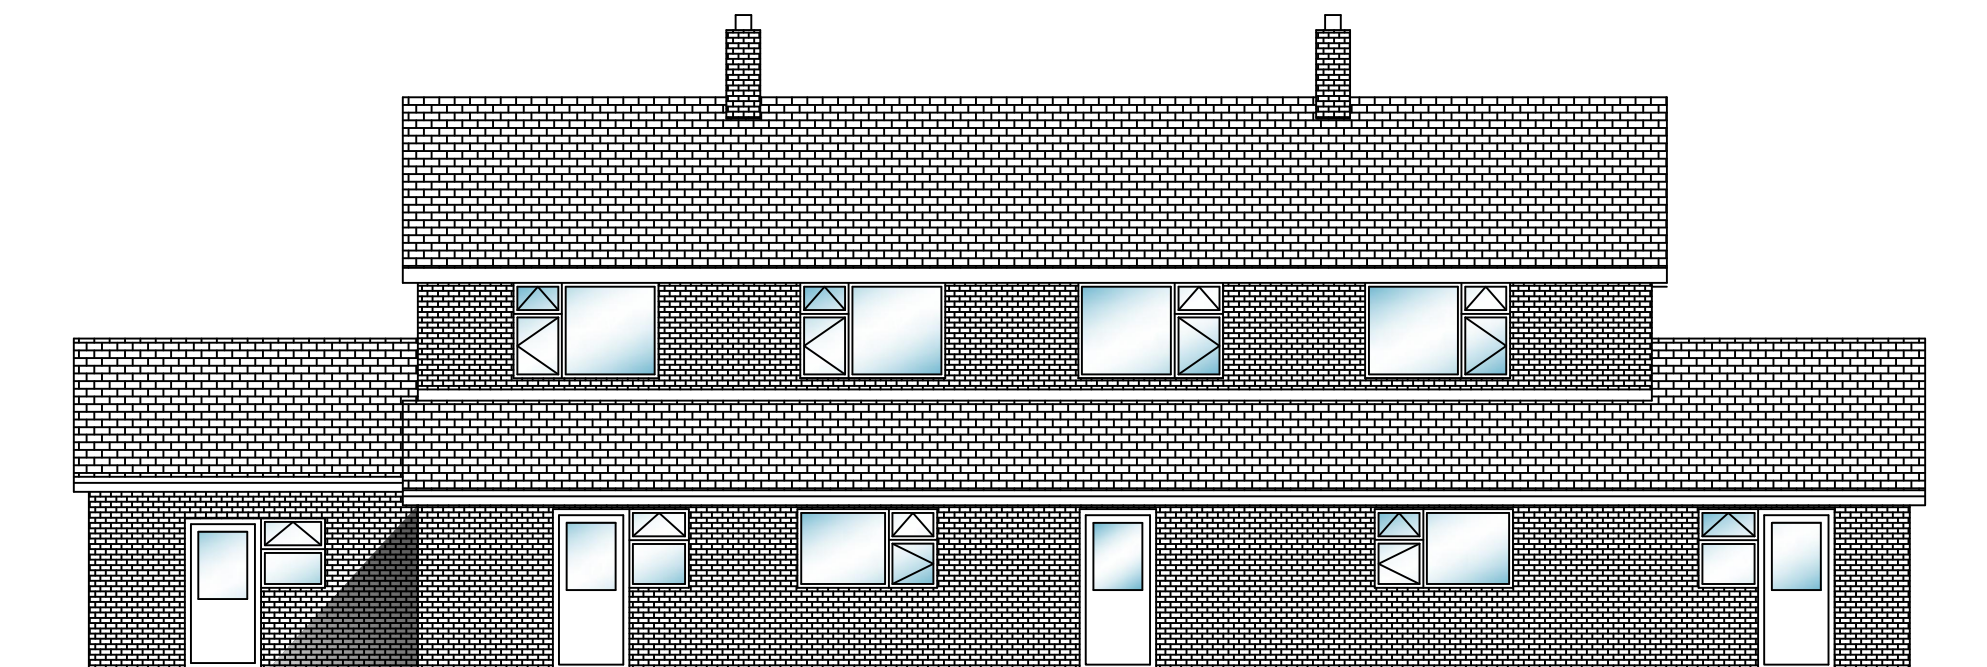

**EXISTING FRONT ELEVATION**

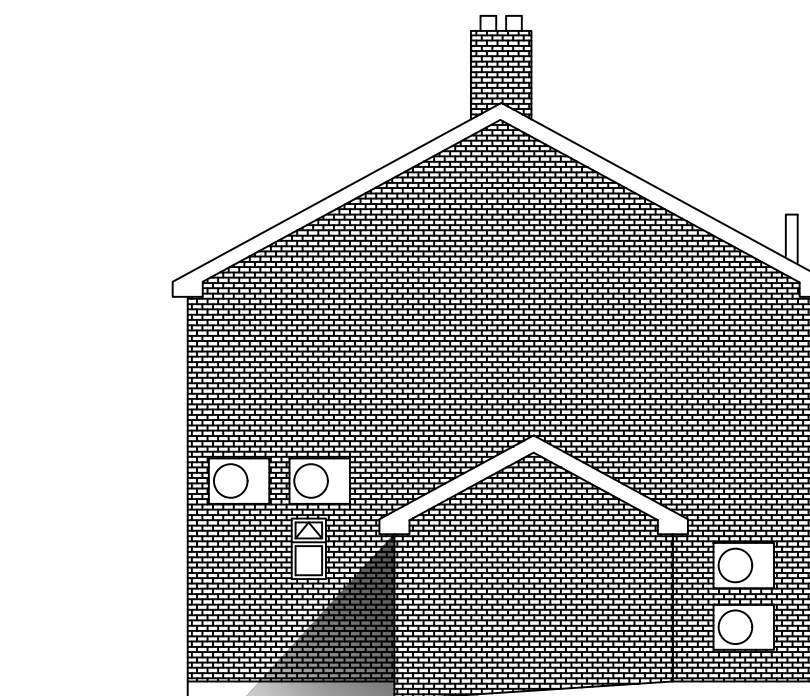

**EXISTING SIDE ELEVATION**

|   |                             |                   |      |
|---|-----------------------------|-------------------|------|
|  <b>WREXHAM COUNTY BOROUGH COUNCIL.</b><br>JULIE M FRANCIS<br>PRIF SWYDDOG TAI<br>CHIEF HOUSING OFFICER<br>RUTHIN ROAD Wrexham, LL13 7TU<br>FFORDD RHUTHUN, WRECSAM LL13 7TU |                             |                   |      |
| Project:<br>EXTENSION TO TAPLEY AVENUE RESPITE CENTRE, ACTON<br>WREXHAM, LL12 7UY   |                             |                   |      |
| Detail:<br>EXISTING DRAWINGS   |                             |                   |      |
| Drawn/Checked:<br>MAF   | Date:<br>JAN 23             | AutoCad File Ref: |      |
| Scale:<br>1:100   | Project No:<br>PD2023/01/02 | Dwg No:<br>1      | Rev: |