

PROPOSED SINGLE STOREY REAR EXTENSION AND ALTERATIONS TO AELWYD BRY'S,  
PENTRE BYCHAN ROAD, PENTRE BYCHAN, WREXHAM LL14 4EW


Date Nov 2023

Scale 1 : 100 at A3


Drawing No. 995/3

Revisions A


Revision A - Inos bat box added to each existing gable .

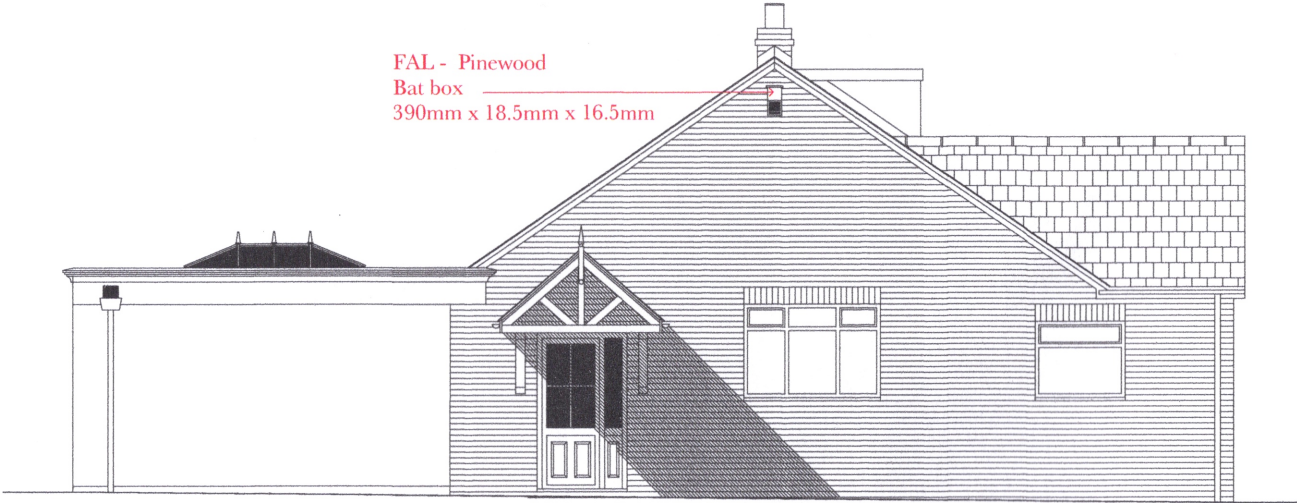

PROPOSED SIDE ELEVATION (A)  
(GARAGE OMITTED)

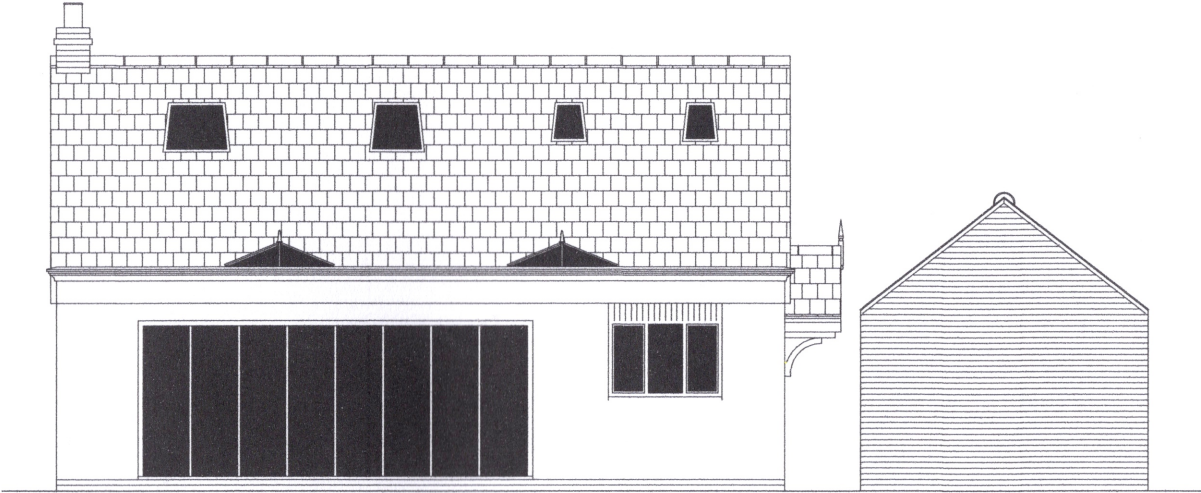


PROPOSED REAR ELEVATION

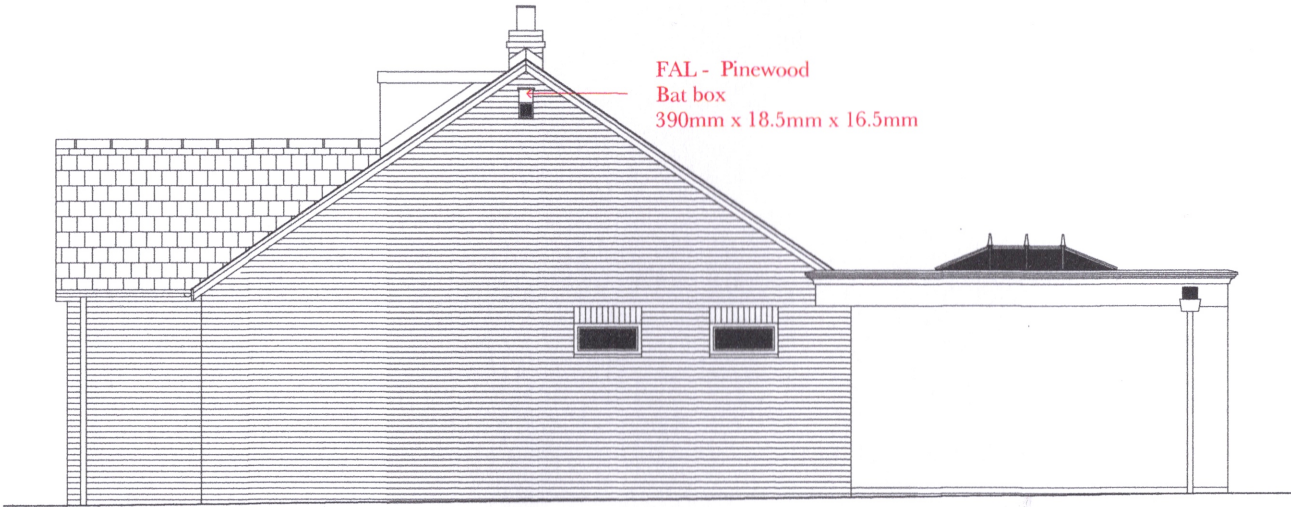

PROPOSED SIDE ELEVATION (B)

PROPOSED

 

Scale 1:100 at A3