





Site Plan 1:200

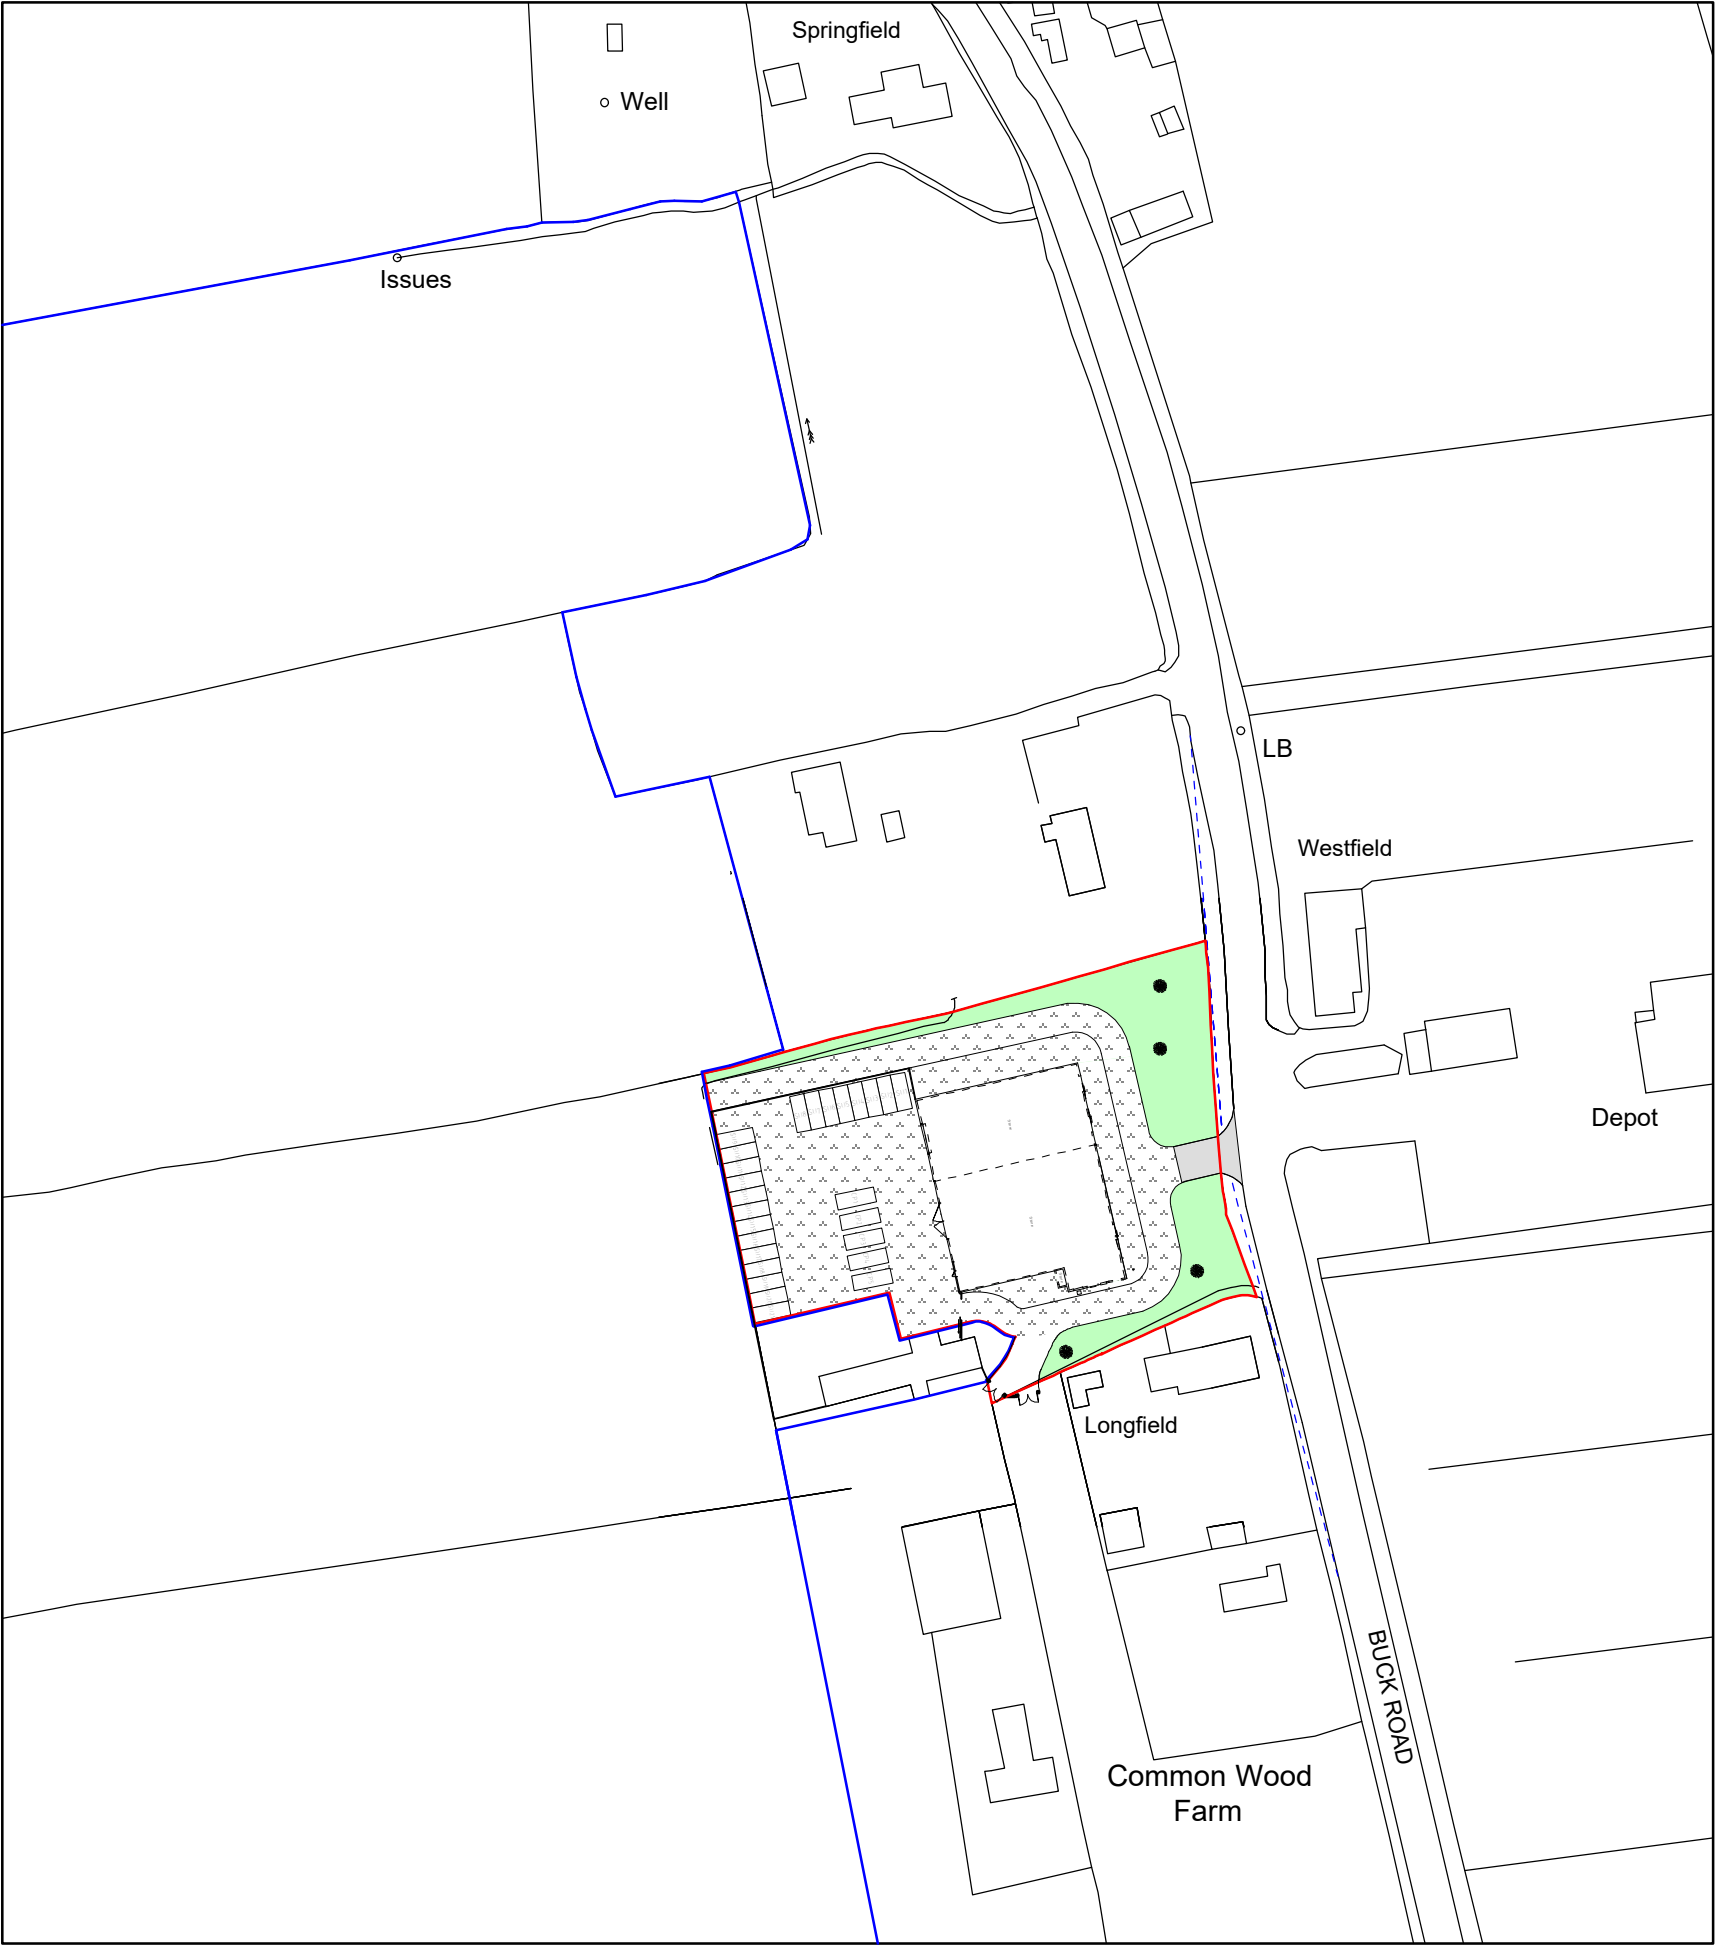

Location Plan 1:1250

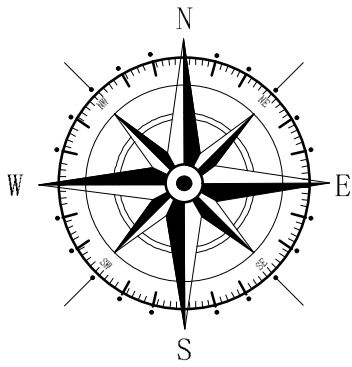

Example of Mesh Fencing



Example of Container

Rev	Date	Detail	Initial
E	10/23	Removal of Barn Floor Plan	D J E
D	08/23	Address Changes	D J E
C	03/23	Design Amends	D J E
B	03/23	Design Amends	D J E
A	03/23	Design Amends	D J E

Project:
Proposed Alterations to
Yard Space at, Warehouse,
Buck Road, Holt,
Wrexham, LL13 9TF.

Title:	Scale: (A1)
Planning:Site & Location Plan	1:200 & 1:1250

Drawn By:	Date:
D.J.Edwards	March 2023
Drawing No:	Sheet:
B165/003	1 of 1

blueprint
architectural services

LABC partner

Office 3K4,
Redwither Business Tower,
Wrexham. LL13 9XT
Tel: 01978 356500
www.blueprintarchitectural.com
© copyright all rights reserved