

[illegible]

1. ALL DIMENSIONS IN MM UNLESS OTHERWISE NOTED.

A	Issued for Planning	JS	GBC	05.07.23
REV	MODIFICATION	BY	CH	DATE

c/o Hutchison 3G UK Limited
450 Longwater Avenue,
Green Park,
Reading,
Berkshire
RG2 6GF



Great British Communications
Lapwing House, Block 3 Forward Point,
Tan House Lane, Widnes, Cheshire, WAB 0SL
t. 44 (0)151 420 4128
www.gbcservices.co.uk

3UK Nominal ID:	WRX25012
-----------------	----------

Address: DARBY ROAD
BROUGHTON
BRYNTEG
WREXHAM
DENBIGHSHIRE
LL11 6LW

Title: 001 DRAWING REGISTER

Project: UNILATERAL SW

Purpose of Issue:	PLANNING
-------------------	----------

MBNL/TM/H3G Cell ID:
WRX069/30294/LL0671

Drawing No: WRX25012 WRX069 30294 LL0671 GA REV A


Issue:	A
--------	---

SITE LOCATION



Reproduced by permission of Ordnance Survey on behalf of the Controller of His Majesty's Stationery Office
All rights reserved. © Crown Copyright licence no. 100022432


SITE AREA PLAN

 

SITE PHOTOGRAPH




PARKING LOCATION

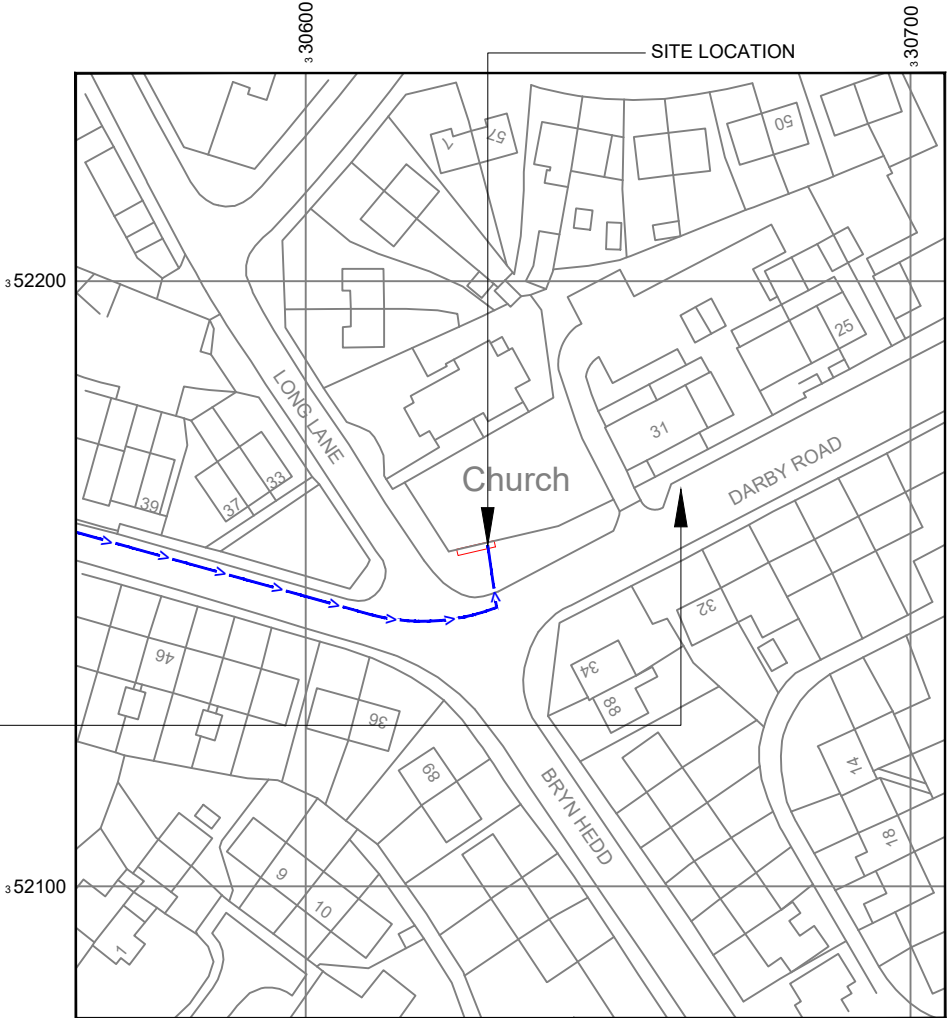

Reproduced by permission of Ordnance Survey on behalf of
the Controller of His Majesty's Stationery Office
All rights reserved. © Crown Copyright licence no. 100022432

NGR E: 330630 N: 352156

SITE LOCATION PLAN

 

GOOGLE MAPS QR CODE

GOOGLE MAPS - <https://goo.gl/maps/4SVNBRZNhNJ48Xw29>

STREETVIEW - <https://goo.gl/maps/WQtw2GdbKjqa2wb26>

NOTES:

1. ALL DIMENSIONS IN MM UNLESS OTHERWISE NOTED.

Access Route To Site:



Directions To Site: - Head south-west on M56, Keep right to continue on Bypass Rd/A494, follow signs for North Wales/Queensferry, Continue to follow A494, Use the left lane to merge onto N Wales Expy/A55 via the slip road to Chester/Wrexham/Wreccsam, At junction 35, take the A550 exit to Wrexham/Wreccsam, Continue on A550. Take Hawarden Rd, B5102 and B5101 to Darby Rd in Wrexham Principal Area, At the roundabout, take the 4th exit onto A550, At the roundabout, take the 2nd exit and stay on A550, Turn right onto Hawarden Rd/A541, Turn right onto Ffrwd Rd/B5102, Continue to follow B5102, Turn left onto Vicarage Rd/B5101, Continue to follow B5101, Turn left onto Railway Rd/B5101, Slight right onto New Rd/B5101, Continue to follow B5101, Turn left onto Broughton Rd, Continue onto Darby Rd, Destination will be on the left.

A	Issued for Planning	JS	GBC	05.07.23
REV	MODIFICATION	BY	CH	DATE

Signal Infrastructure Limited UK

c/o Hutchison 3G UK Limited
450 Longwater Avenue,
Green Park,
Reading,
Berkshire
RG2 6GF

Design Consultant & Principal Contractor:



Great British Communications
Lapwing House, Block 3 Forward Point,
Tan House Lane, Widnes, Cheshire, WAB 0SL
t. 44 (0)151 420 4128
www.gbcservices.co.uk

Site Name: DARBY ROAD

3UK Nominal ID: WRX25012

Address: DARBY ROAD
BROUGHTON
BRYNTEG
WREXHAM
DENBIGHSHIRE
LL11 6LW

Title: 002 SITE LOCATION PLAN


Project: UNILATERAL SW

Purpose of Issue: PLANNING

MBNL/TM/H3G Cell ID:
WRX069/30294/LL0671

Drawing No: WRX25012_WRX069_30294_LL0671_GA_REV A

Issue: A

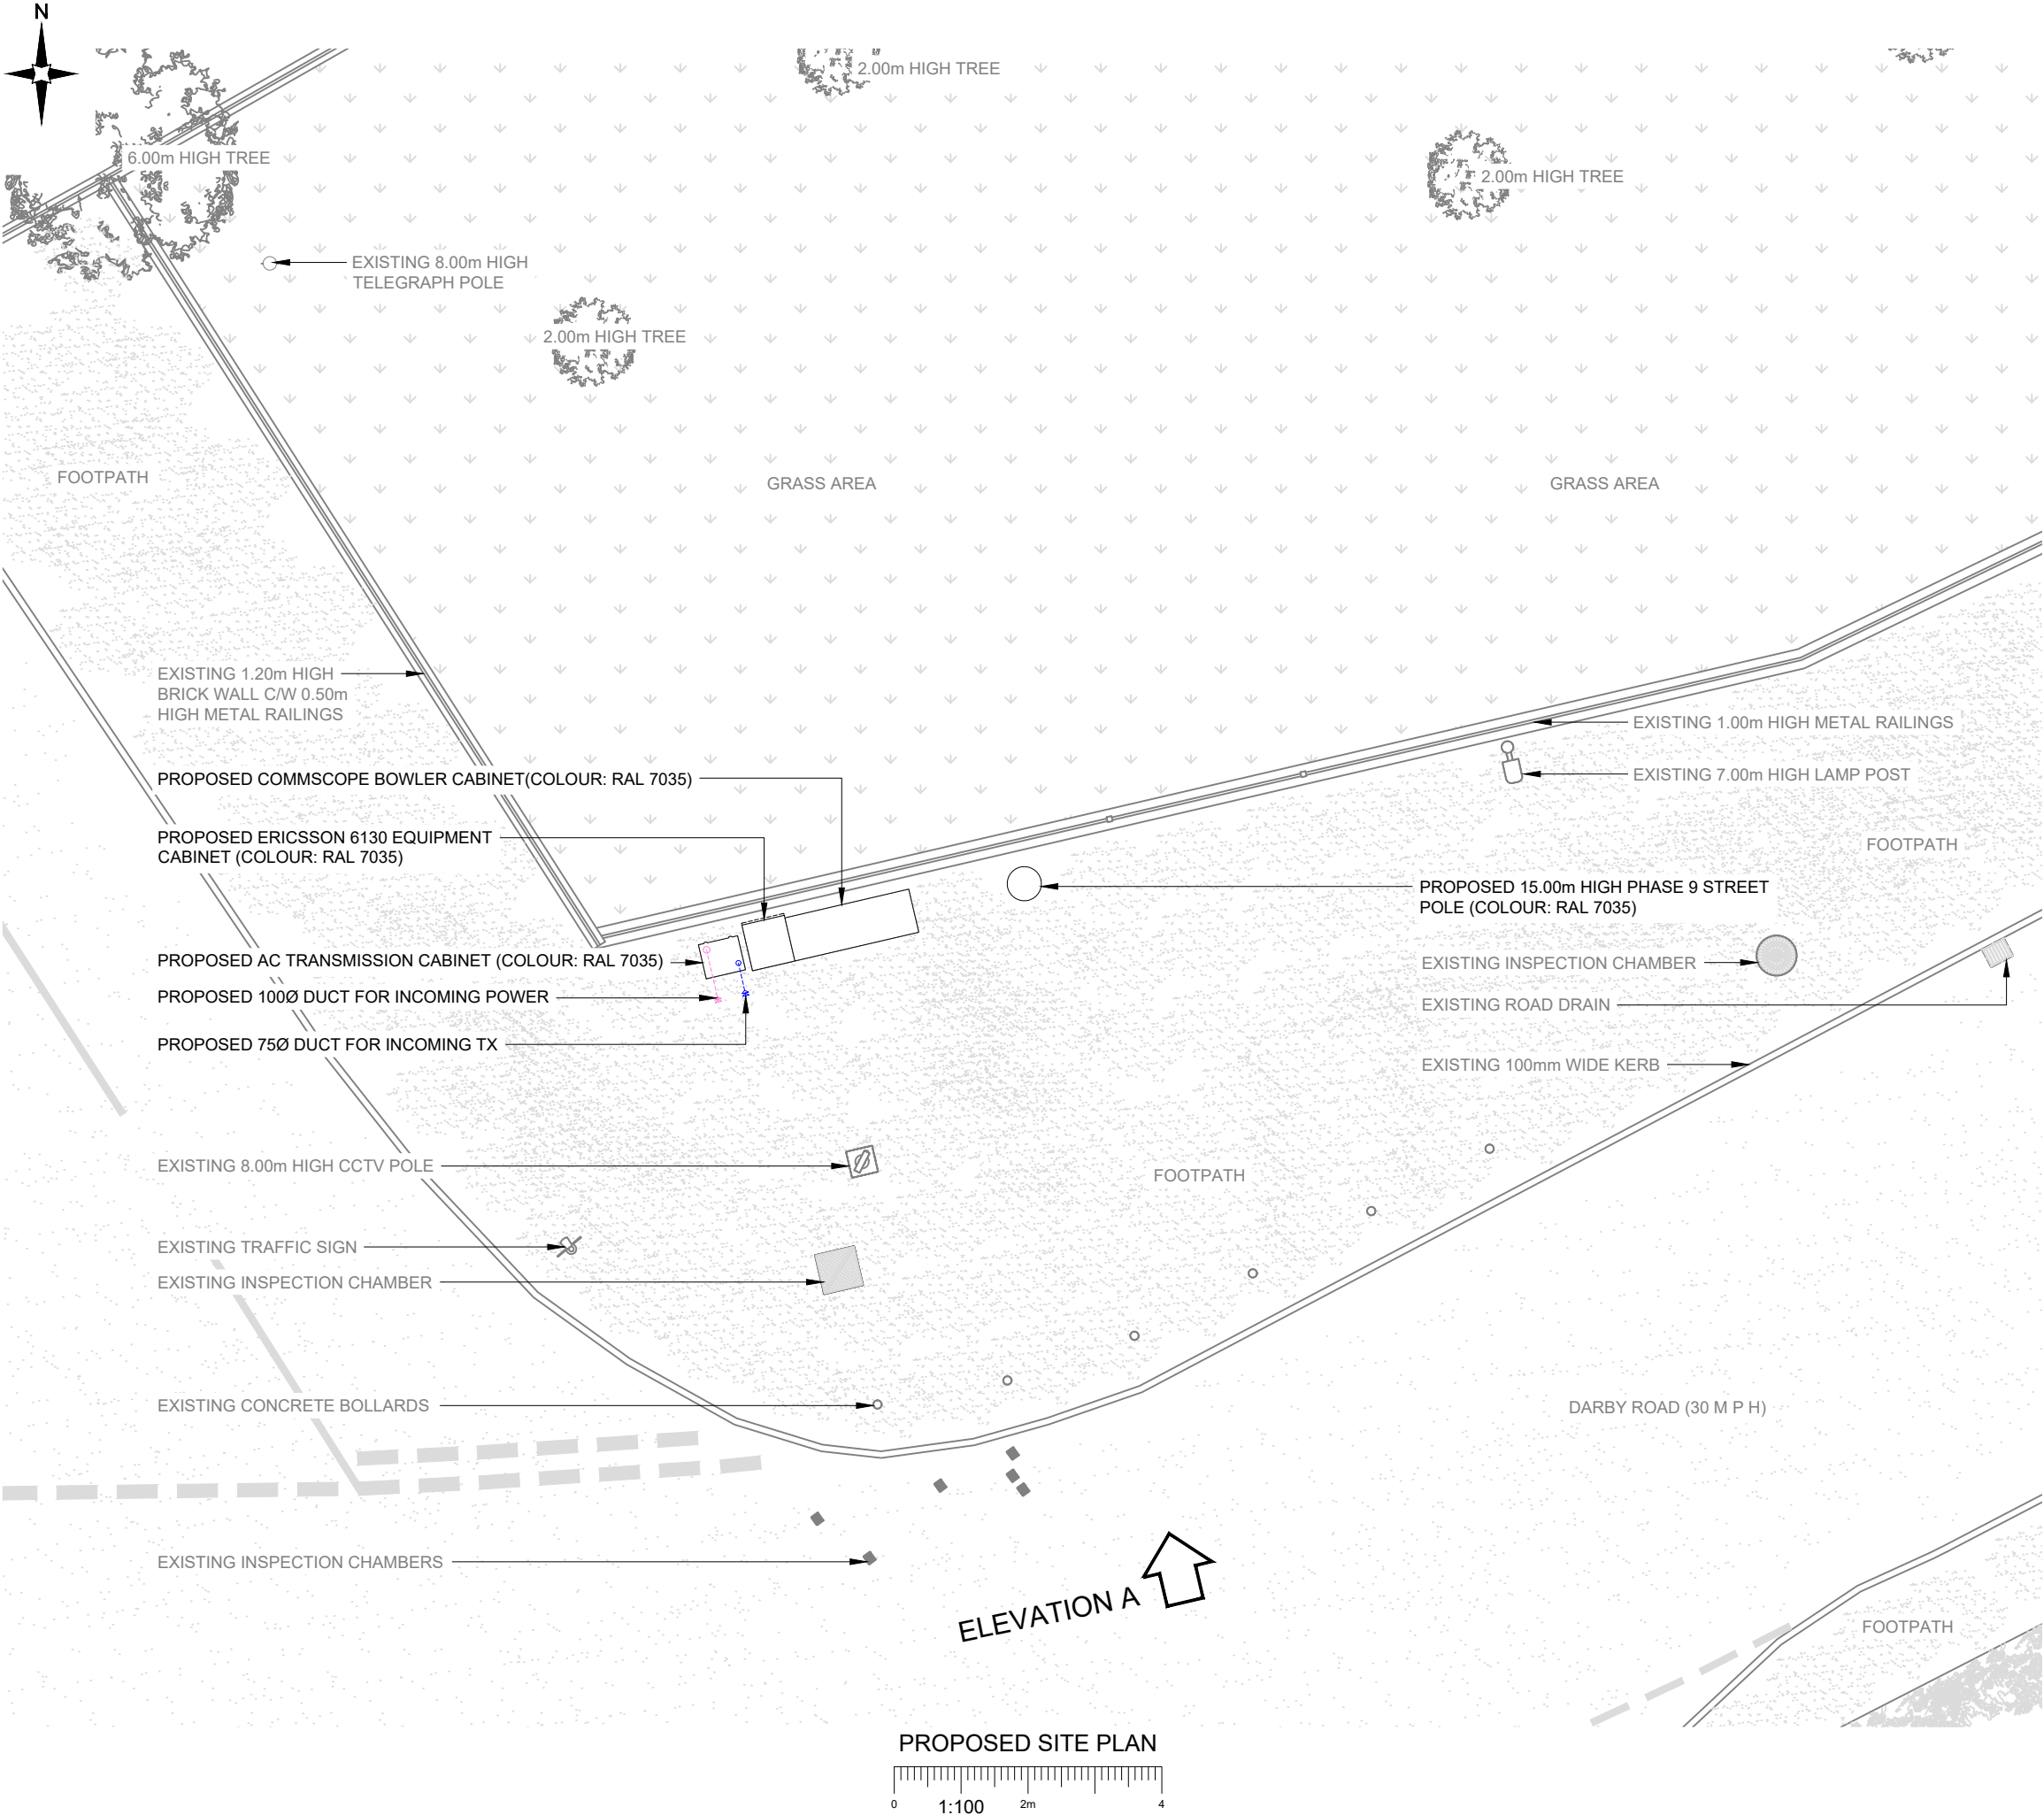

NOTES:
1. ALL DIMENSIONS IN MM UNLESS OTHERWISE NOTED.

A	Issued for Planning	JS	GBC	05.07.23
REV	MODIFICATION	BY	CH	DATE

Signal Infrastructure Limited UK
c/o Hutchison 3G UK Limited
450 Longwater Avenue,
Green Park,
Reading,
Berkshire
RG2 6GF

Design Consultant & Principal Contractor:
GBC
Great British Communications
Lapwing House, Block 3 Forward Point,
Tan House Lane, Widnes, Cheshire, WAB 0SL
t. 44 (0)151 420 4128
www.gbcservices.co.uk

Site Name: **DARBY ROAD**

3UK Nominal ID: **WRX25012**

Address: **DARBY ROAD
BROUGHTON
BRYNTEG
WREXHAM
DENBIGHSHIRE
LL11 6LW**

Title: **215 PROPOSED SITE PLAN**

Project: **UNILATERAL SW**

Purpose of Issue: **PLANNING**


MBNL/TM/H3G Cell ID:
WRX069/30294/LL0671

Drawing No: **WRX25012_WRX069_30294_LL0671_GA_REV A**

Issue: **A**

Antenna Aperture ID	Proposed 4G/5G Bearing
A1	20°
A2	20°
B1	140°
B2	140°
C1	N/A
C2	N/A

- NOTES:
- ALL DIMENSIONS IN MM UNLESS OTHERWISE NOTED.

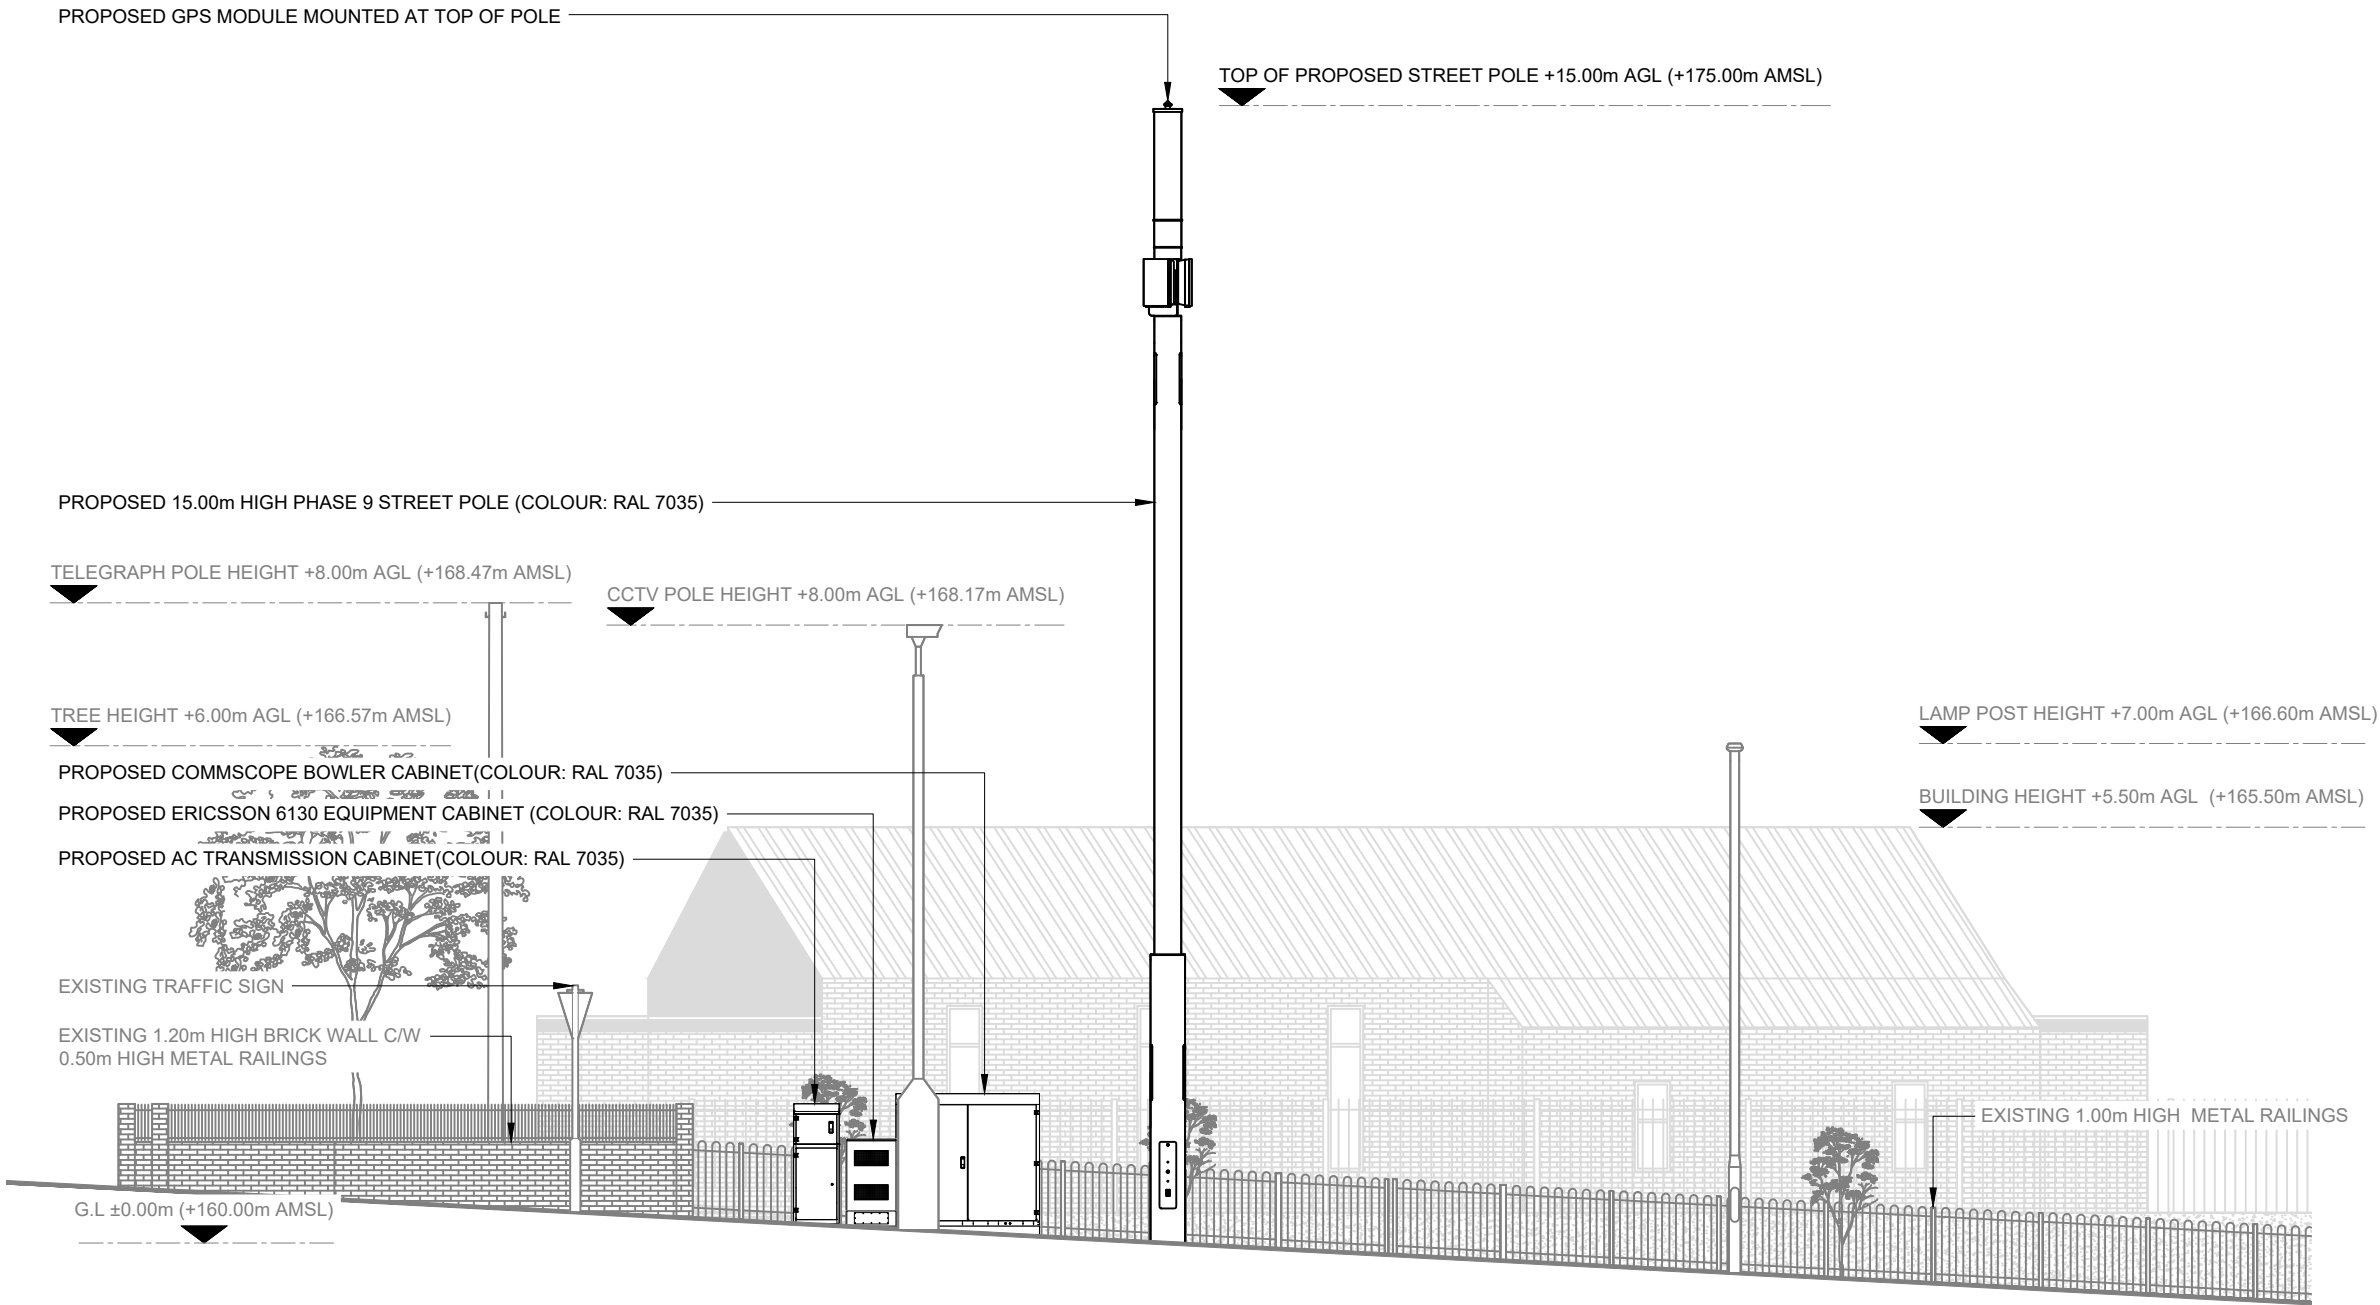

Signal Infrastructure Limited UK

c/o Hutchison 3G UK Limited
450 Longwater Avenue,
Green Park,
Reading,
Berkshire
RG2 6GF

Design Consultant & Principal Contractor:



Great British Communications
Lapwing House, Block 3 Forward Point,
Tan House Lane, Widnes, Cheshire, WA8 0SL
t. 44 (0)151 420 4128
www.gbcservices.co.uk

Site Name: DARBY ROAD

3UK Nominal ID: WRX25012

Address: DARBY ROAD
BROUGHTON
BRYNTEG
WREXHAM
DENBIGHSHIRE
LL11 6LW

Title: 265 PROPOSED SITE ELEVATION

Project: UNILATERAL SW

Purpose of Issue: PLANNING

MBNL/TM/H3G Cell ID:
WRX069/30294/LL0671

Drawing No: WRX25012_WRX069_30294_LL0671_GA_REV A

Issue: A